


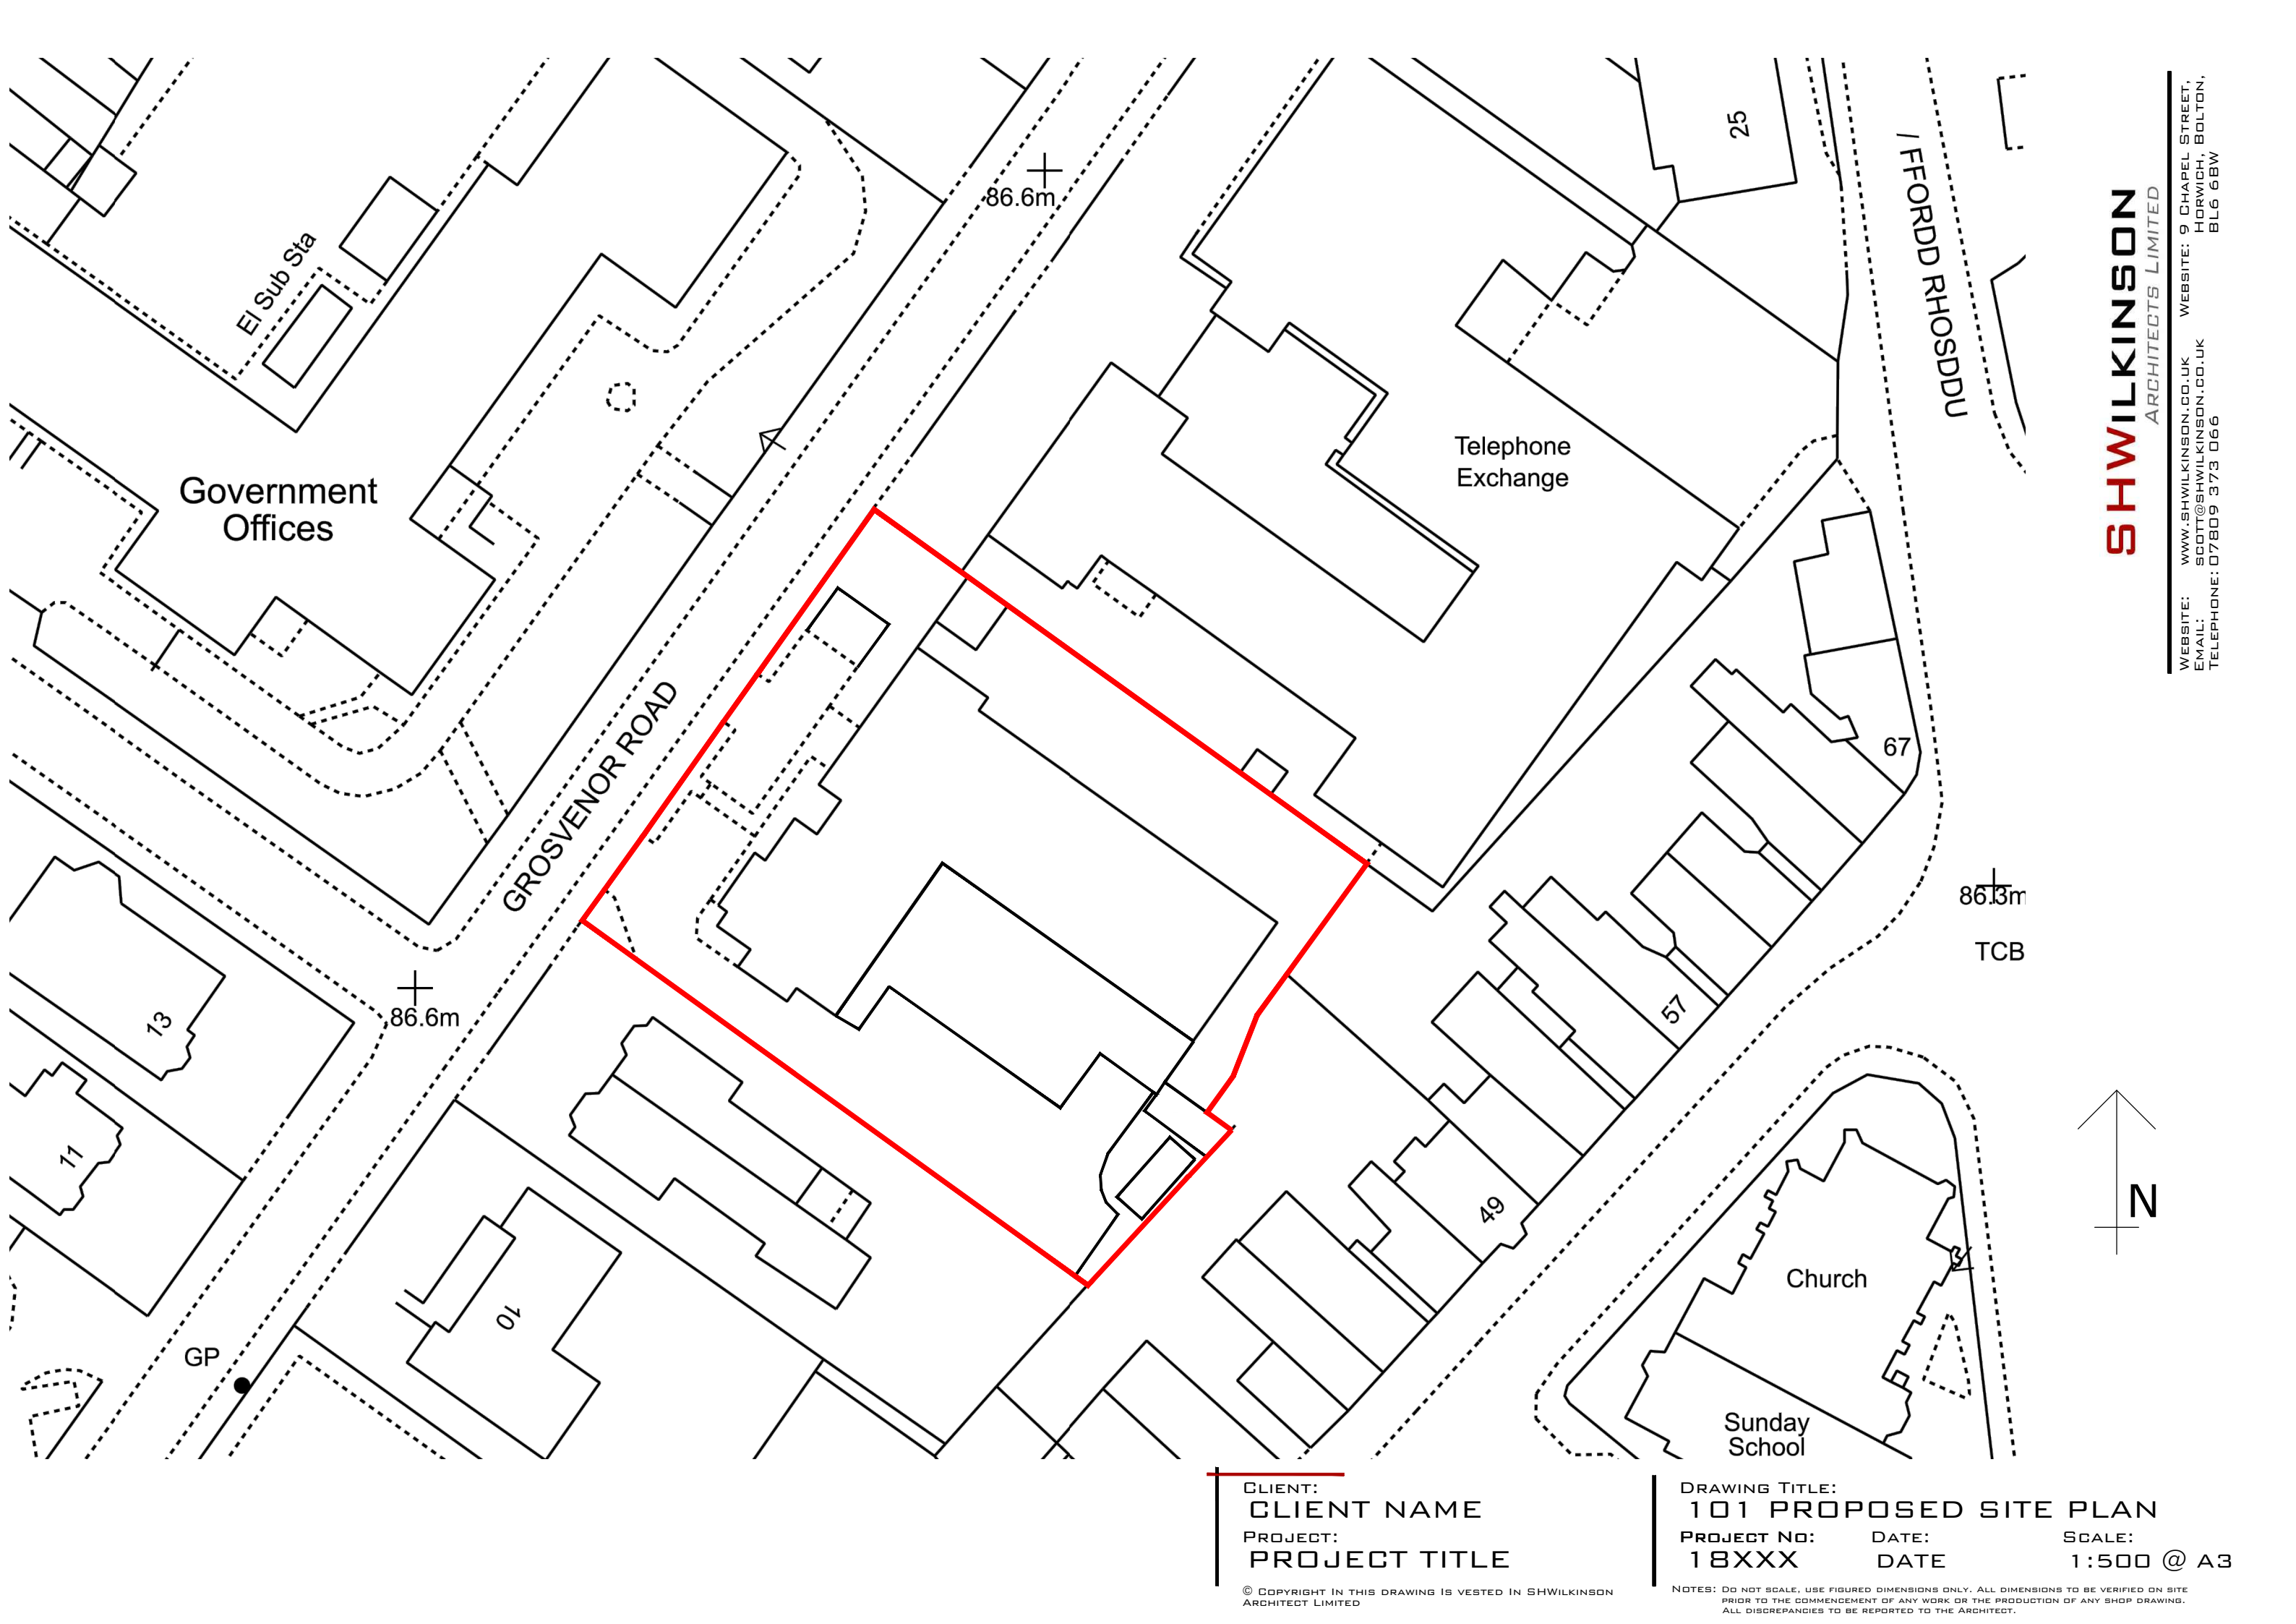

CLIENT:
CLIENT NAME
PROJECT:
PROJECT TITLE

DRAWING TITLE:
101 PROPOSED SITE PLAN
PROJECT NO: **18XXX** DATE: **DATE** SCALE: **1:500 @ A3**