




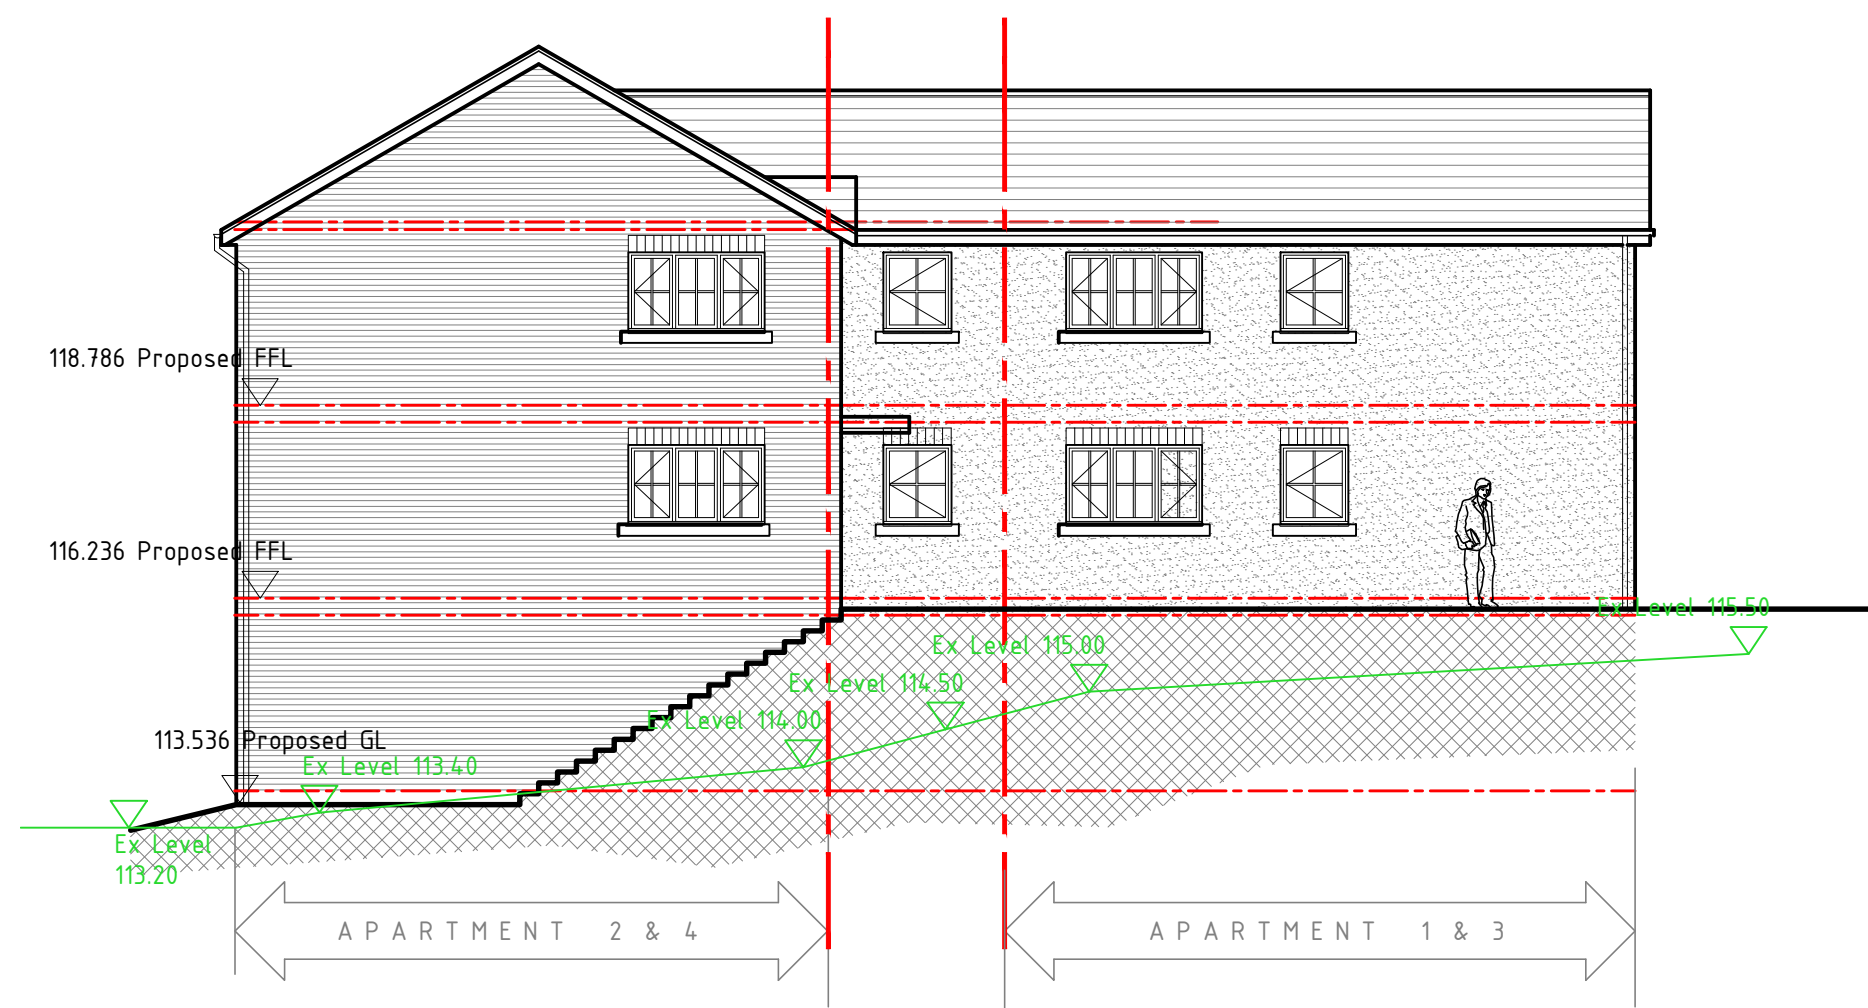


Side Elevation

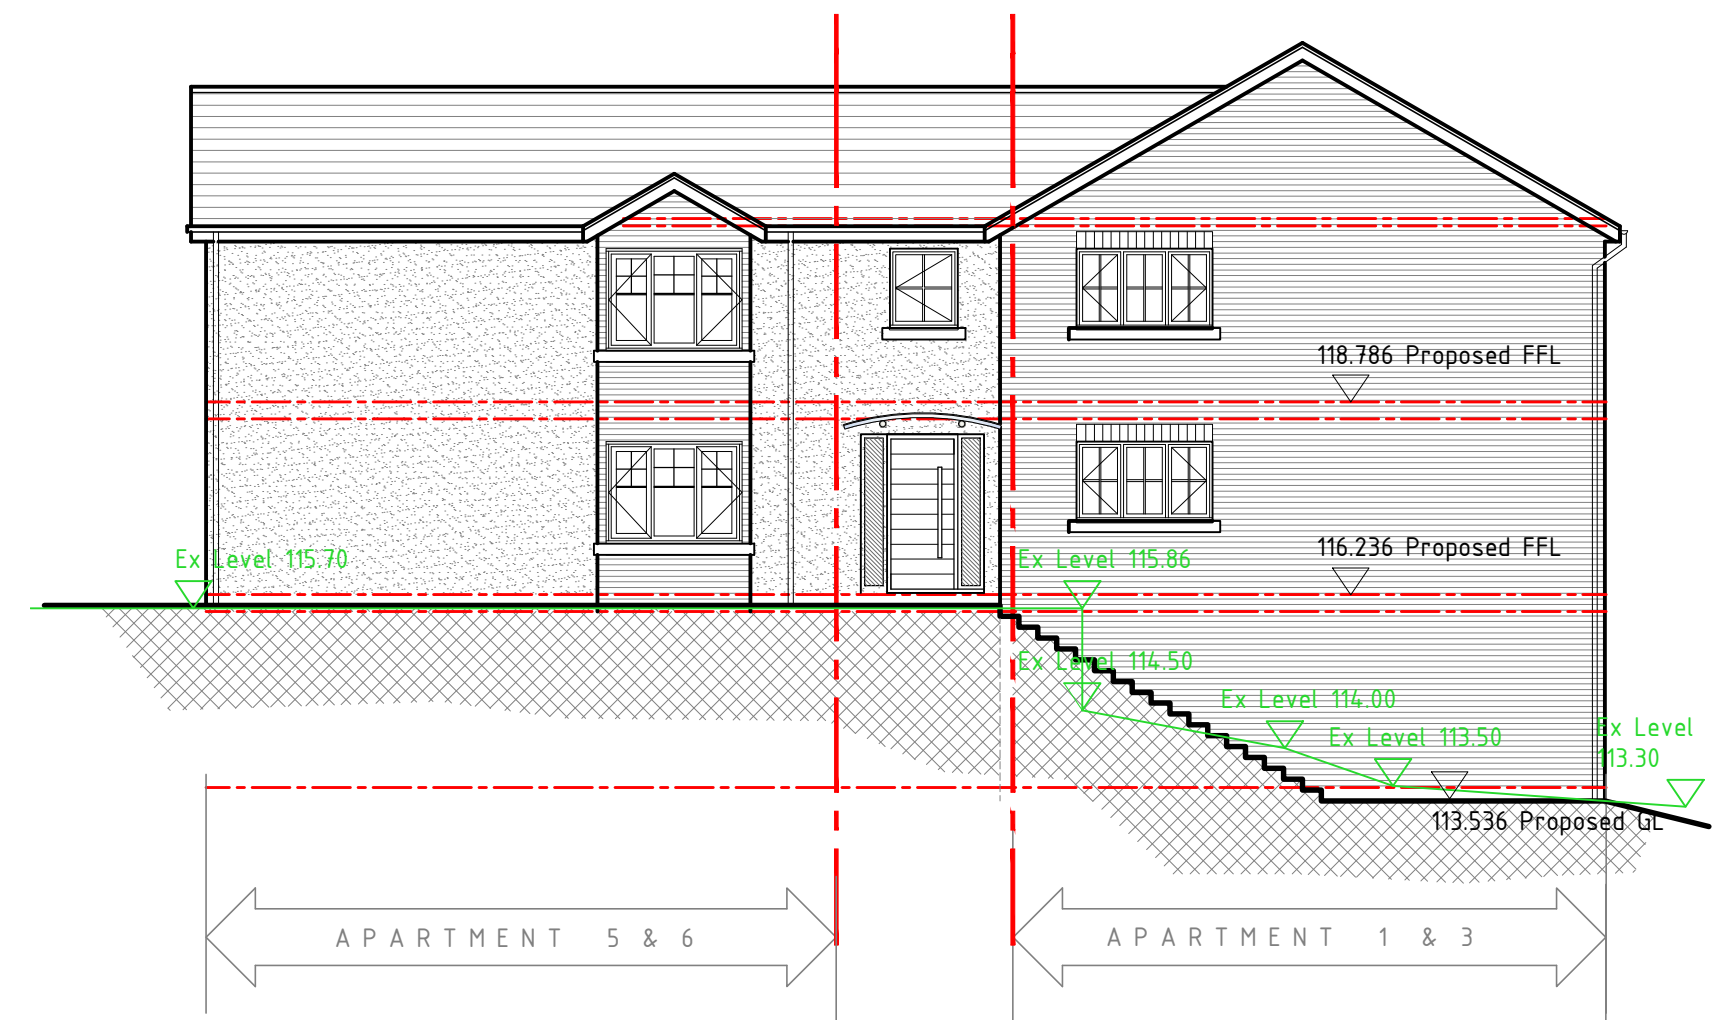

Side Elevation

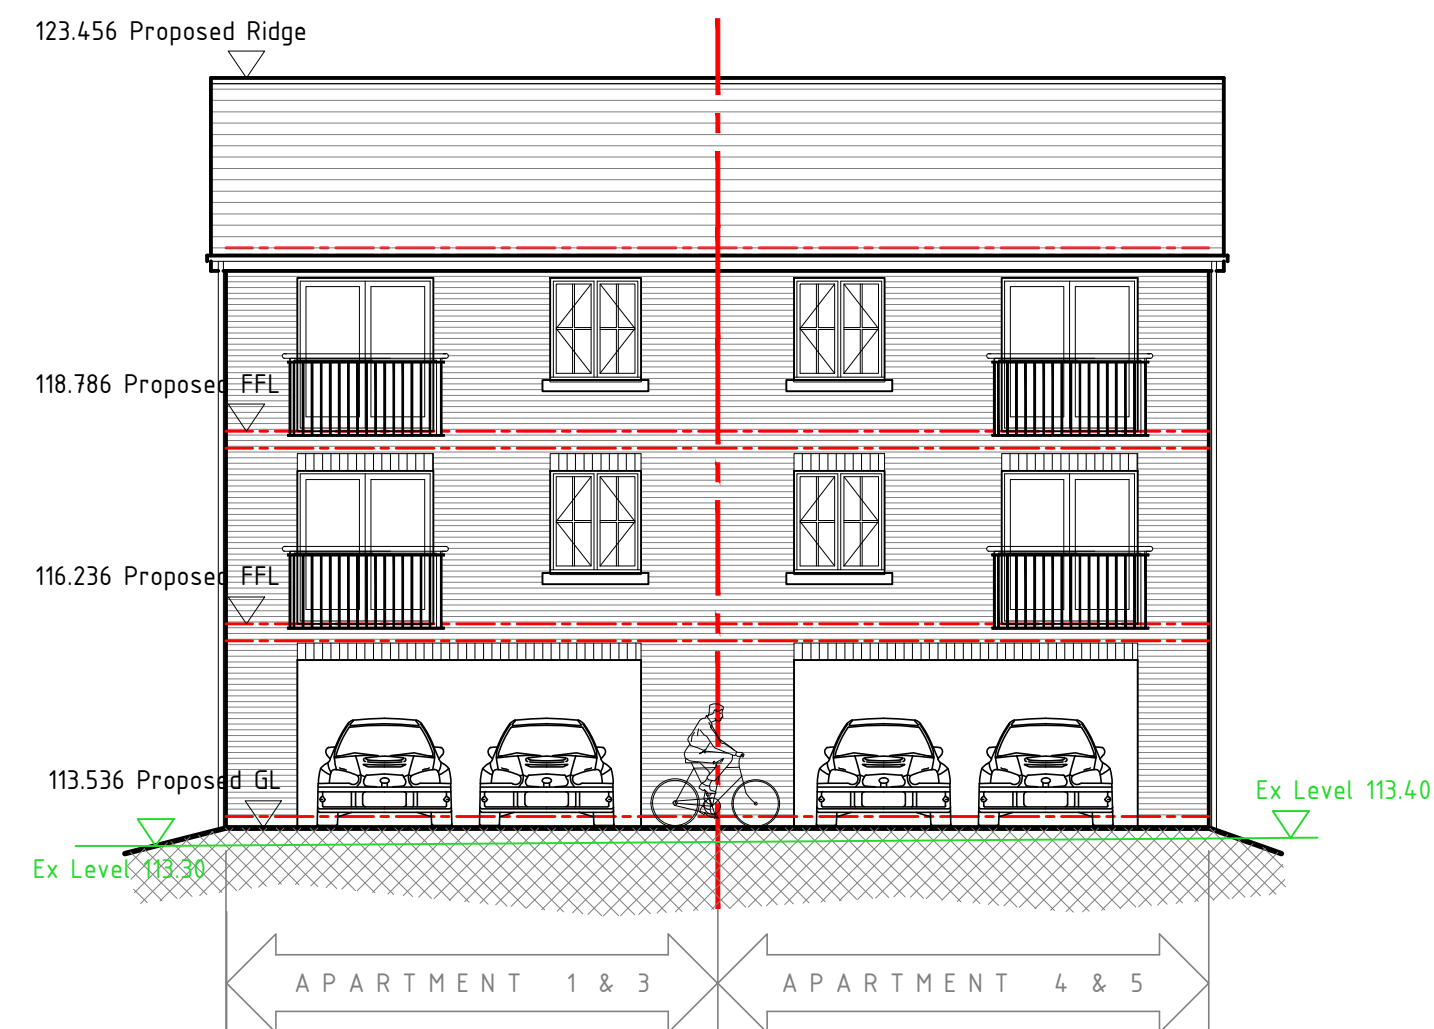

Front Elevation

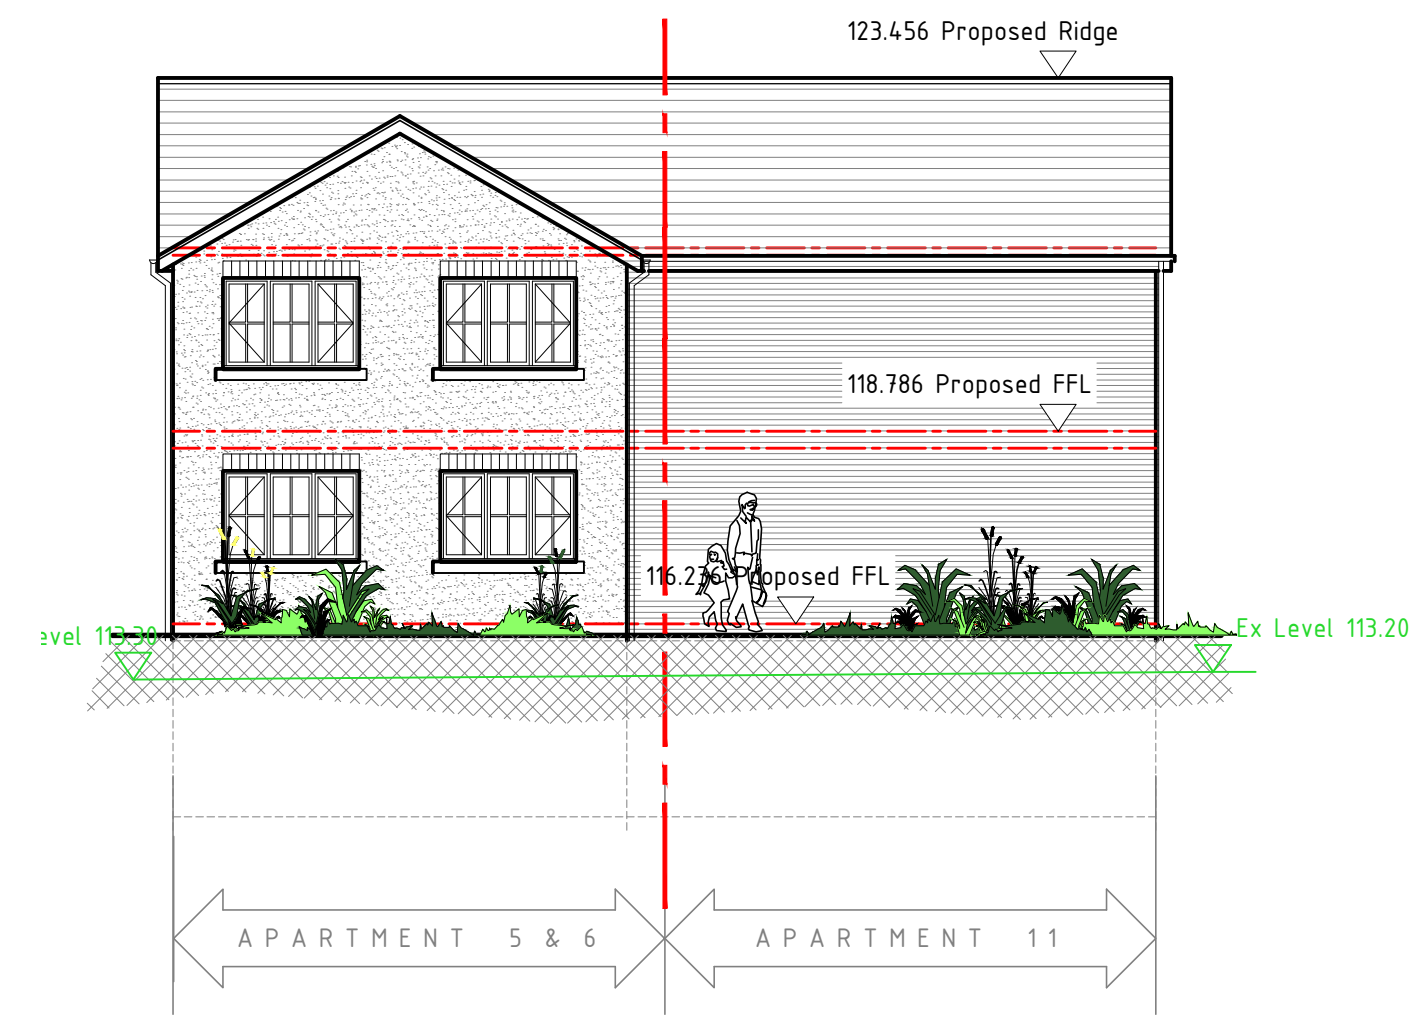

Rear Elevation



Project; Land at Nightingale House Shop, Well Street, Cefn Mawr, Wrexham, LL14 3AE	
Title; Proposed Elevations	Scale (A2); 1:100
Dwg No; NH/PD/04	Date; March 2020
Revision;	