




Existing Side Elevation (1)
Scale 1:50




Existing Rear Elevation (2)
Scale 1:50

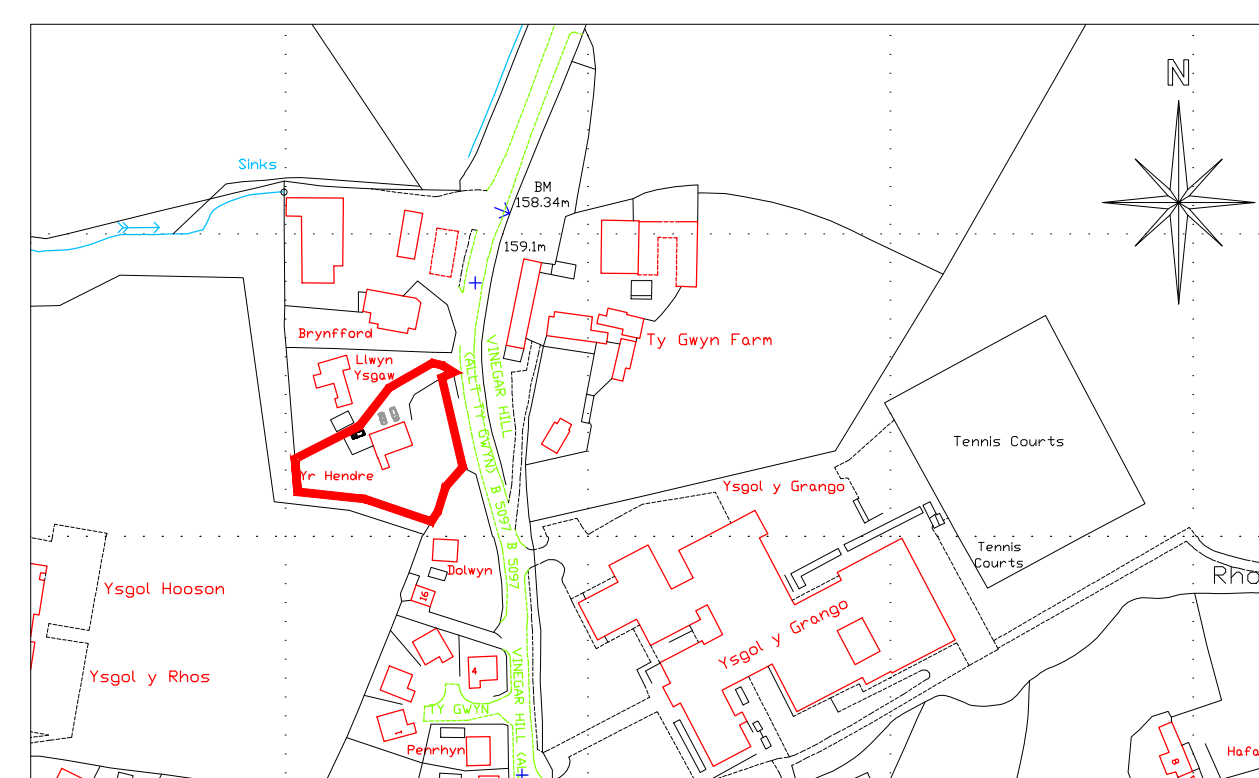


Existing Location Plan
Scale 1:2500




Existing Side Elevation (3)
Scale 1:100

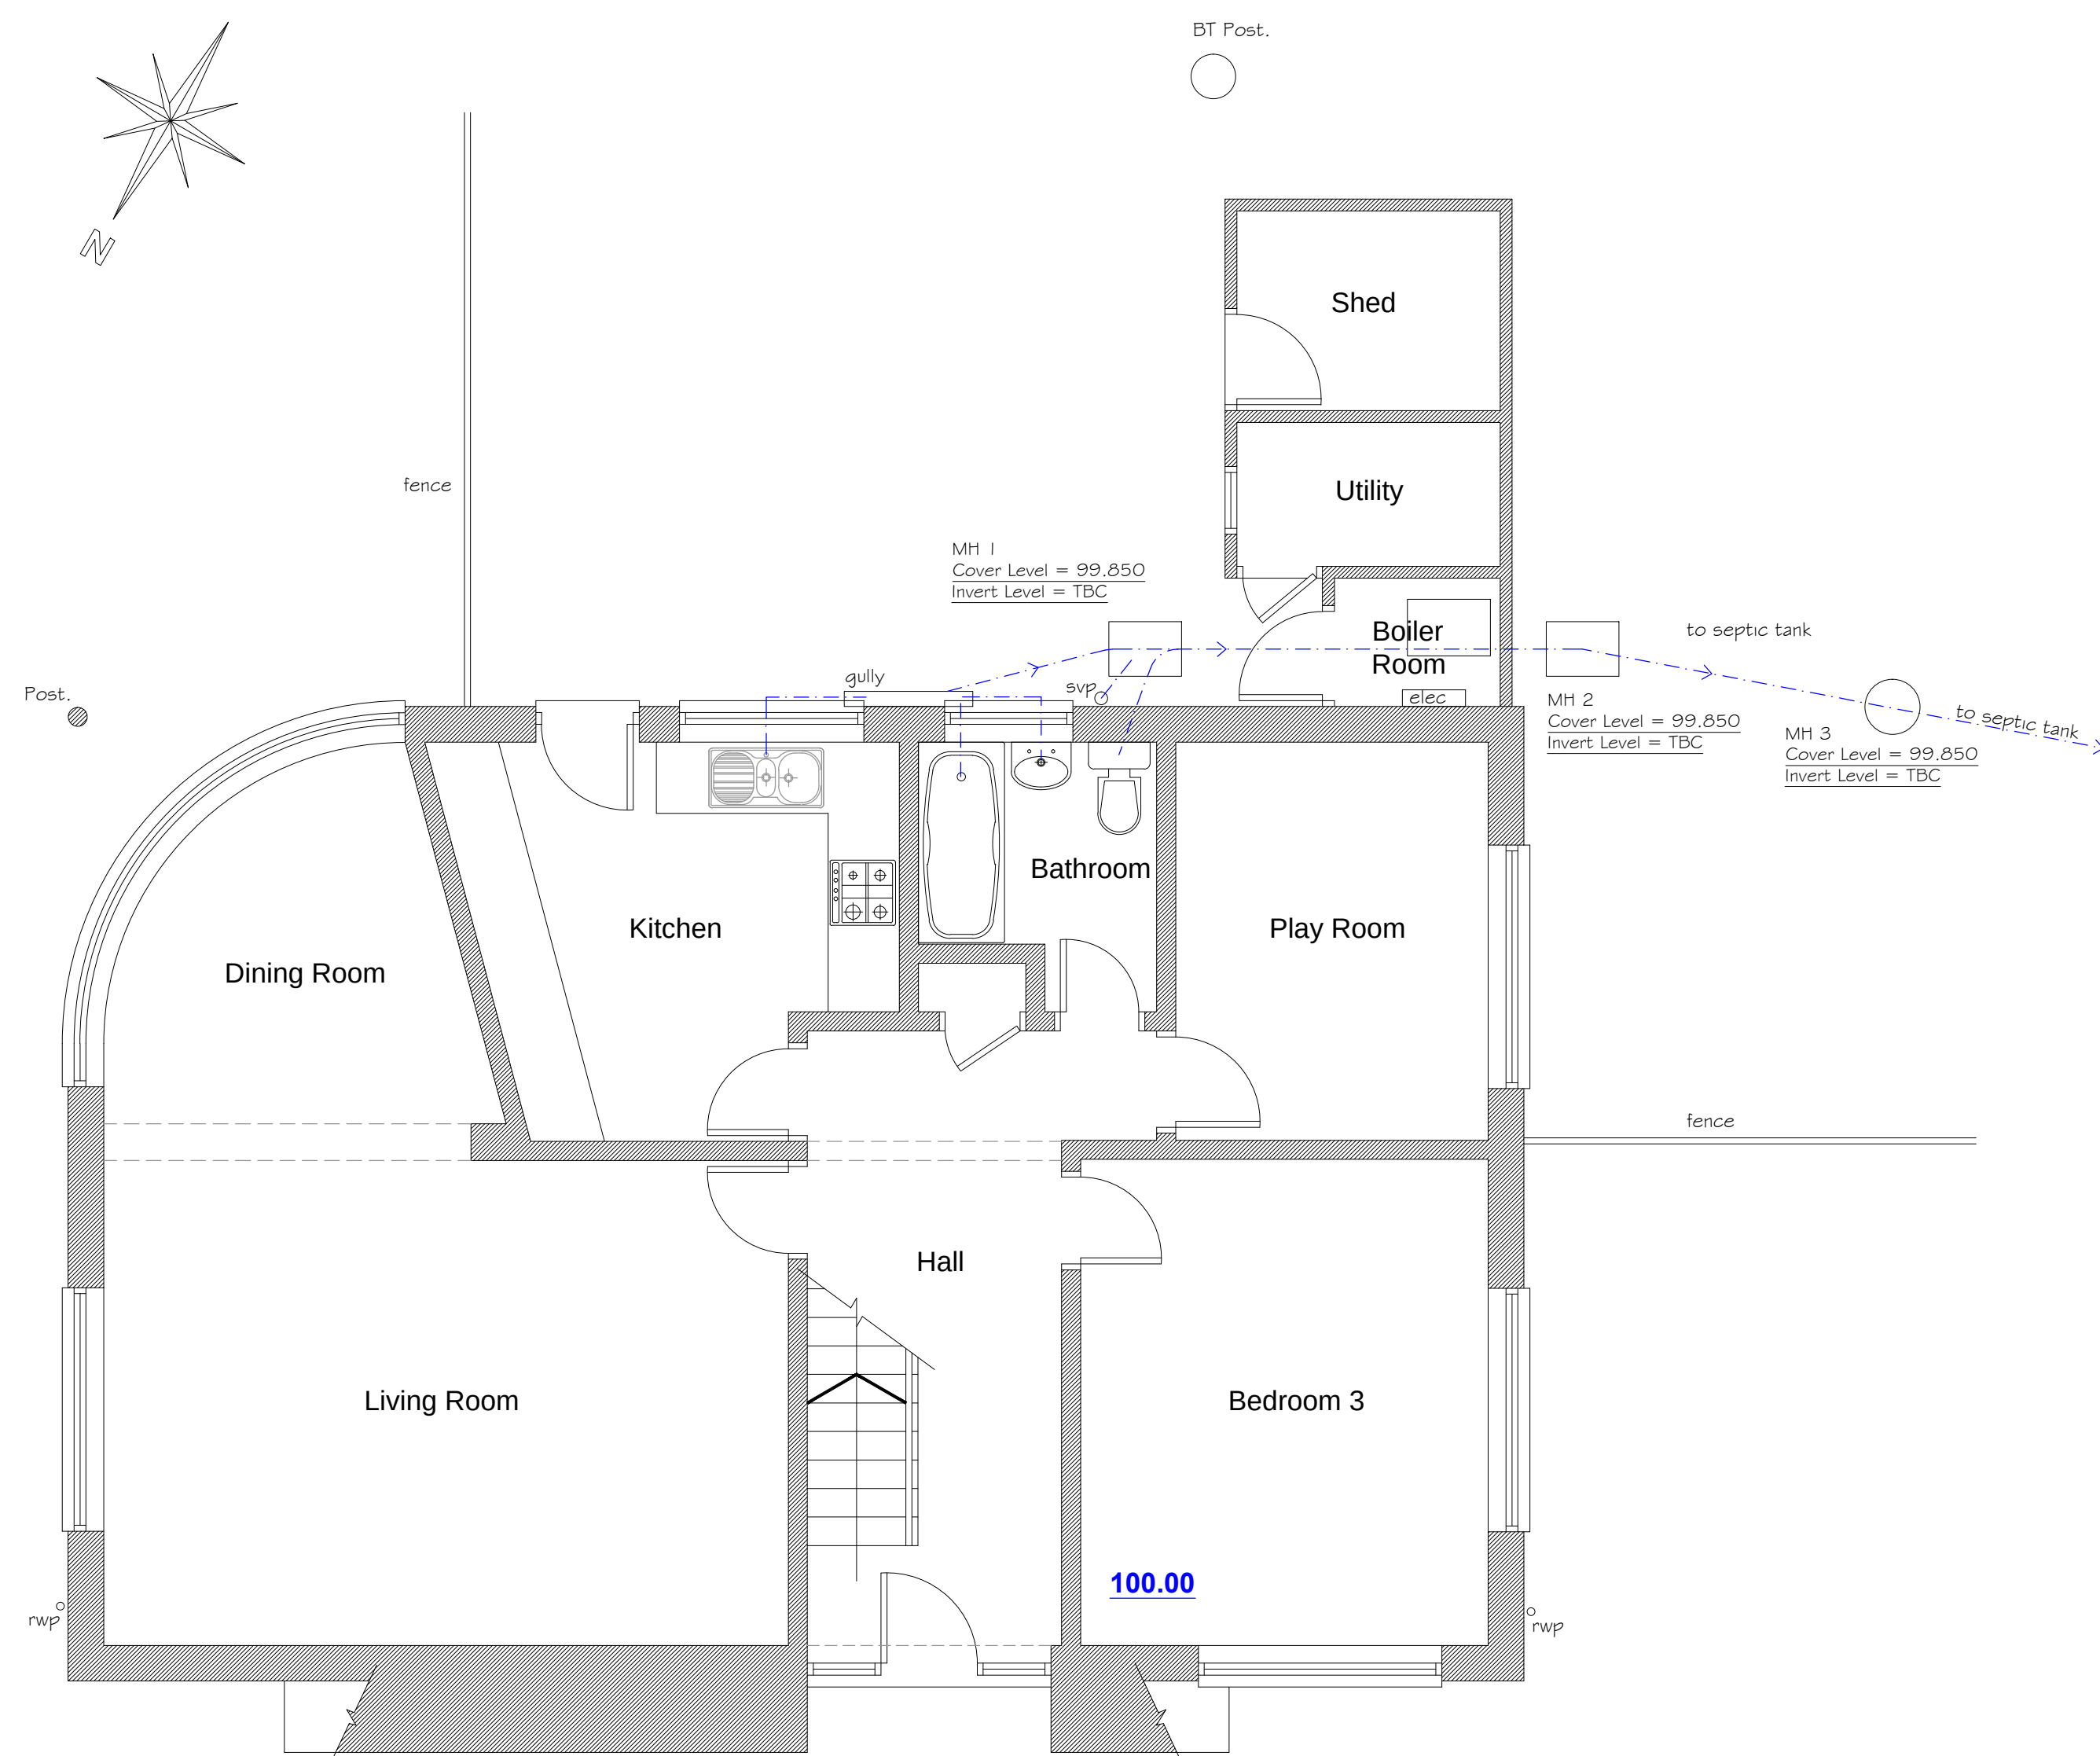

Existing Floor Plan
1:50

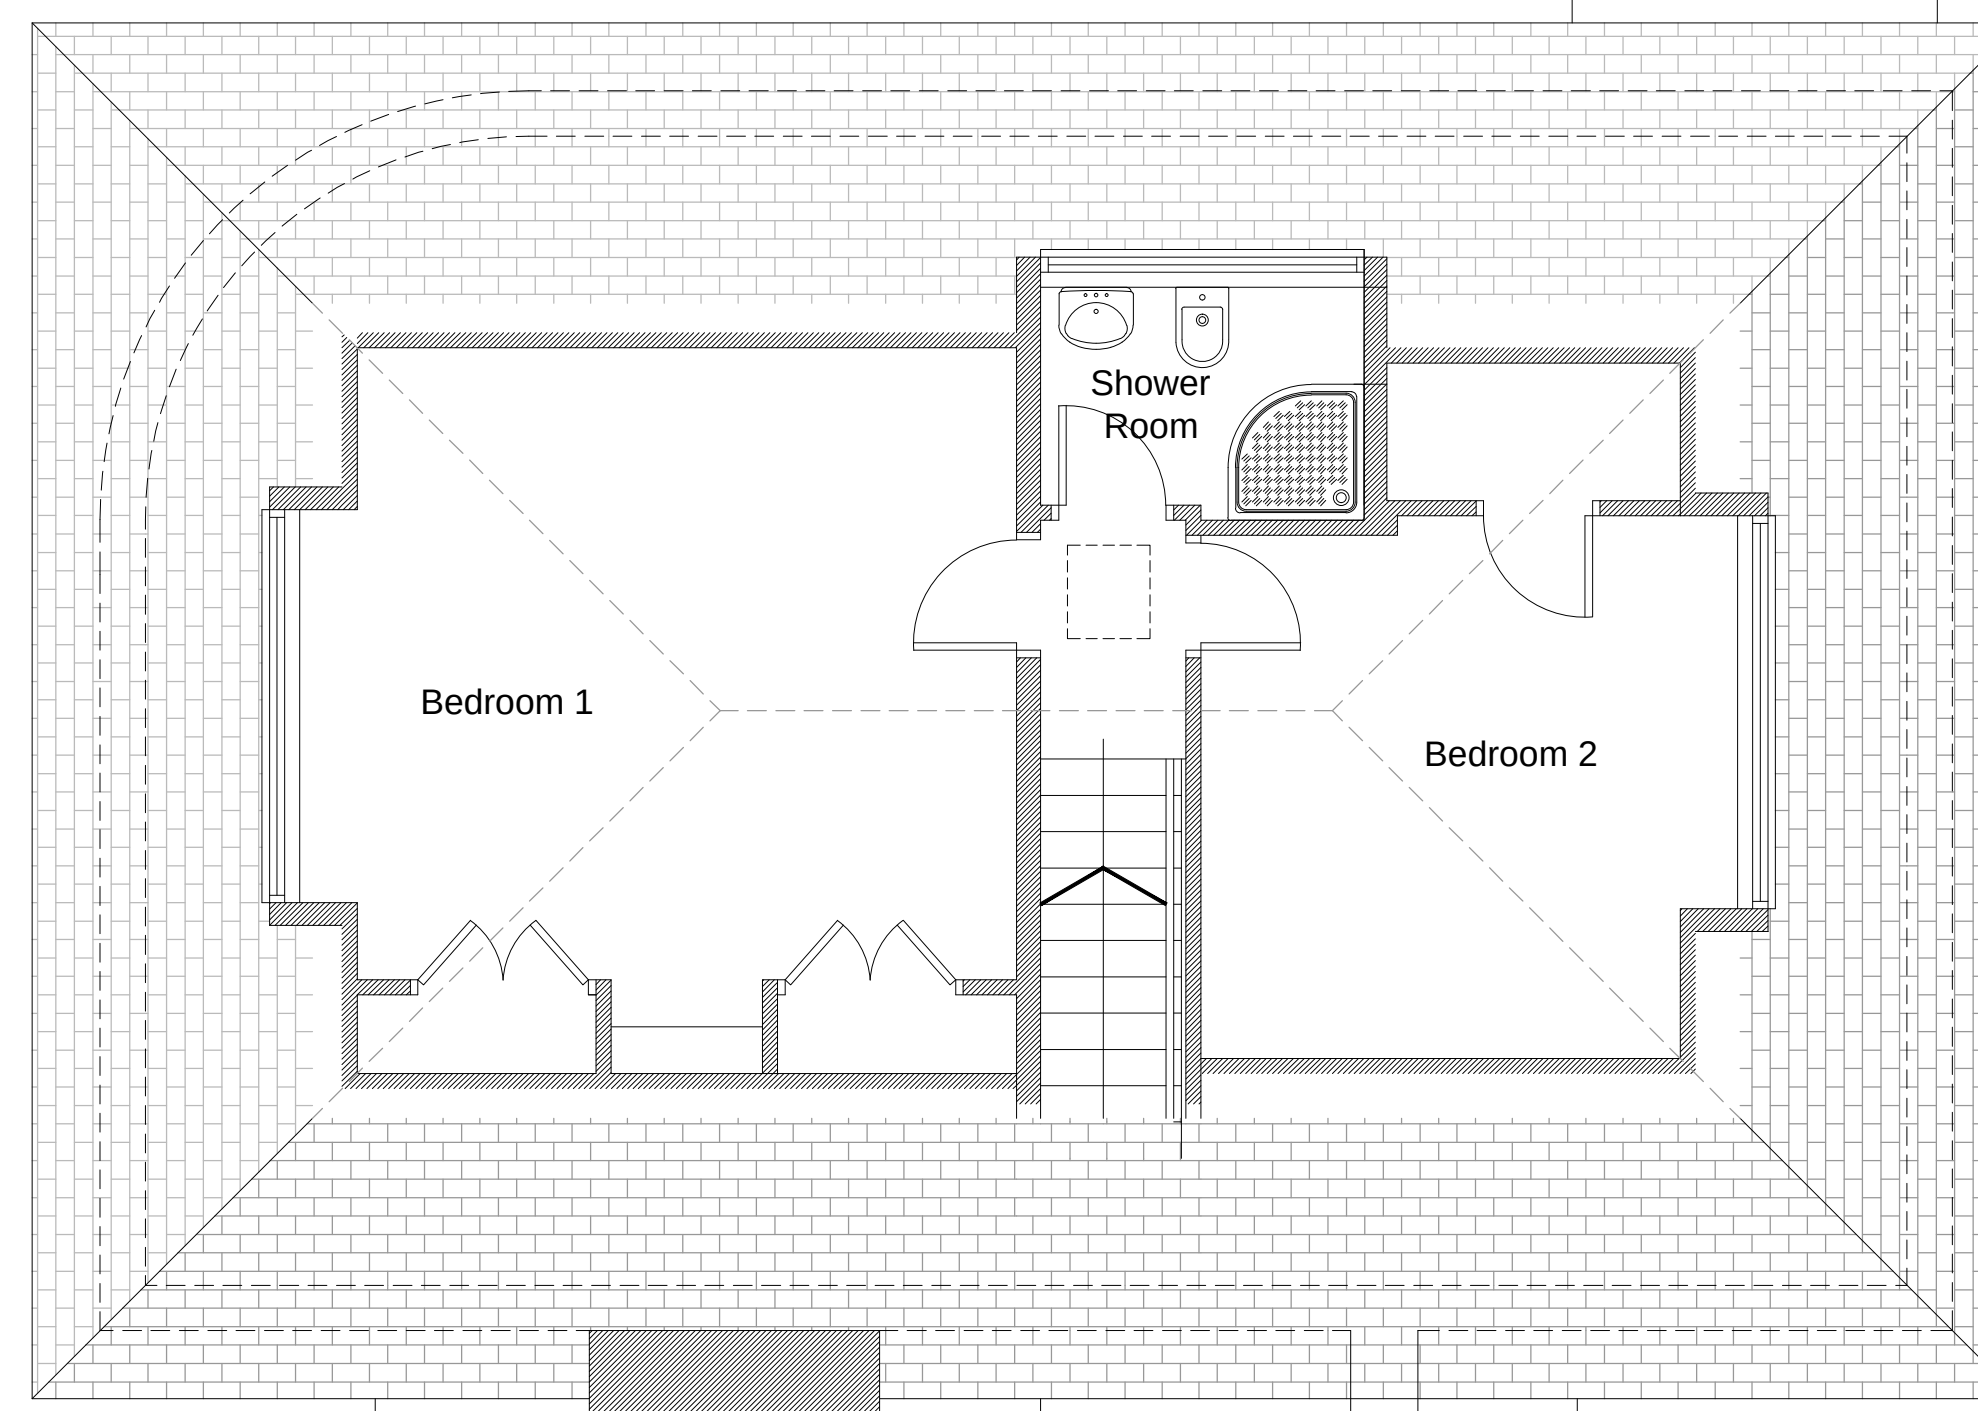

Existing First Floor Plan
1:50

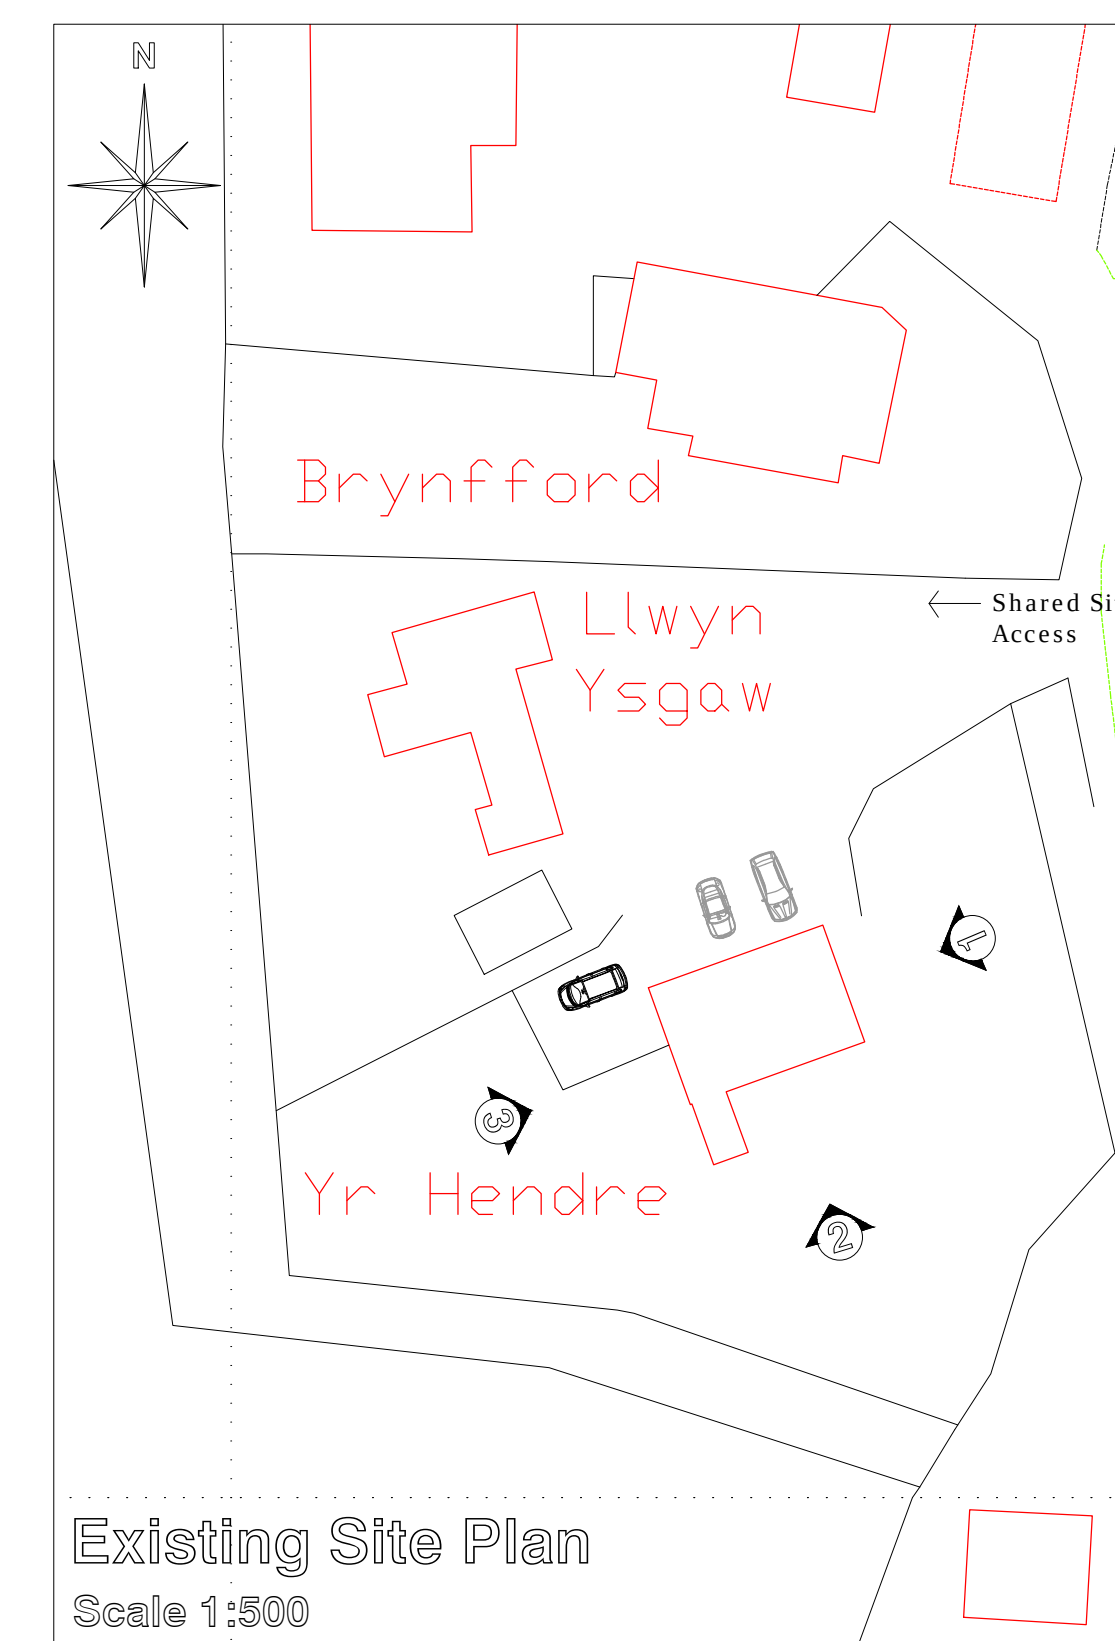

Existing Site Plan
Scale 1:500

 25 Sunningdale Close Wrexham North Wales LL13 9QU T 01978 264376 M 07791 480768 E ajones540@btinternet.com	Client: Mr. M. Wynne .		
	Drawing Title: Existing Drawings.		
	Job Title: Proposed Extension to Yr Hendre, Vinegar Hill, Rhos.		
	Date: April 2018	Scale: 1:50, 1:100, 1:500 & 1:2500 at A1	Page No.: 01