


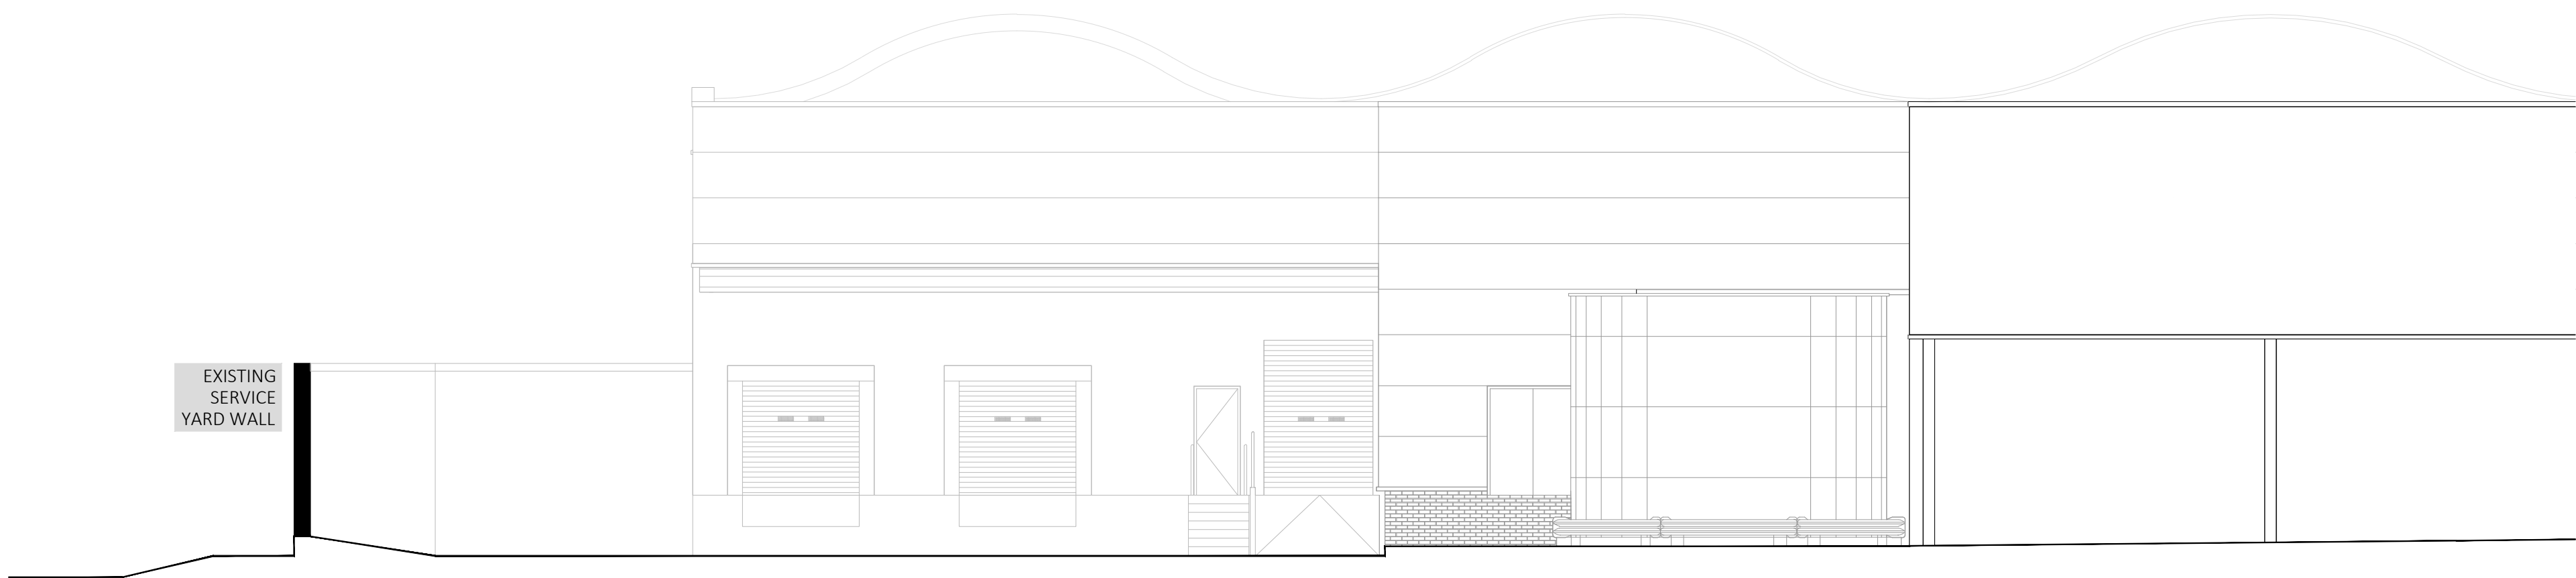
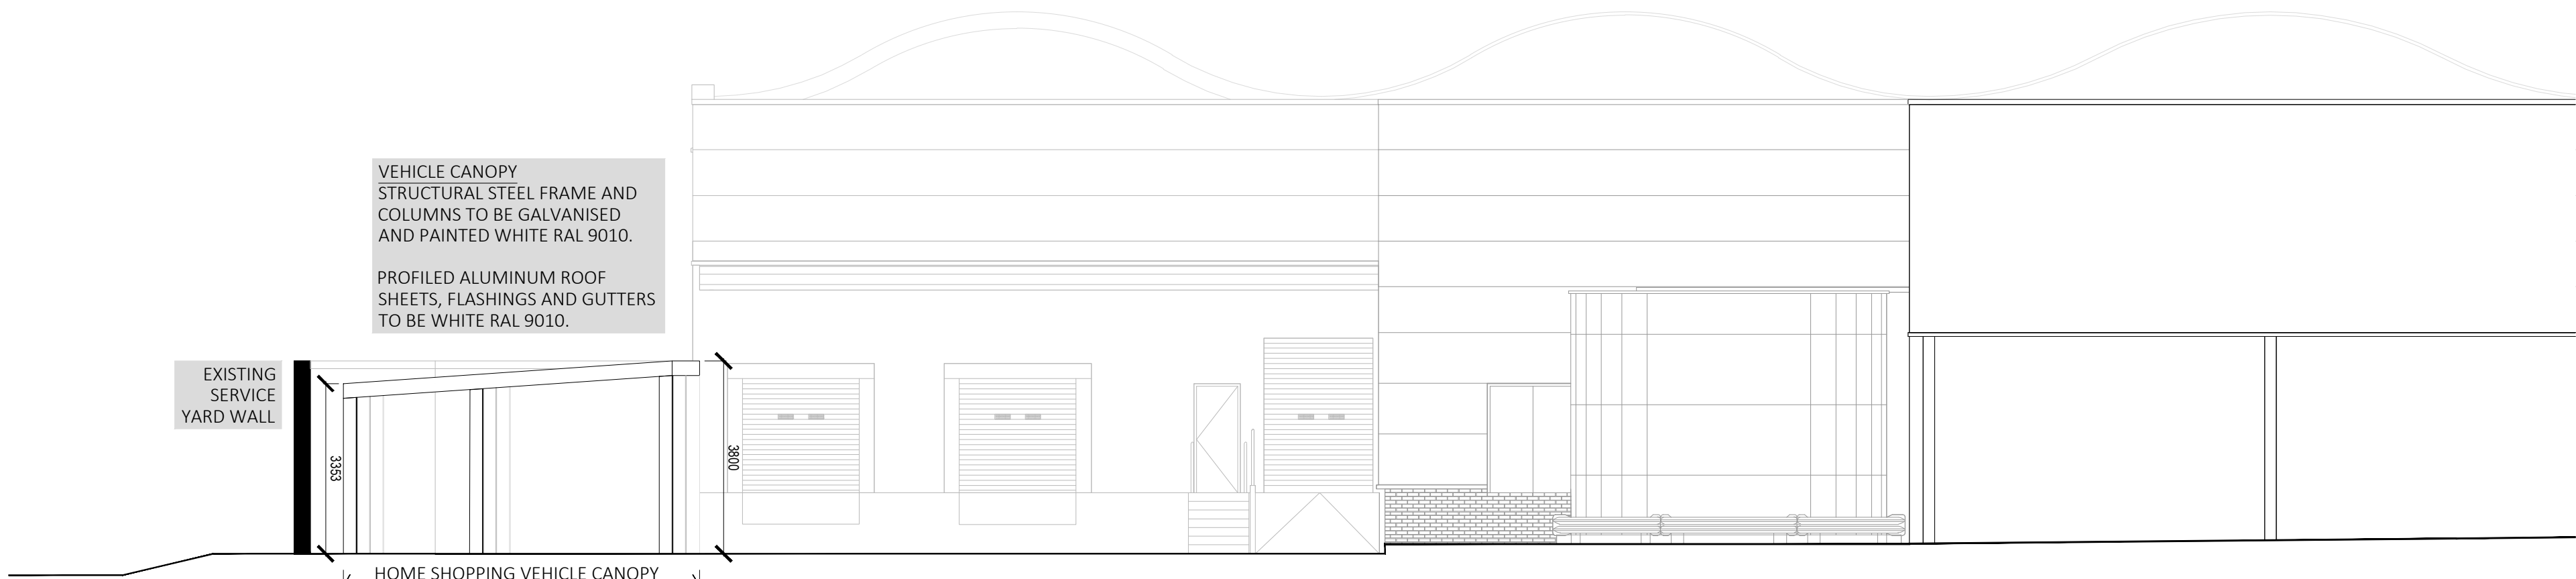


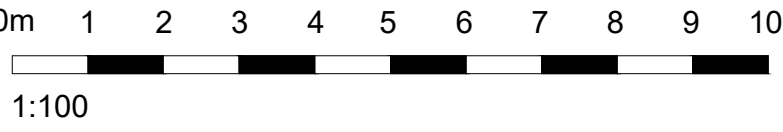



EXISTING ELEVATION A

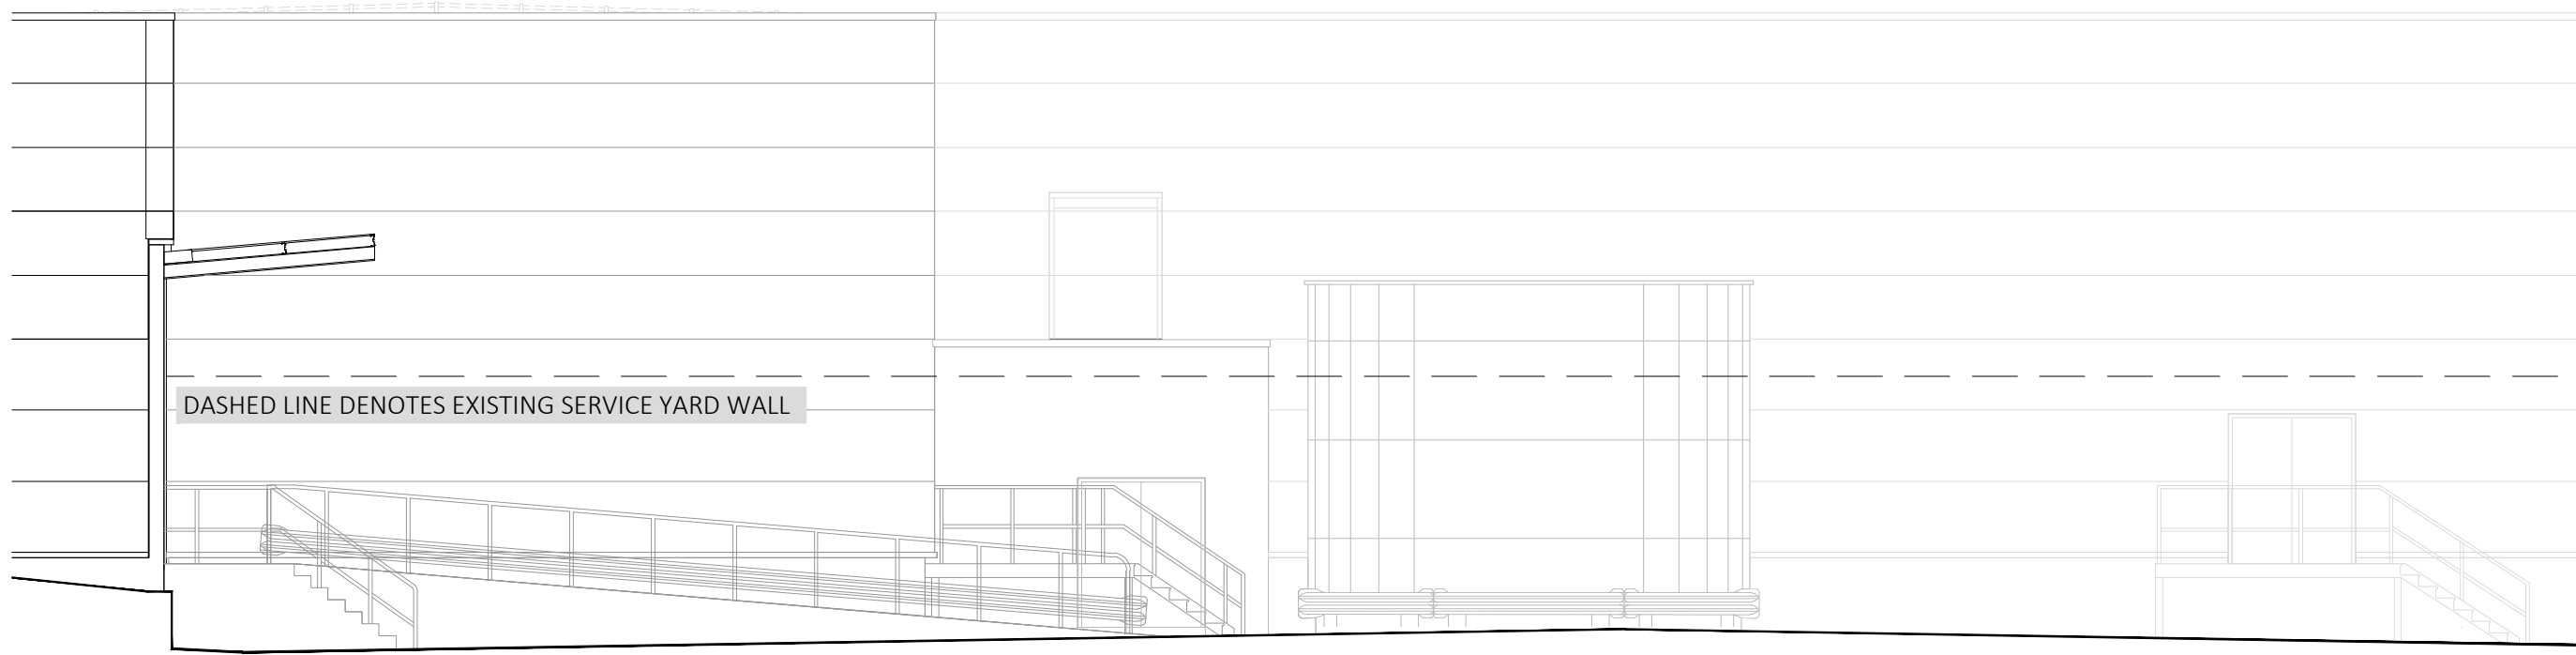



PROPOSED ELEVATION A

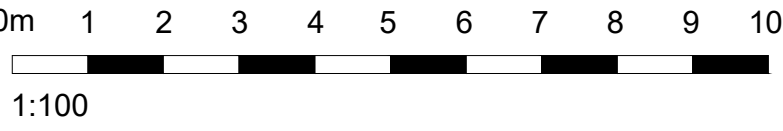


EXISTING ELEVATION B

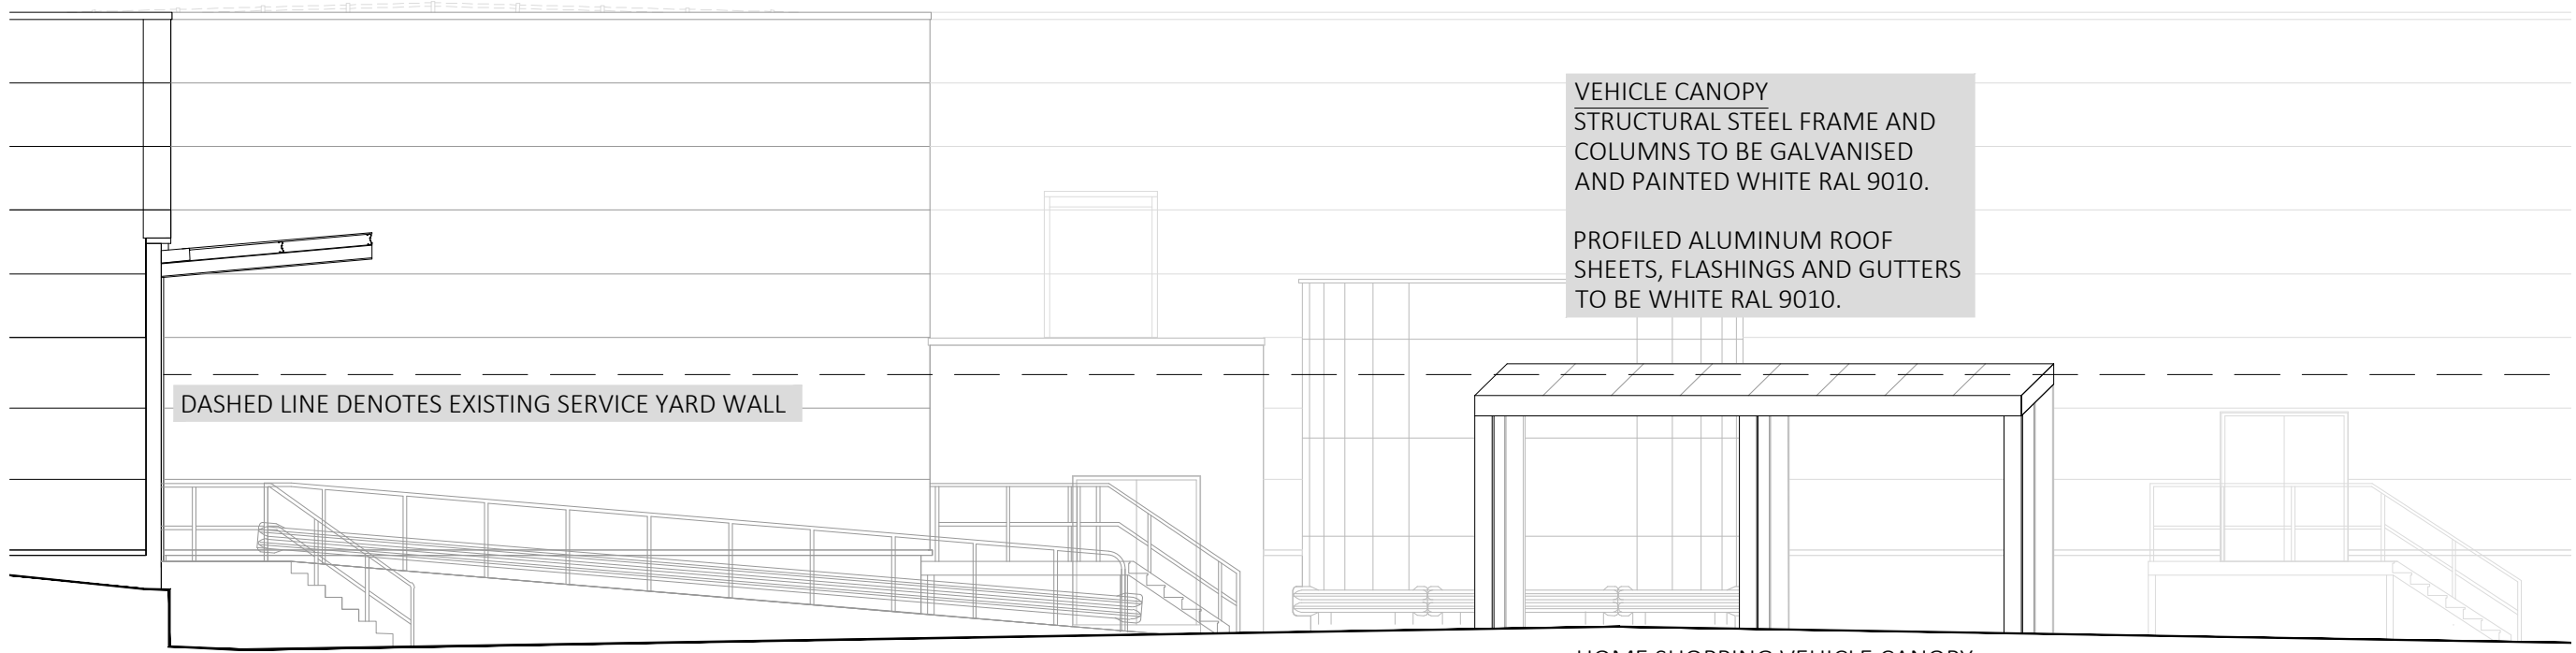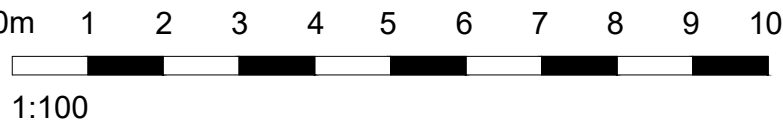


PROPOSED ELEVATION B

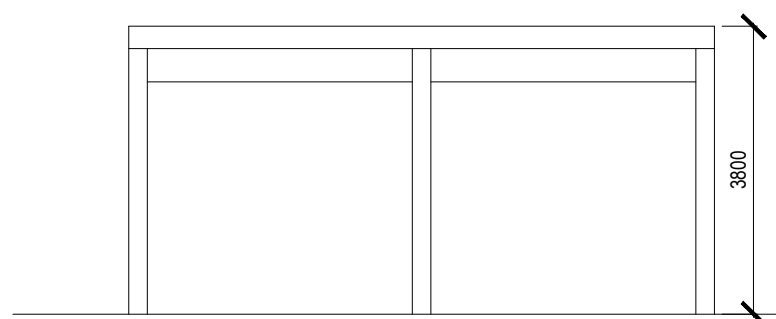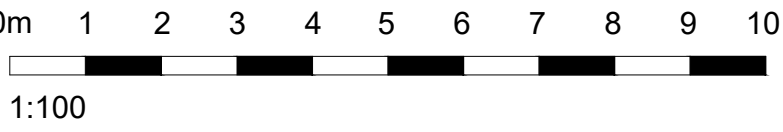


CANOPY FRONT ELEVATION

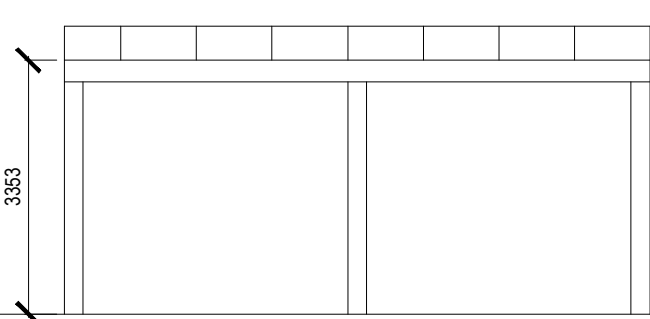


CANOPY REAR ELEVATION

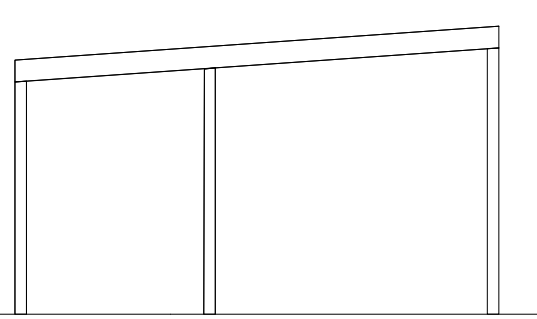

CANOPY SIDE ELEVATION

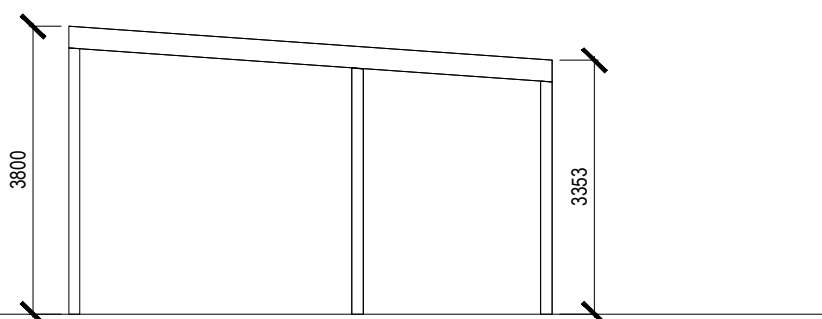

CANOPY SIDE ELEVATION

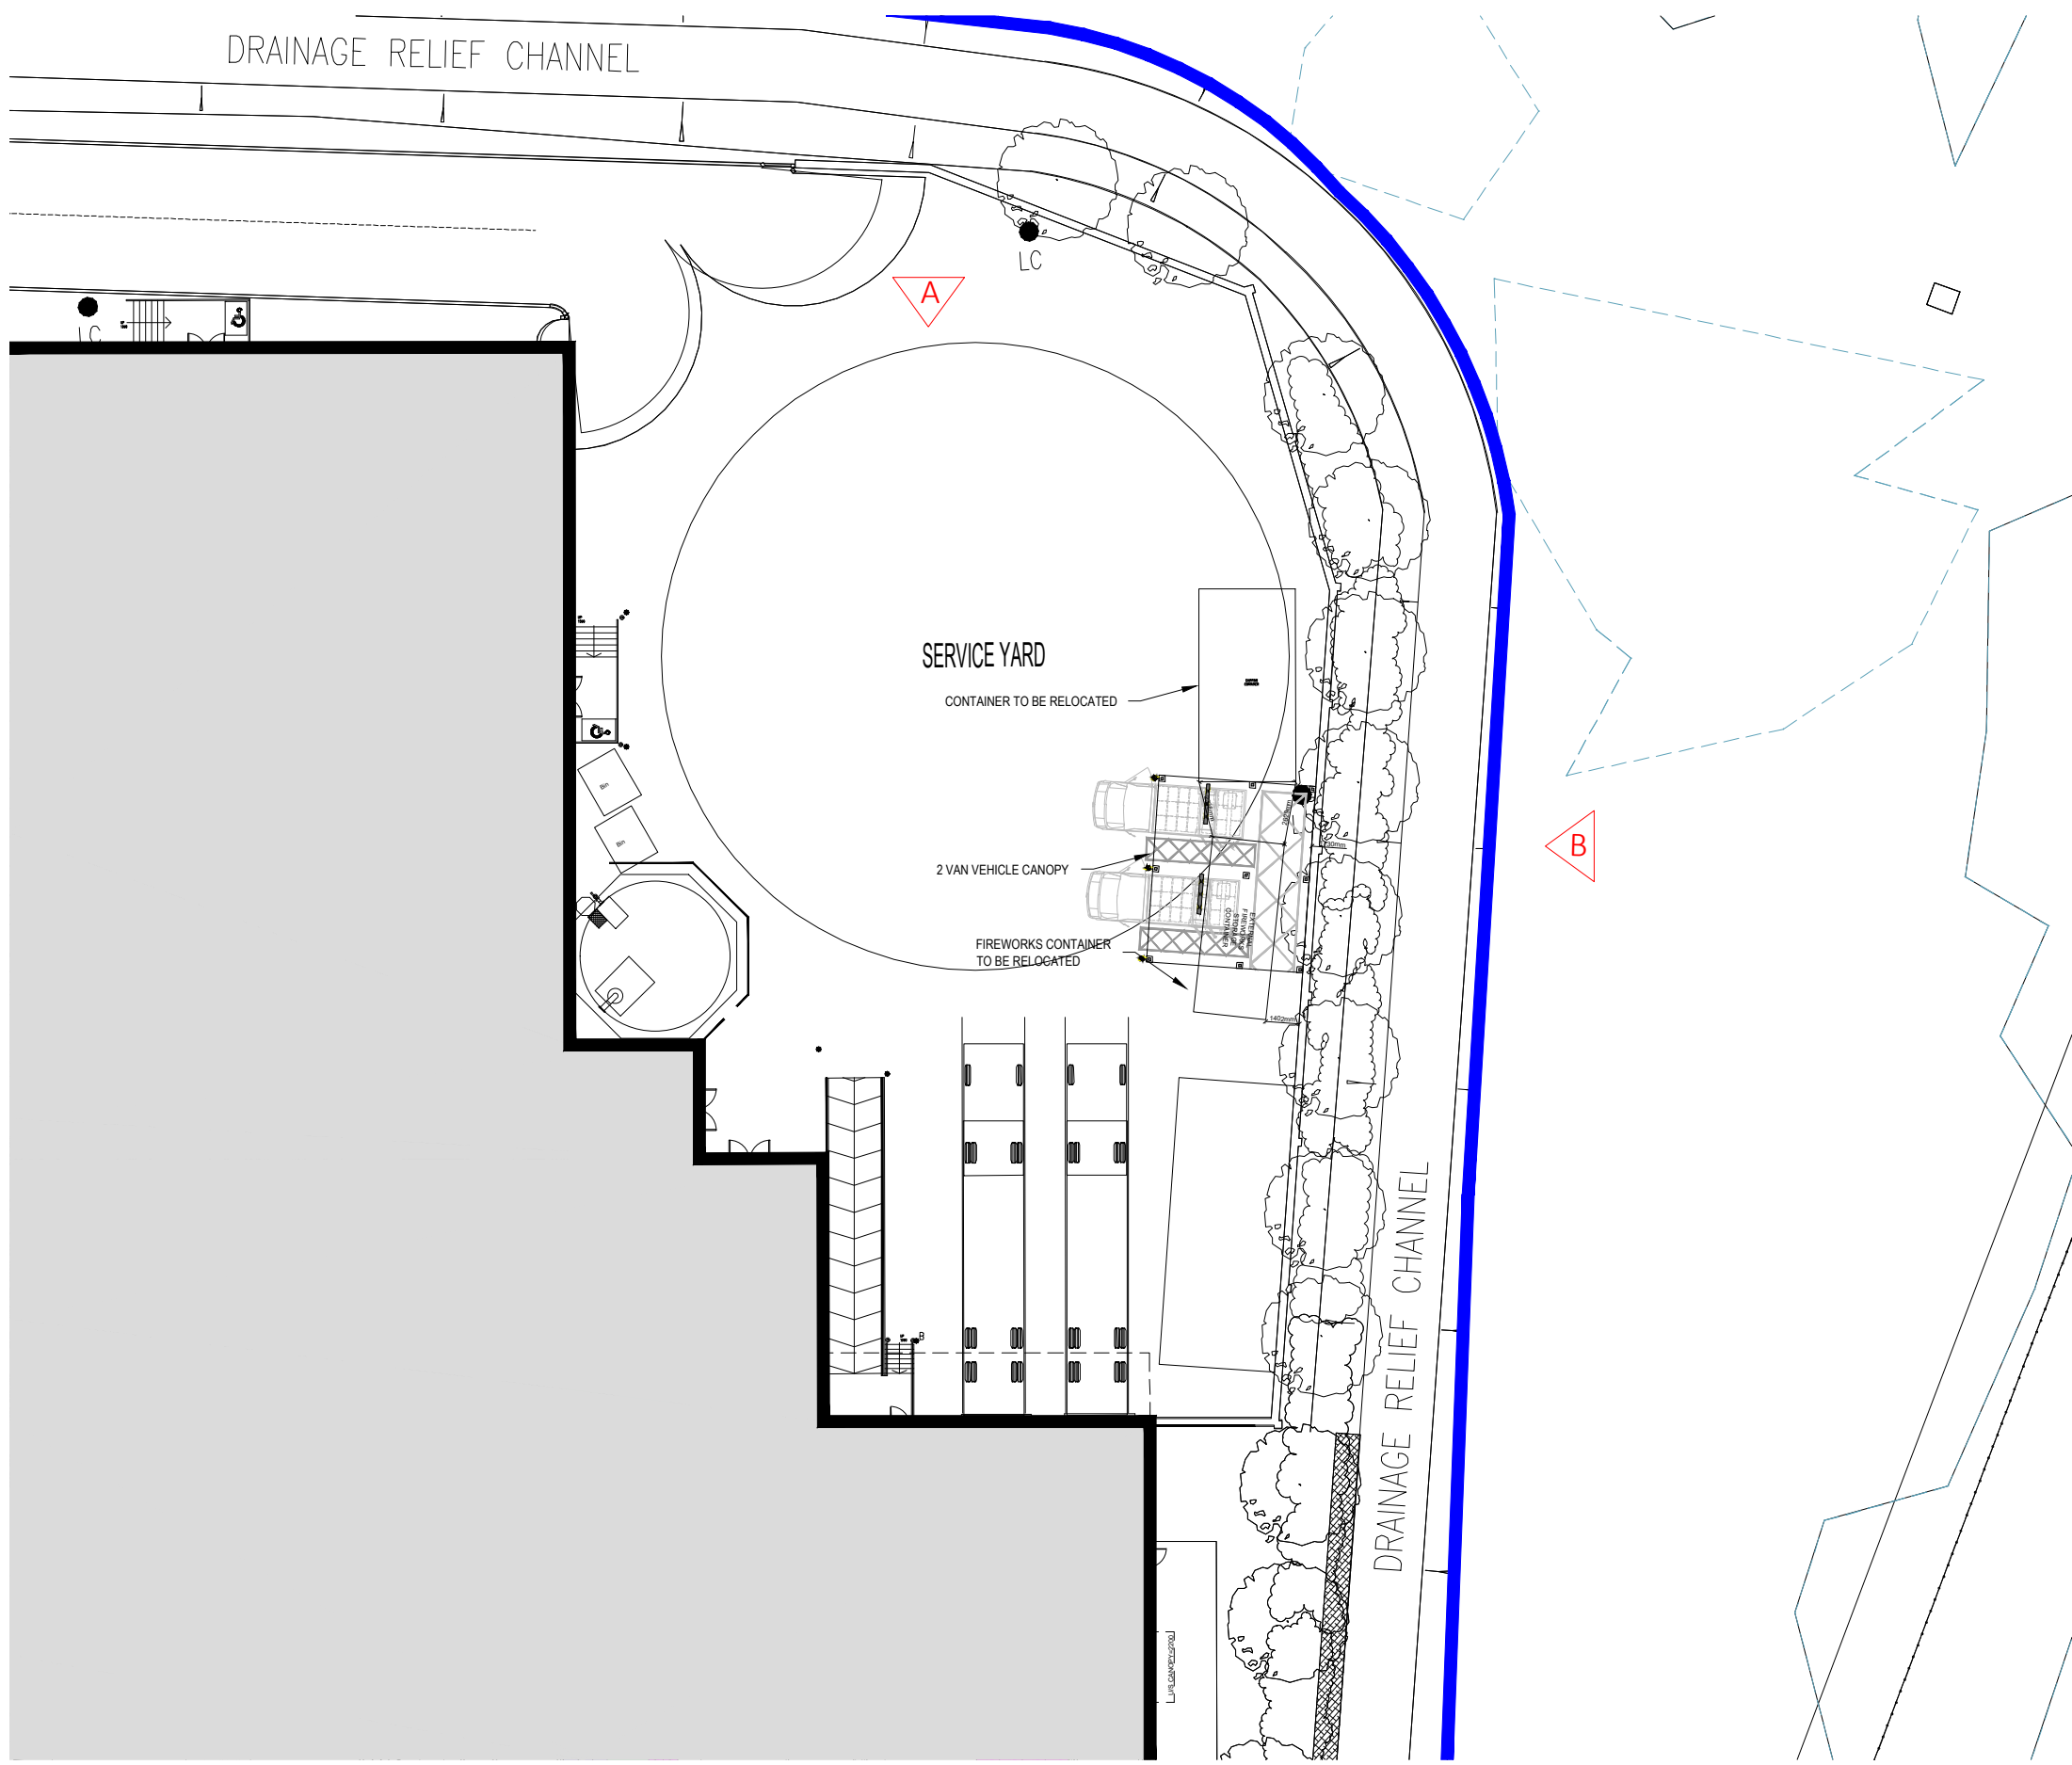

PROJECT
417 WREXHAM
HOME SHOPPING

TITLE
EXISTING AND PROPOSED
ELEVATIONS

DRAWING STATUS

PLANNING

DRAWN CG CHECKED JG

SCALE 1:100

DATE JULY 2020

Whittam Cox
ARCHITECTS

Chesterfield / 01246 260261
London / 020 3388 9010
Leeds / 0113 468 2450
whittamcox.com

JOB NO. DRAWING NO. REV
200327 PL_05 A