




1 Existing Front Elevation
1 : 100

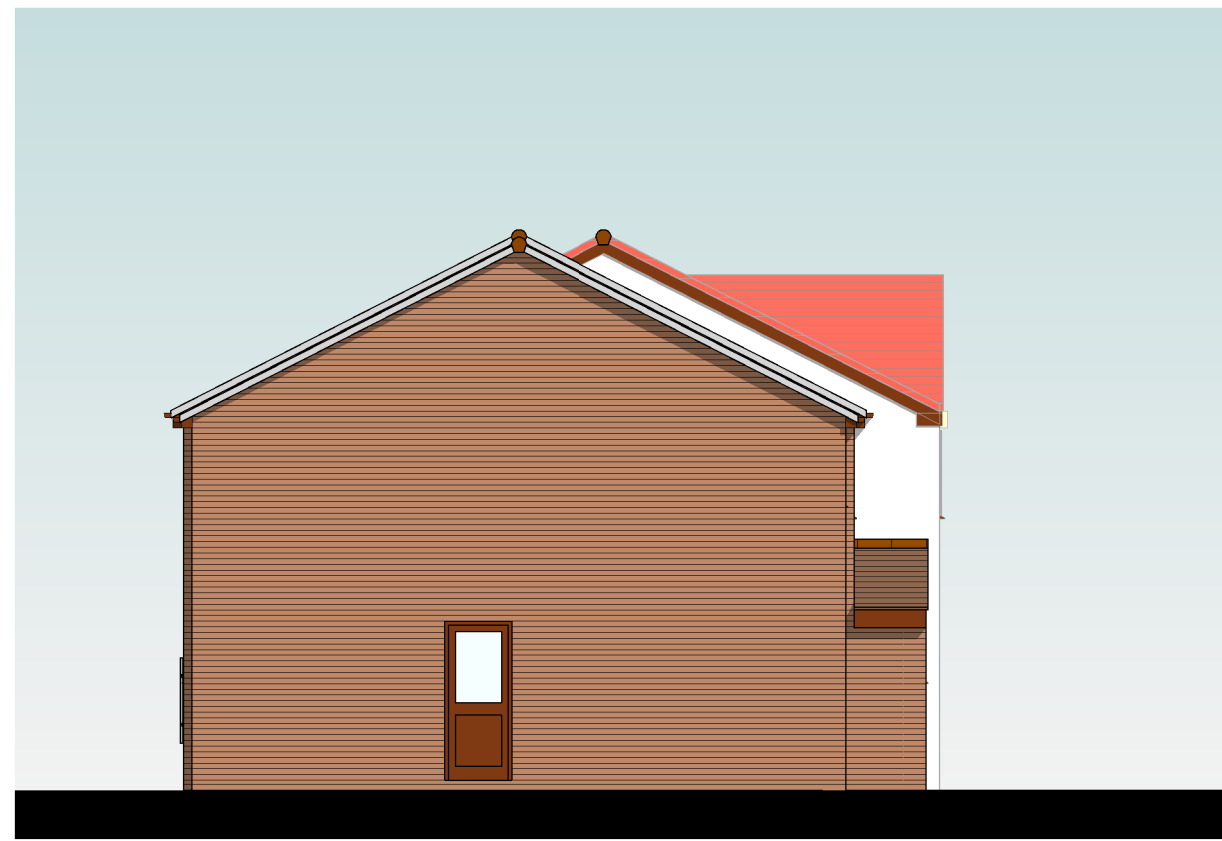


2 Existing Side Elevation 1
1 : 100




3 Proposed Front Elevation
1 : 100




4 Proposed Side Elevation
1 : 100

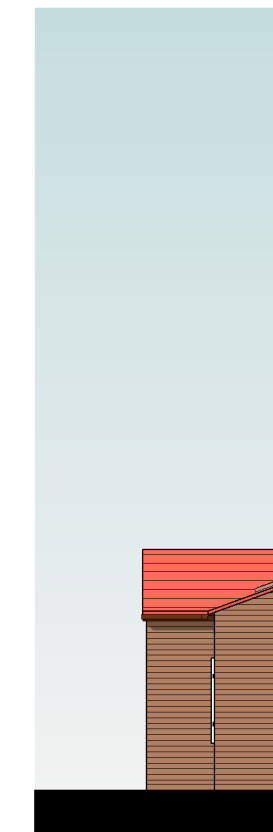


5 Proposed Side Elevation 2
1 : 100

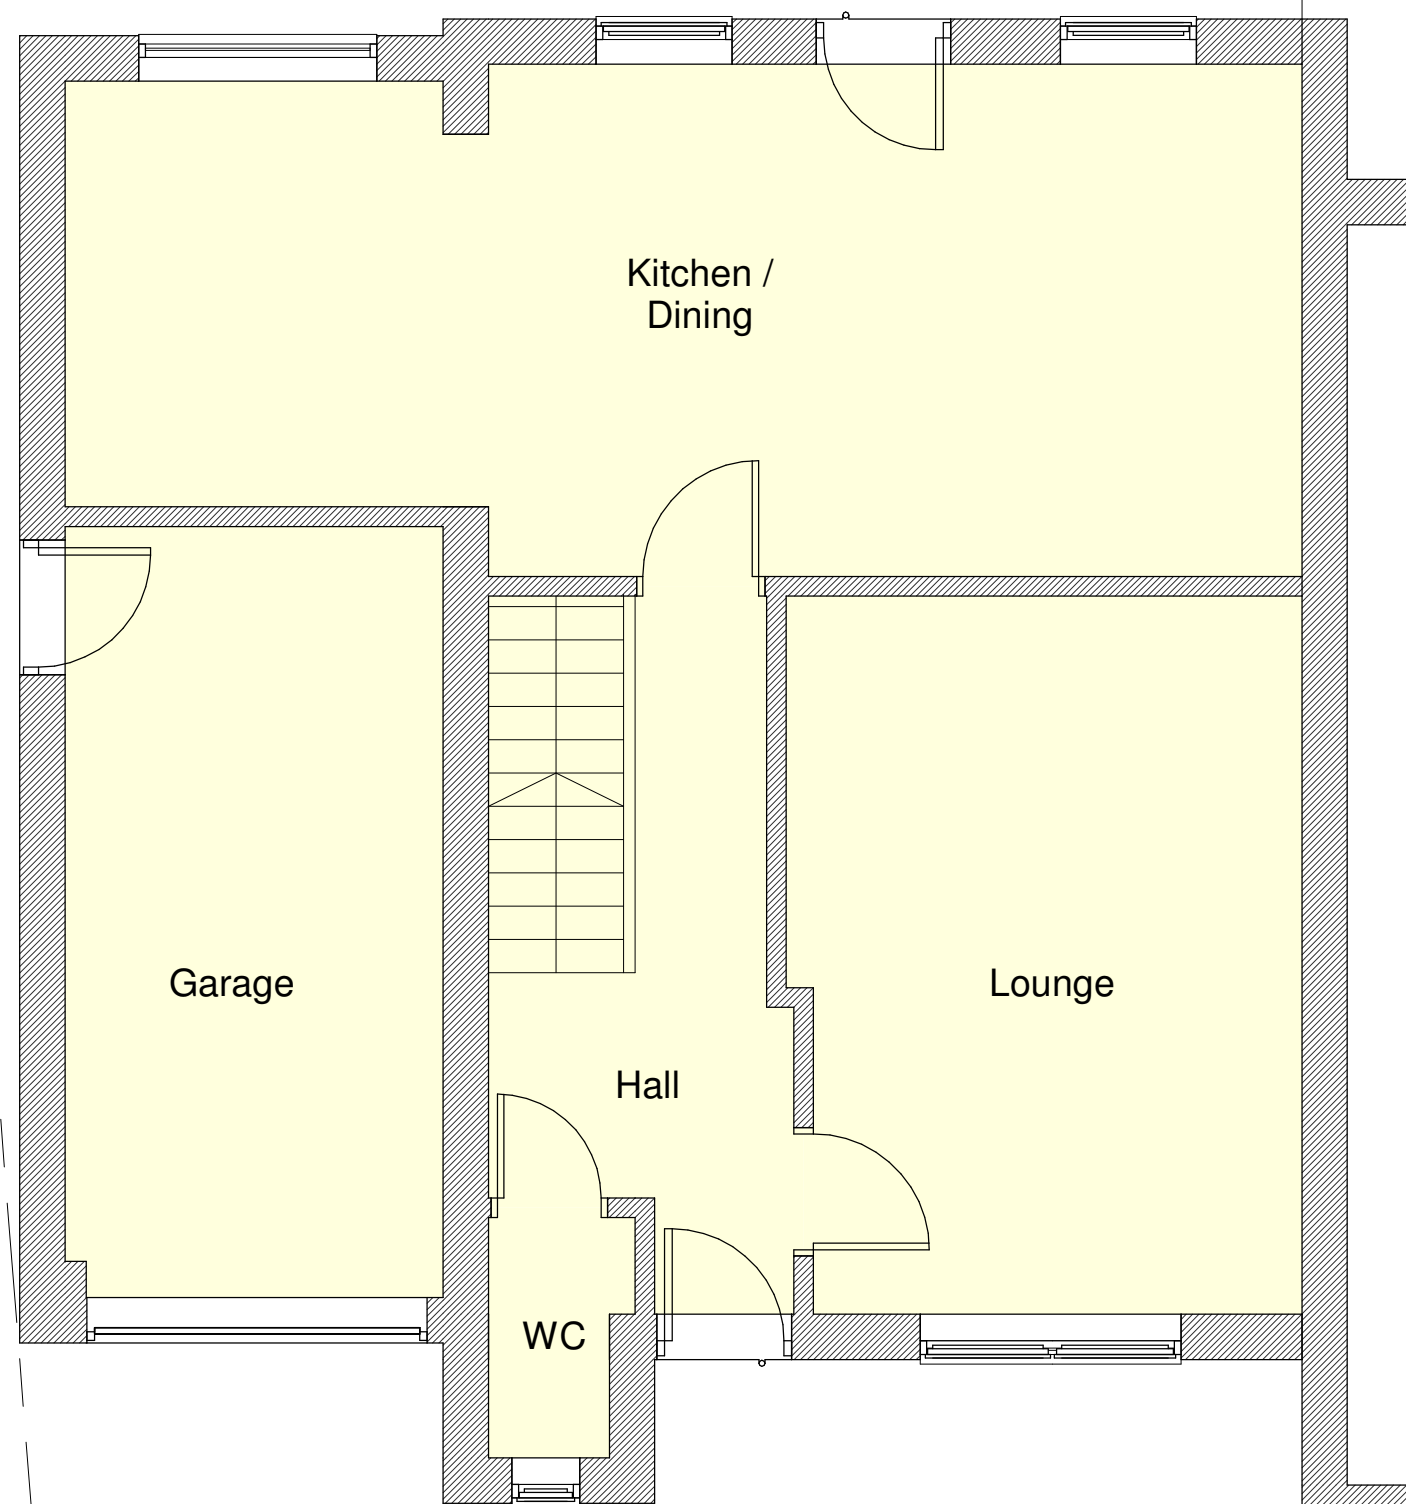


6 Existing Ground Floor Plan
1 : 50

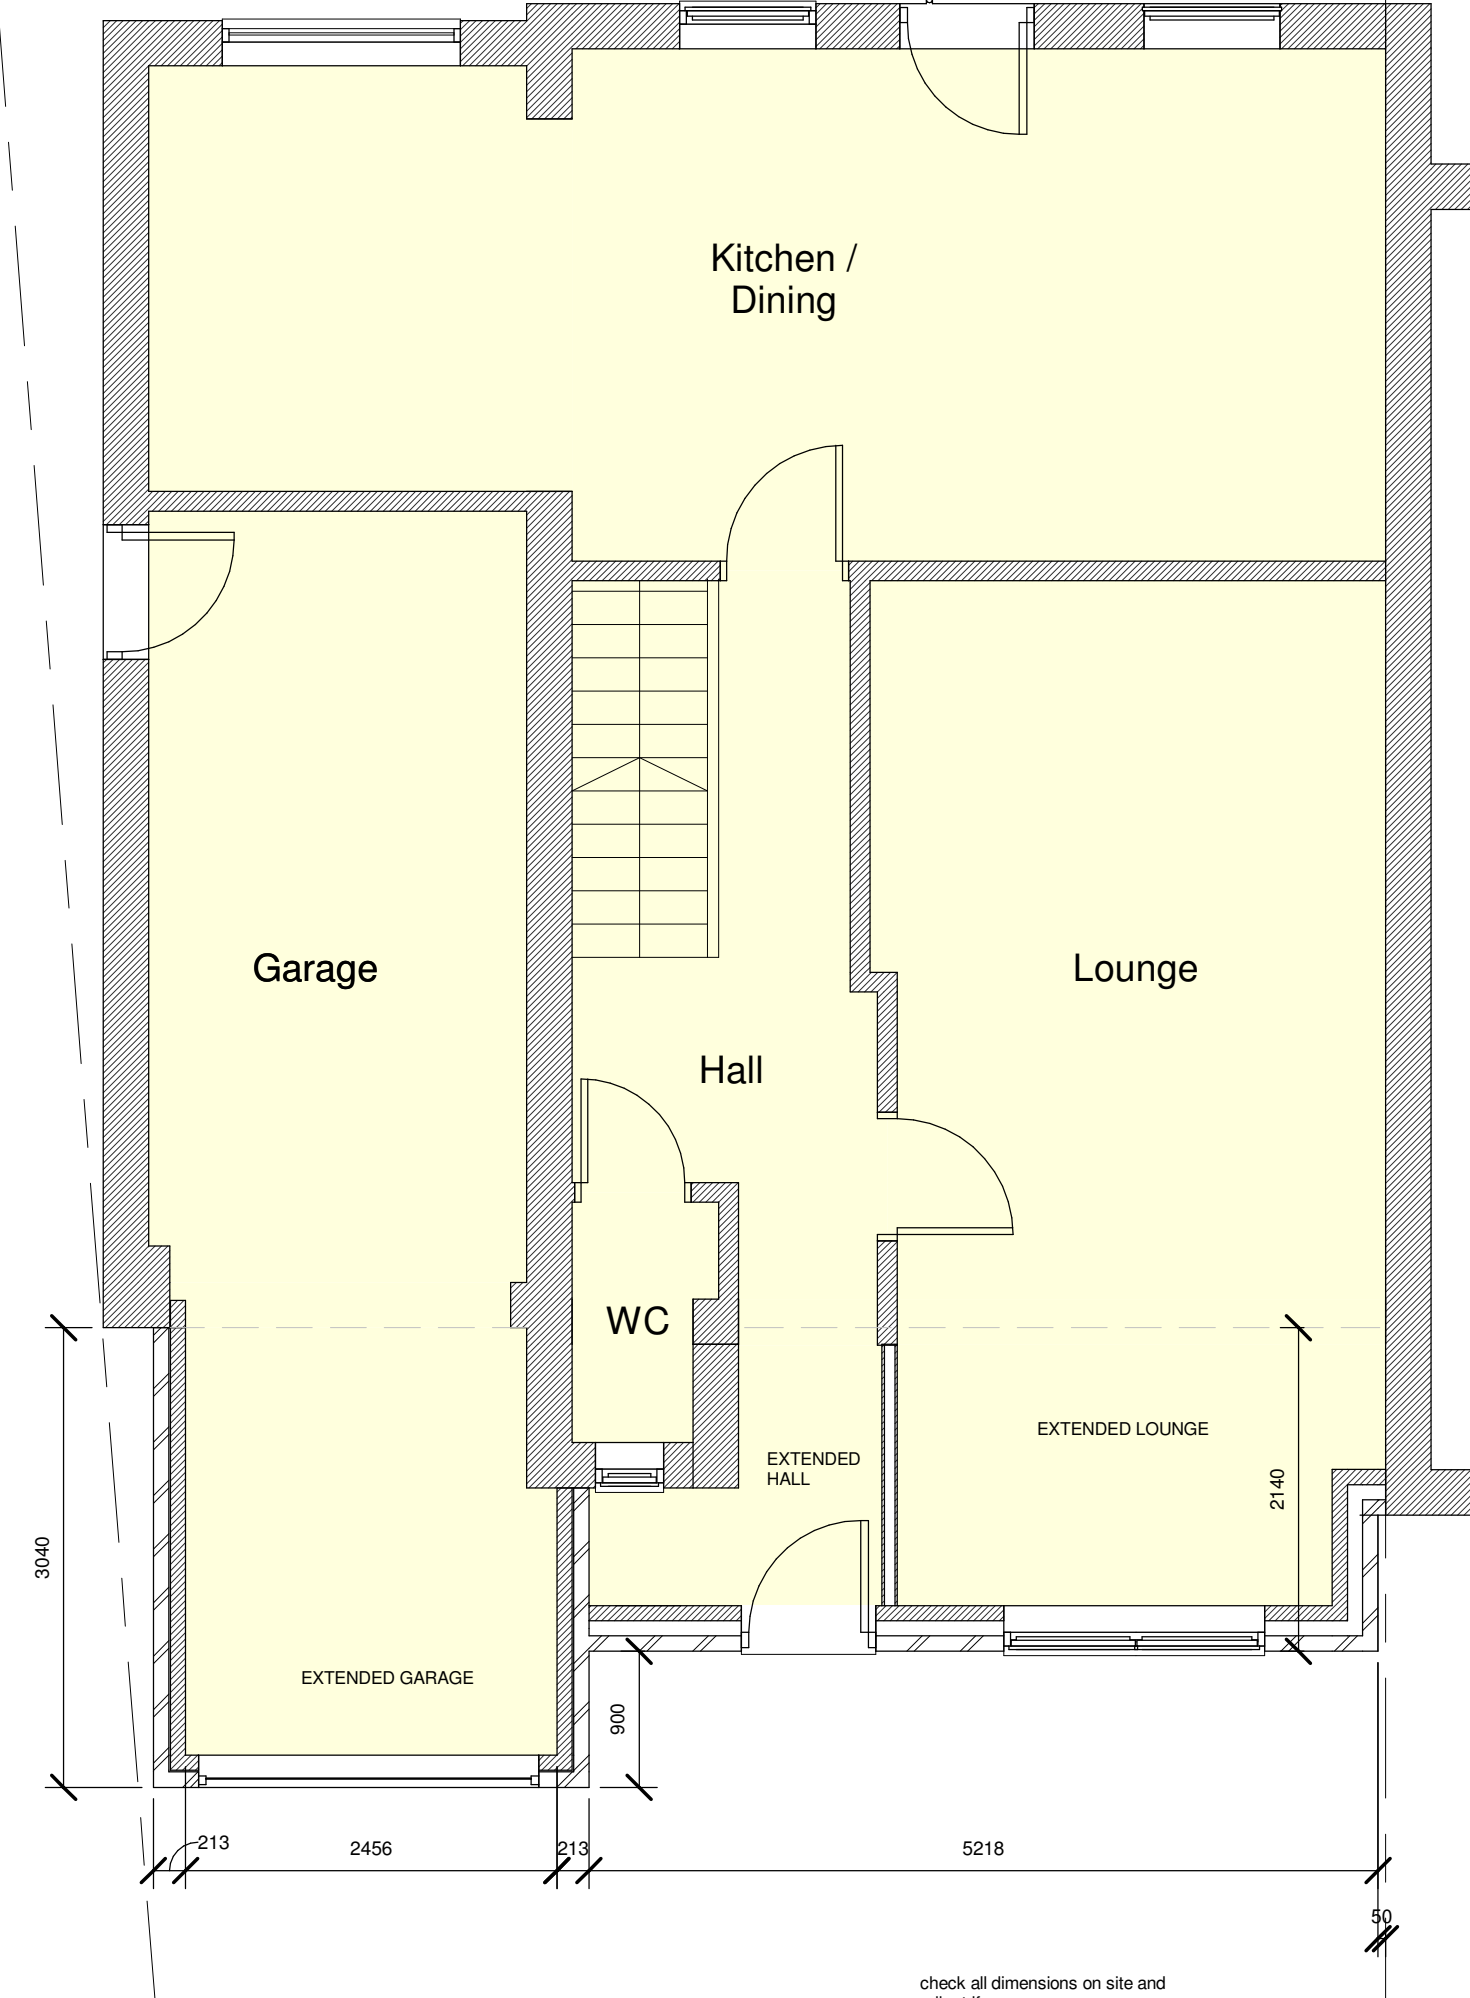

7 Proposed Ground Floor Plan
1 : 50

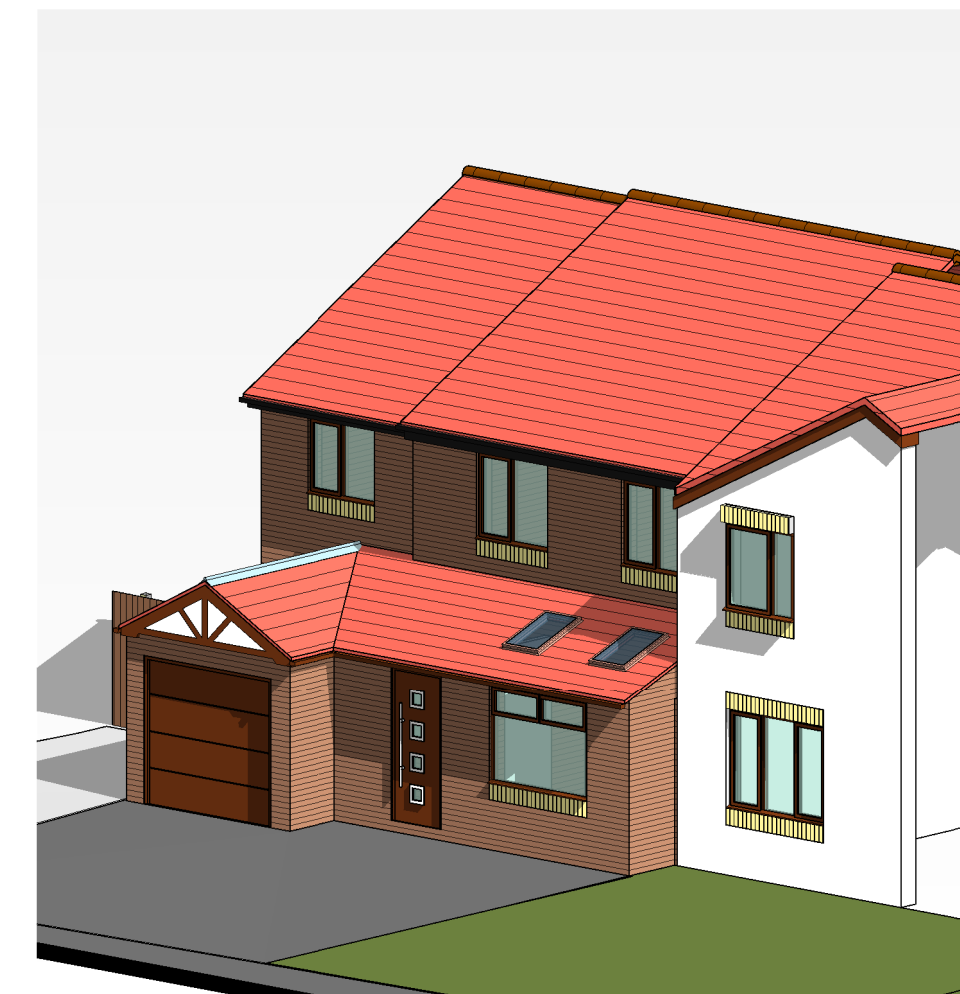

8 Proposed 3D View

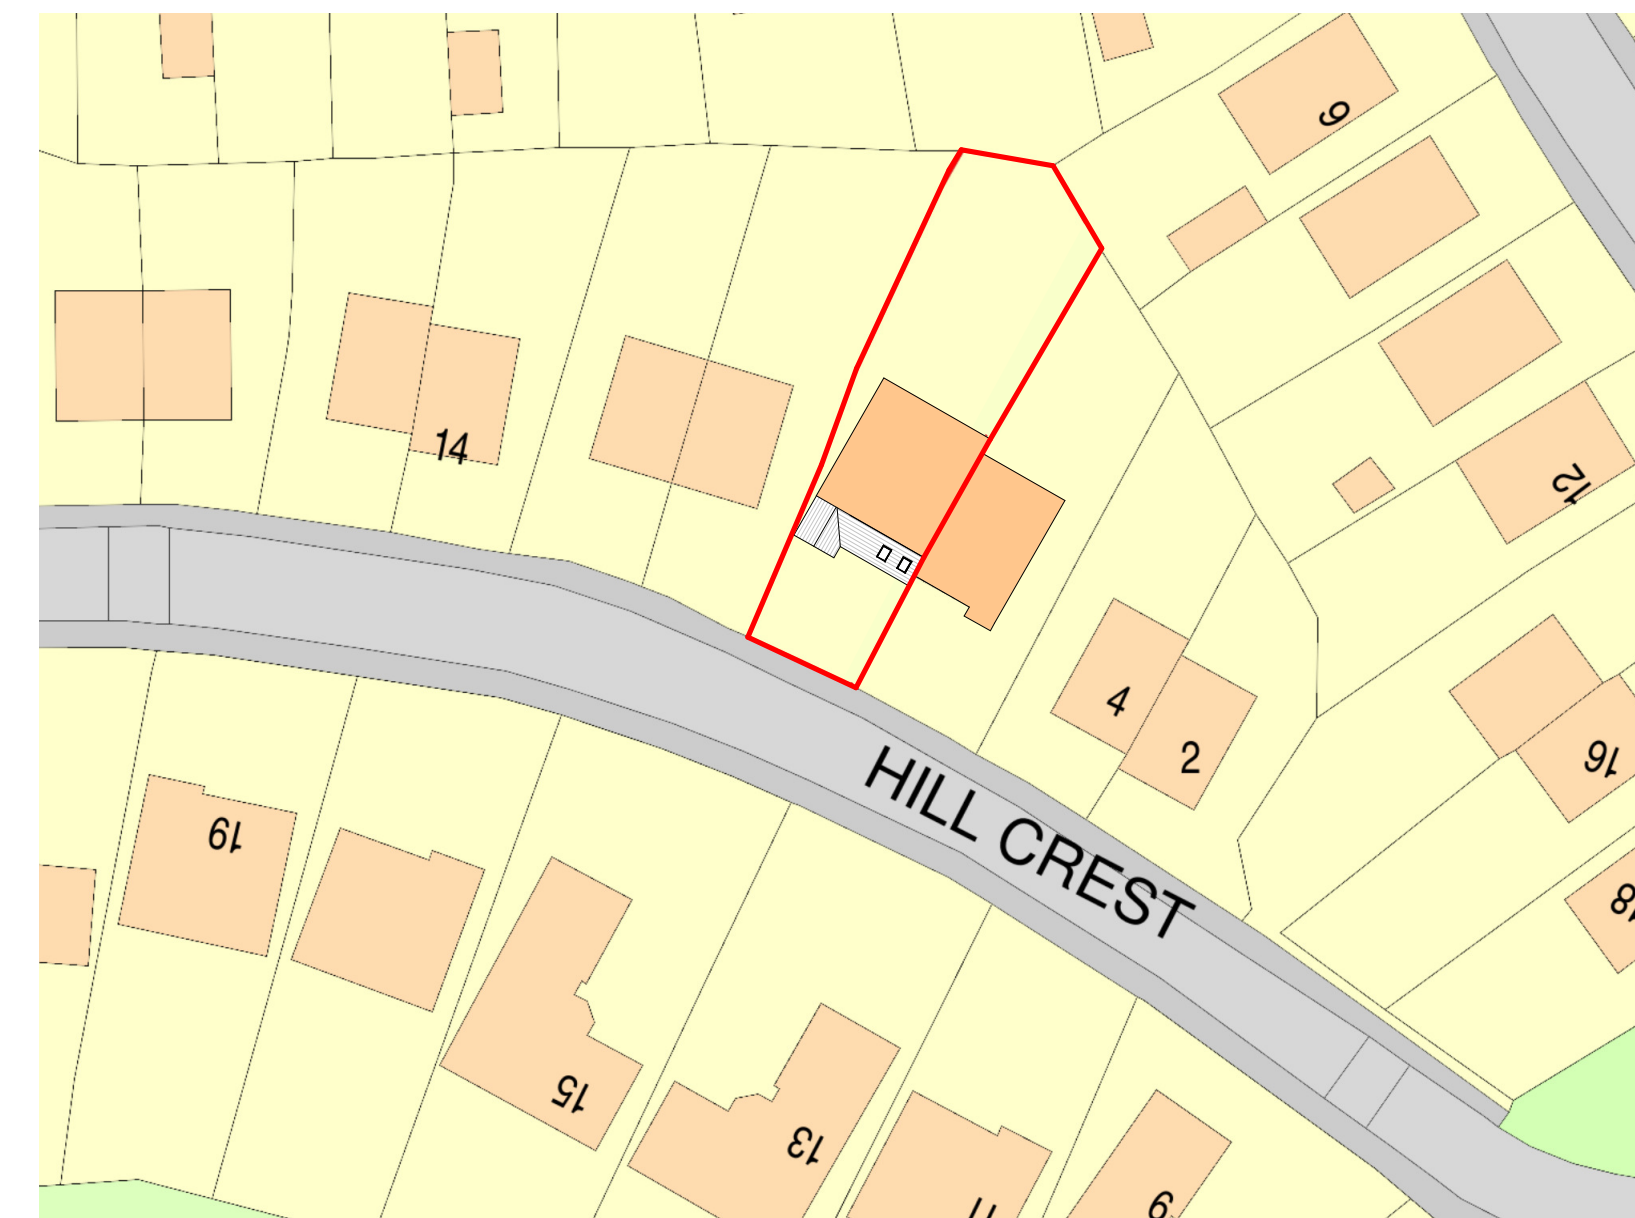

9 Block Plan
1 : 500

F	Block Plan added	21/01/2021
E	Garage protrusion reduced by 450mm.	21/12/2020
D	Roof pitch to garage reduced and front design amended	14/12/2020
C	New roof simplified. Glazing to front door removed.	18/10/2020
B	Canopy and post added. Glazing to entrance amended	15/10/2020
A	Canopy re-installed	07/10/2020
3	Garage only brought forward	07/10/2020
2	Front brought forward	04/10/2020
1	Issued for comments	02/10/2020
REV	DESCRIPTION	DATE

BORDER PLANS
ARCHITECTURAL SERVICES
07393 540195

Project
Ground Floor Extension
8 Hill Crest, Penley,
Wrexham, LL13 0JR

Client
Ms J Mikita

Sheet Name
Existing & Proposed Plans

Drawing Number
A101

Revision
F

Sheet Size
A1

Date
21/01/2021

Big Green Farmhouse
Ellesmere Lane, Penley
Wrexham LL13 0LP