


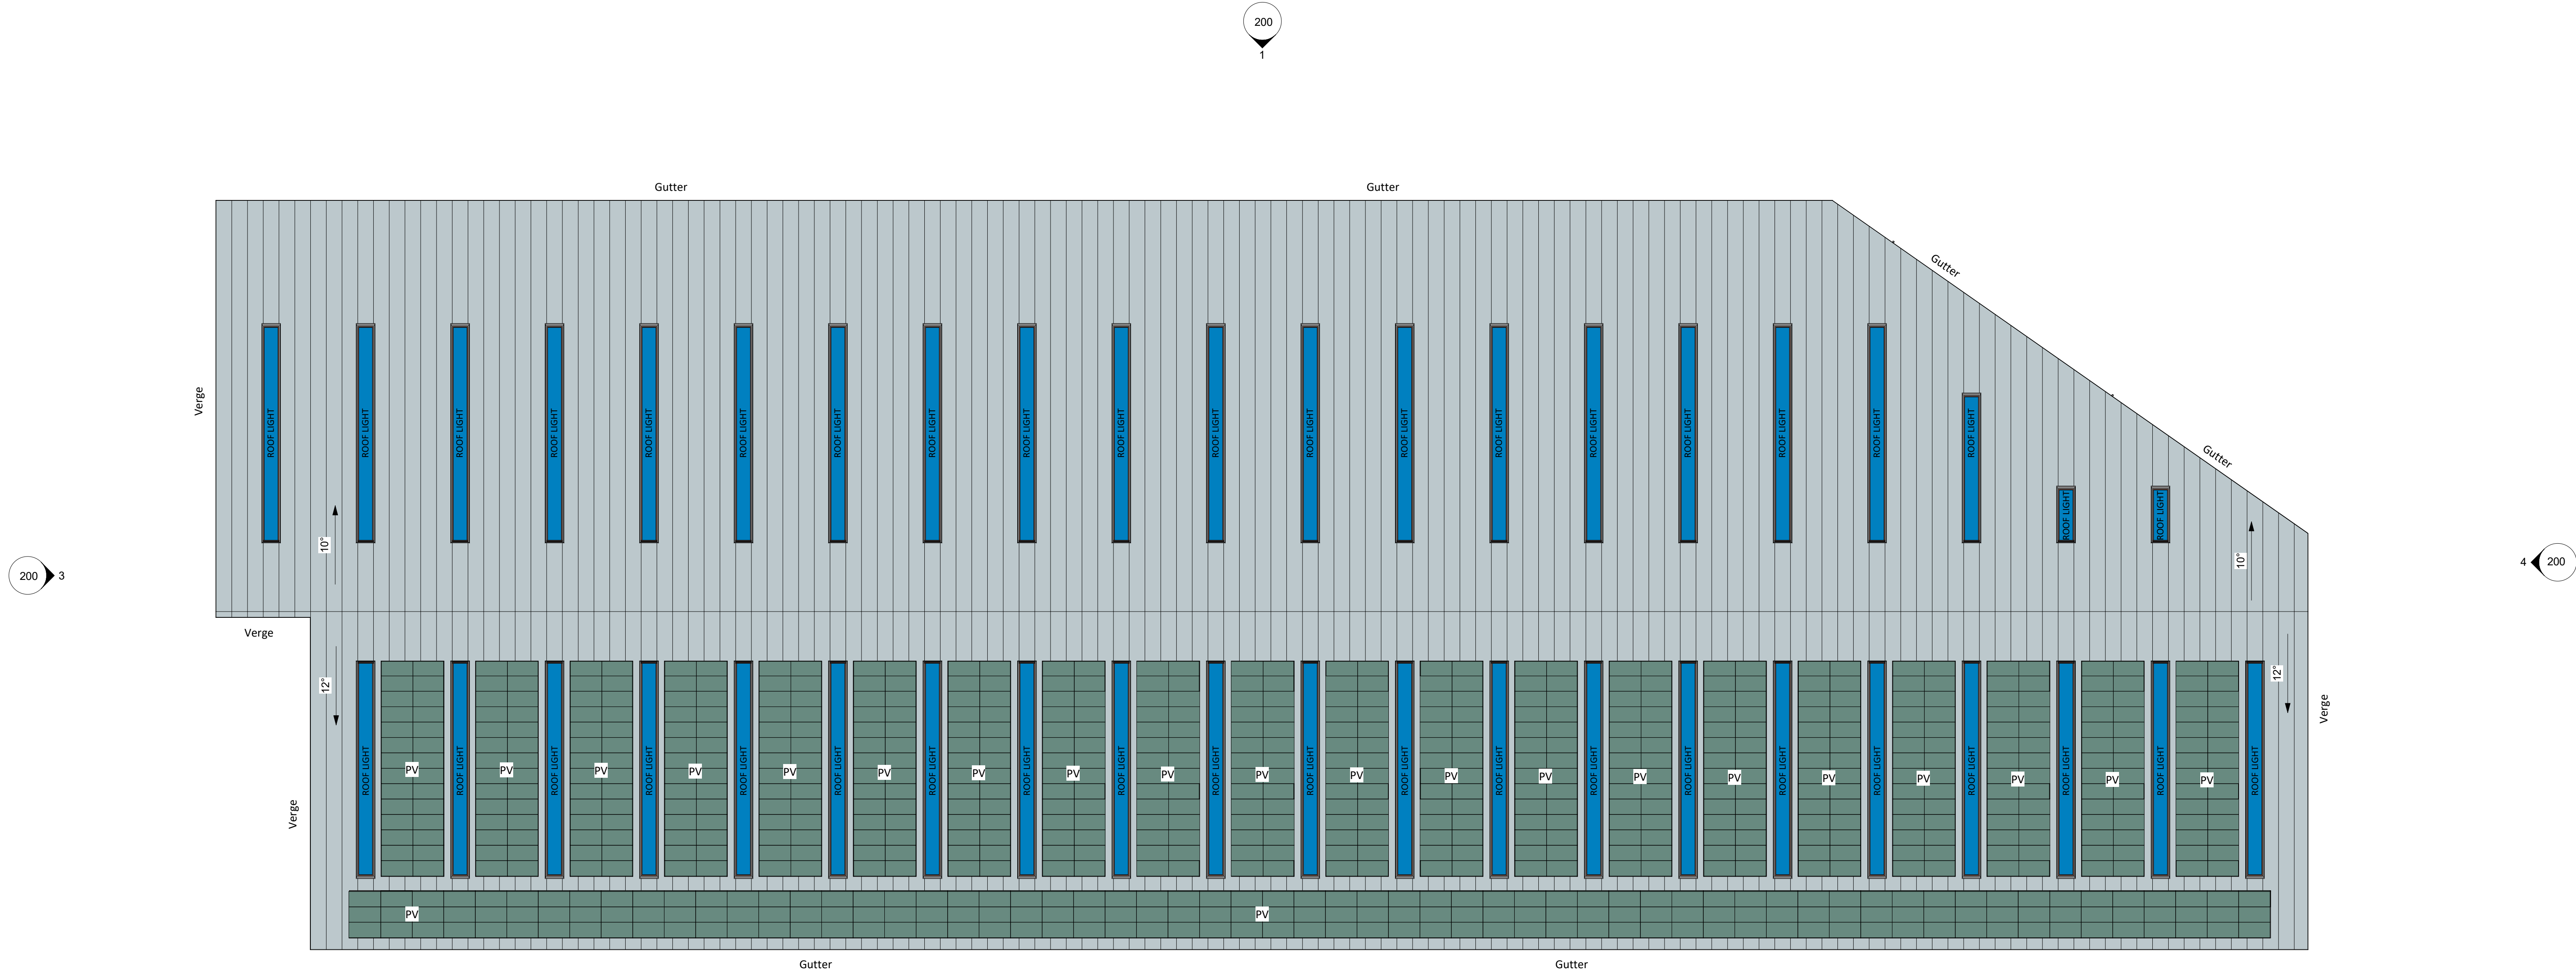

02 - Proposed Roof Plan  
1 : 200

- General Notes
1. Contractor to verify all dimensions and check level datums on site
  2. All of the designs are the sole property of TACP Architects Ltd and may not be used without their written agreement
  3. All prints, specifications and their copyright are the property of TACP Architects Ltd
  4. Do not scale off drawings
  5. All dimensions shall be checked on site before commencement of shop drawings, manufacture and all discrepancies must be reported to TACP Architects Ltd

Risk Assessments

| Revisions |      |             |    |       |
|-----------|------|-------------|----|-------|
| Rev       | Date | Description | By | Check |
|           |      |             |    |       |
|           |      |             |    |       |
Consultants

Client

Magellan Aerospace (UK) Limited



Project Title

Magellan Wrexham New Facility

Drawing Title

Proposed Roof Plan

Scale

1 : 200@A0

Date

25/09/20

Drawn By

ACR

Checked By

MG

Office

Wrexham

Job Number

20028

Project\*Originator\*Zone\*Level\*Type\*Role\*Number

MA-TACP- PB-XX- DR-A- 101

Revision

TACP Architects Ltd

Pembroke House, Ellice Way

Wrexham Technology Park

LL13 7YT

T: 01978 291161

F: 01978 351735

E: admin@tacparchitects.co.uk

www.tacparchitects.co.uk



TACP  
Architects

Architecture • Interior Design • Healthcare Planning • Construction • Masterplanning • Sustainable Design