



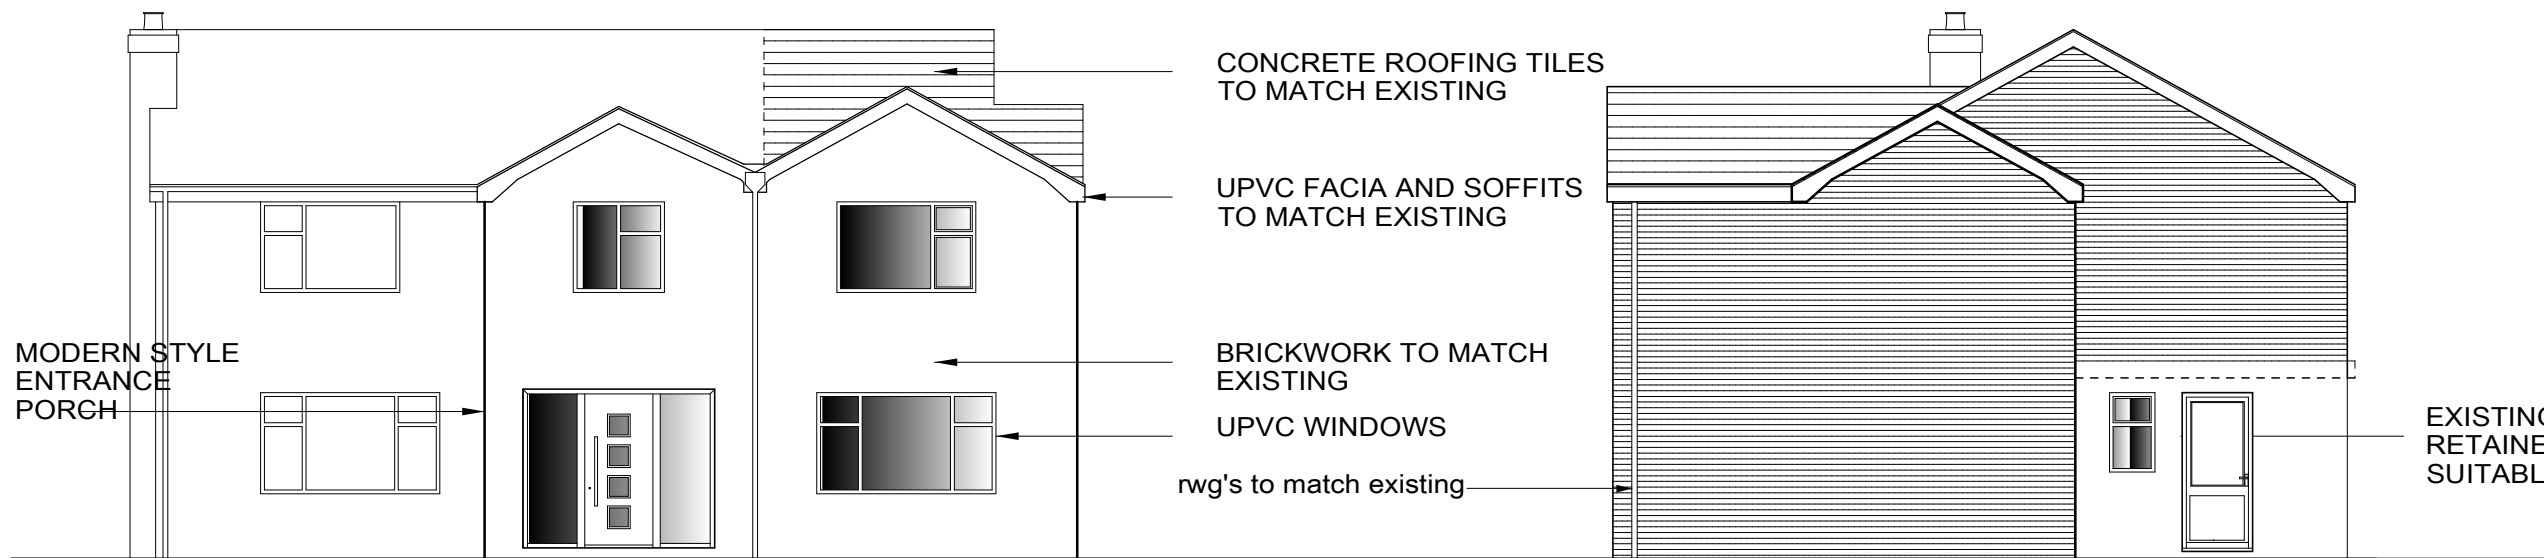


FRONT ELEVATION

SIDE ELEVATION

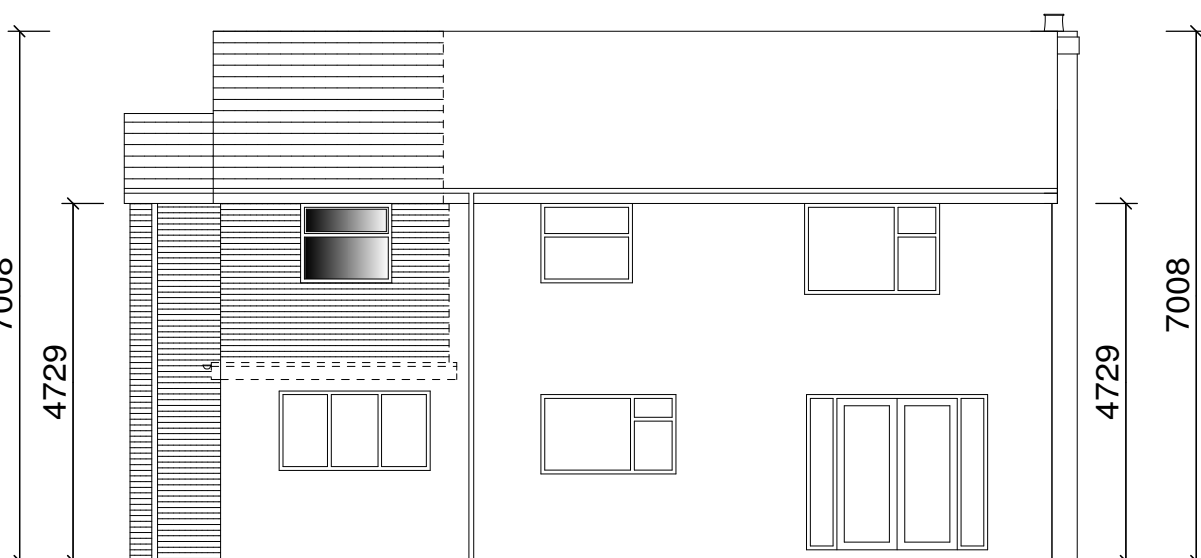

REAR ELEVATION

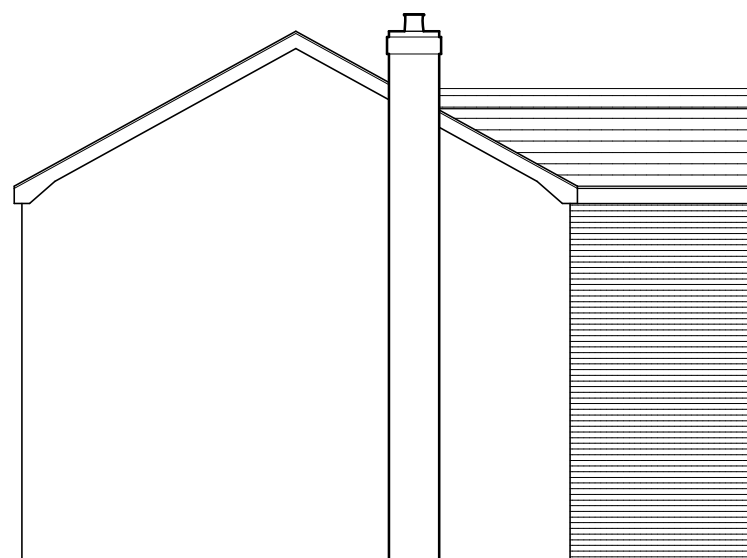

SIDE ELEVATION

NOTES:
All drawings and specifications contained in this document are copyright to SHENTON OWEN PLANNING & DESIGN. All dimensions must be checked on site and not scaled from the drawings. All discrepancies must be notified to the Agent immediately.

KEY :

A	15/11/20	CLIENT AMENDS	-
Rev	Date	Revisions	Name
Drawn by :	Date :		
R SHENTON	OCT 2020		

**Shenton Owen**
PLANNING & DESIGN
2 St Catherine's
23a Dodington
Whitchurch
Shropshire
SY13 1EE
Tel: (01948) 663004
e-mail
info@shenton-owen.co.uk
© copyright
This drawing must not be reproduced without first obtaining written permission

Client :
Mr and Mrs Jupe

Job Title :
Proposed extension and detached garage
at
Stoneyhurst
Grange Road
Bronington
SY13 3HL

Drawing Title :
PROPOSED ELEVATIONS

Dwg No :	Scale :	Rev :
W20/2704/03	1:100@A3	-