



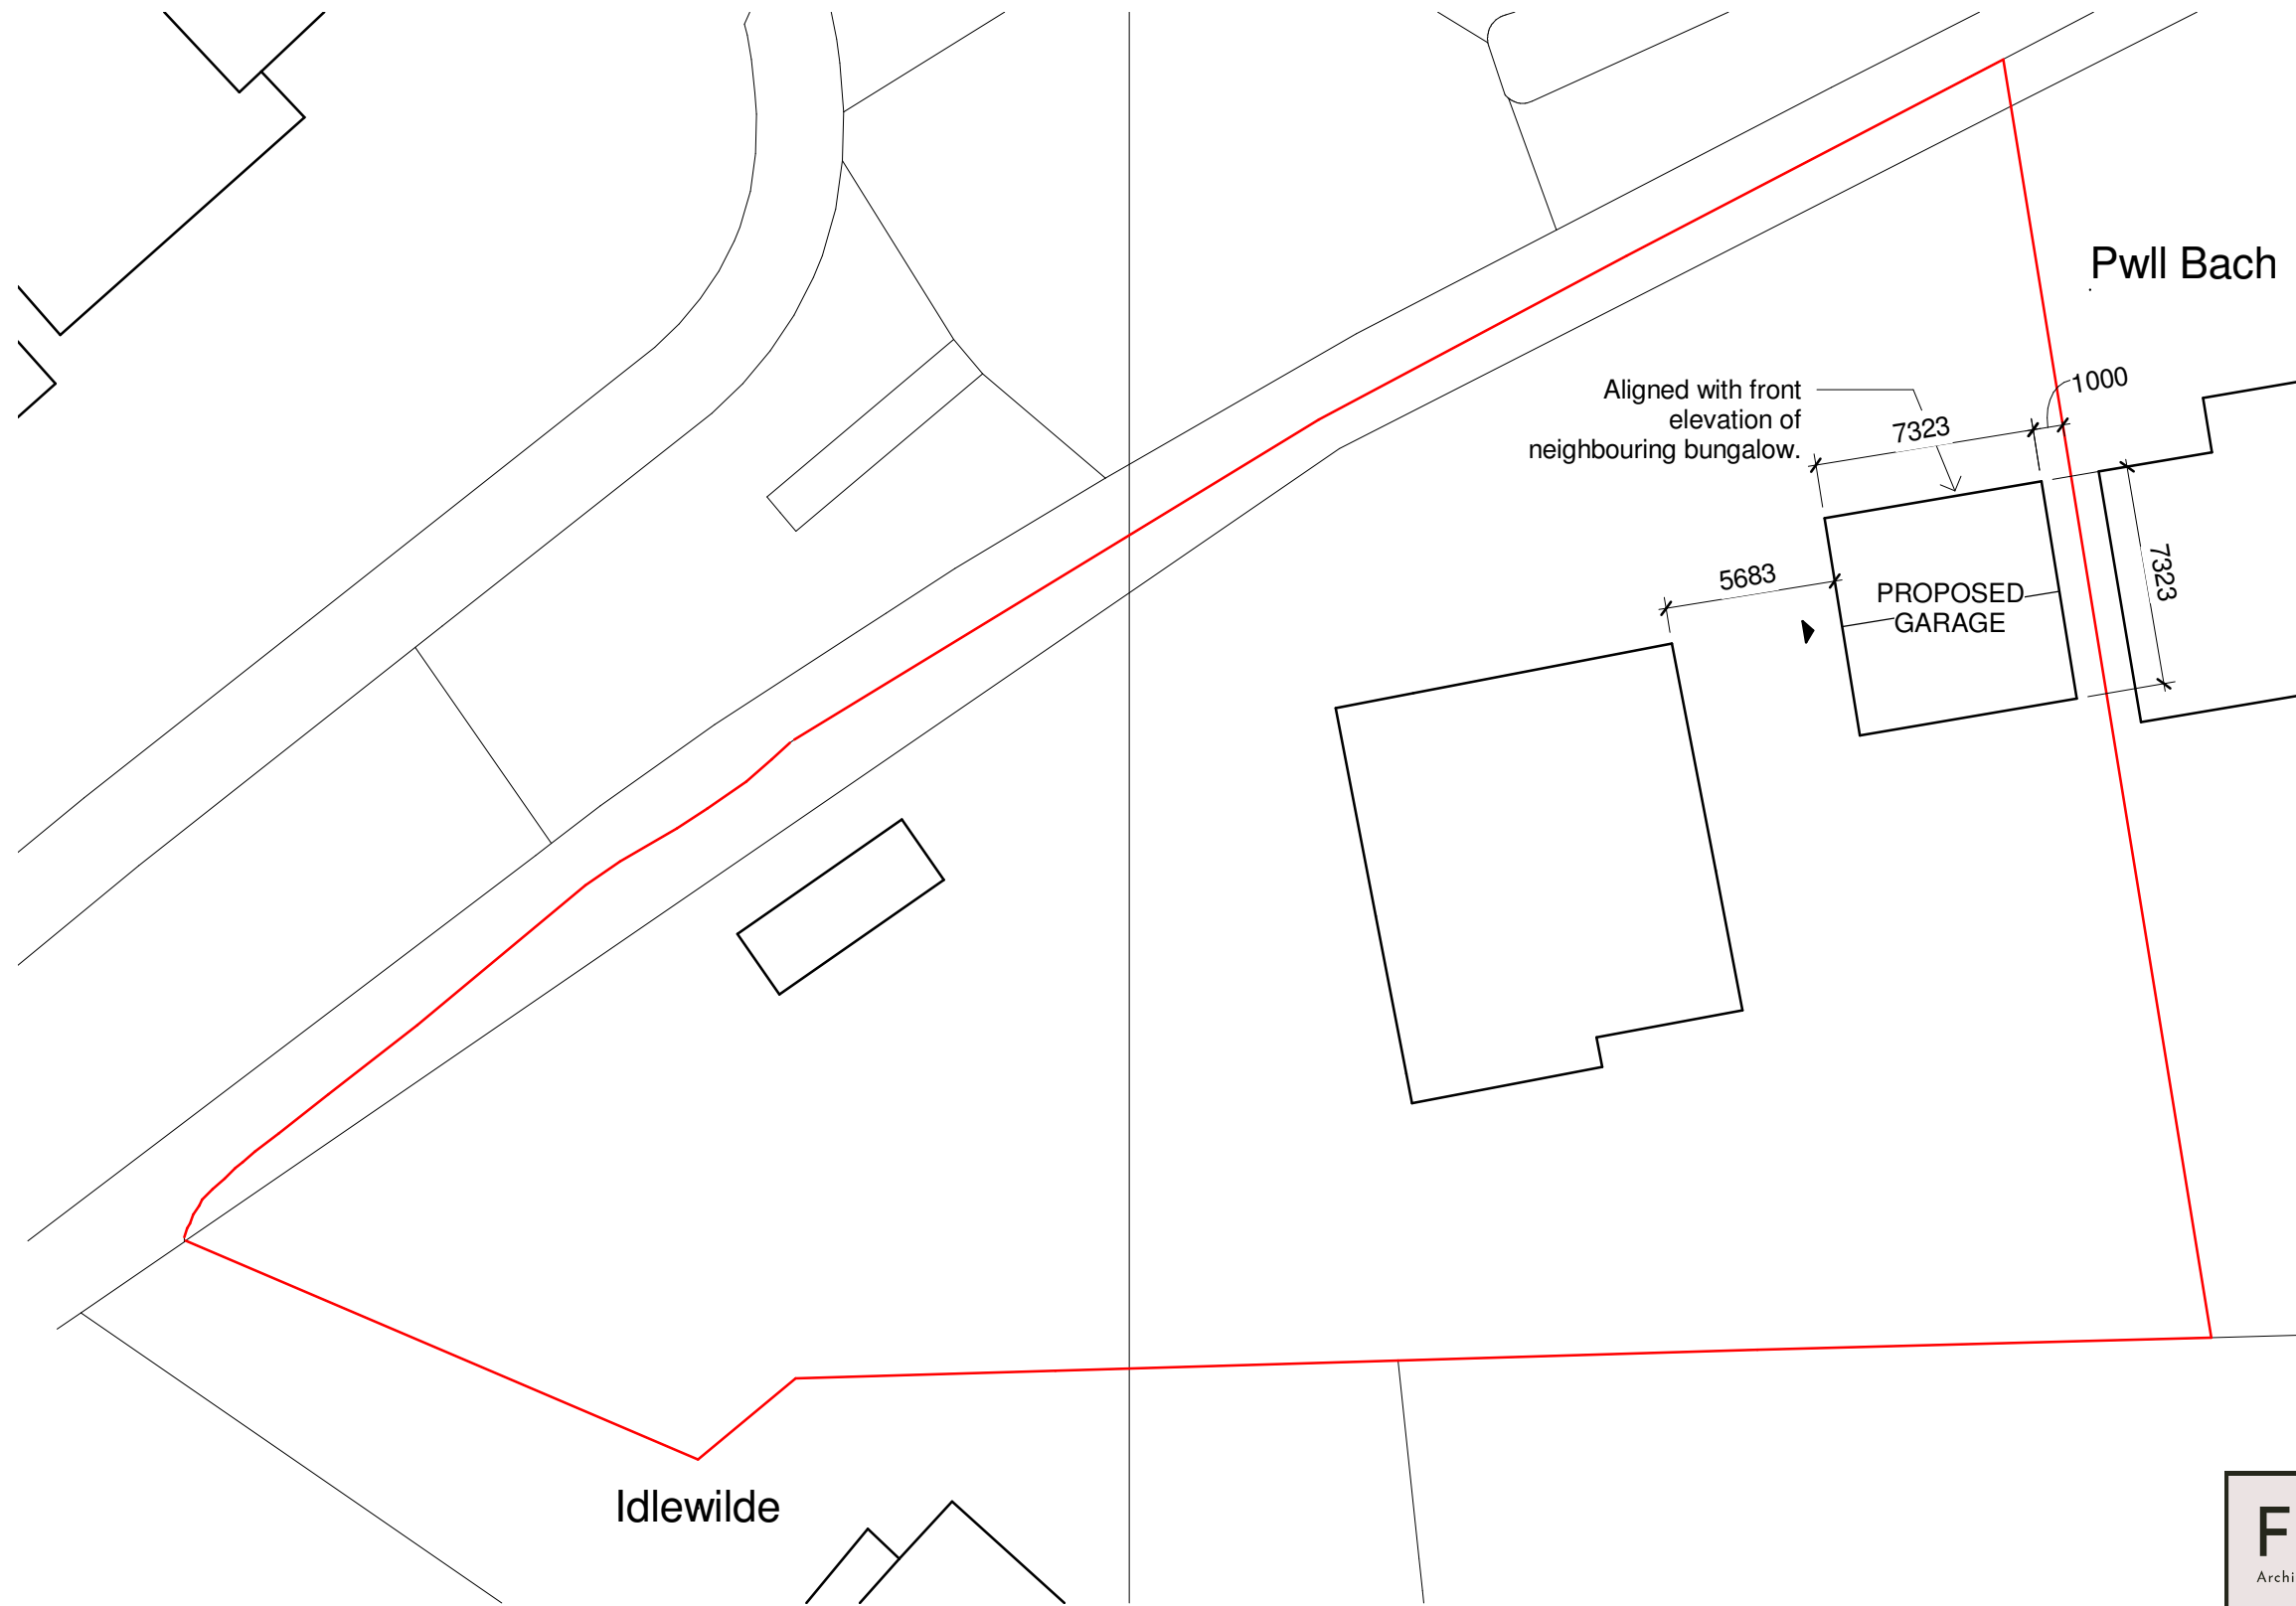

Proposed Site Plan

1 : 250

CROWN COPYRIGHT AND DATABASE RIGHTS 2020 OS LICENSE NO. 100019980

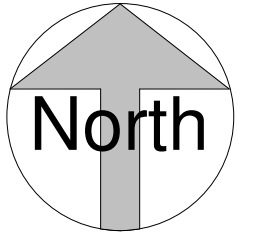

36 Plas Tirion, Johnstown,
Wrexham LL14 1UR
07543968690
geraint@weareframe.co.uk
www.weareframe.co.uk
facebook.com/frame.architect
instagram.com/we_are_frame

Project:	Bluebell Cottage, Bluebell Lane		
Title:	Proposed Site Plan		
Scale @ A3:	1 : 250	Author:	GE
		Date:	18.11.2020
Project Ref:	20-27	Drawing No:	A101
		Rev.	-