


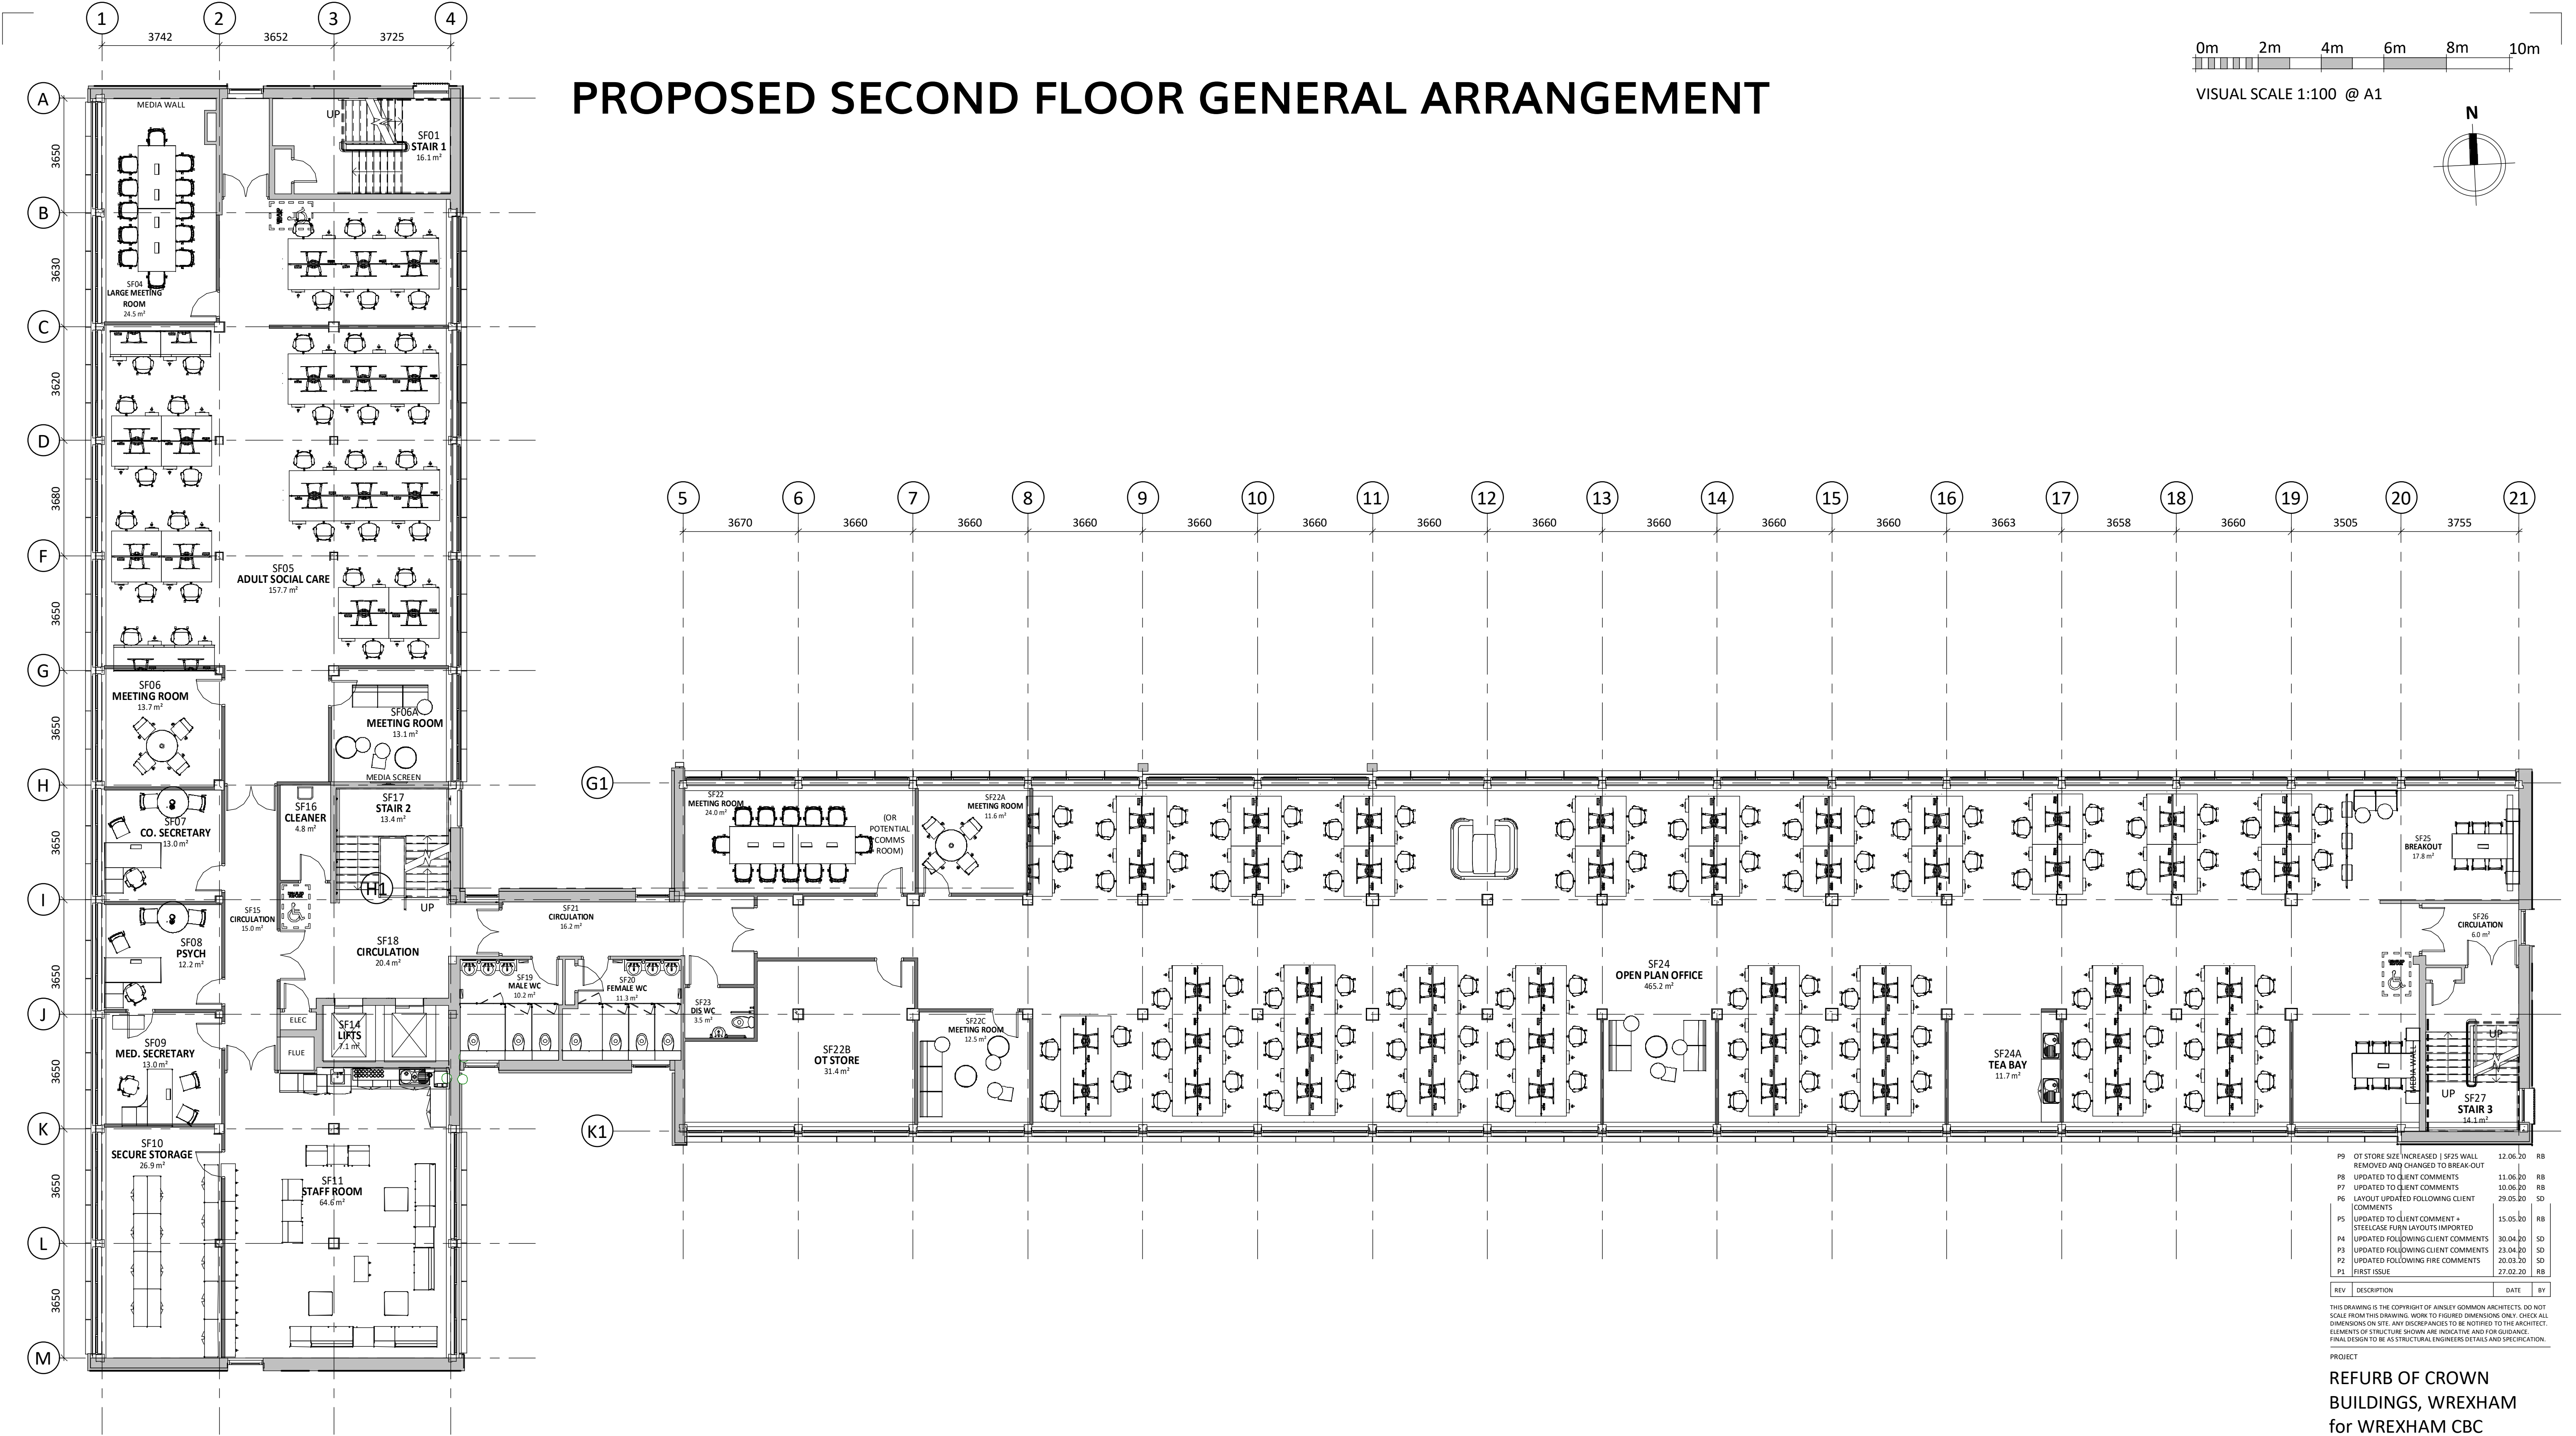

1 | PROPOSED SECOND FLOOR PLAN
SCALE: 1 : 100

P9	OT STORE SIZE INCREASED SF25 WALL REMOVED AND CHANGED TO BREAK-OUT	12.06.20	RB
P8	UPDATED TO CLIENT COMMENTS	11.06.20	RB
P7	UPDATED TO CLIENT COMMENTS	10.06.20	RB
P6	LAYOUT UPDATED FOLLOWING CLIENT COMMENTS	29.05.20	SD
P5	UPDATED TO CLIENT COMMENT + STEELCASE FURN LAYOUTS IMPORTED	15.05.20	RB
P4	UPDATED FOLLOWING CLIENT COMMENTS	30.04.20	SD
P3	UPDATED FOLLOWING CLIENT COMMENTS	23.04.20	SD
P2	UPDATED FOLLOWING FIRE COMMENTS	20.03.20	SD
P1	FIRST ISSUE	27.02.20	RB

REV	DESCRIPTION	DATE	BY
P9	OT STORE SIZE INCREASED SF25 WALL REMOVED AND CHANGED TO BREAK-OUT	12.06.20	RB
P8	UPDATED TO CLIENT COMMENTS	11.06.20	RB
P7	UPDATED TO CLIENT COMMENTS	10.06.20	RB
P6	LAYOUT UPDATED FOLLOWING CLIENT COMMENTS	29.05.20	SD
P5	UPDATED TO CLIENT COMMENT + STEELCASE FURN LAYOUTS IMPORTED	15.05.20	RB
P4	UPDATED FOLLOWING CLIENT COMMENTS	30.04.20	SD
P3	UPDATED FOLLOWING CLIENT COMMENTS	23.04.20	SD
P2	UPDATED FOLLOWING FIRE COMMENTS	20.03.20	SD
P1	FIRST ISSUE	27.02.20	RB

THIS DRAWING IS THE COPYRIGHT OF AINSLEY GOMMON ARCHITECTS. DO NOT SCALE FROM THIS DRAWING. WORK TO FIGURED DIMENSIONS ONLY. CHECK ALL DIMENSIONS ON SITE. ANY DISCREPANCIES TO BE NOTIFIED TO THE ARCHITECT. ELEMENTS OF STRUCTURE SHOWN ARE INDICATIVE AND FOR GUIDANCE. FINAL DESIGN TO BE AS STRUCTURAL ENGINEERS DETAILS AND SPECIFICATION.

PROJECT

REFURB OF CROWN BUILDINGS, WREXHAM for WREXHAM CBC

DRAWING TITLE				
PROPOSED SECOND FLOOR GENERAL ARRANGEMENT				
SCALE	@A1	DATE	DRAWN	CHECKED
As indicated		27/02/20	RB	MF
STATUS		PURPOSE OF ISSUE		
S2		FOR INFORMATION		

JOB No C1025 | DRAWING No CBW-AGA-A1-02-DR-A-0017 | REV P9

DIMENSIONS AND LAYOUT OF THE EXISTING BUILDING ARE BASED ON EXISTING CAD AND PDF INFORMATION SUPPLIED BY WREXHAM CC AND MAY CONTAIN INACCURACIES. AS SUCH AINSLEY GOMMON ARCHITECTS ARE NOT RESPONSIBLE FOR DISCREPANCIES OR INACCURACIES THAT MAY EMERGE FROM THE INFORMATION PROVIDED. CONTRACTOR TO CHECK SITE DIMENSIONS BEFORE ORDERING OR FABRICATING MATERIALS OR COMPONENTS AND INFORM ARCHITECT OF ANY DISCREPANCIES.