



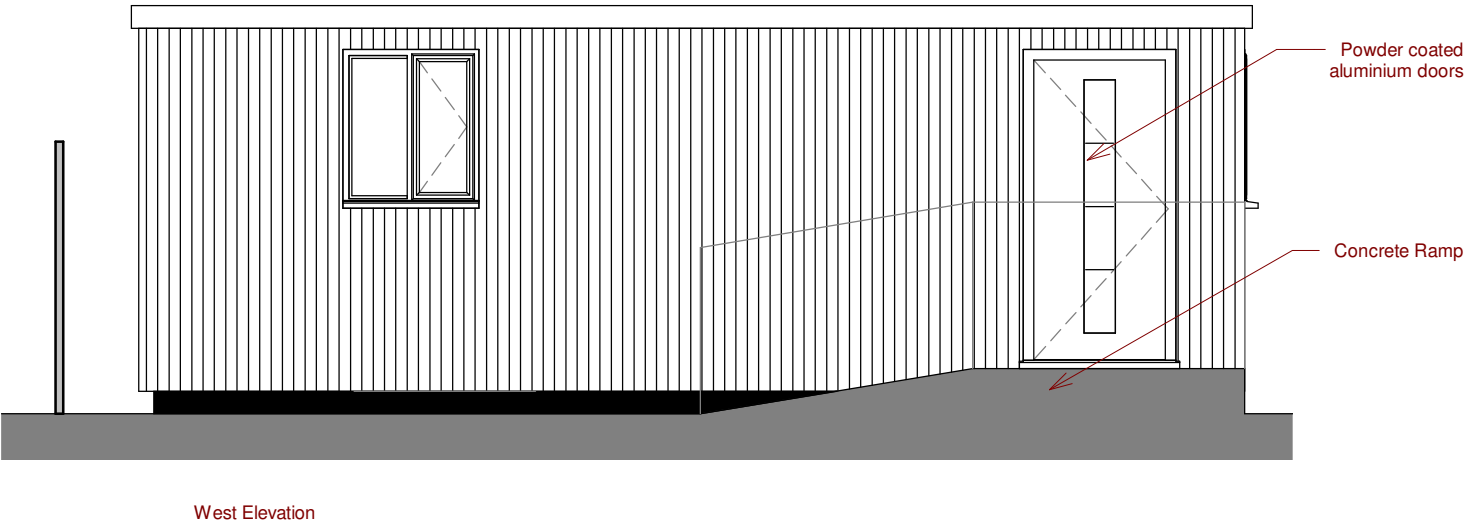


West Elevation

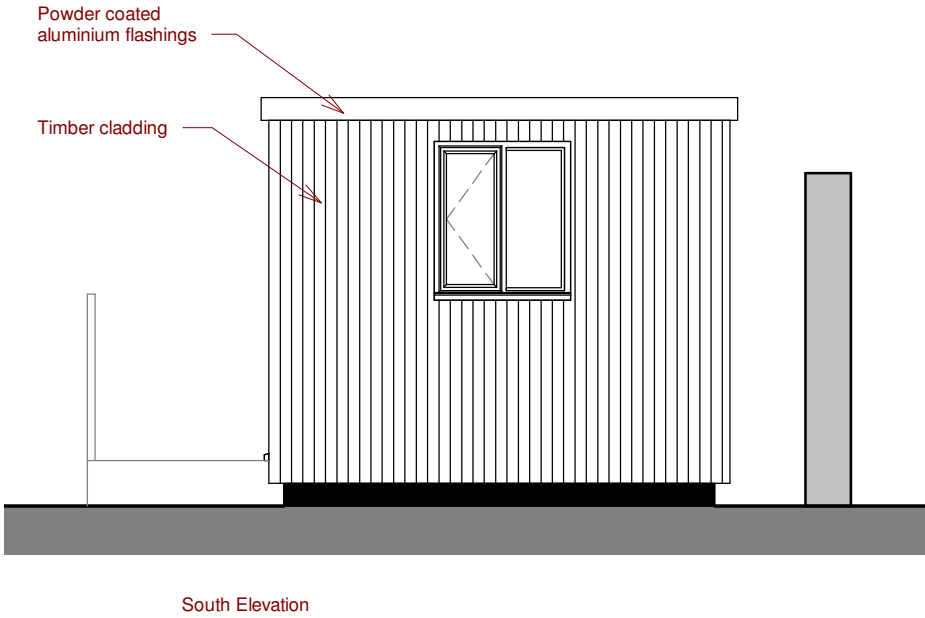


South Elevation


04/06/20 REV A - PLANNING SUBMISSION

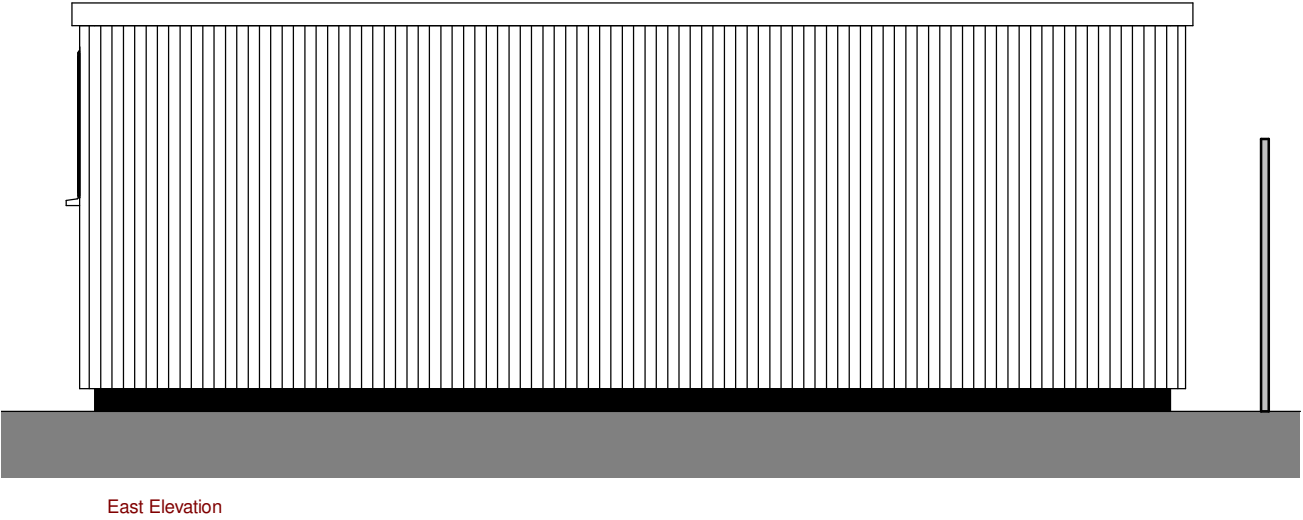

East Elevation

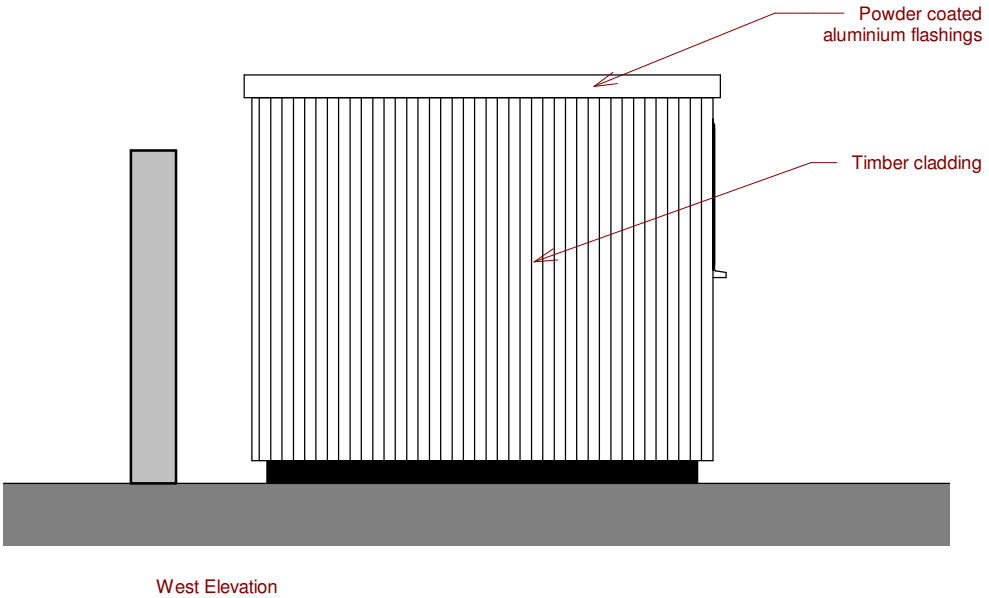

West Elevation

 

CLIENT
ELYSIUM
HEALTHCARE
20560

PLANNING SCALE:
1 : 50 @ A3

DRAWING NUMBER / TITLE
111 CABIN ELEVATIONS

PROJECT
TY GROSVENOR, WREXHAM

WEBSITE: WWW.SHWILKINSON.CO.UK **ADDRESS:** **6 DALE LEE,**
EMAIL: SCOTT@SHWILKINSON.CO.UK **WESTHOUGHTON,**
TEL: **01942 538 533** **BOLTON,**
MOB: **07809 373 066** **BL6 6BW**

NOTES: DO NOT SCALE, USE FIGURED DIMENSIONS ONLY. ALL DIMENSIONS TO BE VERIFIED ON SITE. PRIOR TO THE COMMENCEMENT OF ANY WORK OR THE PRODUCTION OF ANY SHOP DRAWING. ALL DISCREPANCIES TO BE REPORTED TO THE ARCHITECT. © COPYRIGHT IN THIS DRAWING IS VESTED IN SHWILKINSON ARCHITECTS LIMITED.