




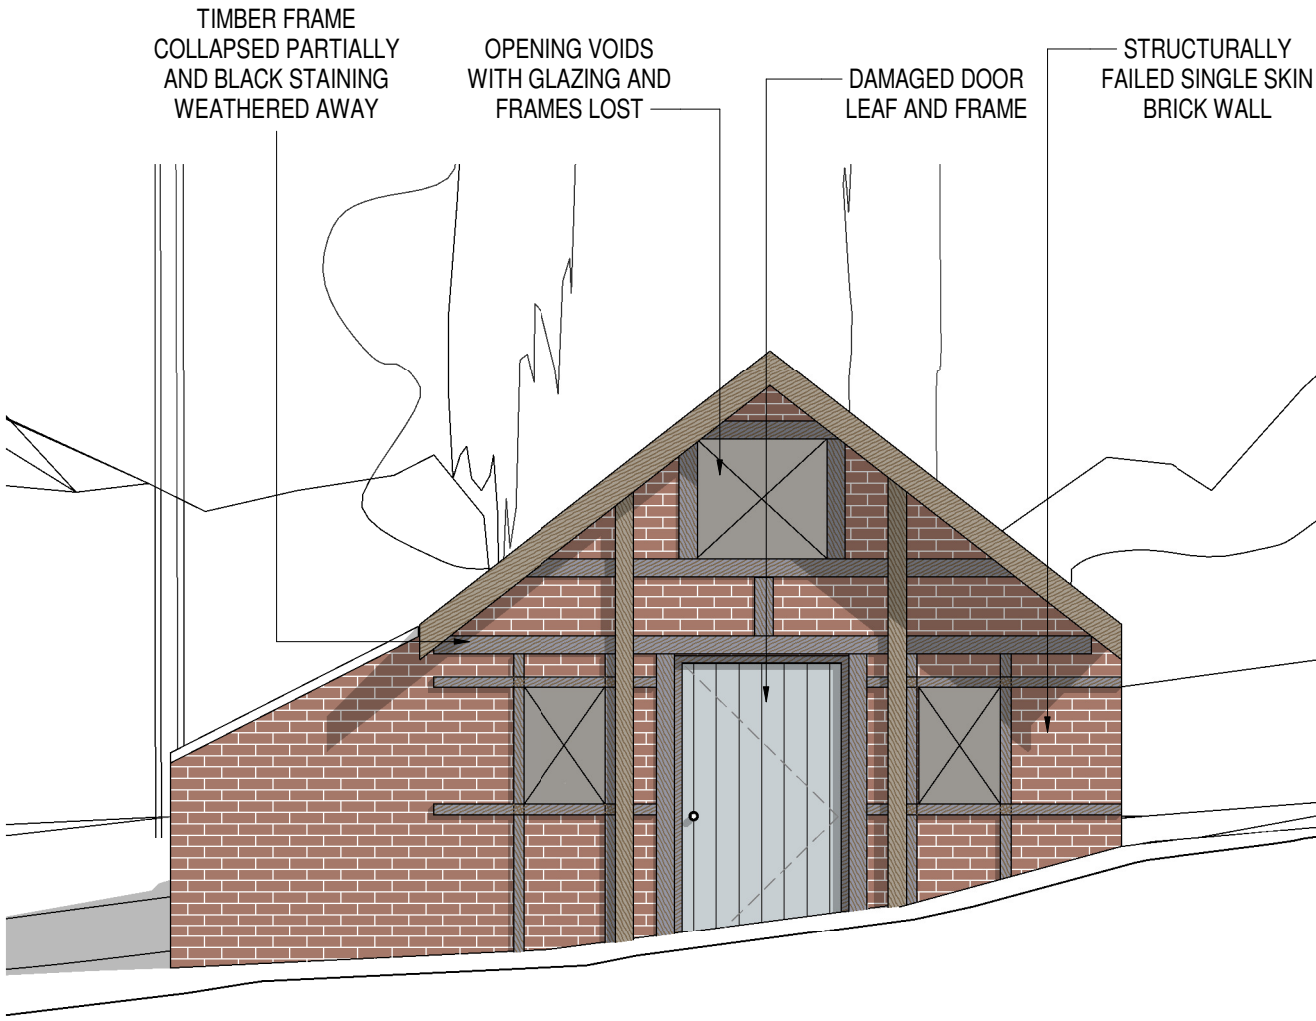


EXISTING SOUTH ELEVATION 1:50

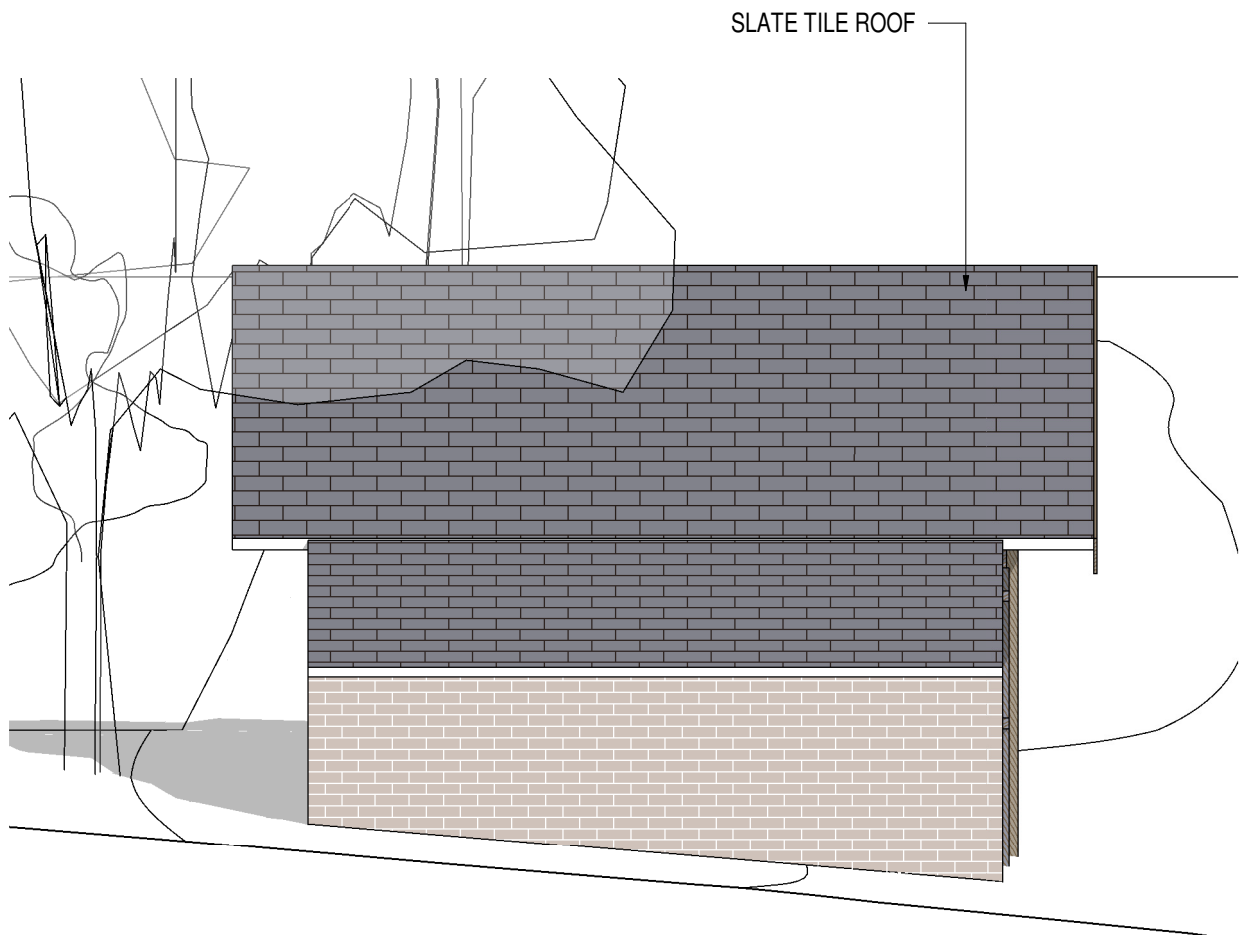


EXISTING WEST ELEVATION 1:50

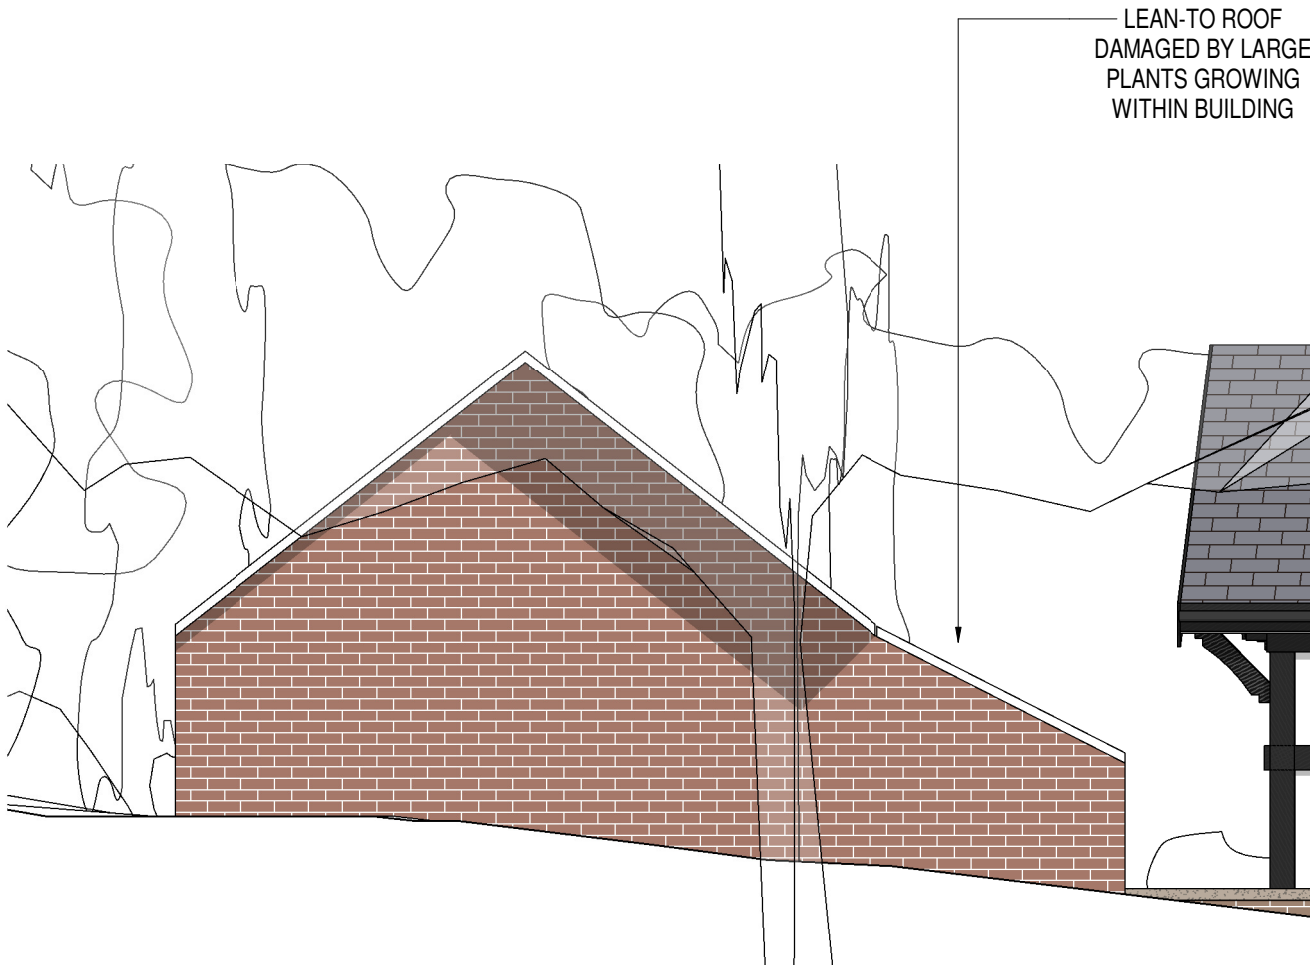


EXISTING NORTH ELEVATION 1:50

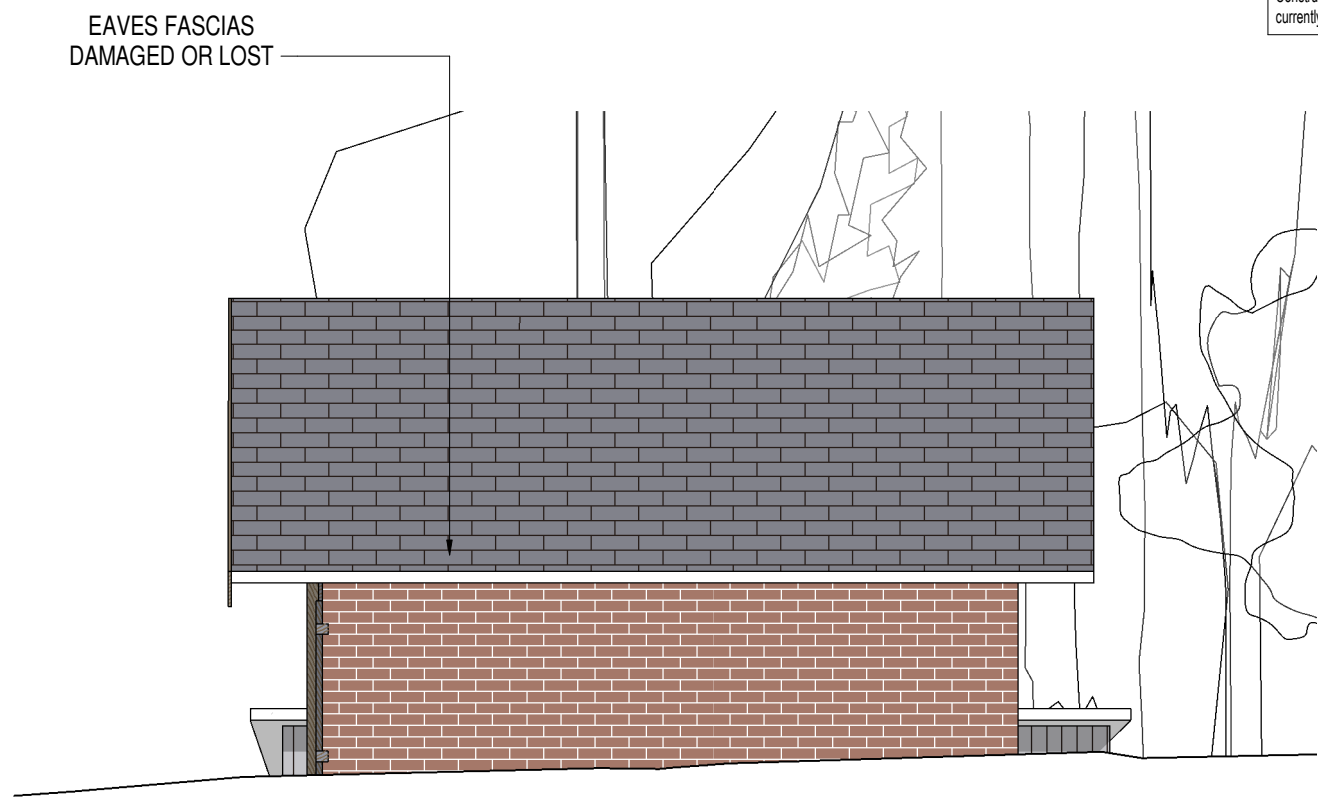


EXISTING EAST ELEVATION 1:50

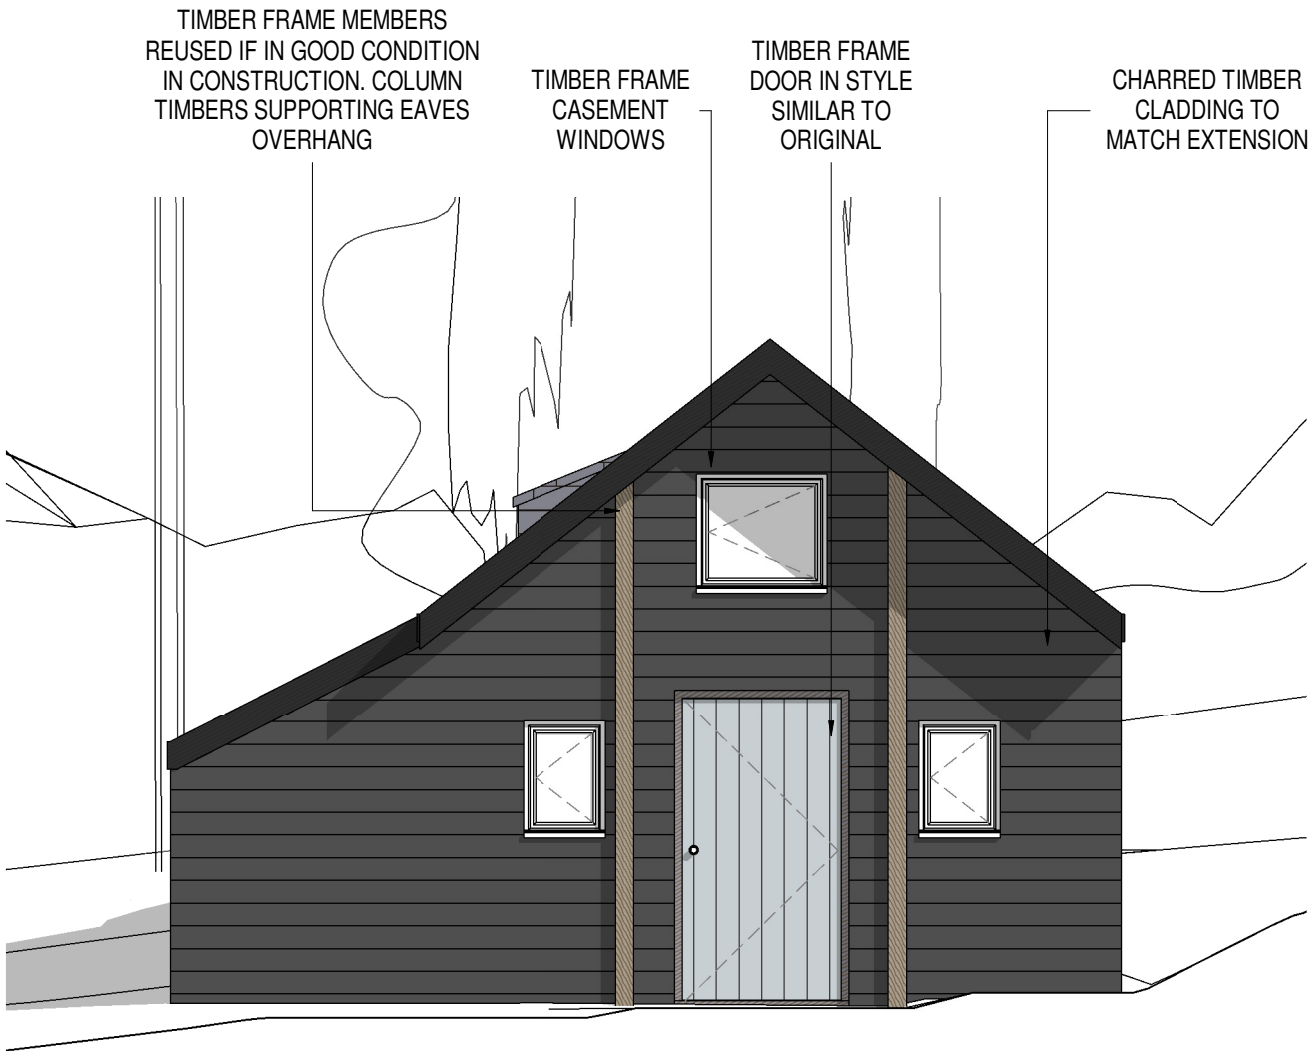


PROPOSED SOUTH ELEVATION 1:50

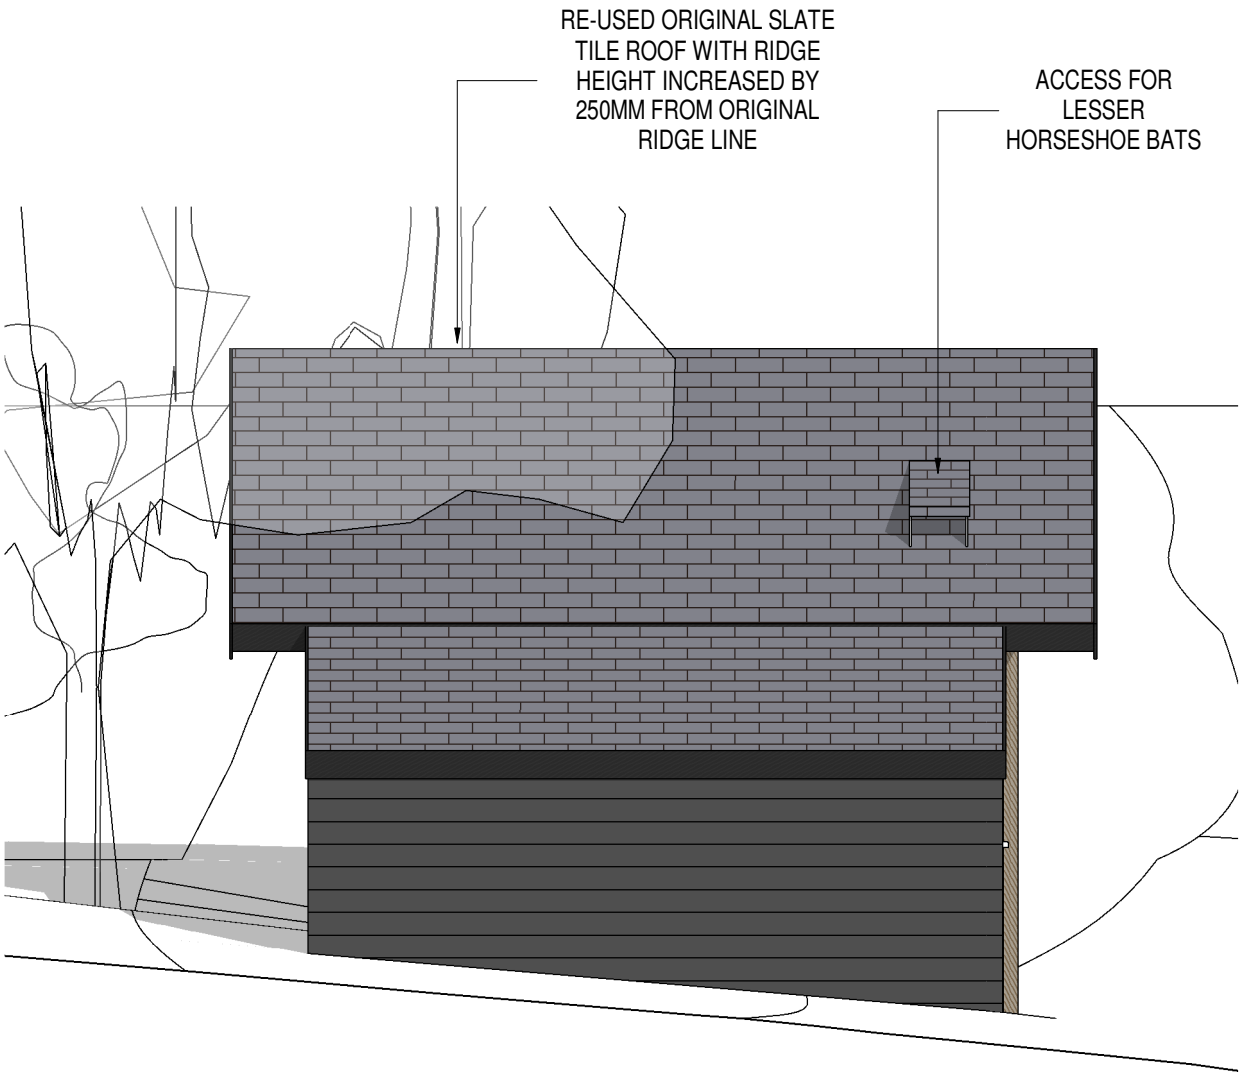

PROPOSED WEST ELEVATION 1:50

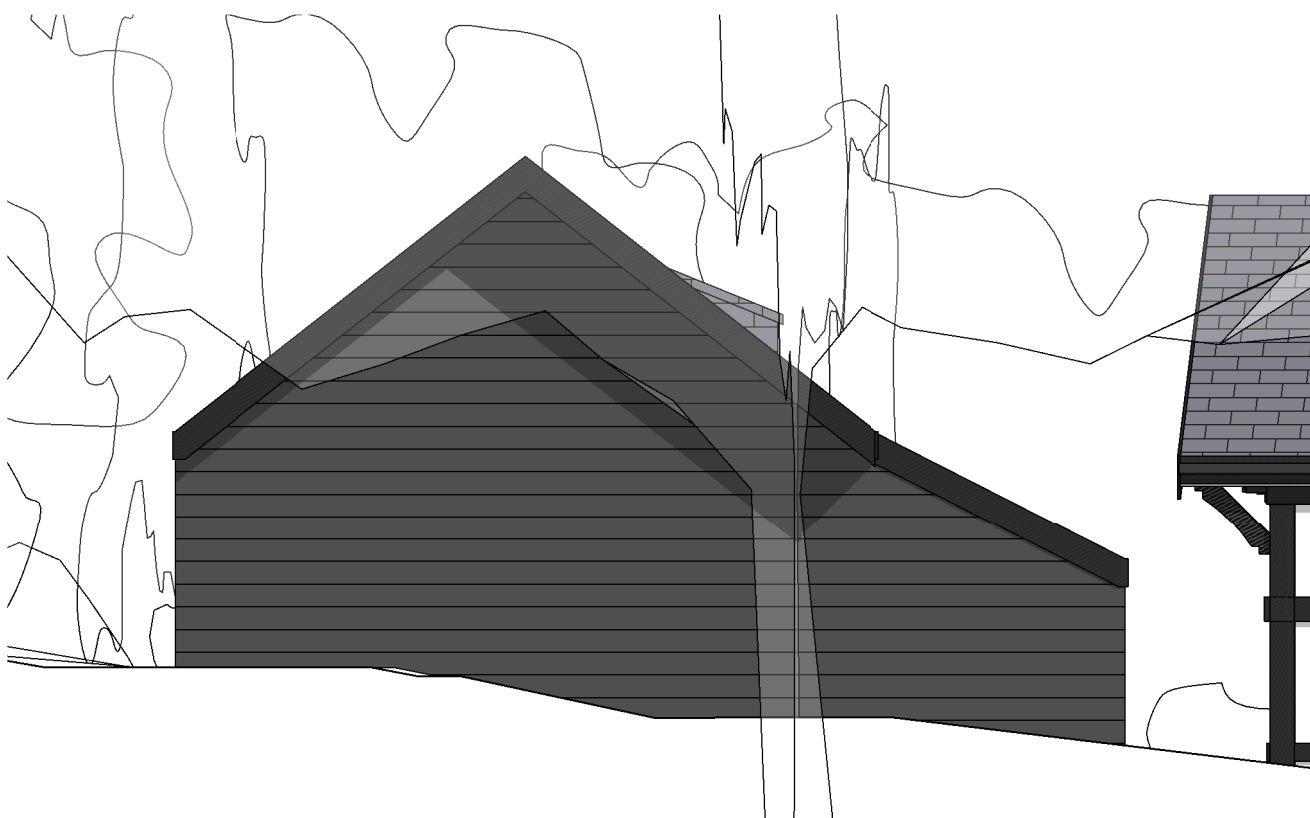


PROPOSED NORTH ELEVATION 1:50

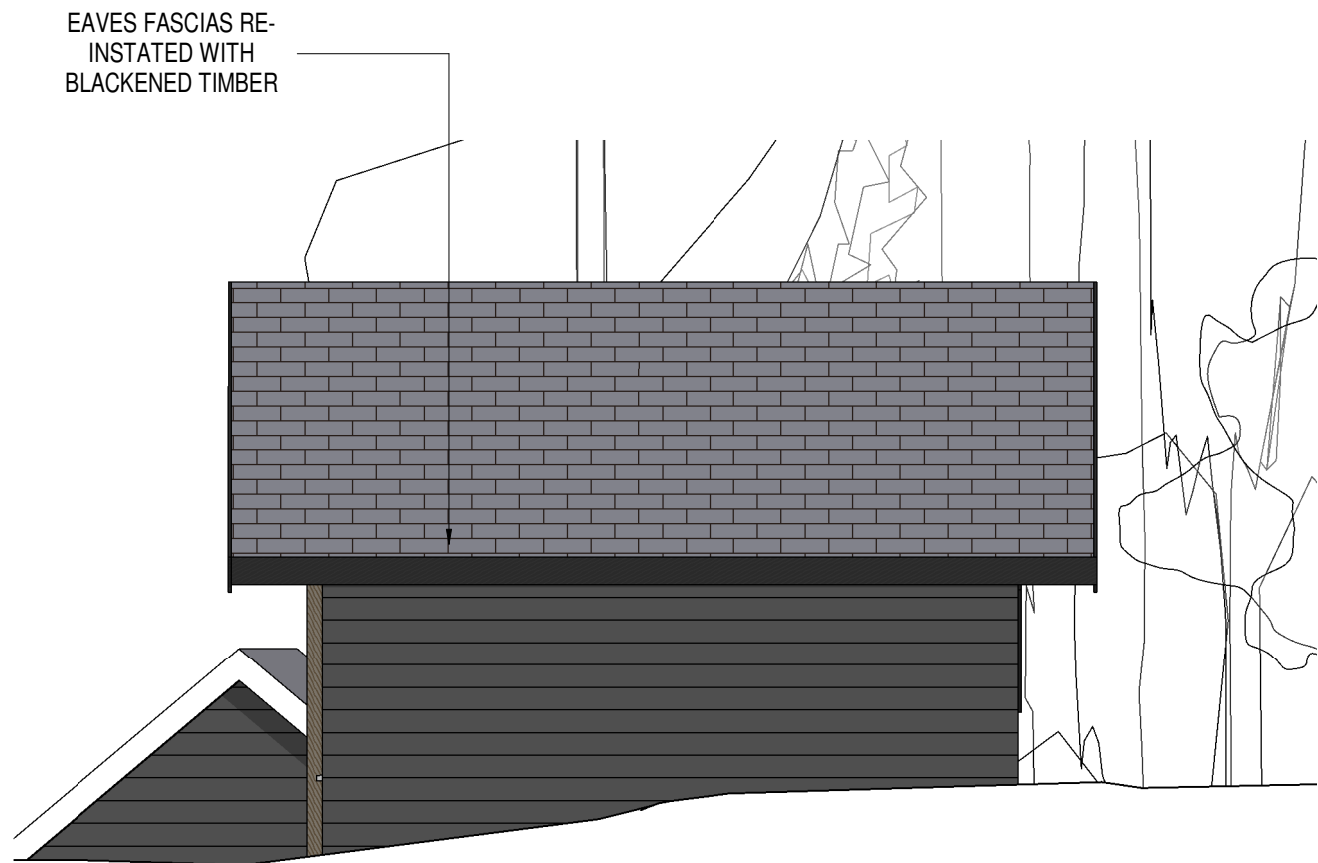


PROPOSED EAST ELEVATION 1:50

P04 - PLANNING REVISION 4 JMW JMW DH	08/09/2020
REV. DESCRIPTION DRAWN BY CHECKED BY APPROVED BY	DATE
RIBA PLAN OF WORK 2013 WORKSTAGE	LEVEL OF MODEL DEFINITION (LoD)
Stage 3 - Developed Design	LoD 4 - Precise Model
PURPOSE OF ISSUE - SUITABLE FOR ...	BS1192 STATUS
Planning Submission	Status A - Approved

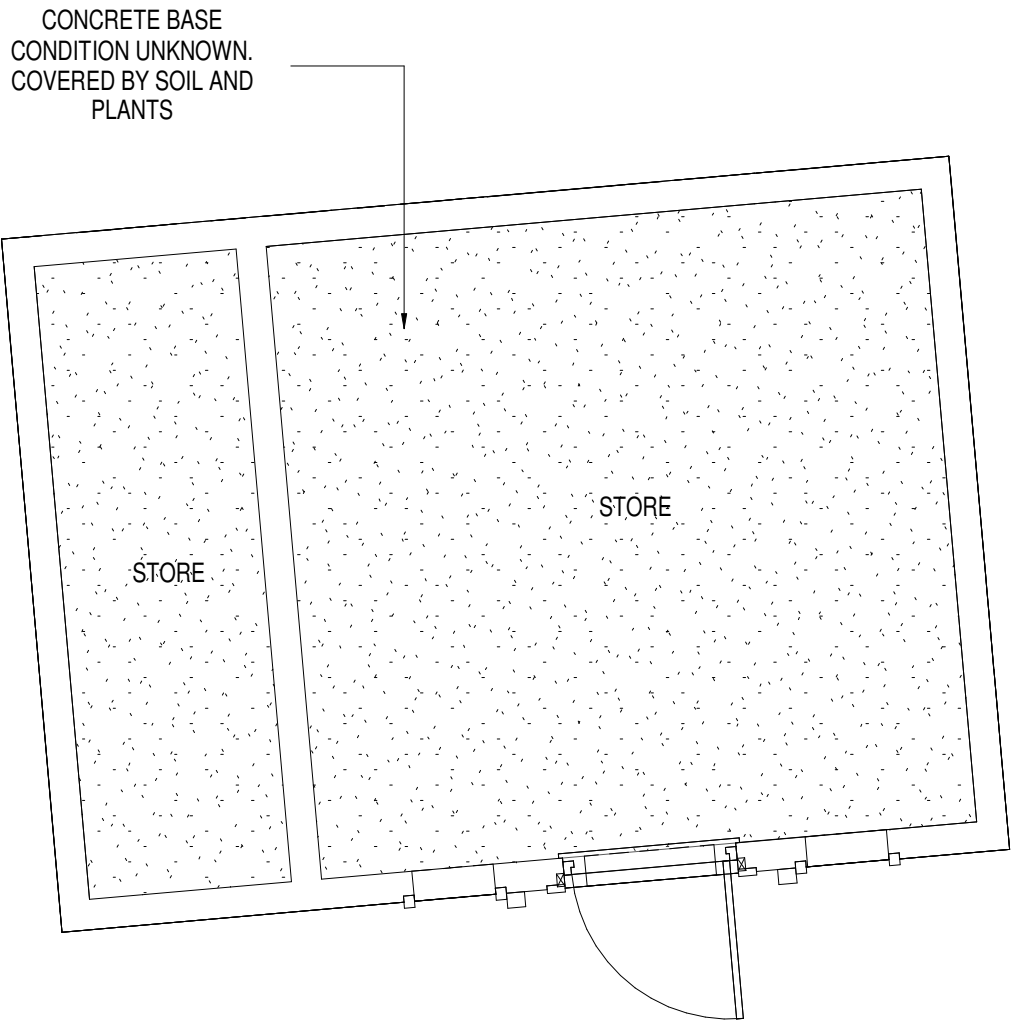

PROPOSED PLAN 1:50

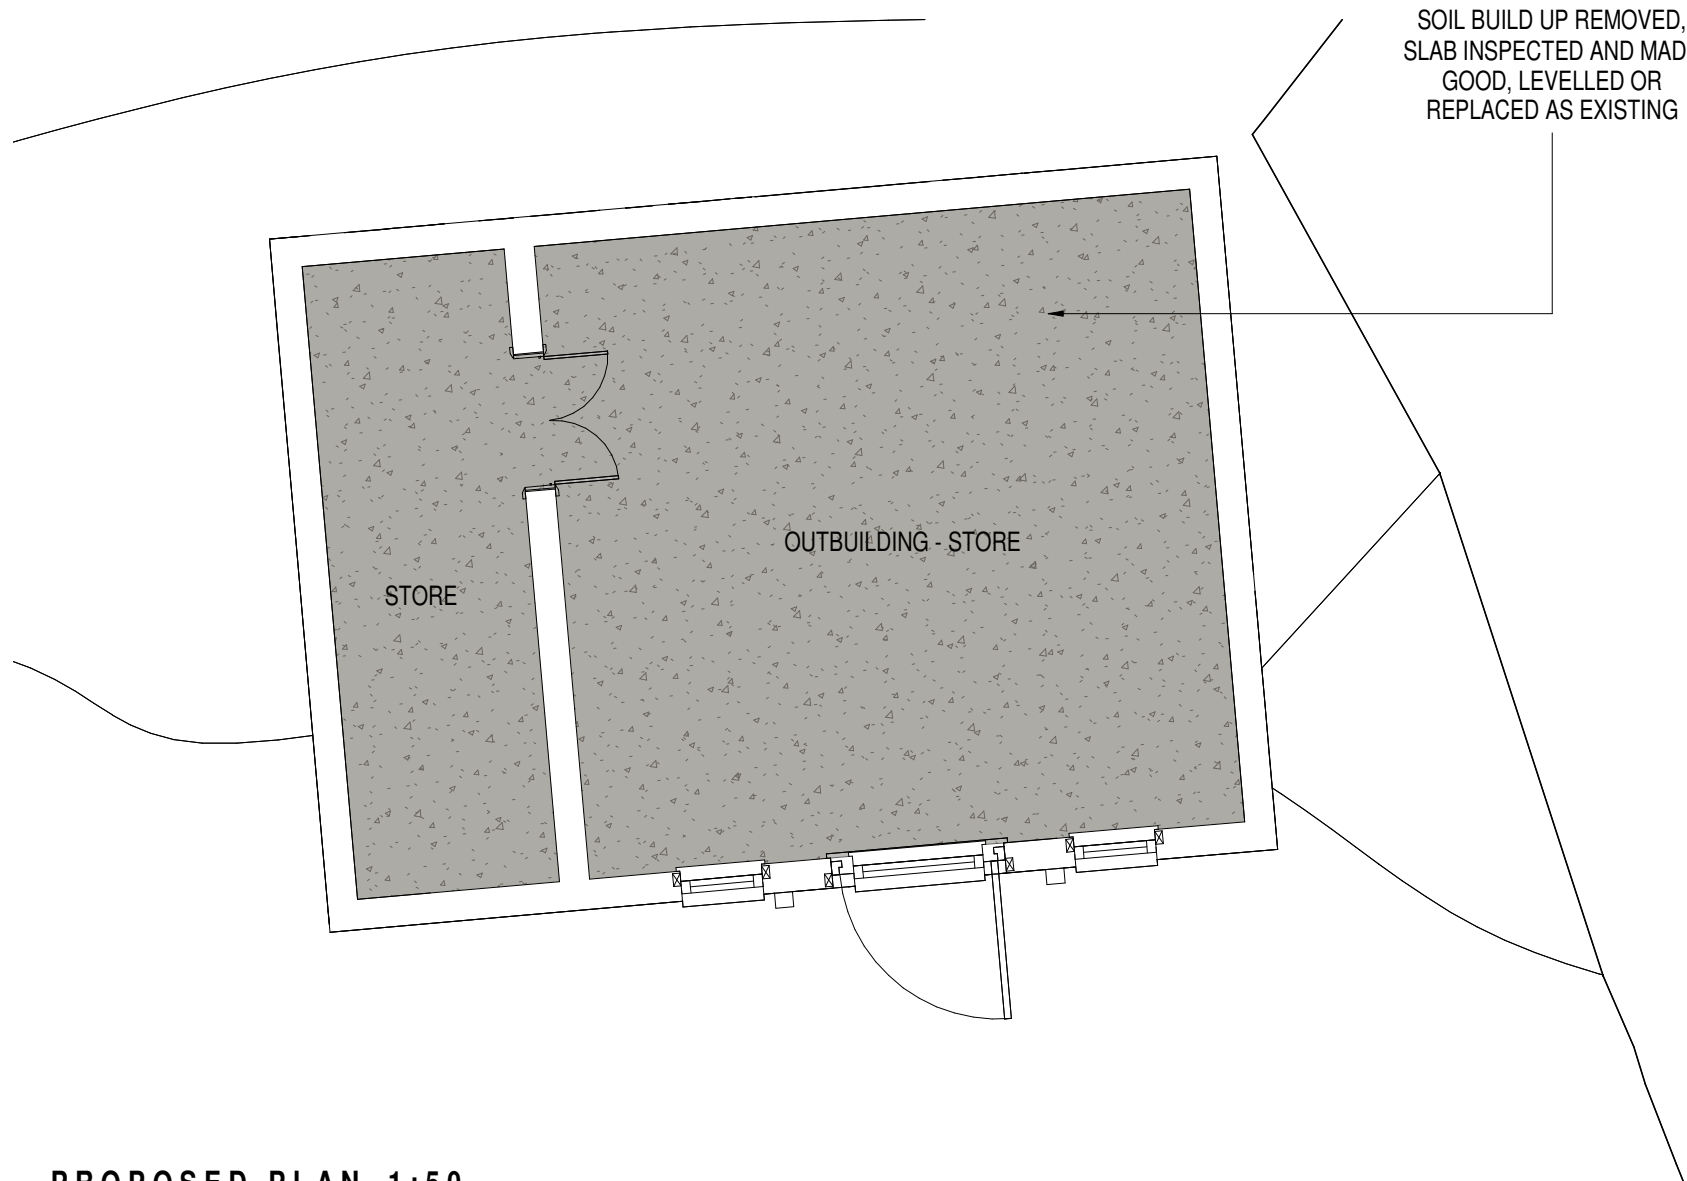

PROPOSED PLAN 1:50

lawray architects
penseiri

CARDIFF 029 2052 8140
LONDON 0207 138 3560
WREXHAM 01978 357 887

www.lawray.co.uk

CLIENT
Mark Creighton and Megan Boreham

PROJECT TITLE
Mill Cottage, Marchwiell Hall

DRAWING TITLE
OUTBUILDING PLANS AND ELEVATIONS

PROJECT No 19086 SCALE @ A1 1:50

DRAWING No	PROJECT	ORIGINATOR	VOLUME	LEVEL	ROLE	NUMBER	REVISION
BS1192:2007 4429010/A BS EN ISO 9001	XX-LAW-XX-XX-DLG-	A-220010	P04				

DO NOT SCALE
Any discrepancy or query concerning this drawing should be referred to the Architect
Copyright © LAWRAJ LIMITED
Registered Office: Greenmeadow Springs, 1 Cae Gwynedd, Tonypandy, CARDIFF CF15 7AB
Reg. Co. No. 2724178, VAT Reg. No. 134 2148 06