






FRONT ELEVATION

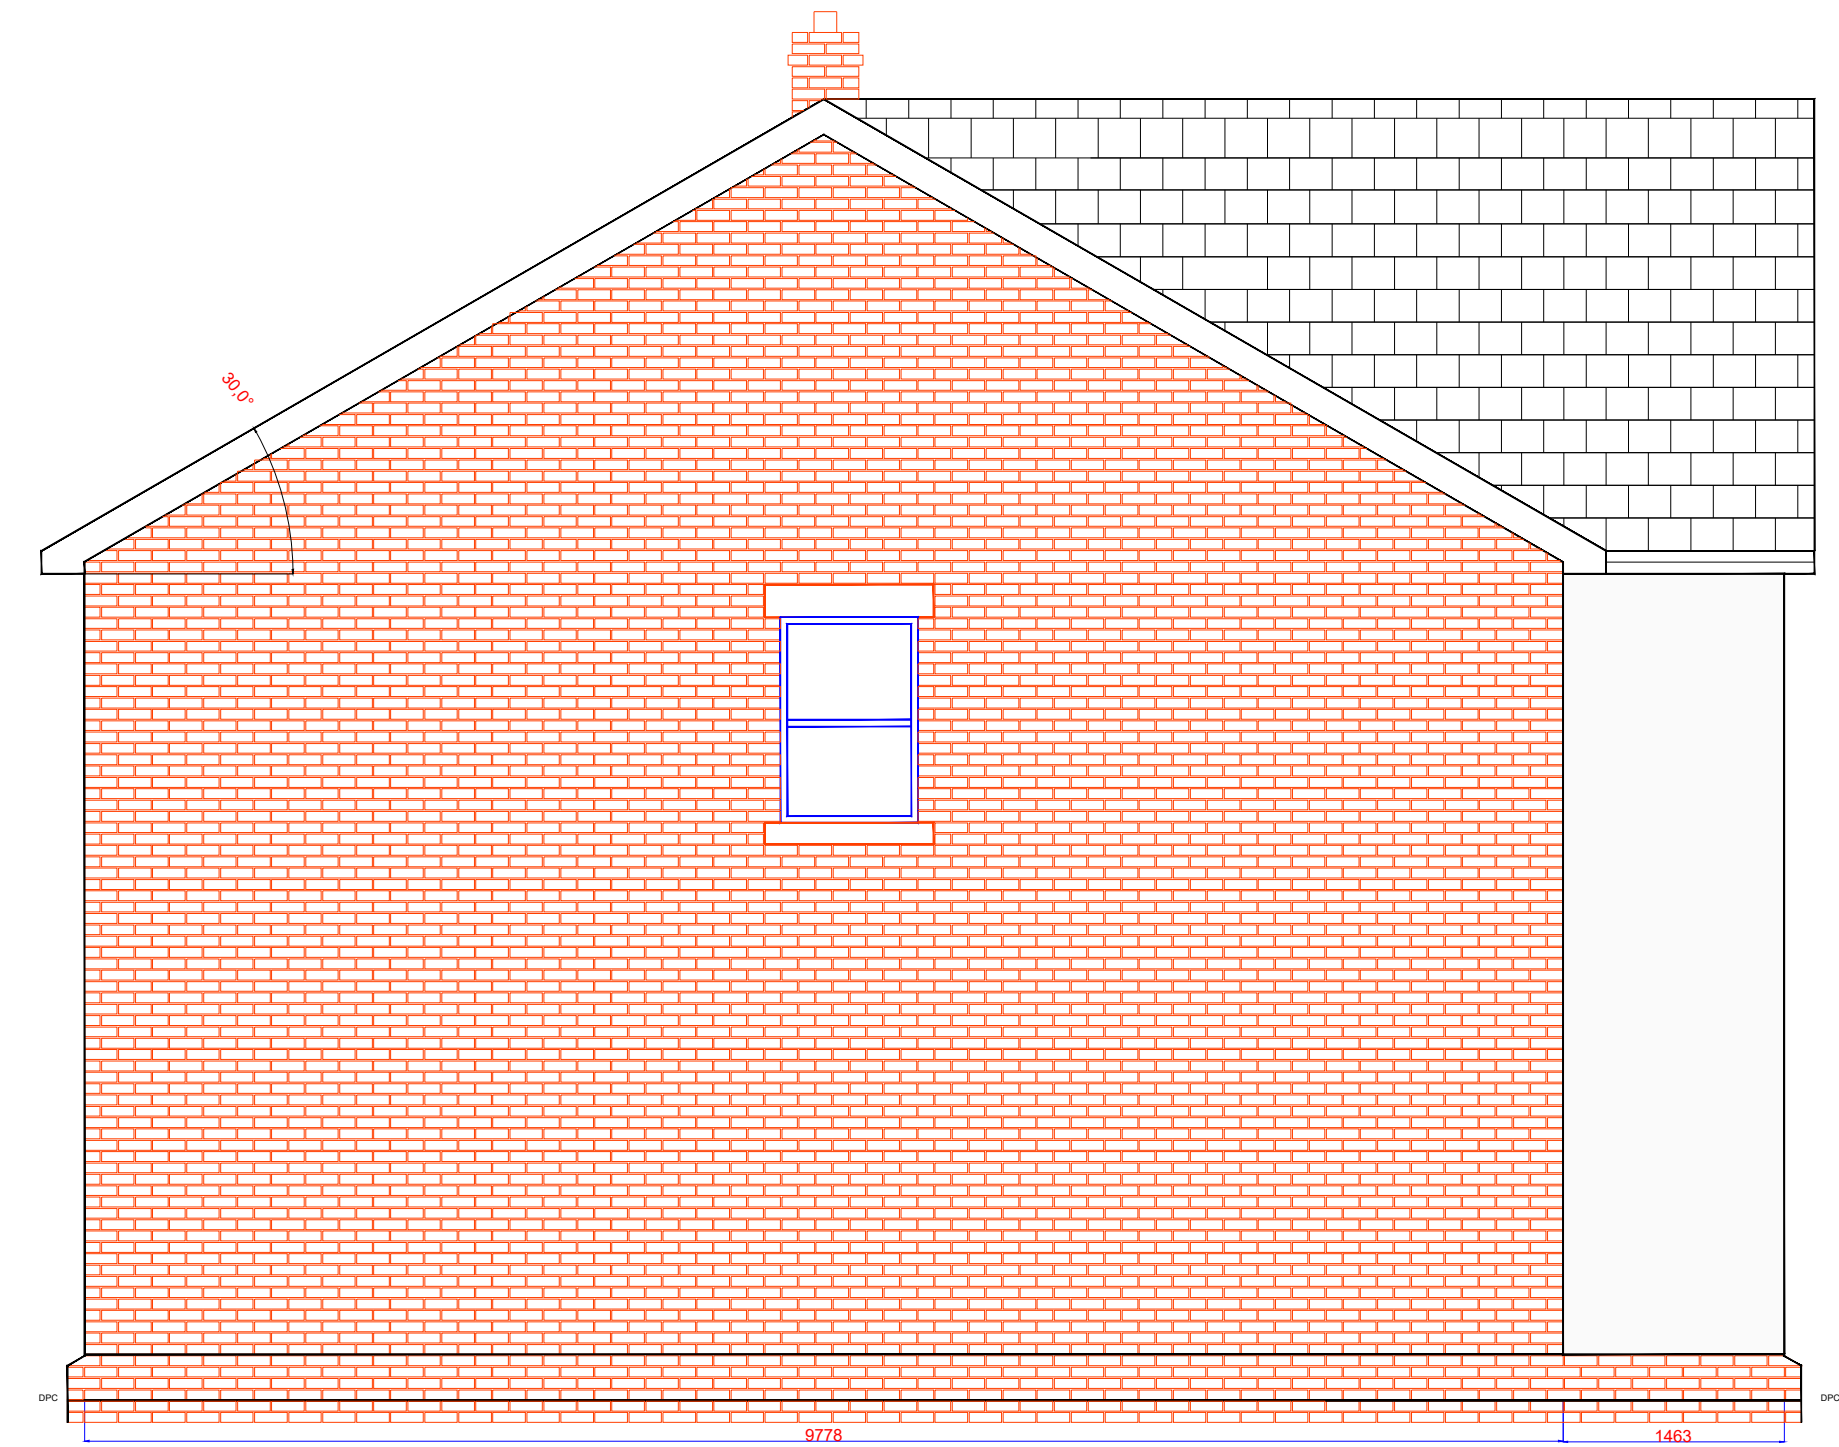

SIDE ELEVATION

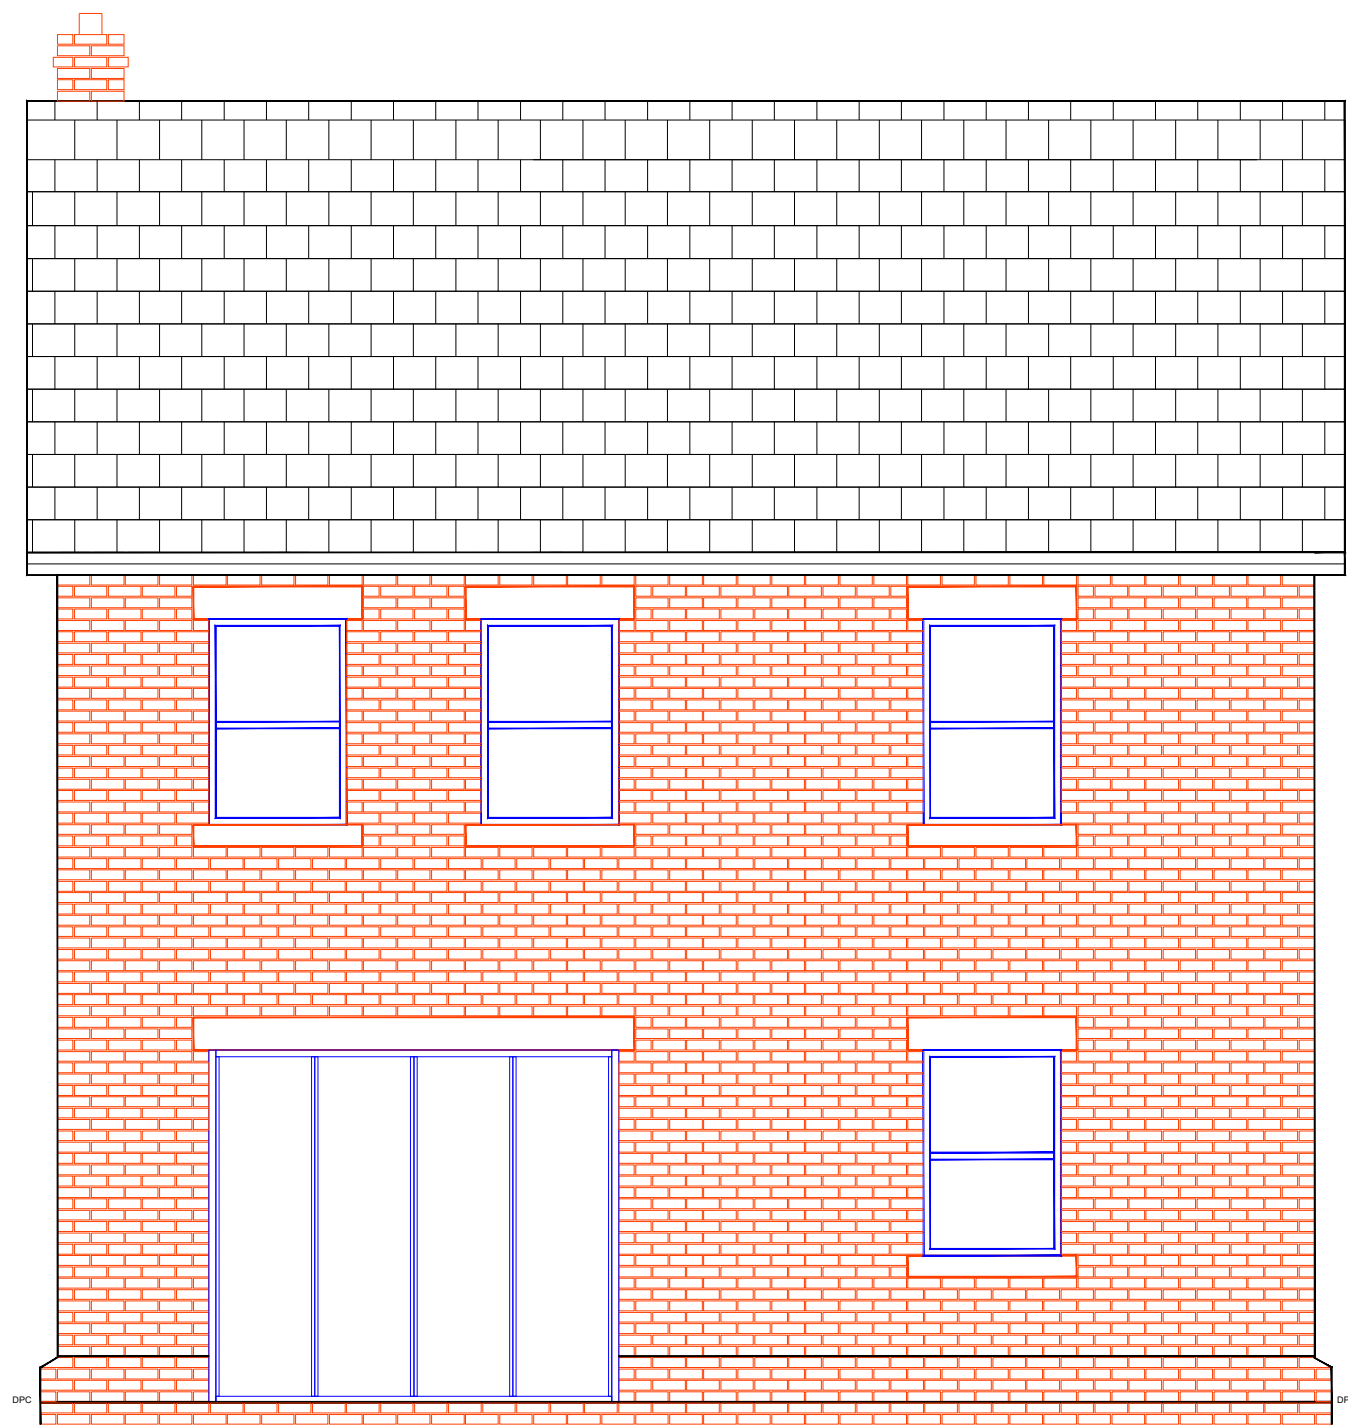

REAR ELEVATION

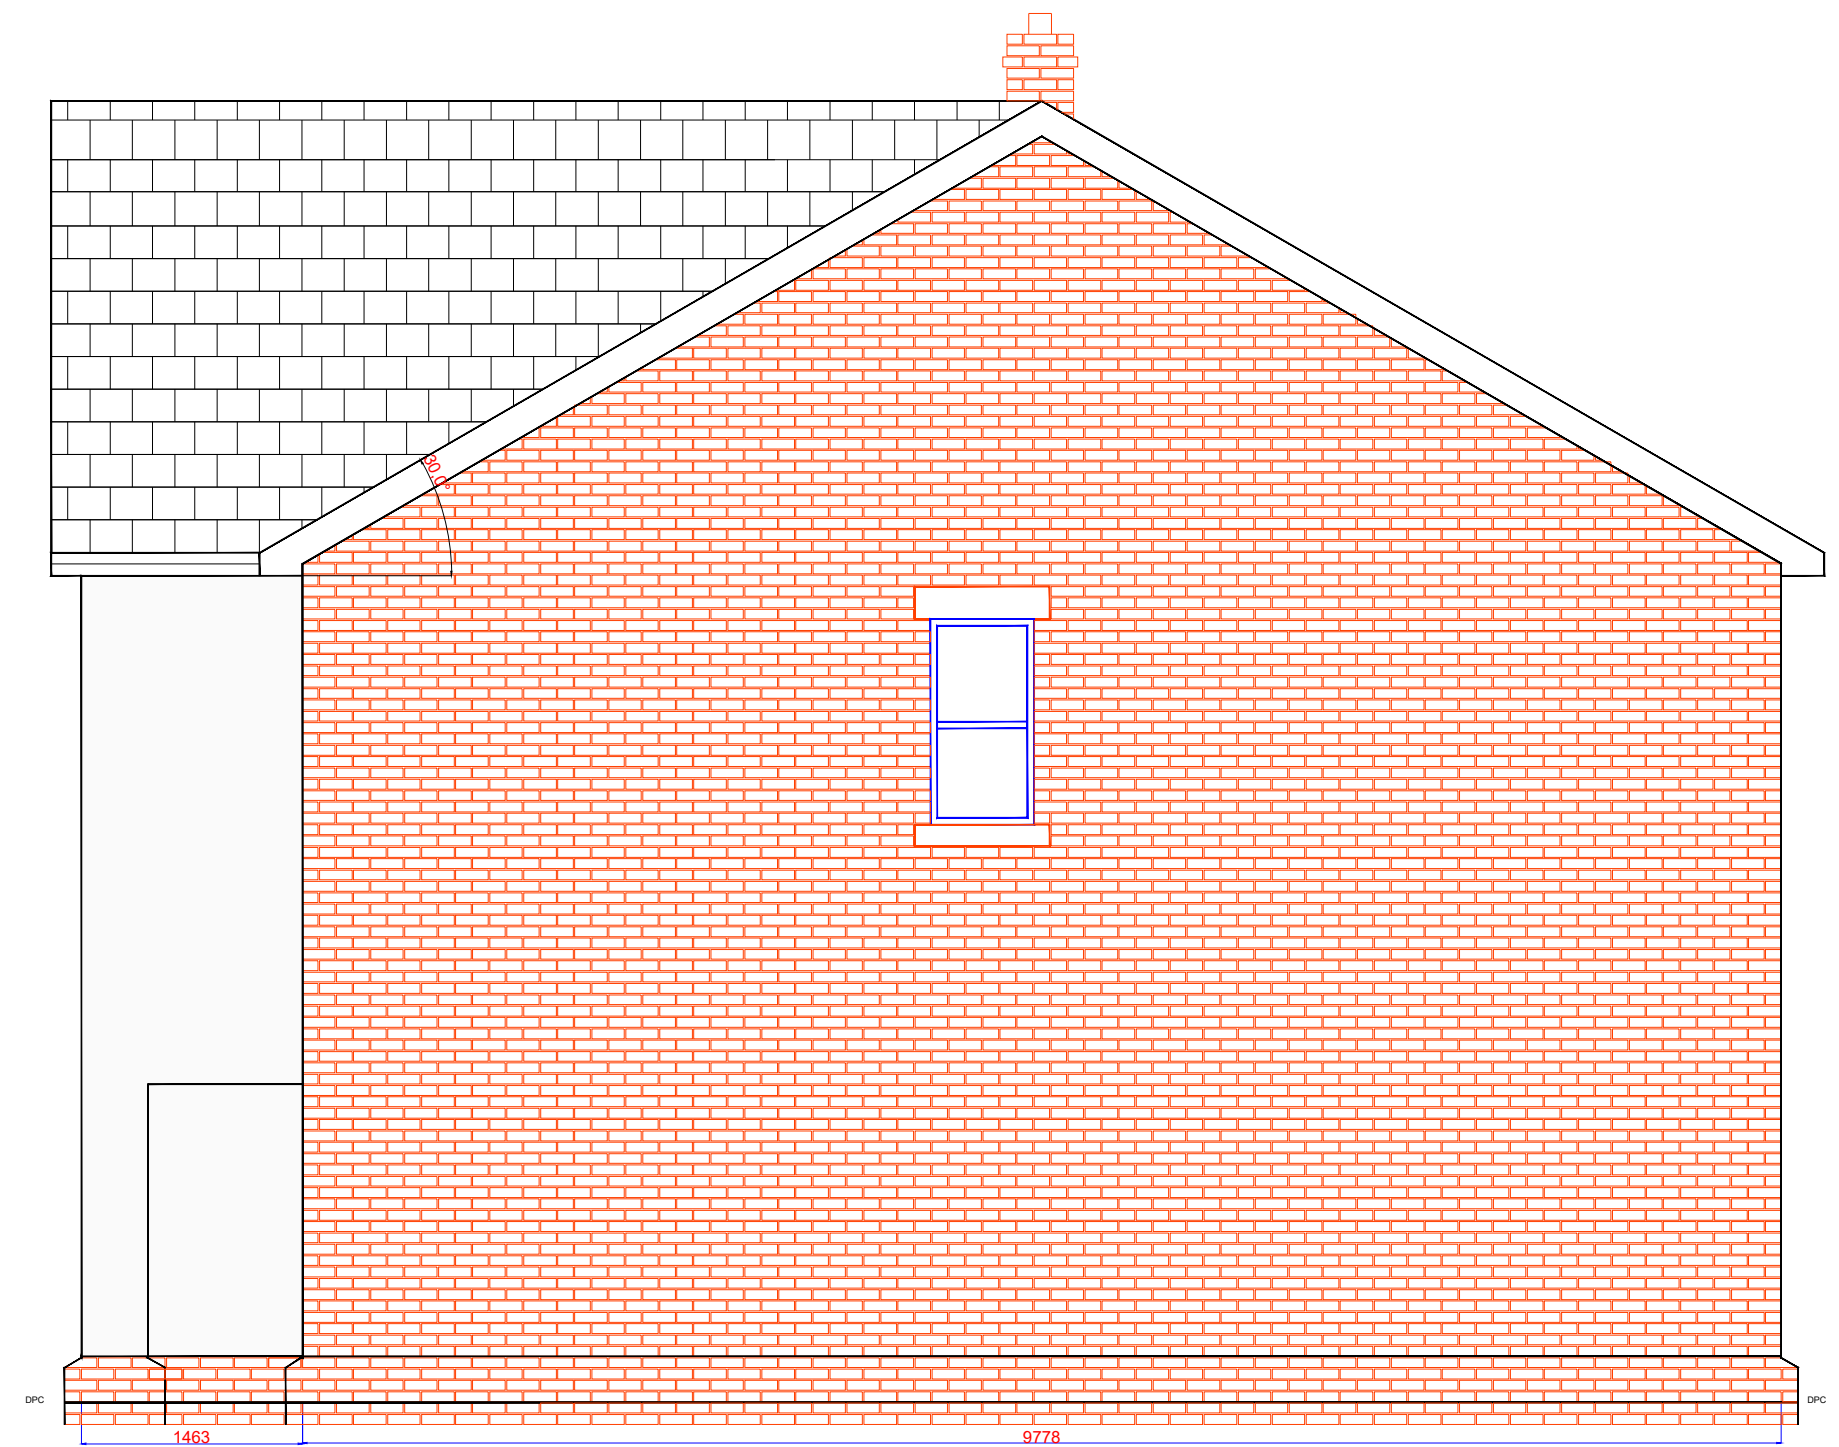

SIDE ELEVATION

STATUS			
CLIENT			
MR R J ELLIS			
PROJECT			
LAND TO THE REAR OF RYECROFT RESIDENTIAL CARE HOME , PERCY ROAD LL137EF			
DRAWING TITLE			
PROPOSED ELEVATIONS			
DRAWN	JPE	DATE	05/05/2020
SCALE	1:50	DRAWING N°	REV N°
			D