



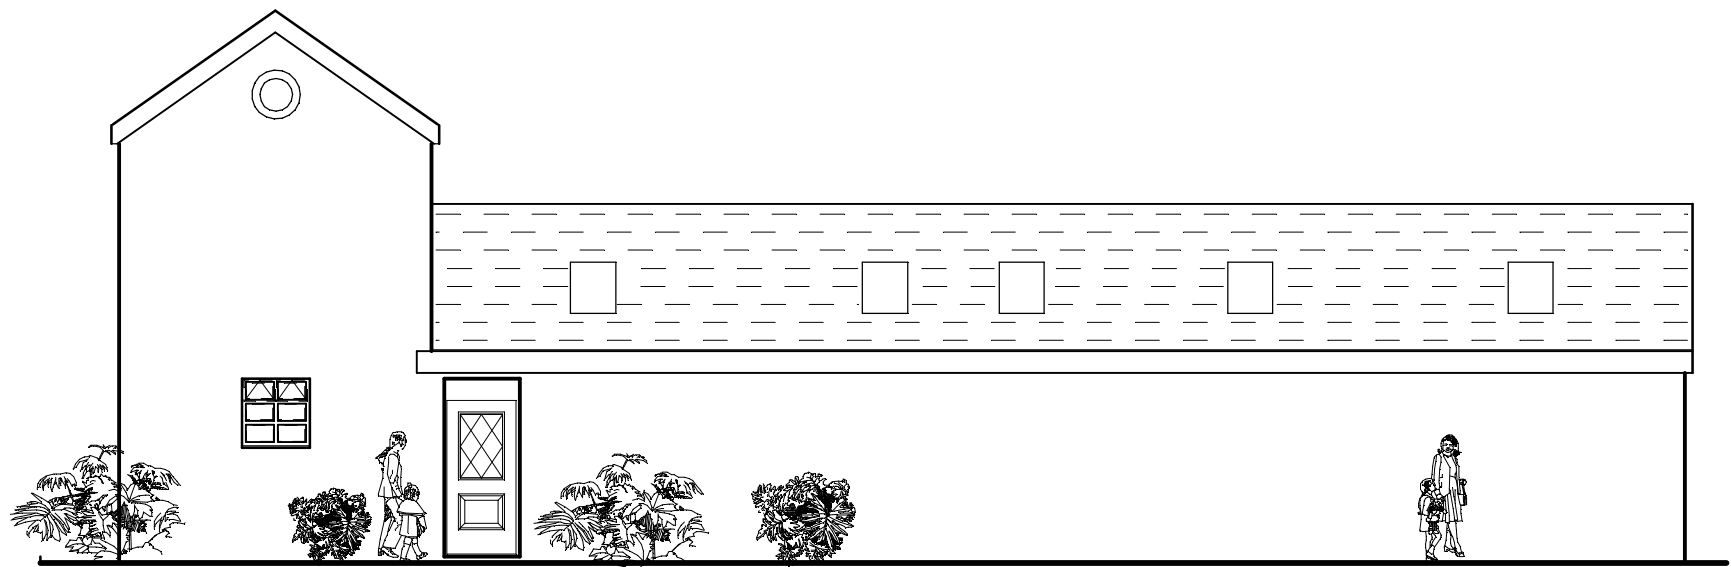


PROPOSED NORTH ELEVATION

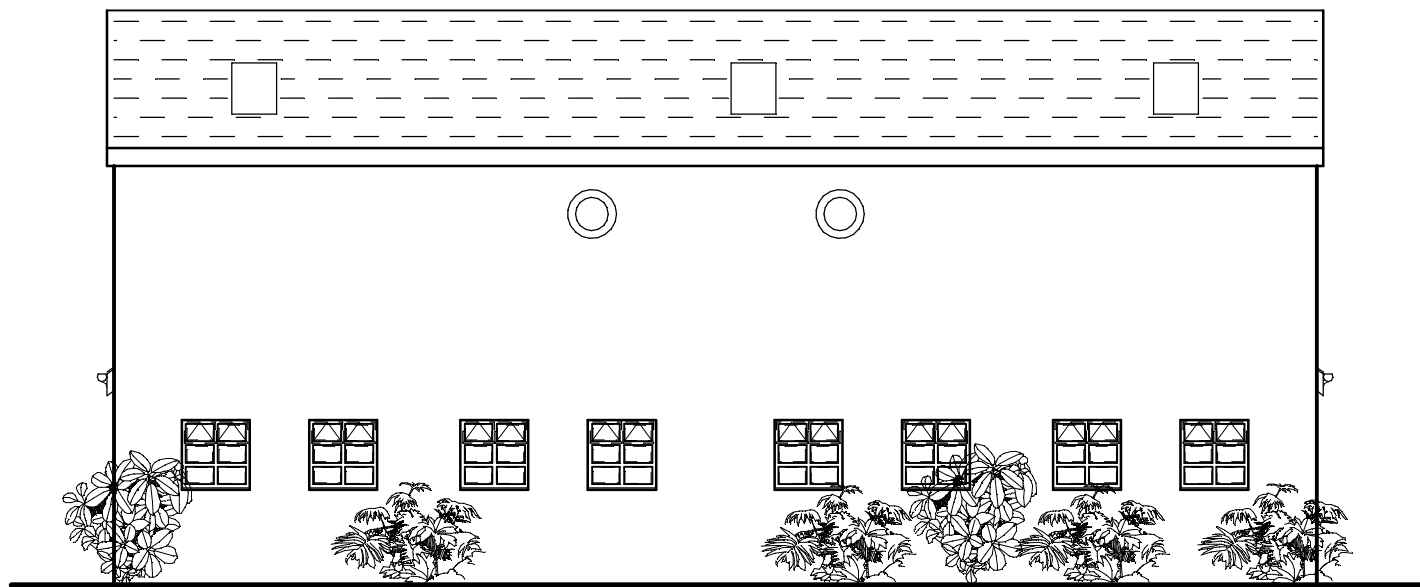


PROPOSED EAST ELEVATION




PROPOSED SOUTH ELEVATION

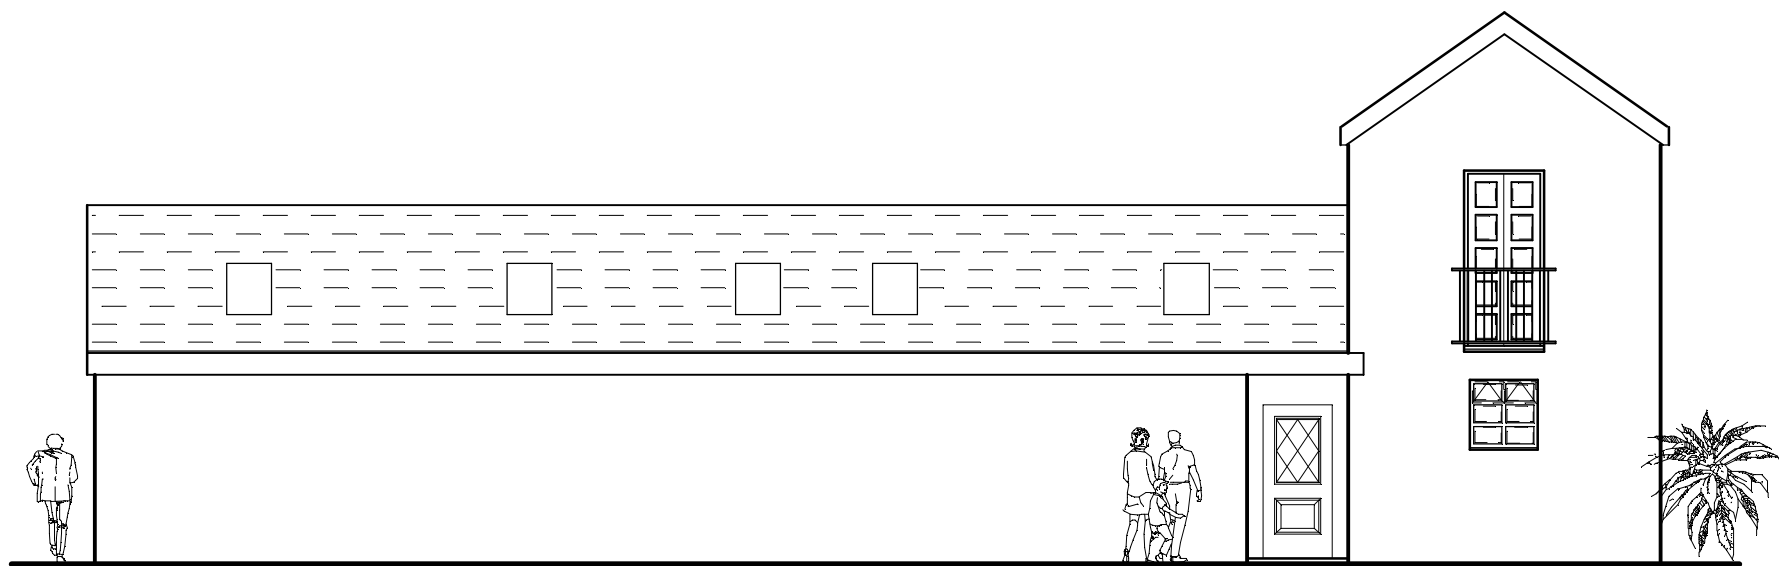


PROPOSED WEST ELEVATION

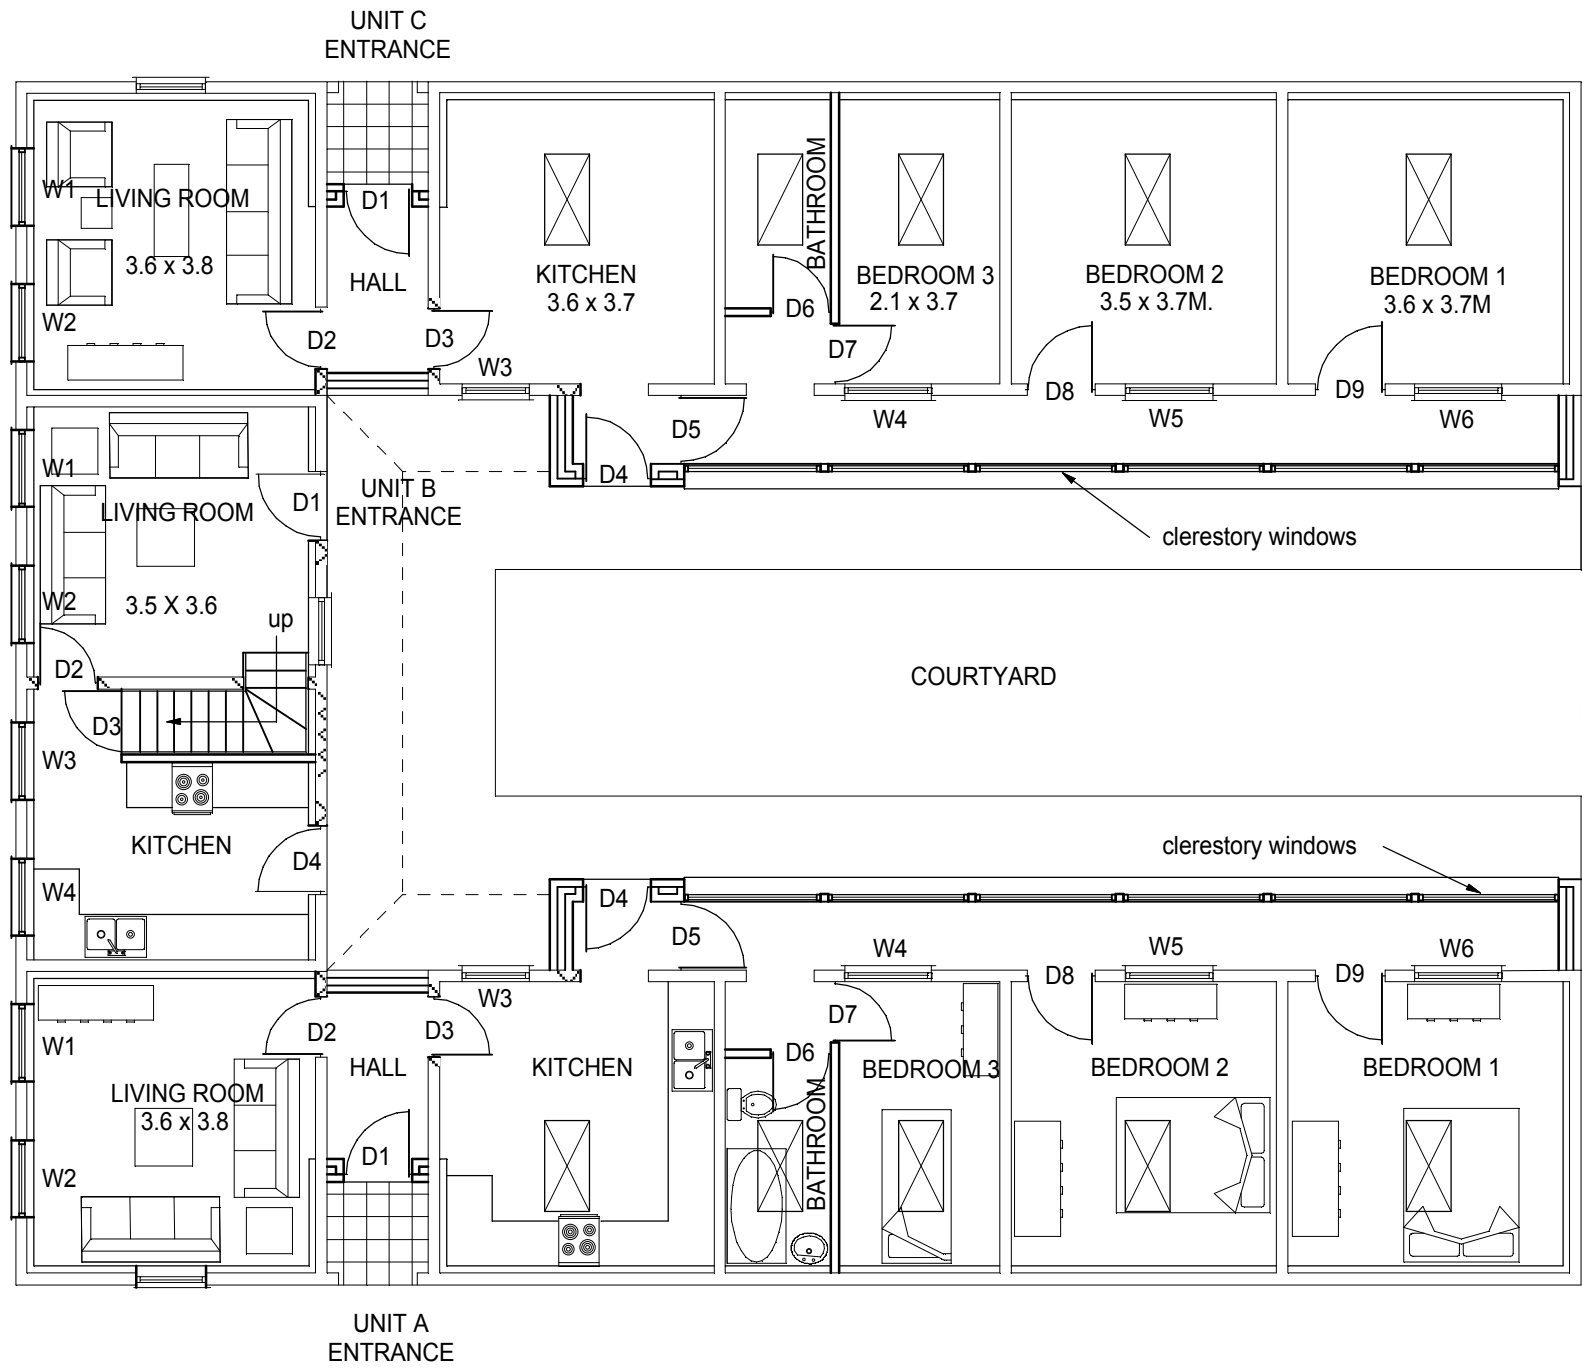

PROPOSED GROUND FLOOR PLAN

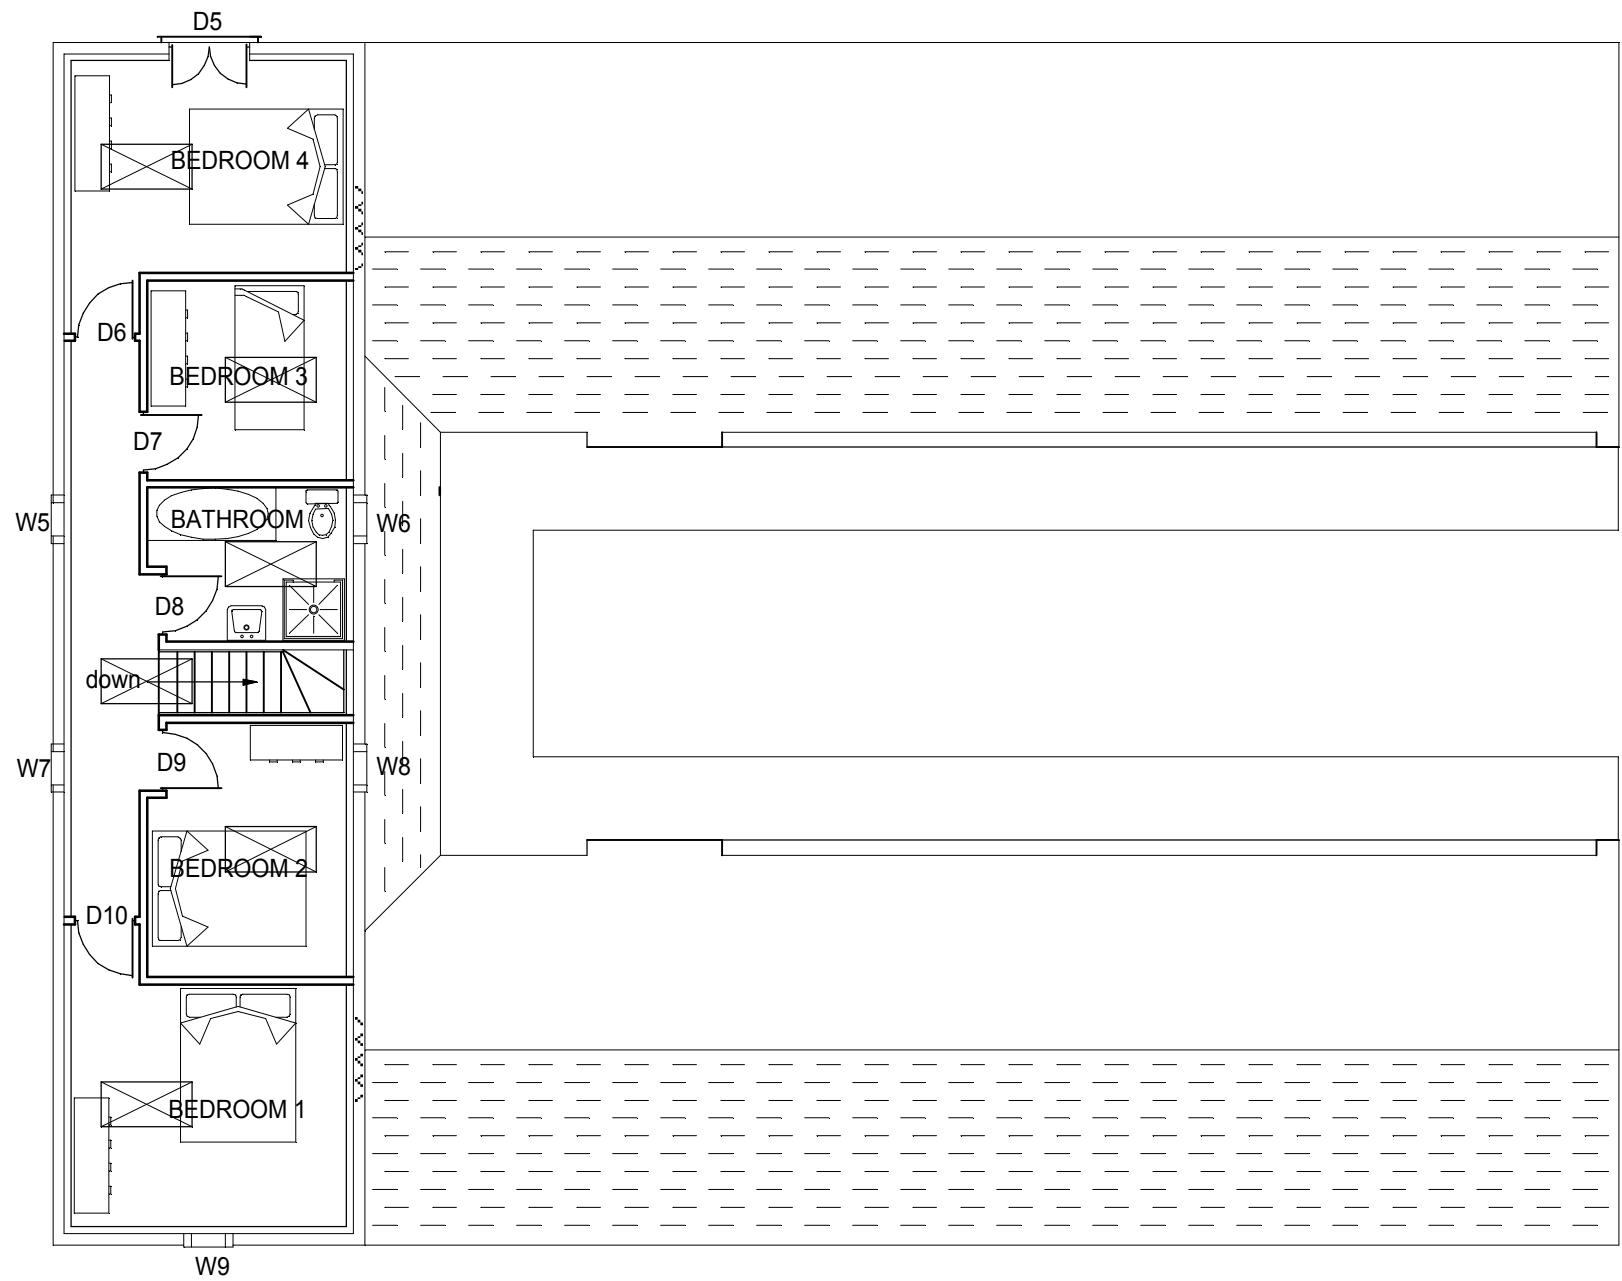

PROPOSED FIRST FLOOR PLAN

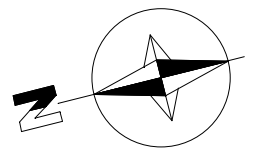

ARCHITECTURAL DMS SERVICES 01978 253662		
PROJECT:	Development at Higher Penley.	
SITE:	Glenmore, Higher Penley, Wrexham.	
CLIENT:	Mr.R. Loughlin.	
TITLE:	Stable Block Plans/elevations as Proposed	
DATE:	FEBRUARY 2019	
SCALE:	1:100 @ A2	DWG. No. FV7 / 0219 / 6