



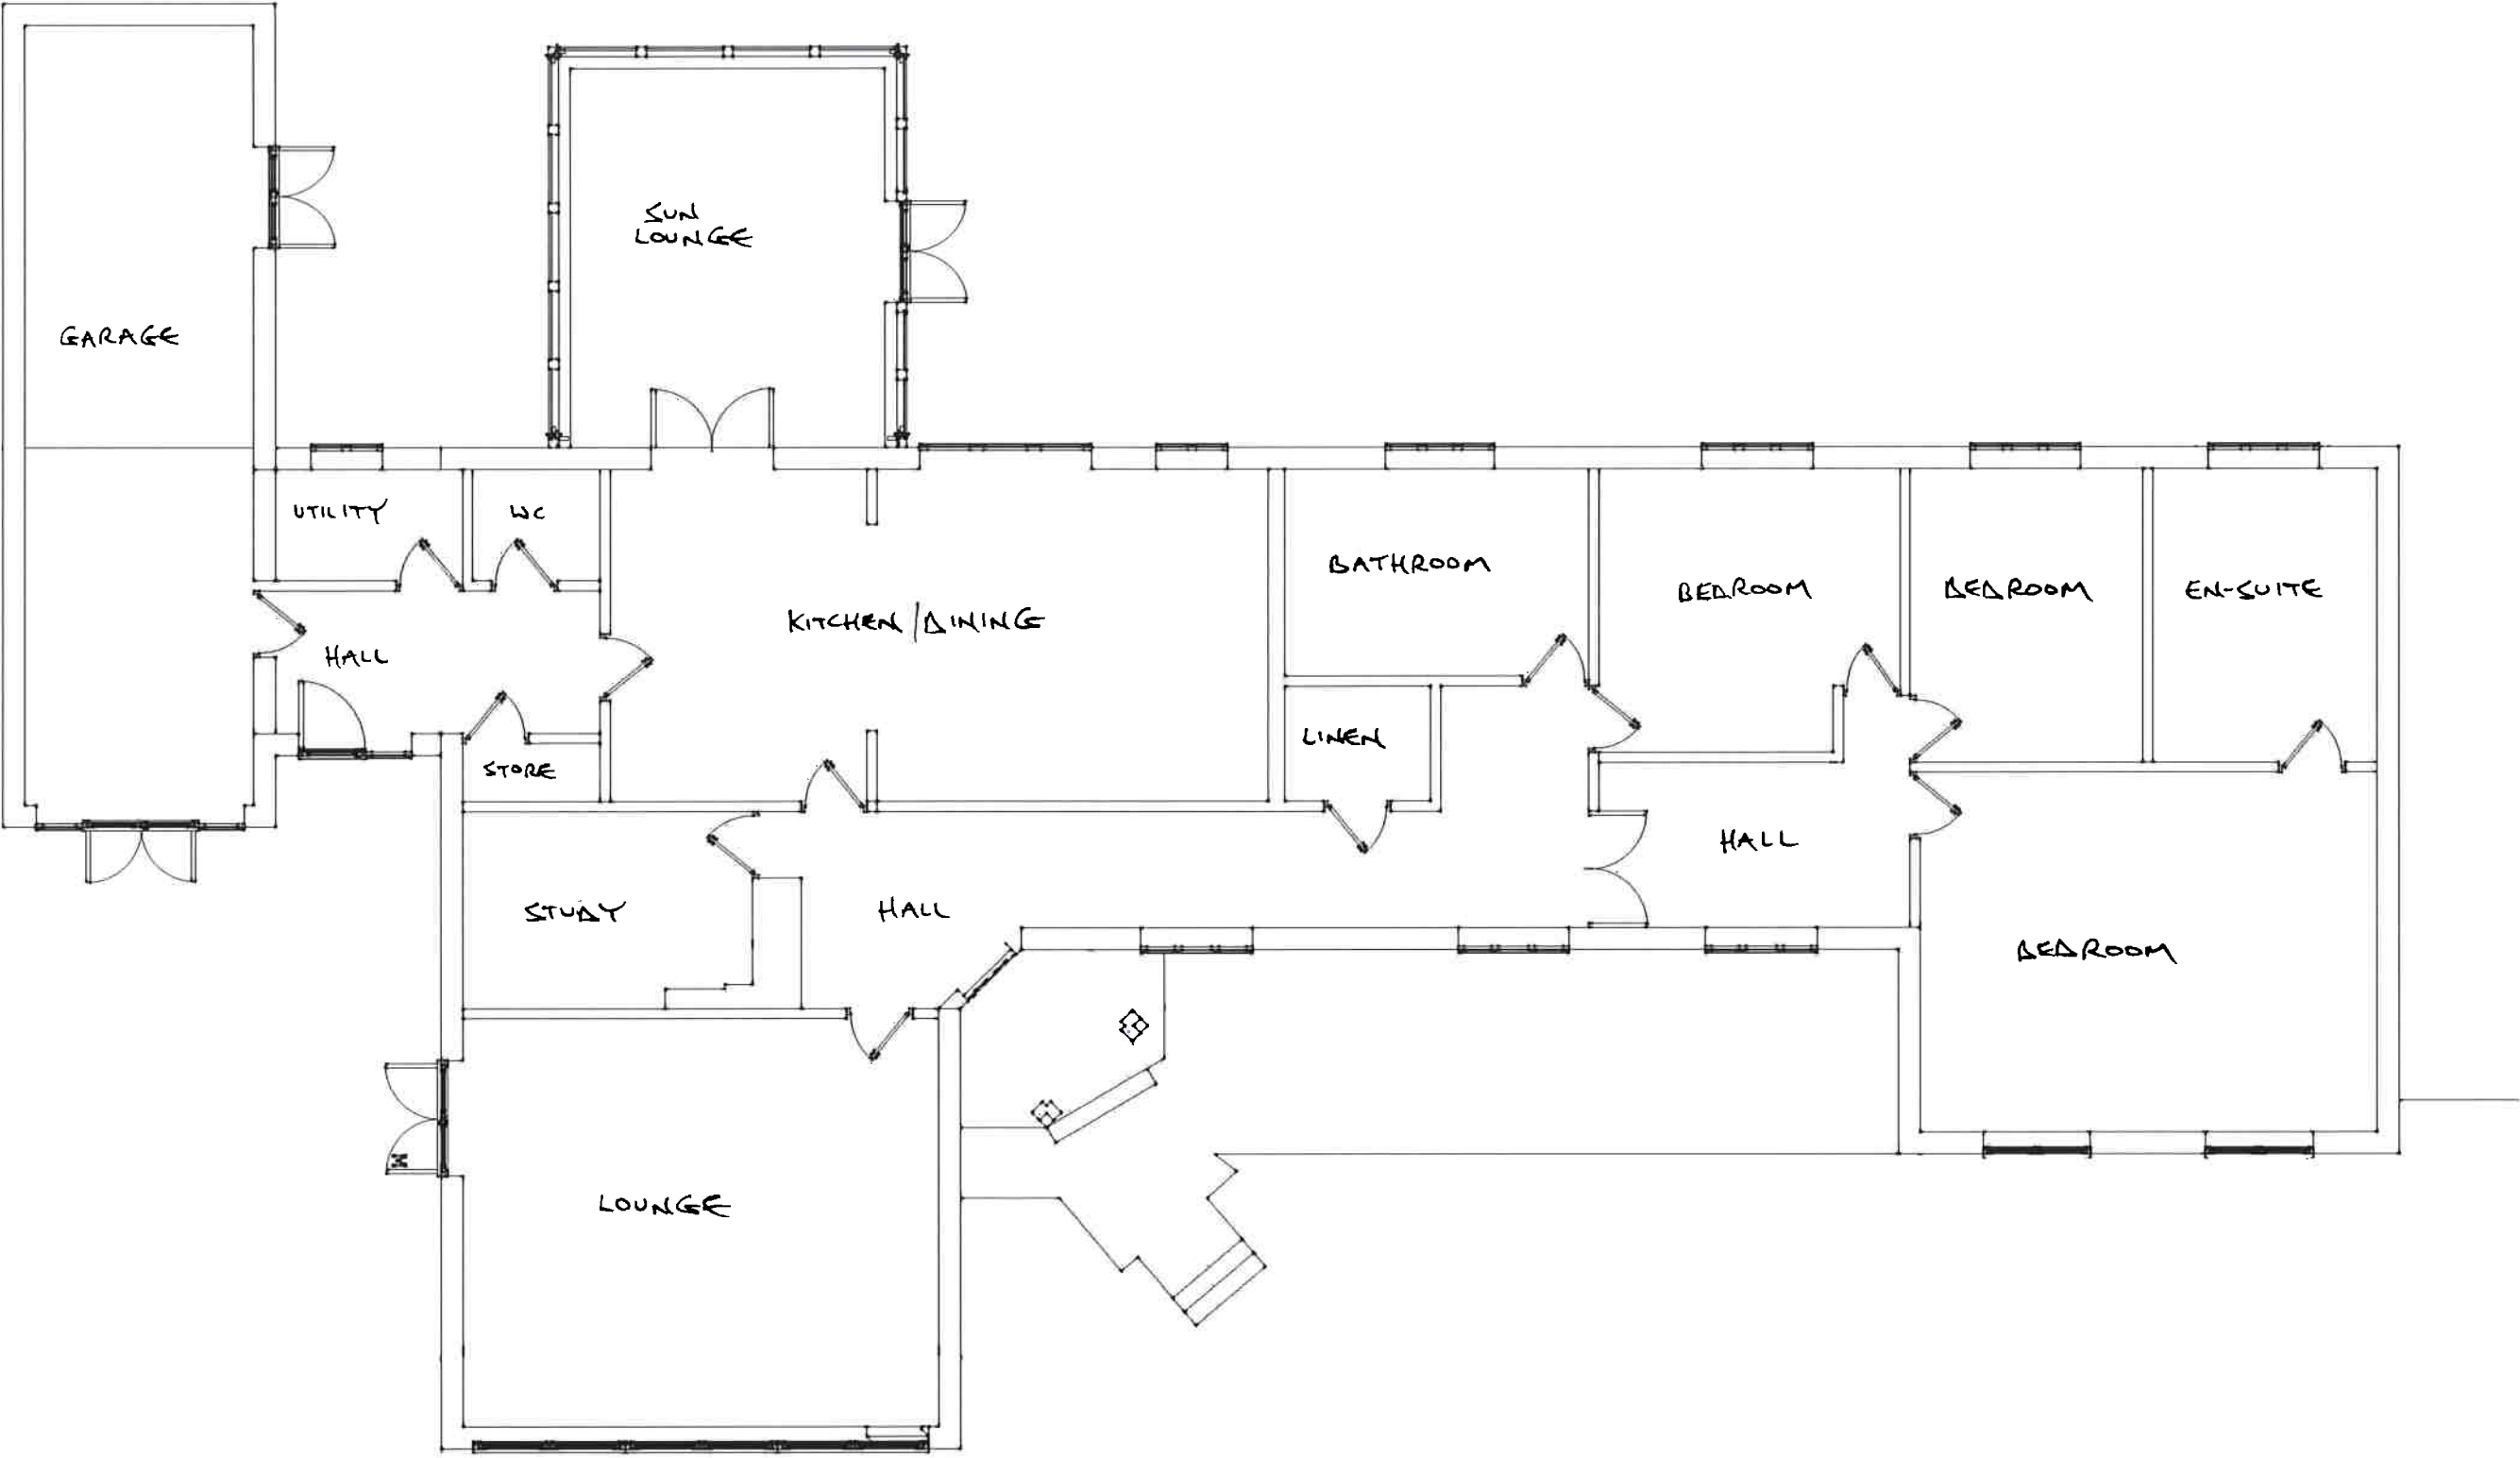

PROPOSED GROUND FLOOR PLAN

DRG. No. 42134/19

 

Proposed Plan

Mr Halstead
- 1:100 Date:05/10/20 - AC/SF/051020/02 - PLN P