


DOUBLE CARPORT WITH STORE


REV	DESCRIPTION	DATE	DRAWN

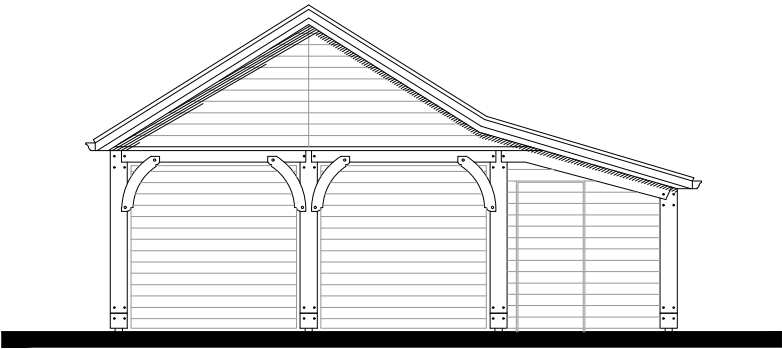


FRONT ELEVATION




SIDE ELEVATION (RIGHT)

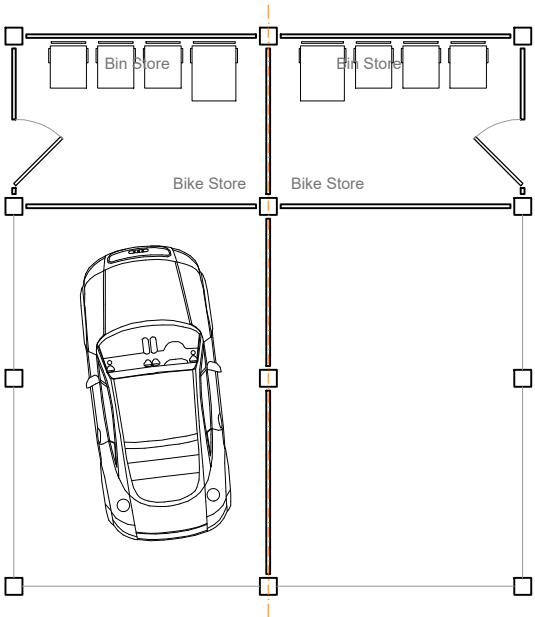

FLOOR PLAN

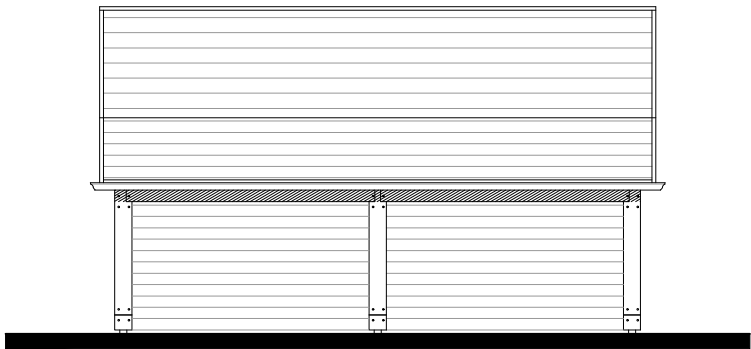

REAR ELEVATION

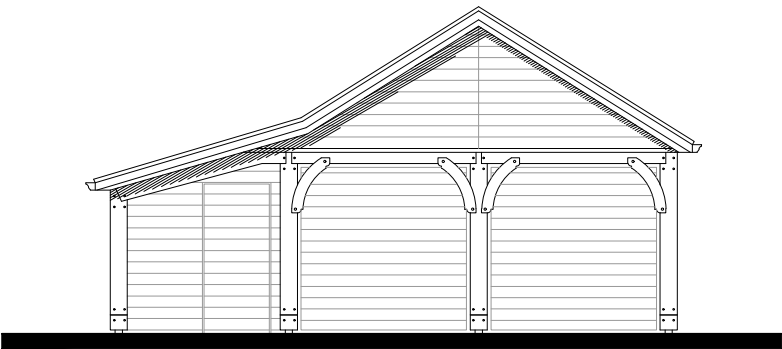

SIDE ELEVATION (LEFT)

CHESHIRE	SURREY	SHEFFIELD
Market Court 20-24 Church St Altrincham WA14 4DW 0161 929 7622	100 High St Esher Surrey KT10 9QJ 01372 203 335	Electric Works 3 Concourse Way Sheffield S1 2BJ 0114 250 7983



RUABON, WREXHAM
PURE RESIDENTIAL AND COMMERCIAL

PROPOSED DOUBLE CARPORT WITH STORE
DWG: 19126 (PL) 016 *
DATE: 22.07.20
SCALE: 1:100 @ A3 DRAWN: AG