






Front elevation 1:100

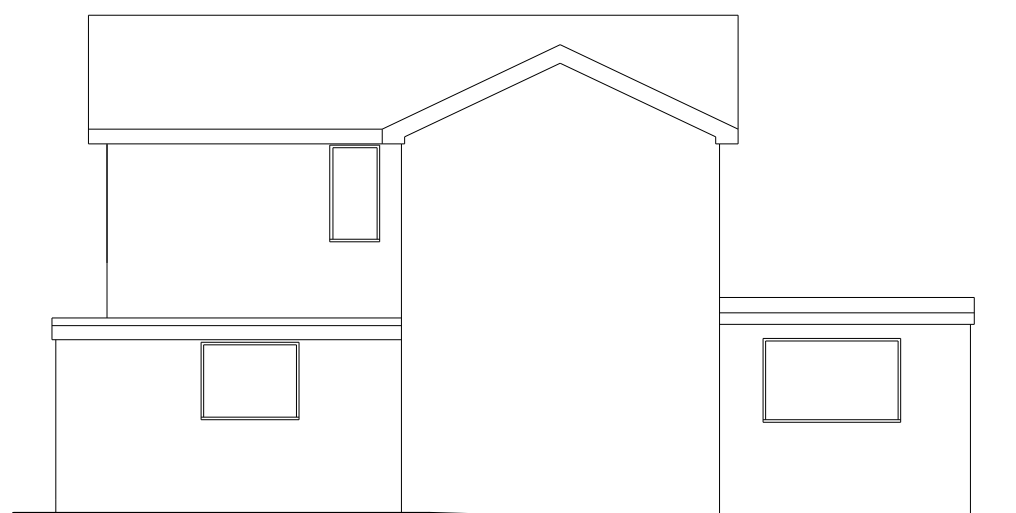


Side elevation 1:100

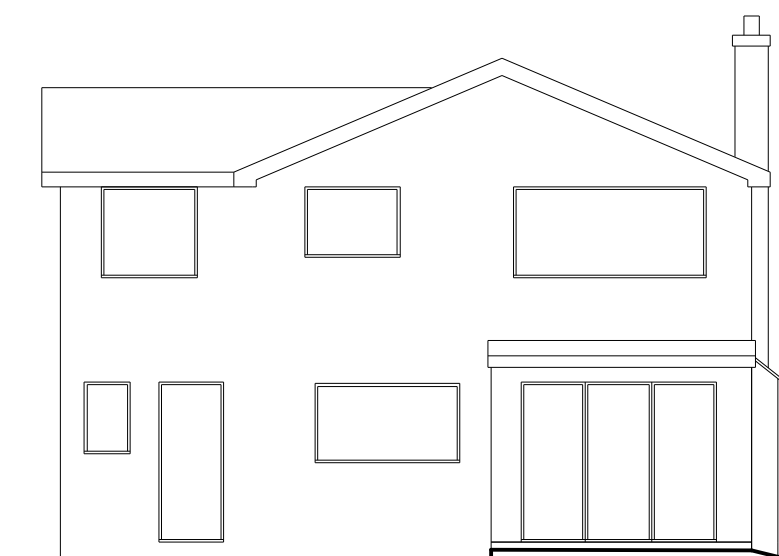


Rear elevation 1:100

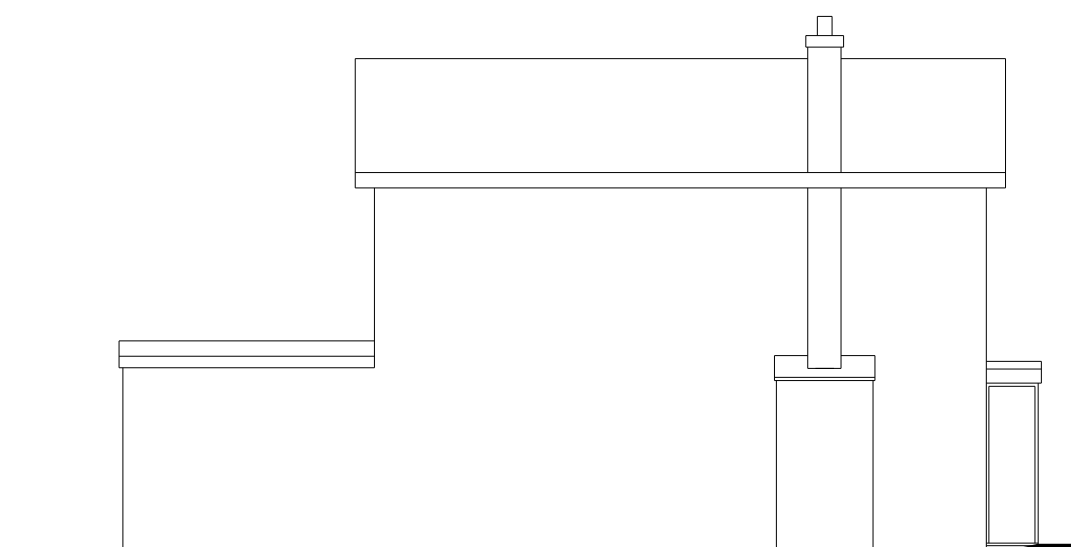

Side elevation 1:100

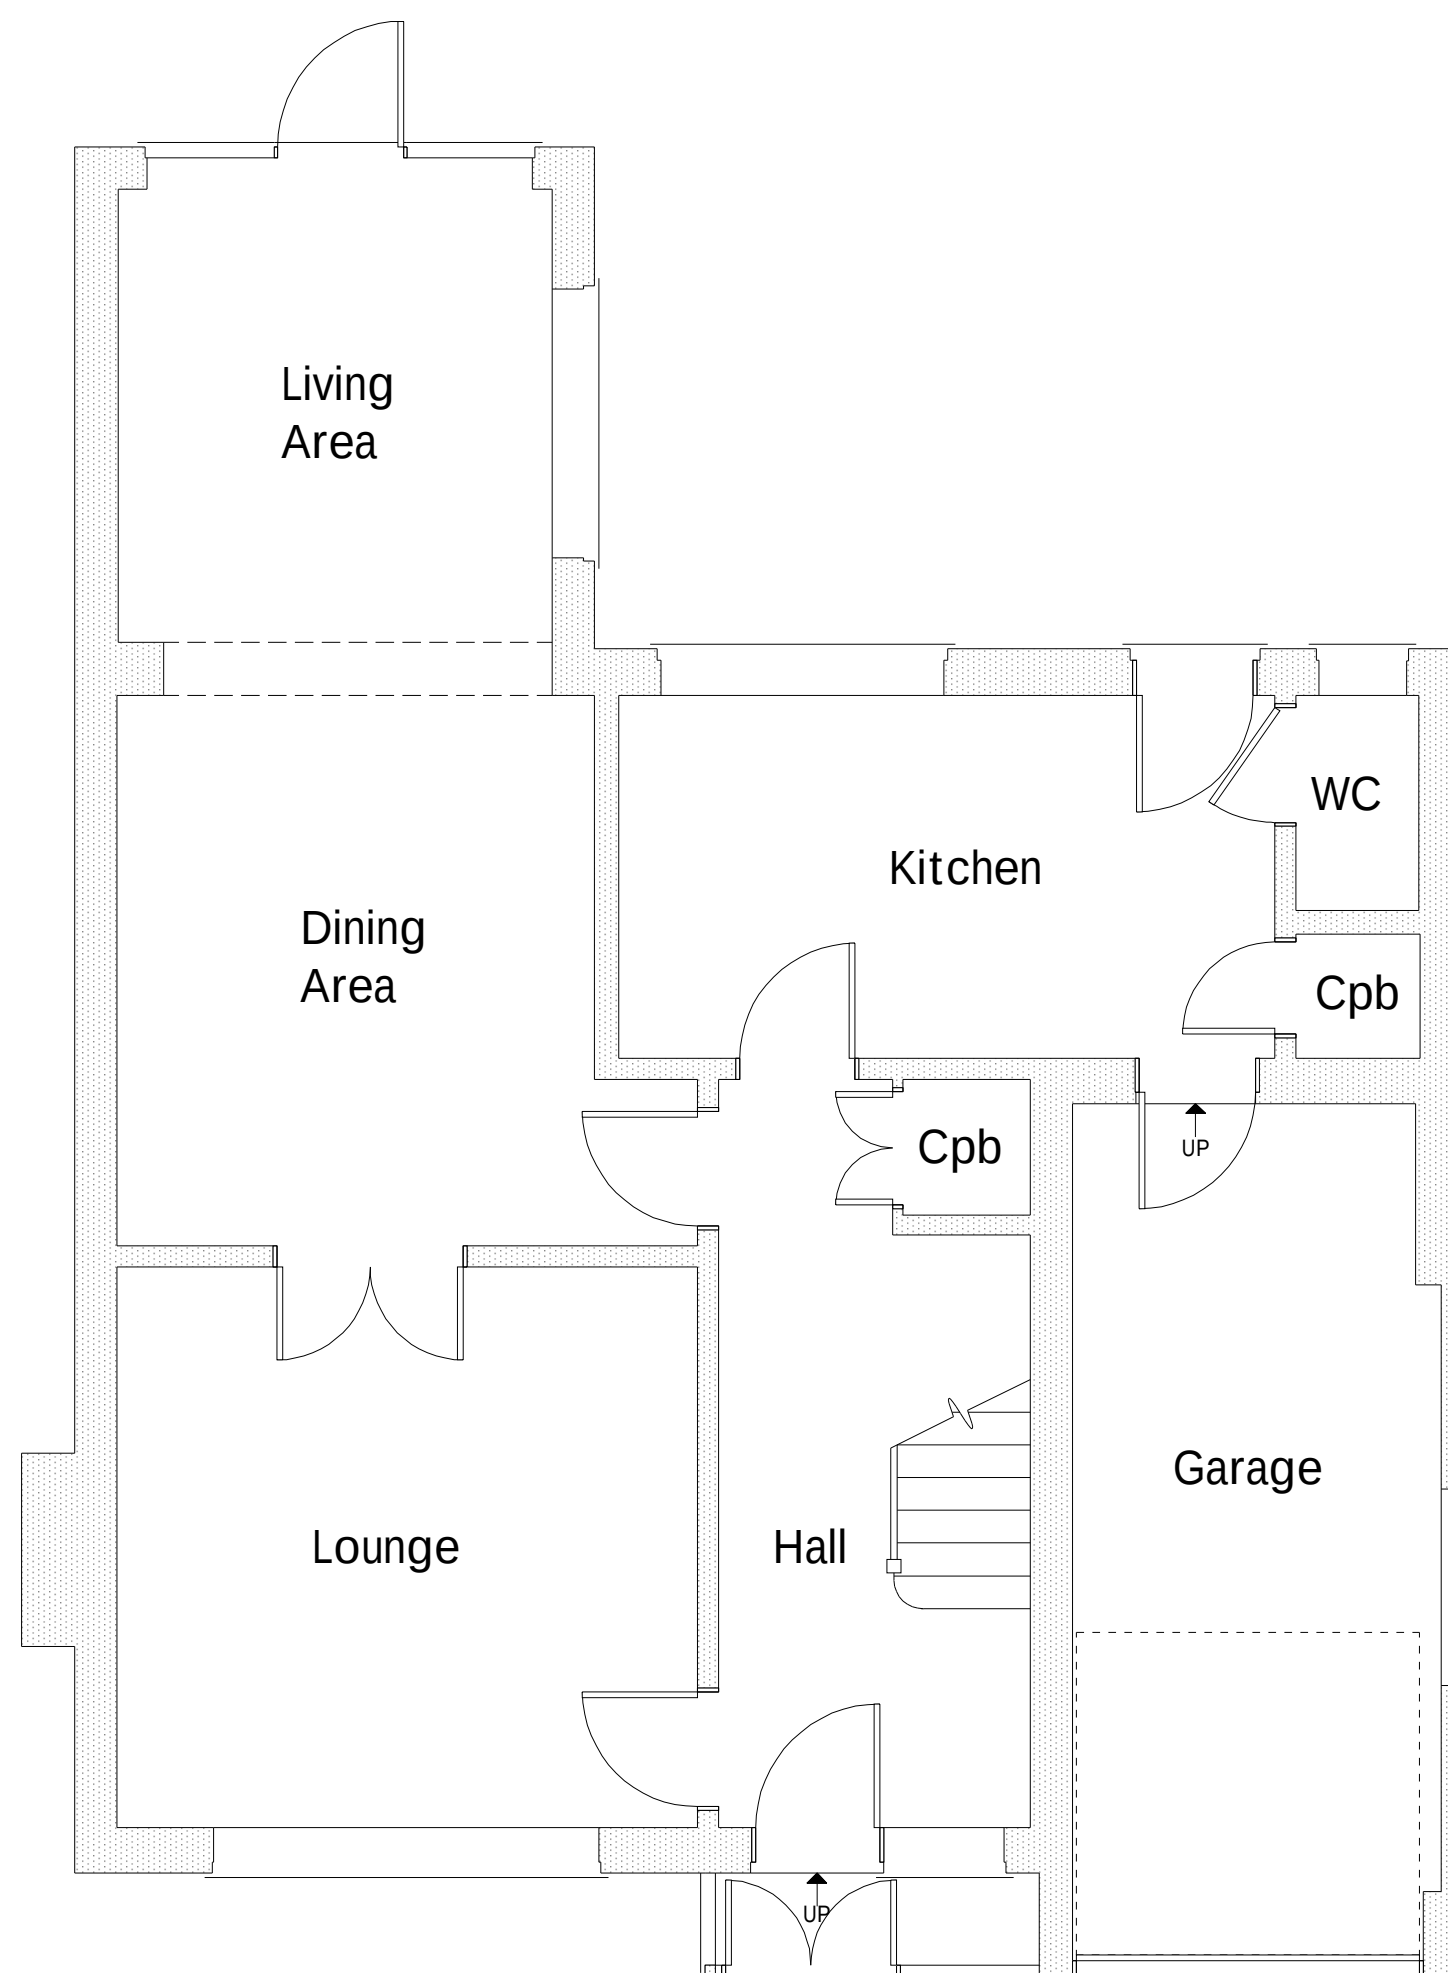

Ground floor plan 1:50

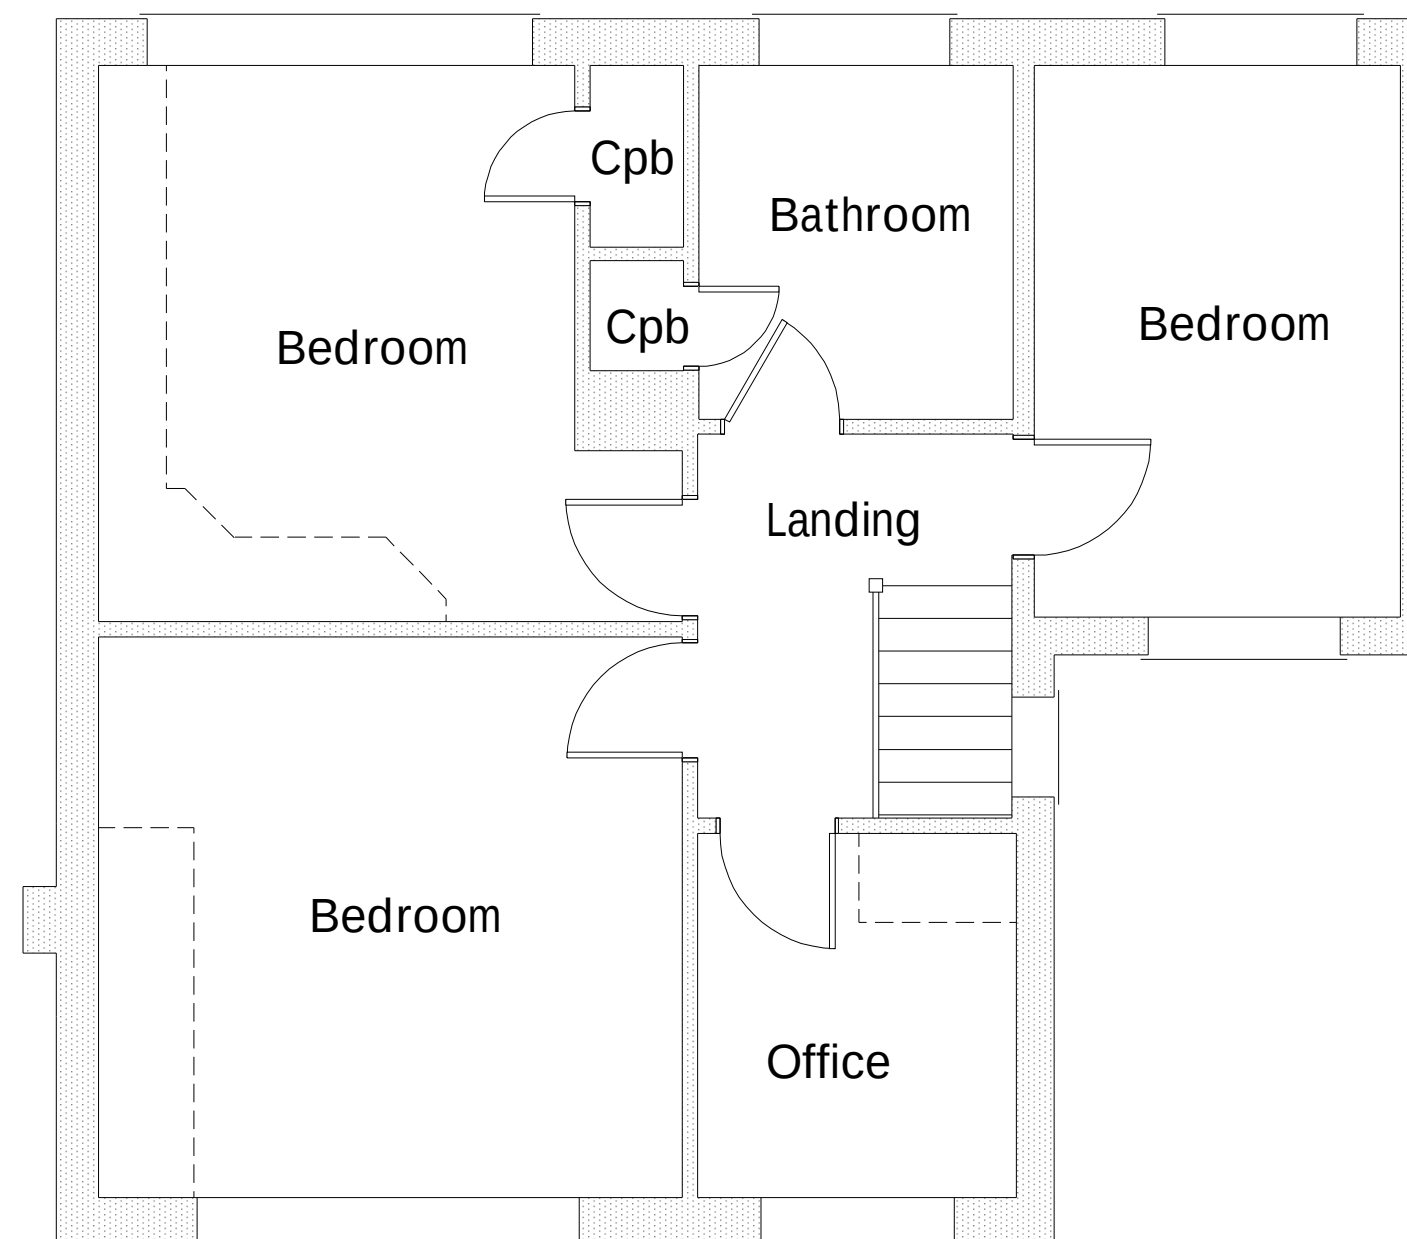

First floor plan 1:50

Rev	Date	Detail	Initial

Project: Proposed Alterations at 20 Woodridge Ave, Marford, Wrexham, LL128SU	
Title: Existing	Scale: (A2) 1:50 & 1:100

Drawn By: W Skillicorn	Date: Feb 2020
Drawing No: R100/001	Sheet: 1 of 1

Office 3K4,
Redwither Business Tower,
Wrexham. LL13 9XT
Tel: 01978 356500
www.blueprintarchitectural.com
© copyright all rights reserved