



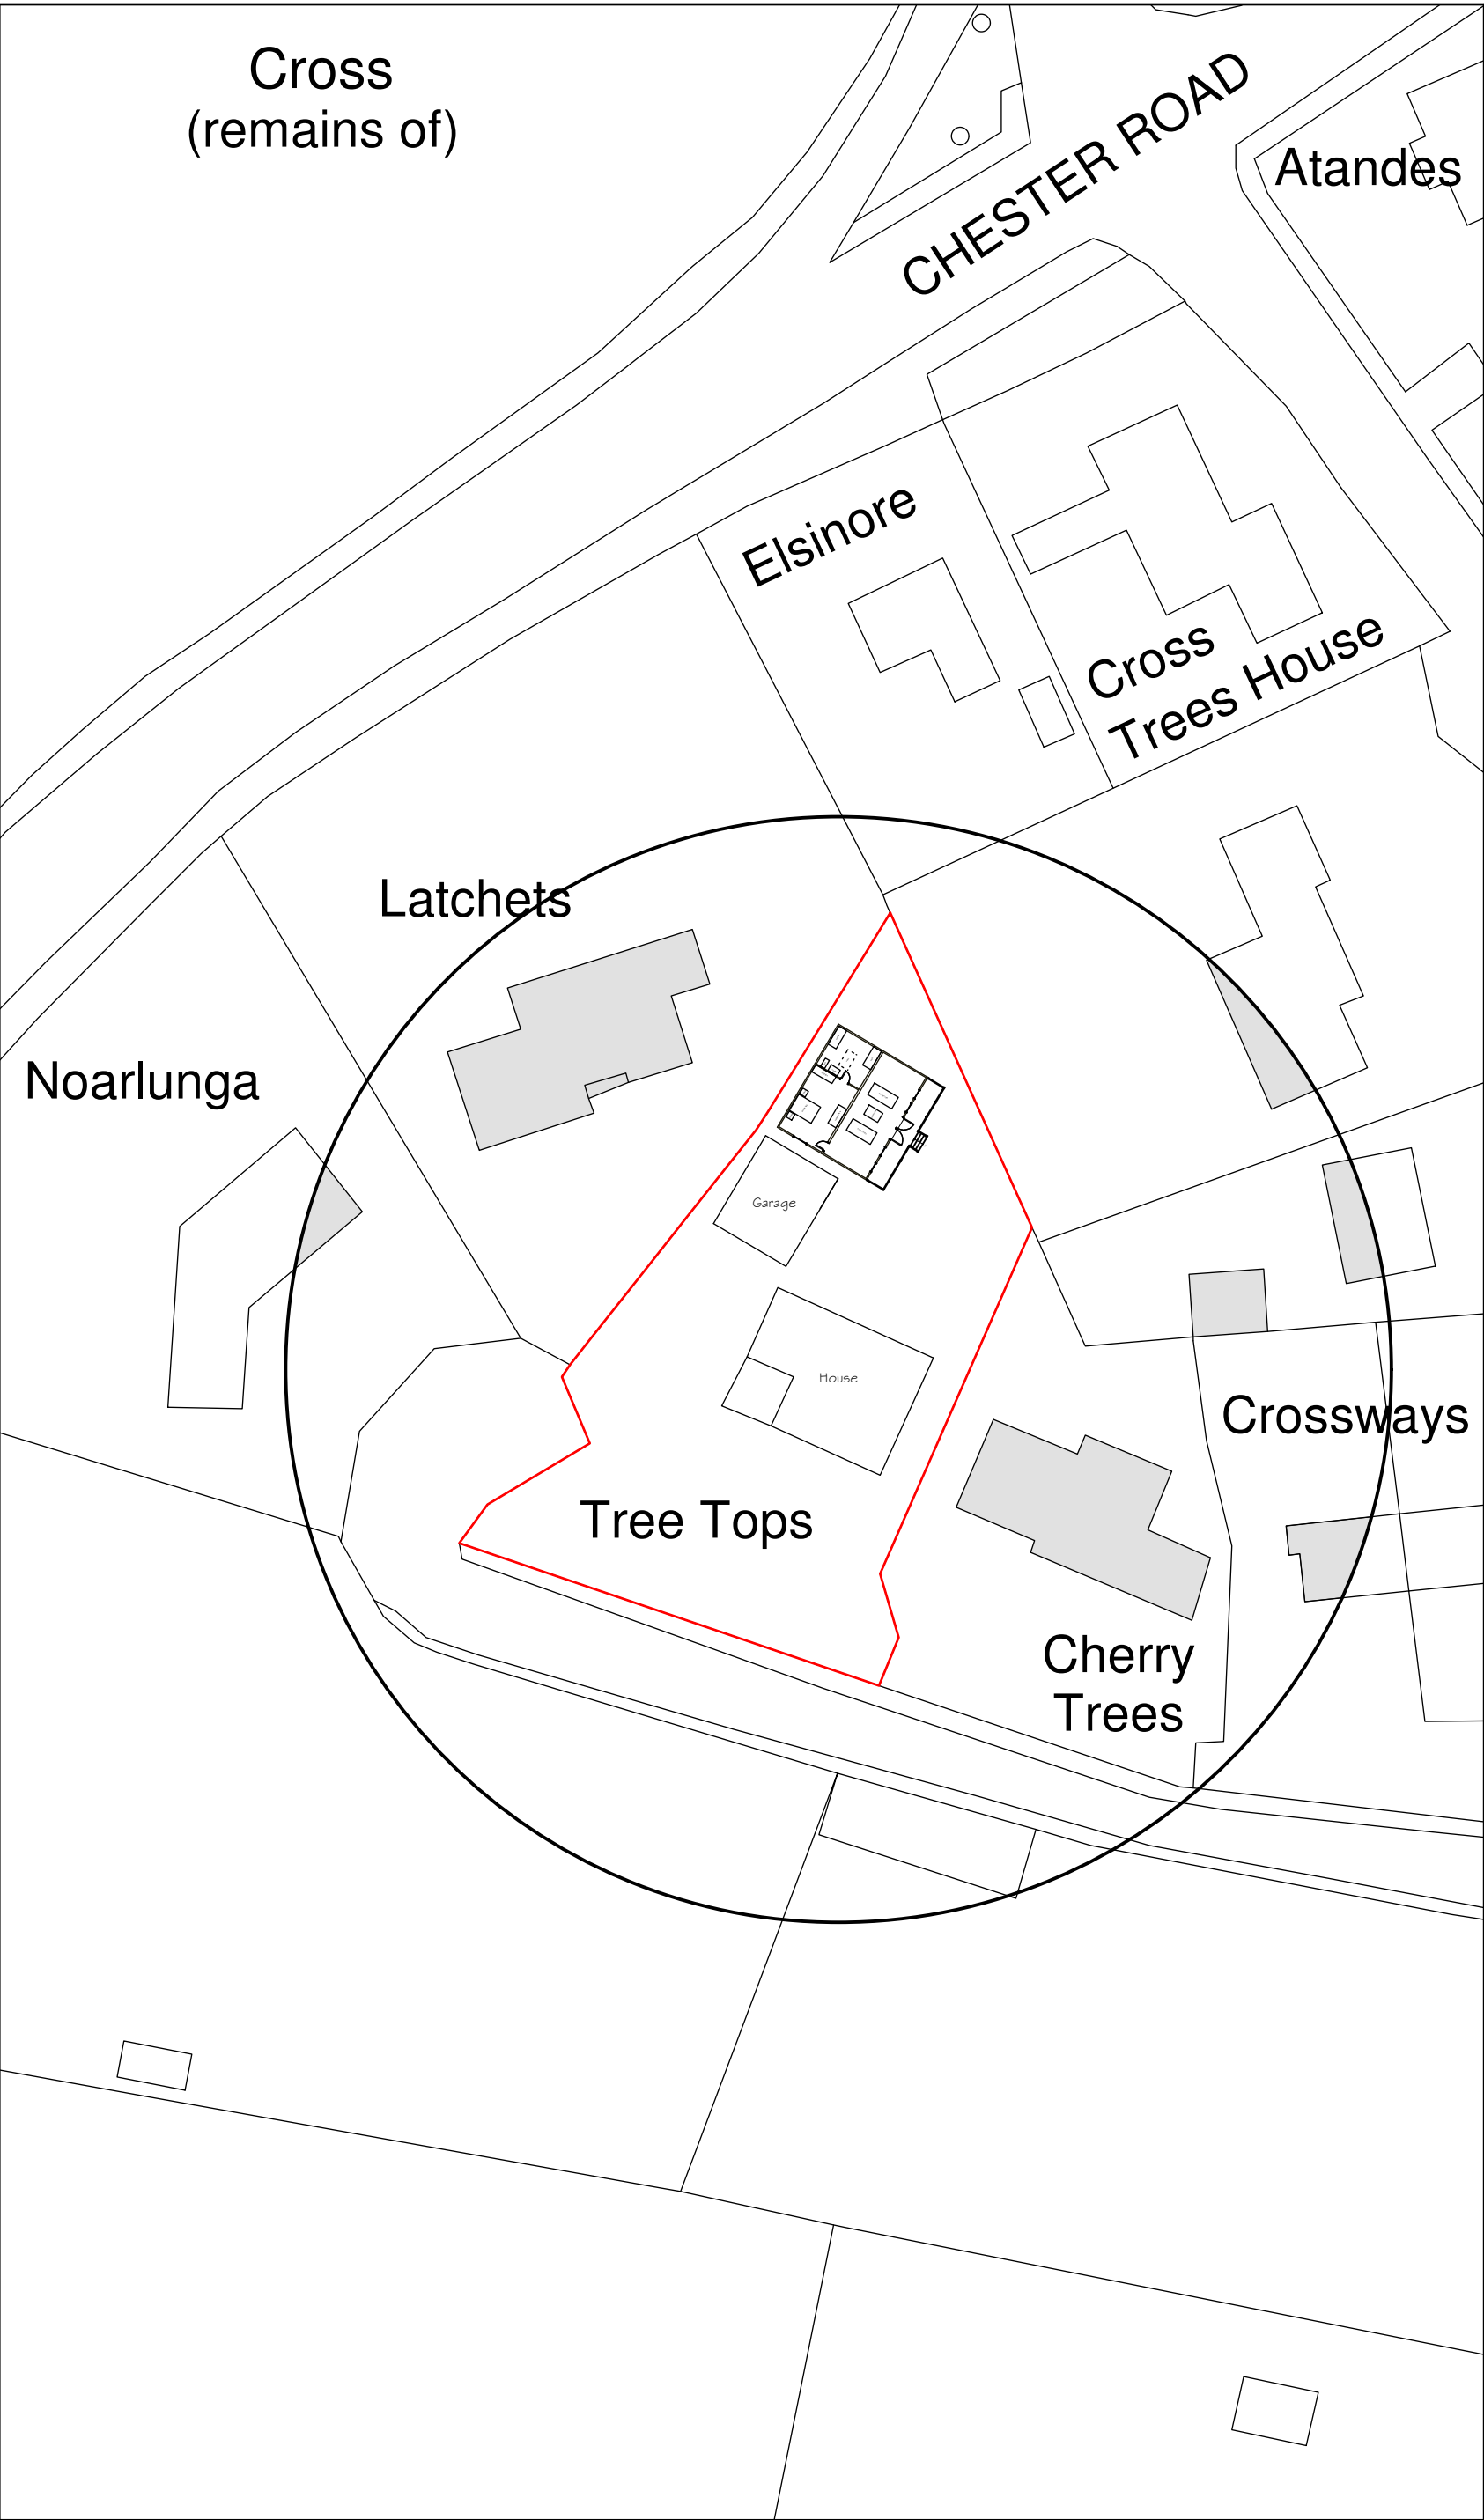

Site Plan 1:500

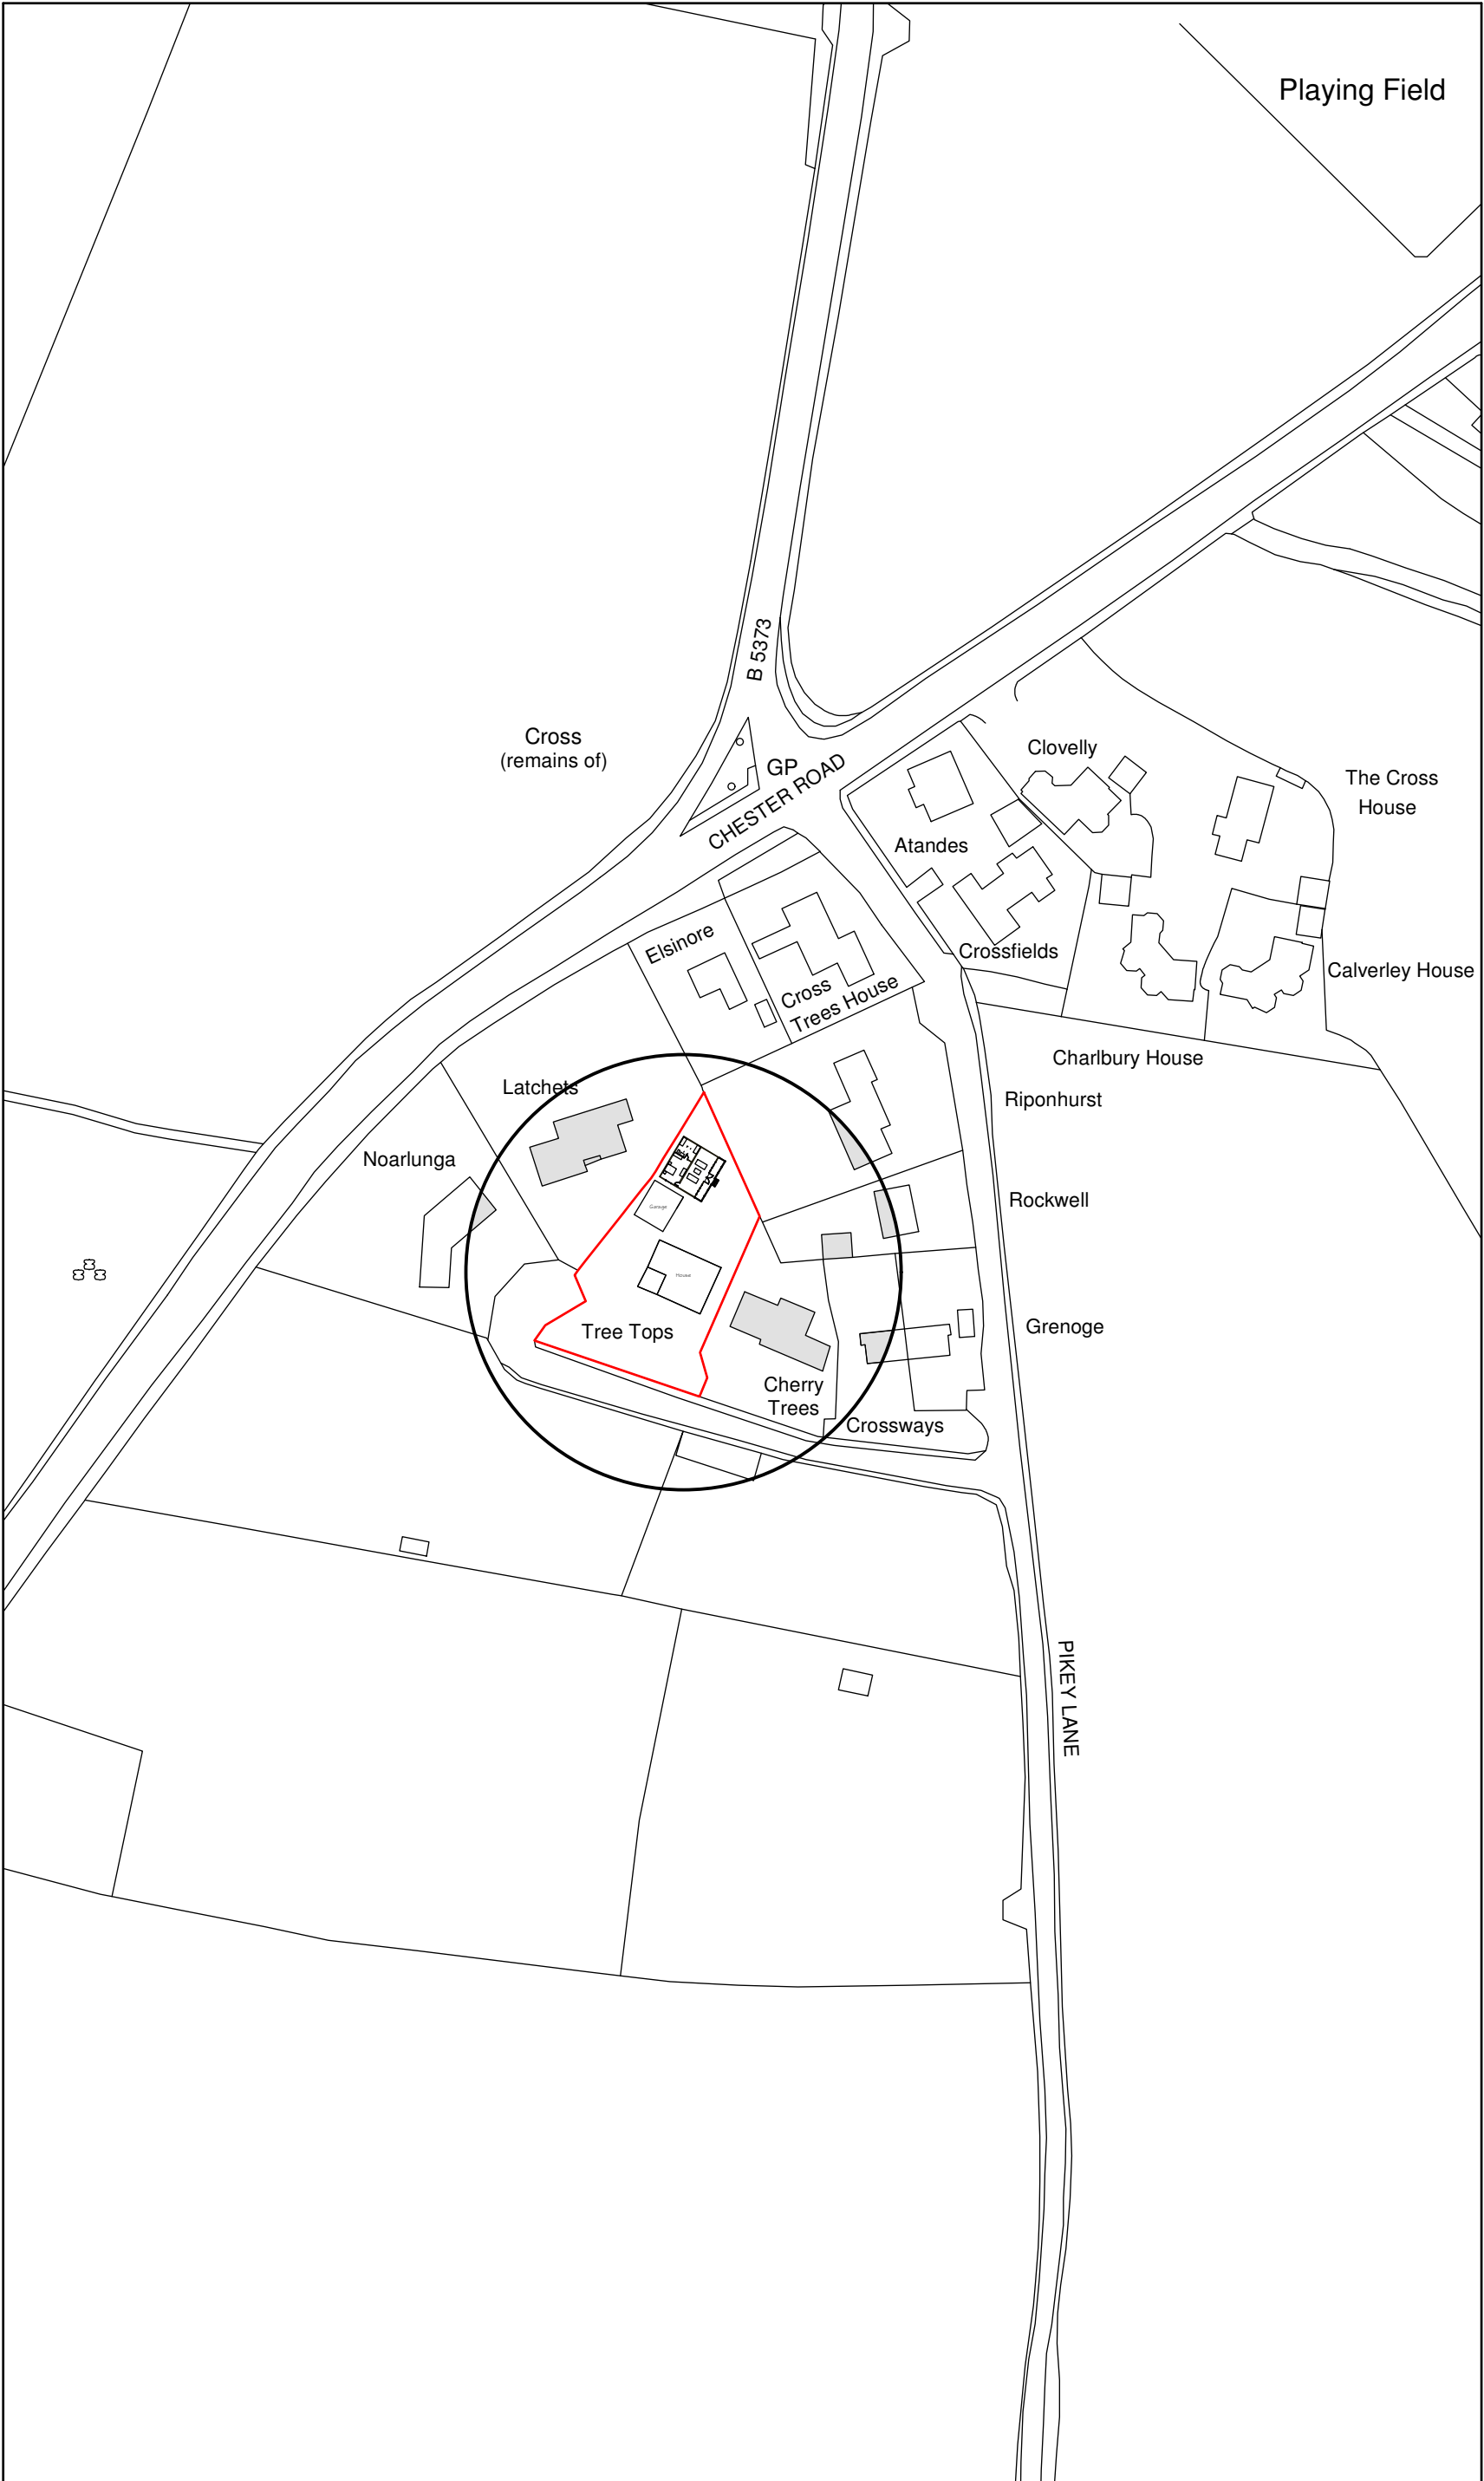

Location Plan 1:1250

Key

Surrounding Buildings

Application Site

Rev	Date	Detail	Initial

Project:
Proposed Annexe,
Tree Tops,
Pikey Lane, Gresford,
Wrexham, LL12 8TU.

Title: Planning: Site & Location Plan	Scale: (A2) 1:500 & 1:1250
--	---

Drawn By: E.M.Jackson	Date: July 2020
---------------------------------	---------------------------

Drawing No: D116/003	Sheet: 1 of 1
--------------------------------	-------------------------

blueprint
architectural services

Office 3K4,
Redwither Business Tower,
Wrexham. LL13 9XT
Tel: 01978 356500
www.blueprintarchitectural.com

© copyright all rights reserved