


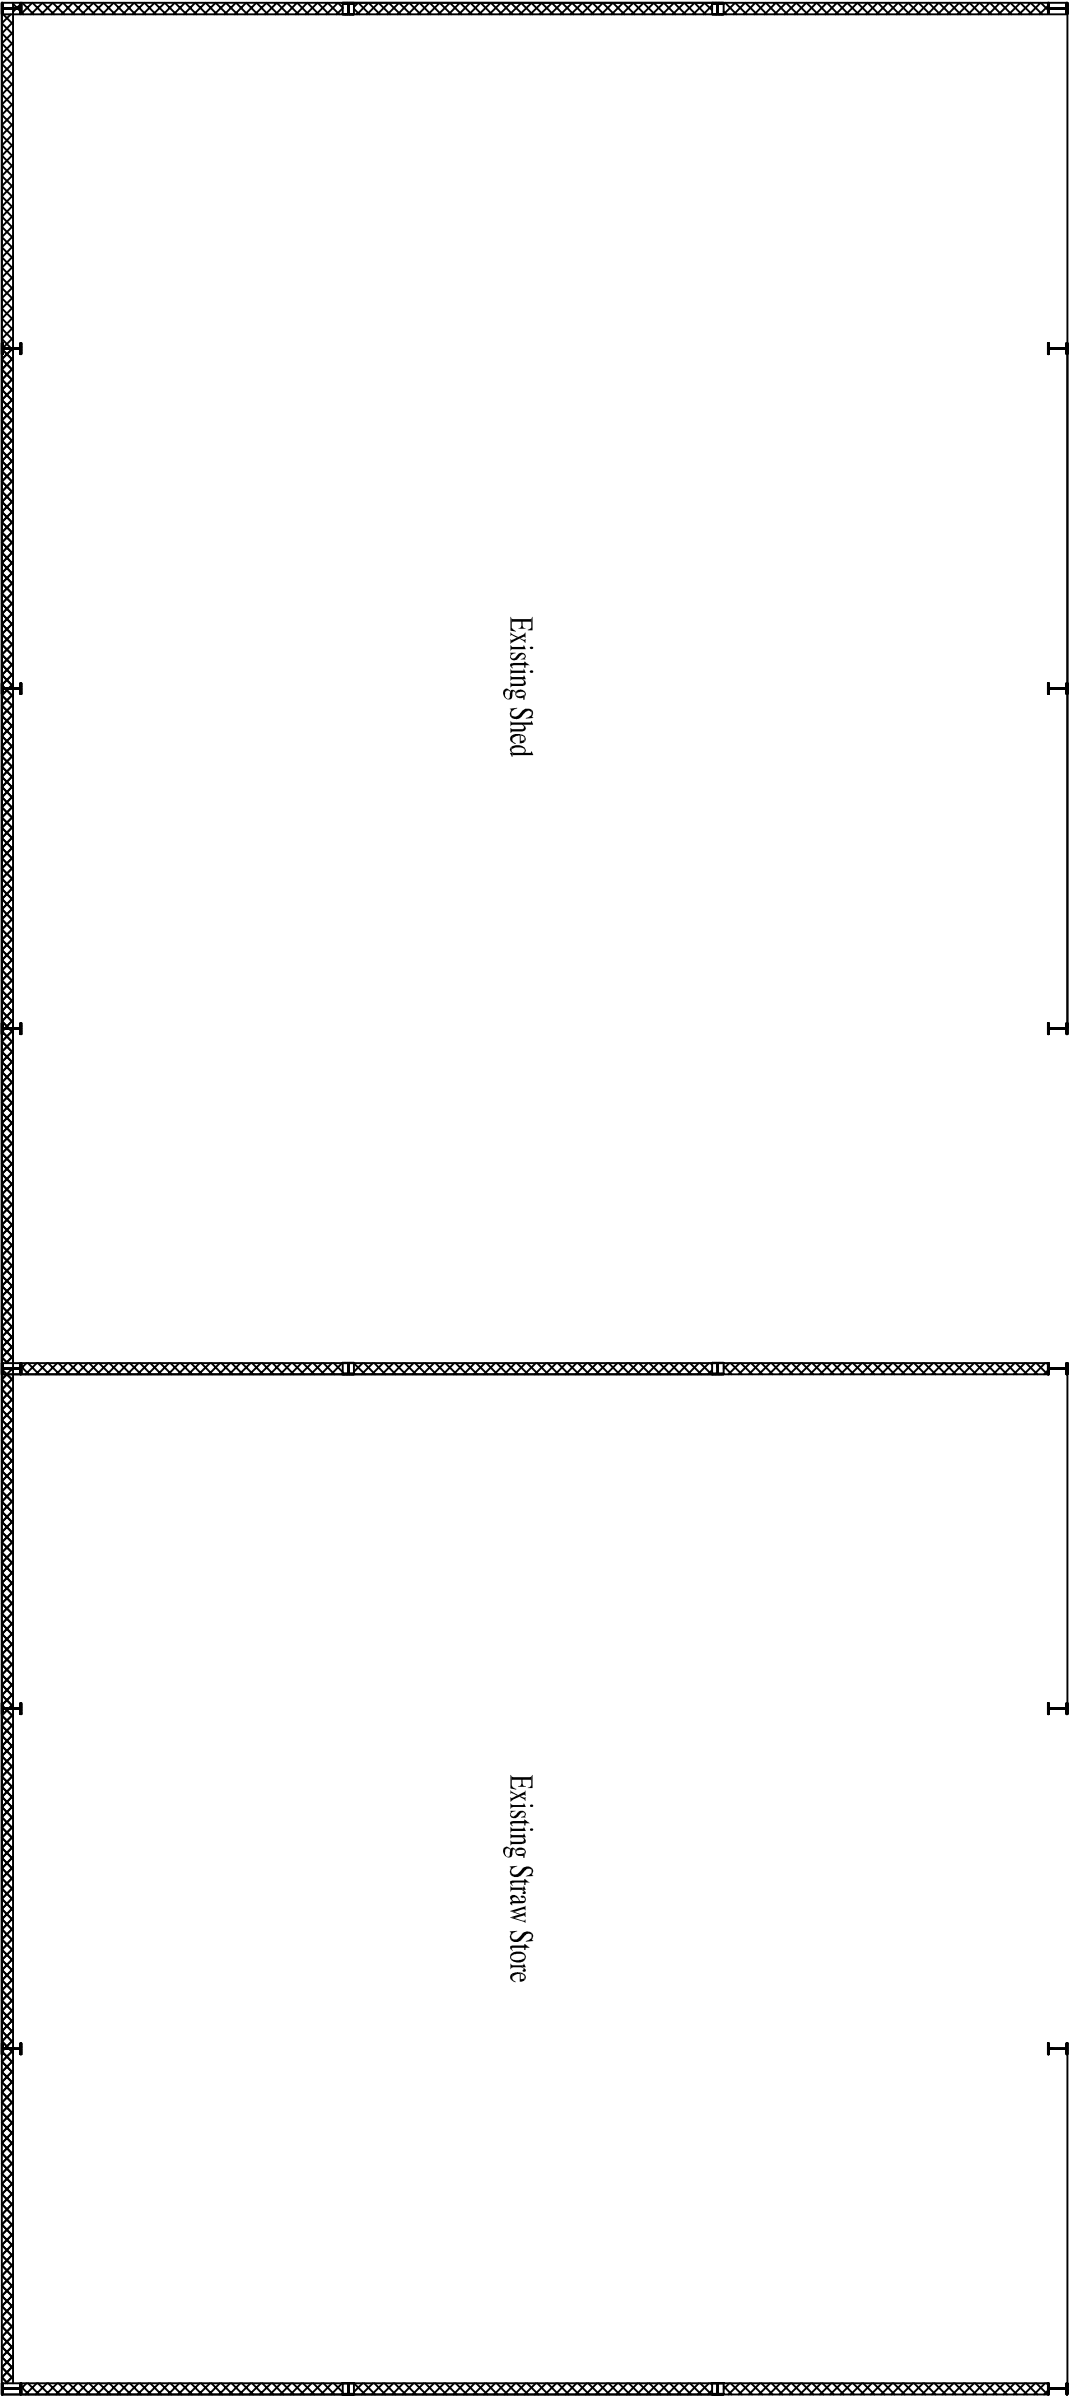

DRAW No.: DWG 3 – EXISTING SHED FLOOR PLAN –
MULSFORD FARM.DWG

Builders are to work to dimensions only. If setting out points or dimensions are required, call the number below rather than scaling off the drawing.

DRAWING IS ACCURATE TO
THE SCALE BELOW

Ch DESIGN

SCALE: 1 : 100 @ A3

Athenia – The Green – Northop – Mold

DATE: March 2017

CH7 6BD.

L.A. Wrexham

07871 002925 OR 01352 840 264

DRAWN BY: Clair Hughes

PLAN AHEAD, before starting any section of work or ordering materials check for discrepancies or lack of information.

CHK'D BY:

Please ask for help.

© Copyright Chdesign