



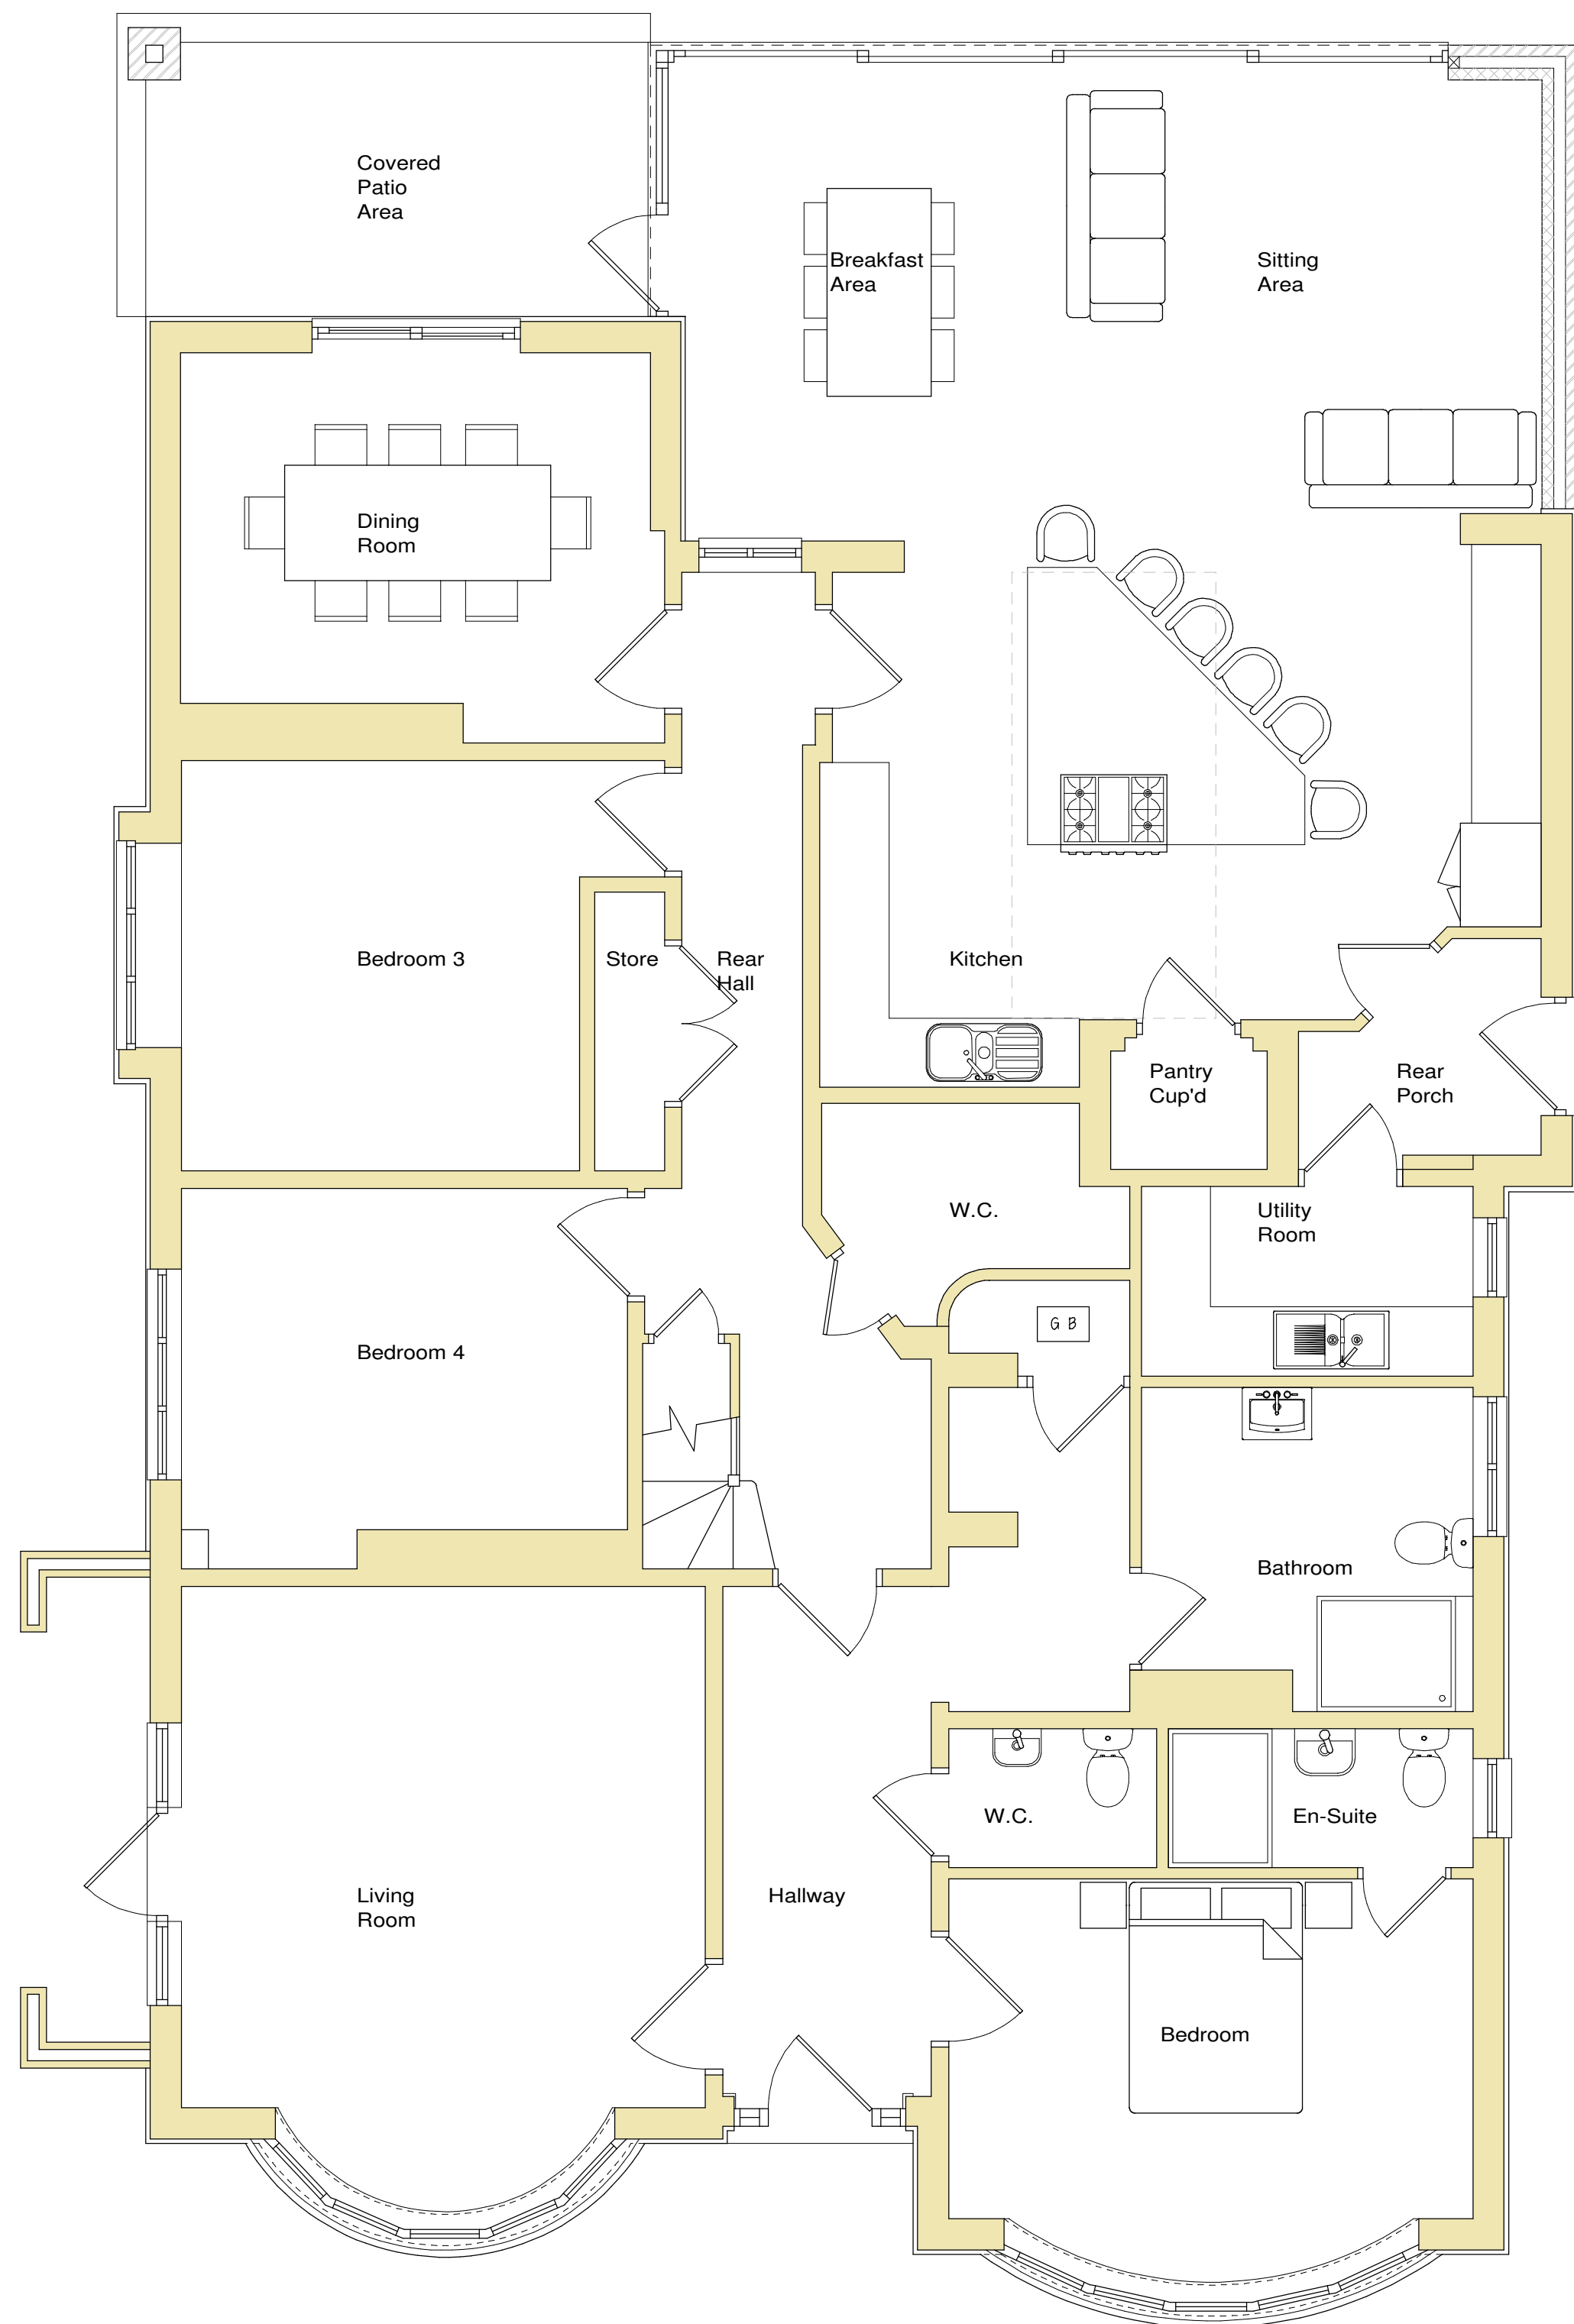

1 PROPOSED GROUND FLOOR PLAN 1 : 50

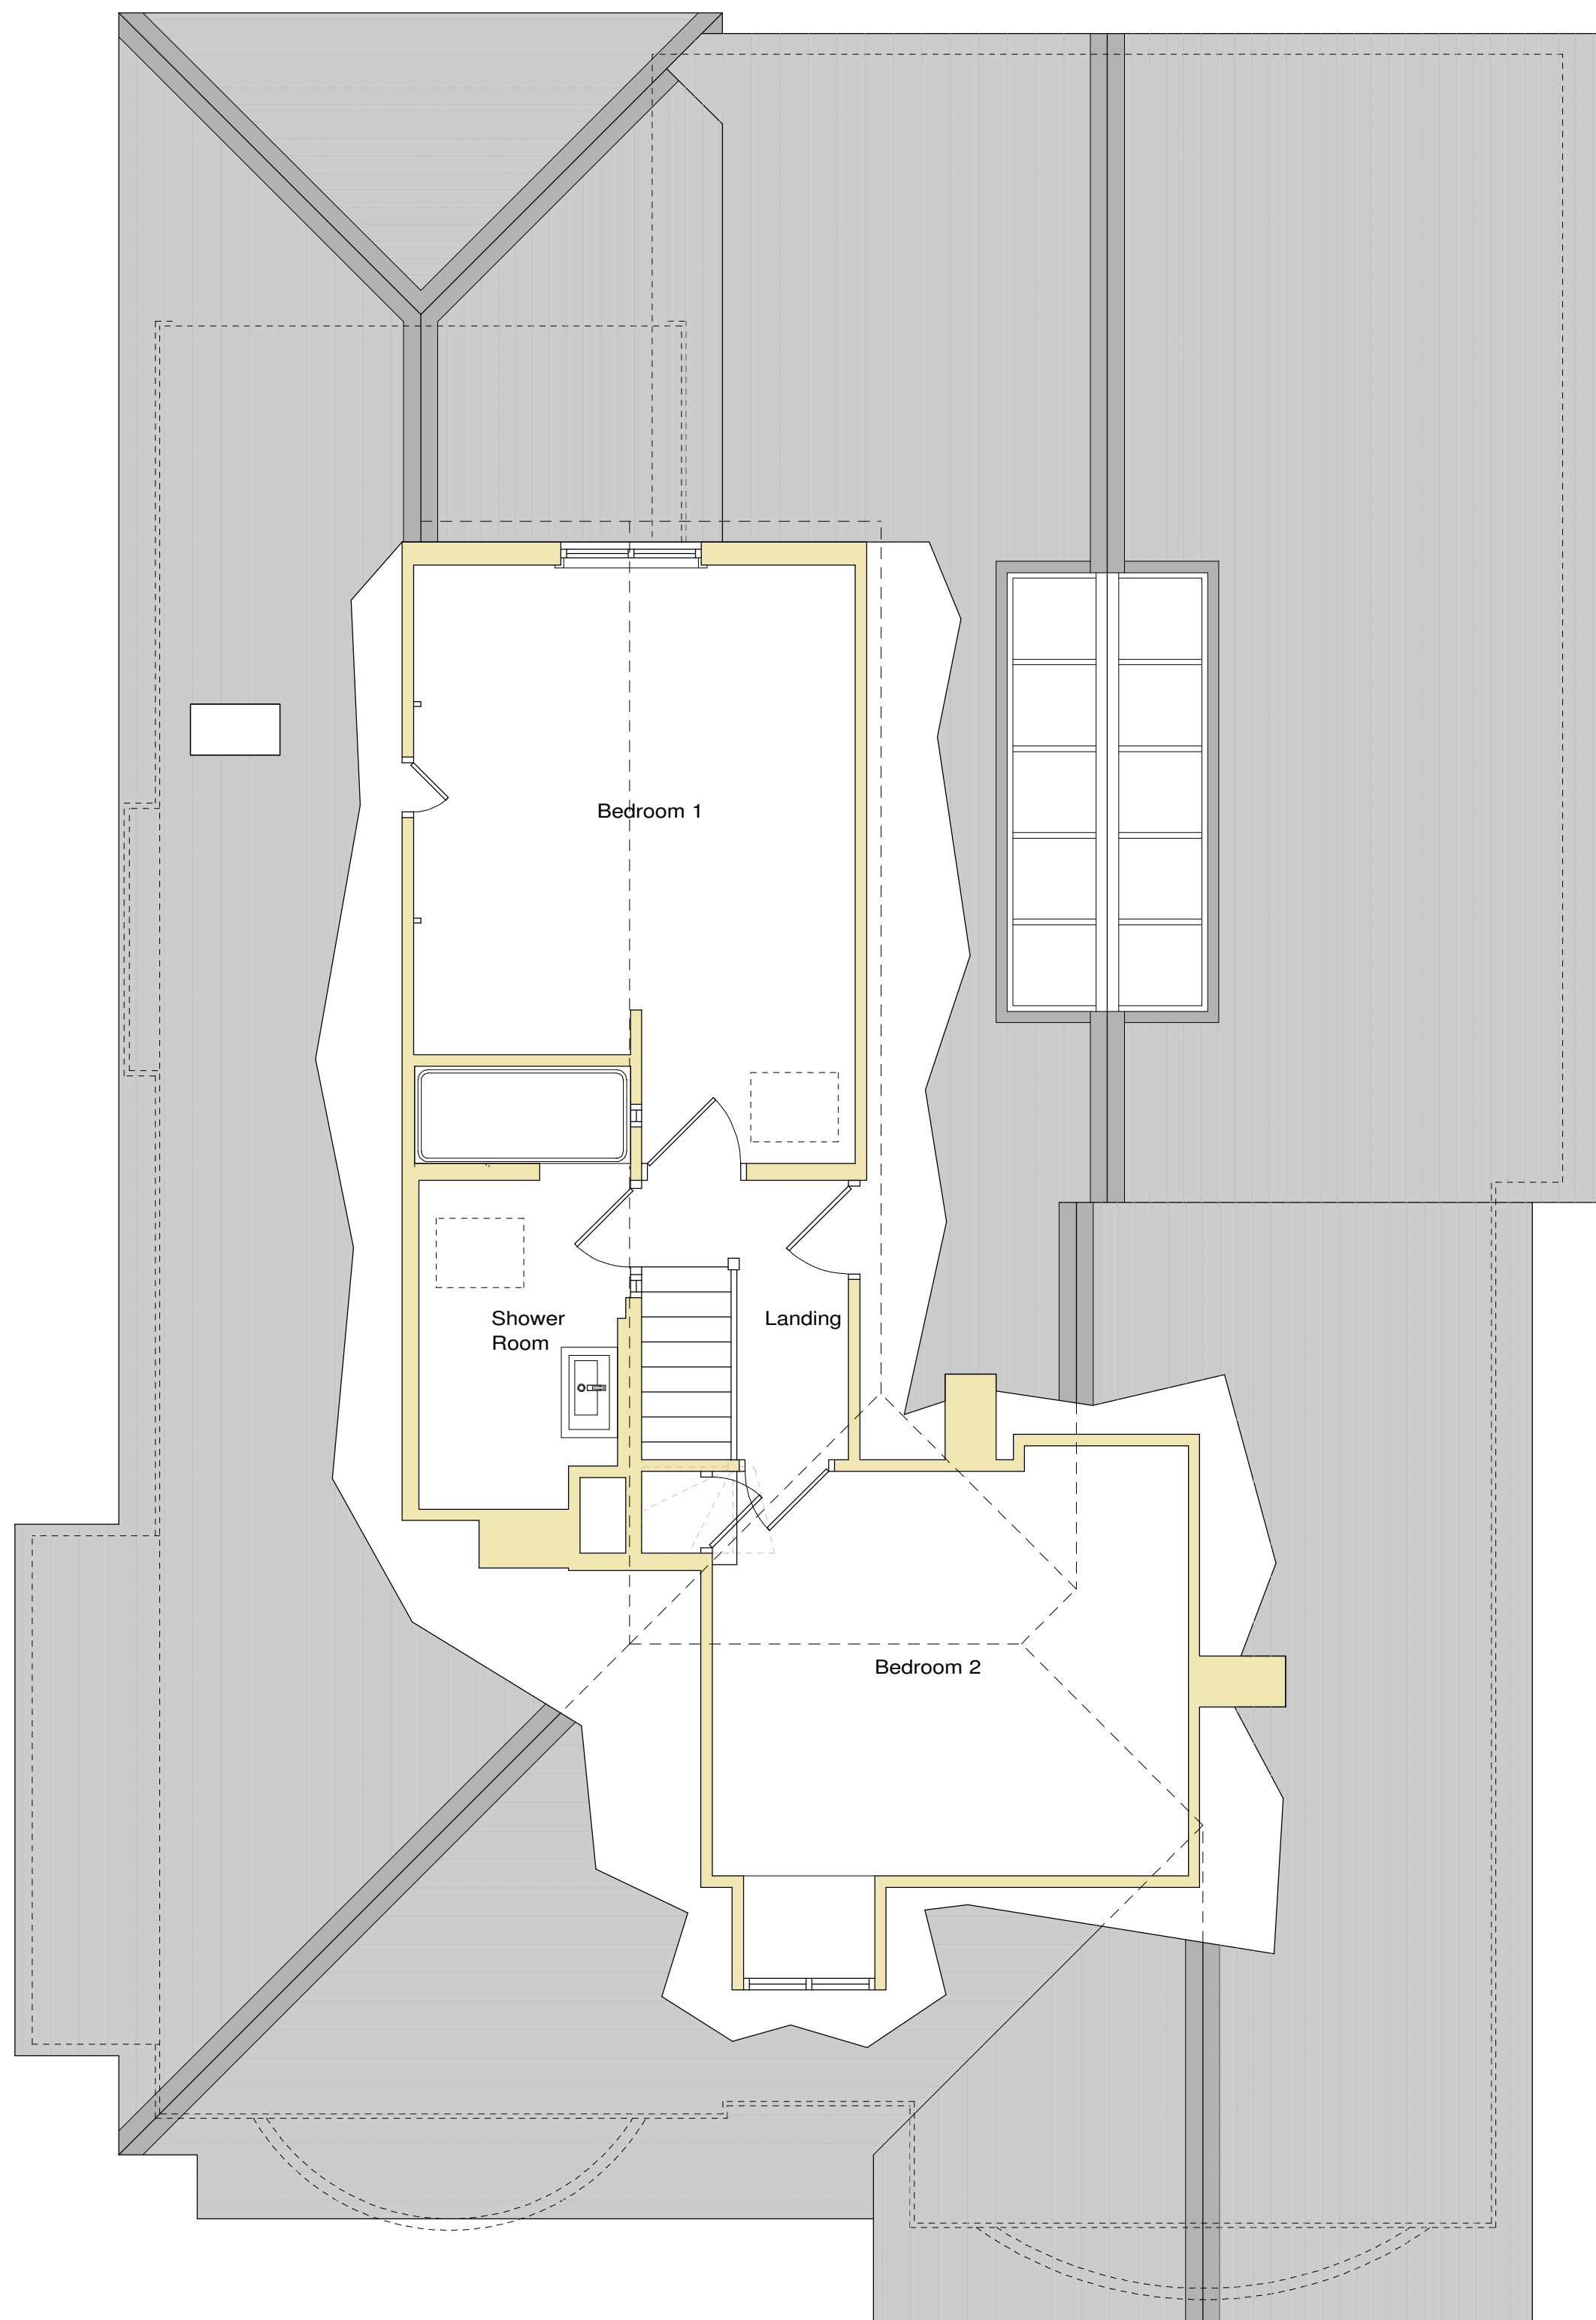

2 PROPOSED FIRST FLOOR PLAN 1 : 50

NOTES
All drawings and specifications contained in this document are the copyright of ARH Architectural Design.
All dimensions must be checked on site and not scaled from the drawings.
All discrepancies must be notified to the Agent immediately.

KEY :

Rev	Date	Revisions

Drawn by : A.R. HEWITT Date : JUNE 2020

ARH Architectural Design
206 Liverpool Road,
Whitchurch,
Shropshire,
SY13 1UT

Tel: 07891 147512
e-mail
arharchitecturaldesign@gmail.com

ARH Architectural Design is the trading name of Sarty Hewitt & Associates Ltd.
Company Registered in England and Wales No: 12356458

© copyright This drawing must not be reproduced without first obtaining written permission

Client :
BEVERLEY WYNN JONES AND CHRIS

Job Title :
PROPOSED EXTENSION AND INTERNAL ALTERATOPNS
AT 5 MAESYDRE ROAD
WREXHAM
LL12 7AS

Drawing Title :
PROPOSED FLOOR PLANS

Dwg No : SHA13/04	Scale : As Shown @ A1	Rev : -
----------------------	--------------------------	------------