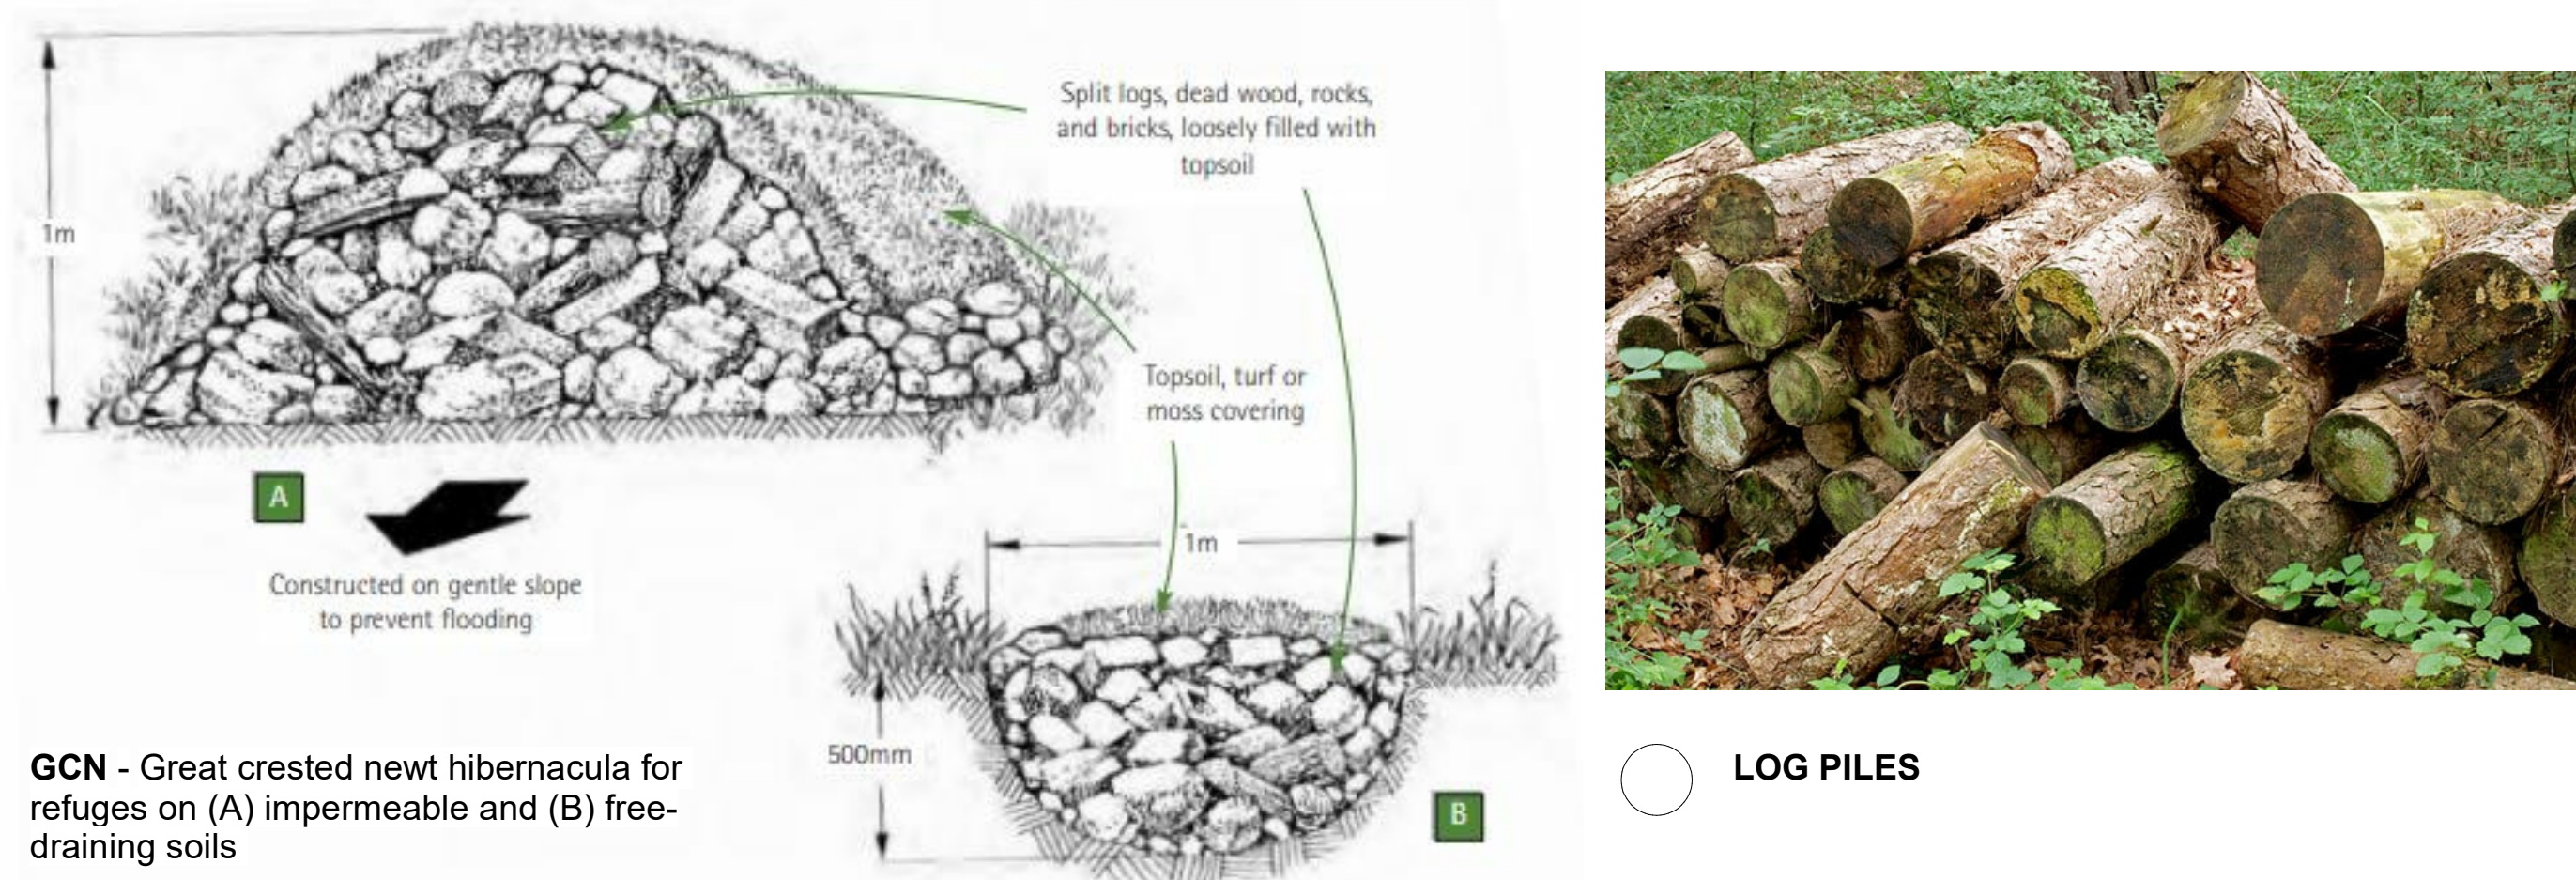




General Notes

Contractor to verify all dimensions and check level datums on site

All of the designs are the sole property of TACP Architects Ltd and may be used without their written agreement

All prints, specifications and their copyright are the property of TACP Architects Ltd

Do not scale off drawings

All dimensions shall be checked on site before commencement of shop drawings, manufacture and all discrepancies must be reported to TACP Architects Ltd

SITE KEY

 Site Boundary

 
 Ownership Boundary

 Fence Line Boundary

Palisade perimeter security fencing

2 x Palisade double leaf security gates

4 x Palisade pedestrian security gates

 Direction of travel

SS - Sub Station - GRP Unit

G - Gas House - GRP Unit

P - Paint Store - GRP Unit

R - Recycle Storage - Palisade security fencing enclosure

C - Cardboard Compactor

CH - Compressor House - GRP Unit

CS - Cycle Shelter

 
S - Smoking Shelter

Refer to drawing MA-TACP-XX-ZZ-DR-A-705
_Ancillary_Buildings_&_Fencing_ for further information

LANDSCAPE KEY

 
 **New Trees**

 **Lime, small-leaved (*Tilia cordata*)**

 **Aminity Grass**

PLANTING MIX:
EQ22 - Strong lawn grass mixture to include

- Common Bird (Agrostis capillaris)
- Highland Bent (Agrostis castellana)
- Slender-crisping Red-fescue (Festuca rubra)
- Perennial Ryegrass (Lolium perenne)
- Smooth-stalked Meadow-grass (*Poa pratensis*)

 **Low hedge / shrubs**

PLANTING MIX:
low level Holly hedge plants (*Ilex aquifolium*)
double staggered row with 750mm high wooden post and chicken wire fence between until planting has established

 **Ecology Area**

PLANTING MIX:
Common Bird's-foot-trefoil (*Lotus corniculatus*)
Horseshoe Vetch (*Hippocrepis comosa*)
Greater Bird's-foot-trefoil (*L. pedunculatus*)
and Heritage Early Flowering (L0 Low Maintenance Grass Seed Mix containing

Common Bird's Foot Trefoil, Salad Burnet, Meadow Buttercup, Red Campion, White Campion, Black's Ear, Red Clover, Cowslip, Common Daisy, Oxeye Daisy, Common Dandelion, Field Forget-me-not, Black Medick, Common Mouse-Ear, Garlic Mustard, Wild Parsi, Hoary Plantain, Ragged-Robin, White Gorse, Common Sunel, Heath Speedwell, Common Vetch, Kidney Vetch, Yellow-Rattle, Wild Mignonette, Sainfoin

[illegible]

Consultants

Client
Magellan Aerospace (UK) Limited

 **MAGELLAN**
 AEROSPACE

Project Title
Magellan Wrexham New Facility

Drawing Title
Proposed Site Plan - Landscape

Scale	Date	Drawn By	Checked By	Office
1: 200 @A0	25/09/20	ACR	MG	Wrexham

Project Number	Project/Originator+Zone+Level+Type+Role+Number	Revision
200028	MA-TACP-PS-XX-DR-A-704	

 **TACP Architects Ltd**
 Embroke House, Elice Way
 Wrexham Technology Park
 L13 7YT
 01978 291161
 01978 951735
 admin@taccparchitects.co.uk
 www.taccparchitects.co.uk

 **TACP**
 Architects Ltd

Interior Design • Interior Design • Healthcare Planning • Conservation • Masterplanning • Sustainable Design