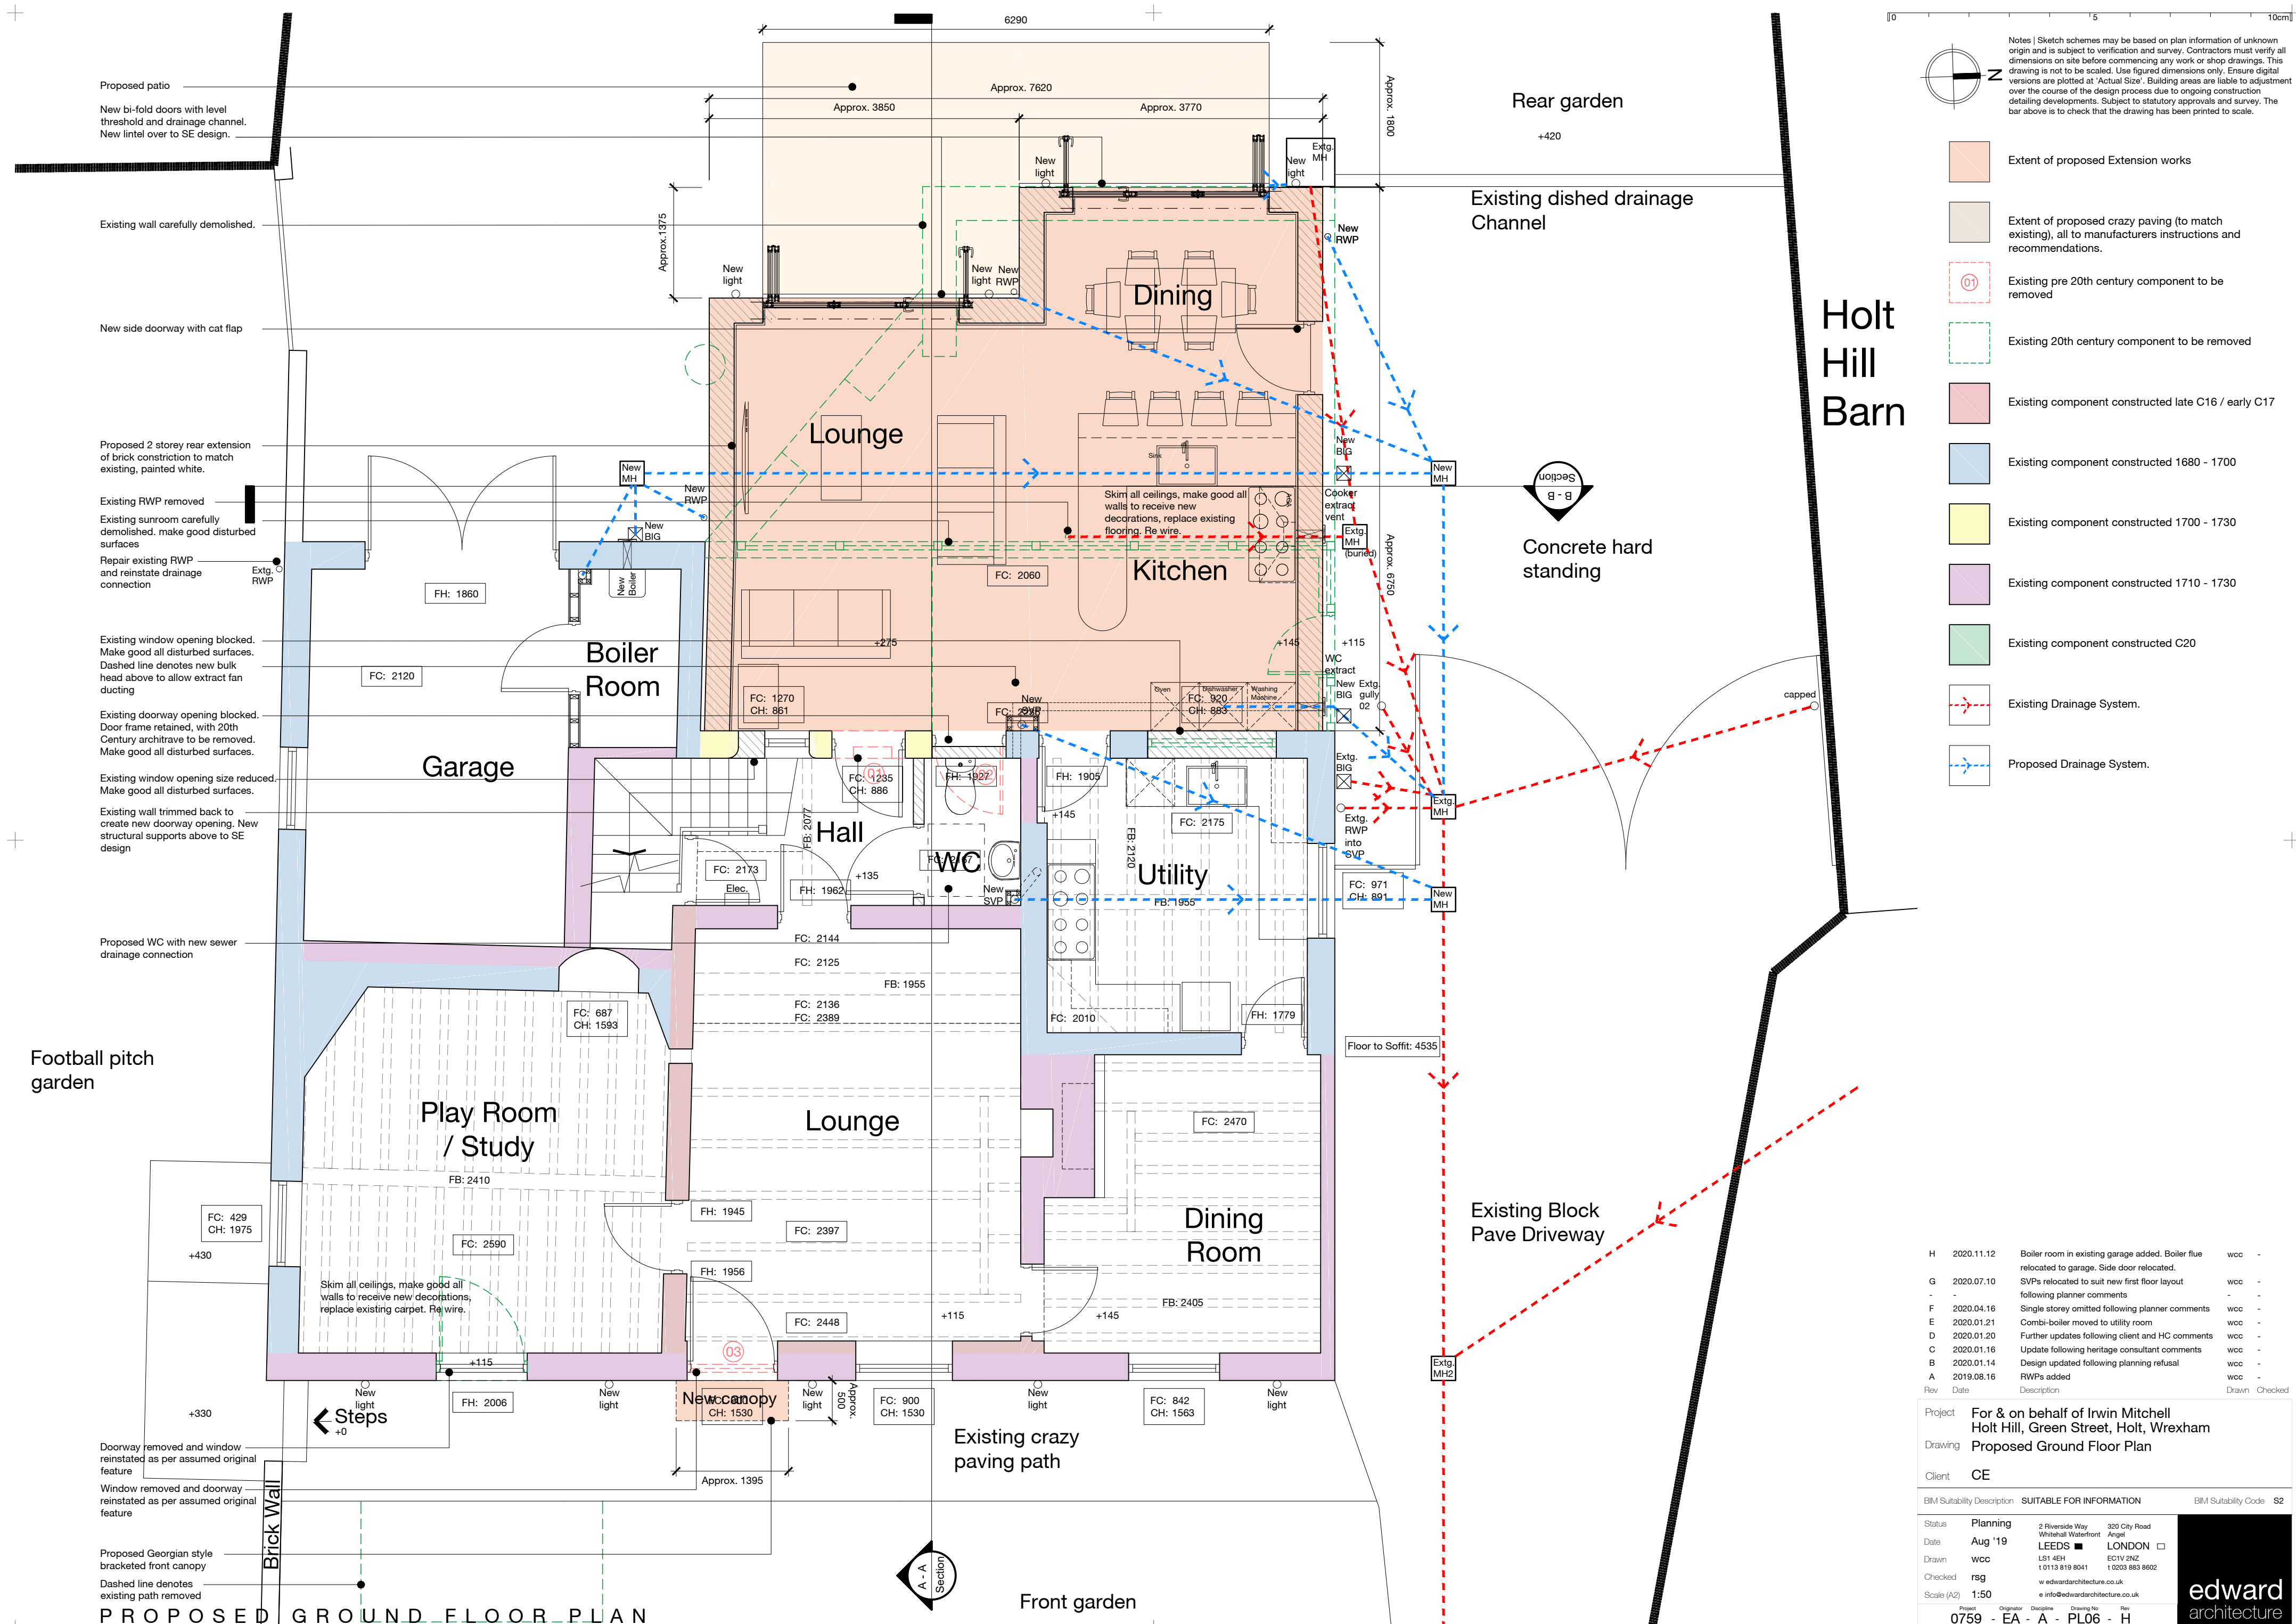


Notes | Sketch schemes may be based on plan information of unknown origin and is subject to verification and survey. Contractors must verify all dimensions on site before commencing any work or shop drawings. This drawing is not to be scaled. Use figured dimensions only. Ensure digital versions are plotted at 'Actual Size'. Building areas are liable to adjustment over the course of the design process due to ongoing construction detailing developments. Subject to statutory approvals and survey. The bar above is to check that the drawing has been printed to scale.

- Extent of proposed Extension works
- Extent of proposed crazy paving (to match existing), all to manufacturers instructions and recommendations.
- Existing pre 20th century component to be removed
- Existing 20th century component to be removed
- Existing component constructed late C16 / early C17
- Existing component constructed 1680 - 1700
- Existing component constructed 1700 - 1730
- Existing component constructed 1710 - 1730
- Existing component constructed C20
- Existing Drainage System.
- Proposed Drainage System.

H	2020.11.12	Boiler room in existing garage added. Boiler flue relocated to garage. Side door relocated.	wcc	-
G	2020.07.10	SVPs relocated to suit new first floor layout	wcc	-
-	-	following planner comments	-	-
F	2020.04.16	Single storey omitted following planner comments	wcc	-
E	2020.01.21	Combi-boiler moved to utility room	wcc	-
D	2020.01.20	Further updates following client and HC comments	wcc	-
C	2020.01.16	Update following heritage consultant comments	wcc	-
B	2020.01.14	Design updated following planning refusal	wcc	-
A	2019.08.16	RWPs added	wcc	-
Rev	Date	Description	Drawn	Checked

Project

For & on behalf of Irwin Mitchell
Holt Hill, Green Street, Holt, Wrexham

Drawing

Proposed Ground Floor Plan

Client

CE

BIM Suitability Description

SUITABLE FOR INFORMATION

BIM Suitability Code

S2

Status

Planning

2 Riverside Way
Whitehall Waterfront
LEEDS

320 City Road
Angel
LONDON

Date

Aug '19

LEEDS

LONDON

Drawn

wcc

10113 519 8041

EC1V 2NZ

Checked

rsg

10203 883 8602

EC1V 2NZ

Scale (A2)

1:50

info@edwardarchitecture.co.uk

10203 883 8602

Project

0759

EA

A

PL06

H

edward
architecture