



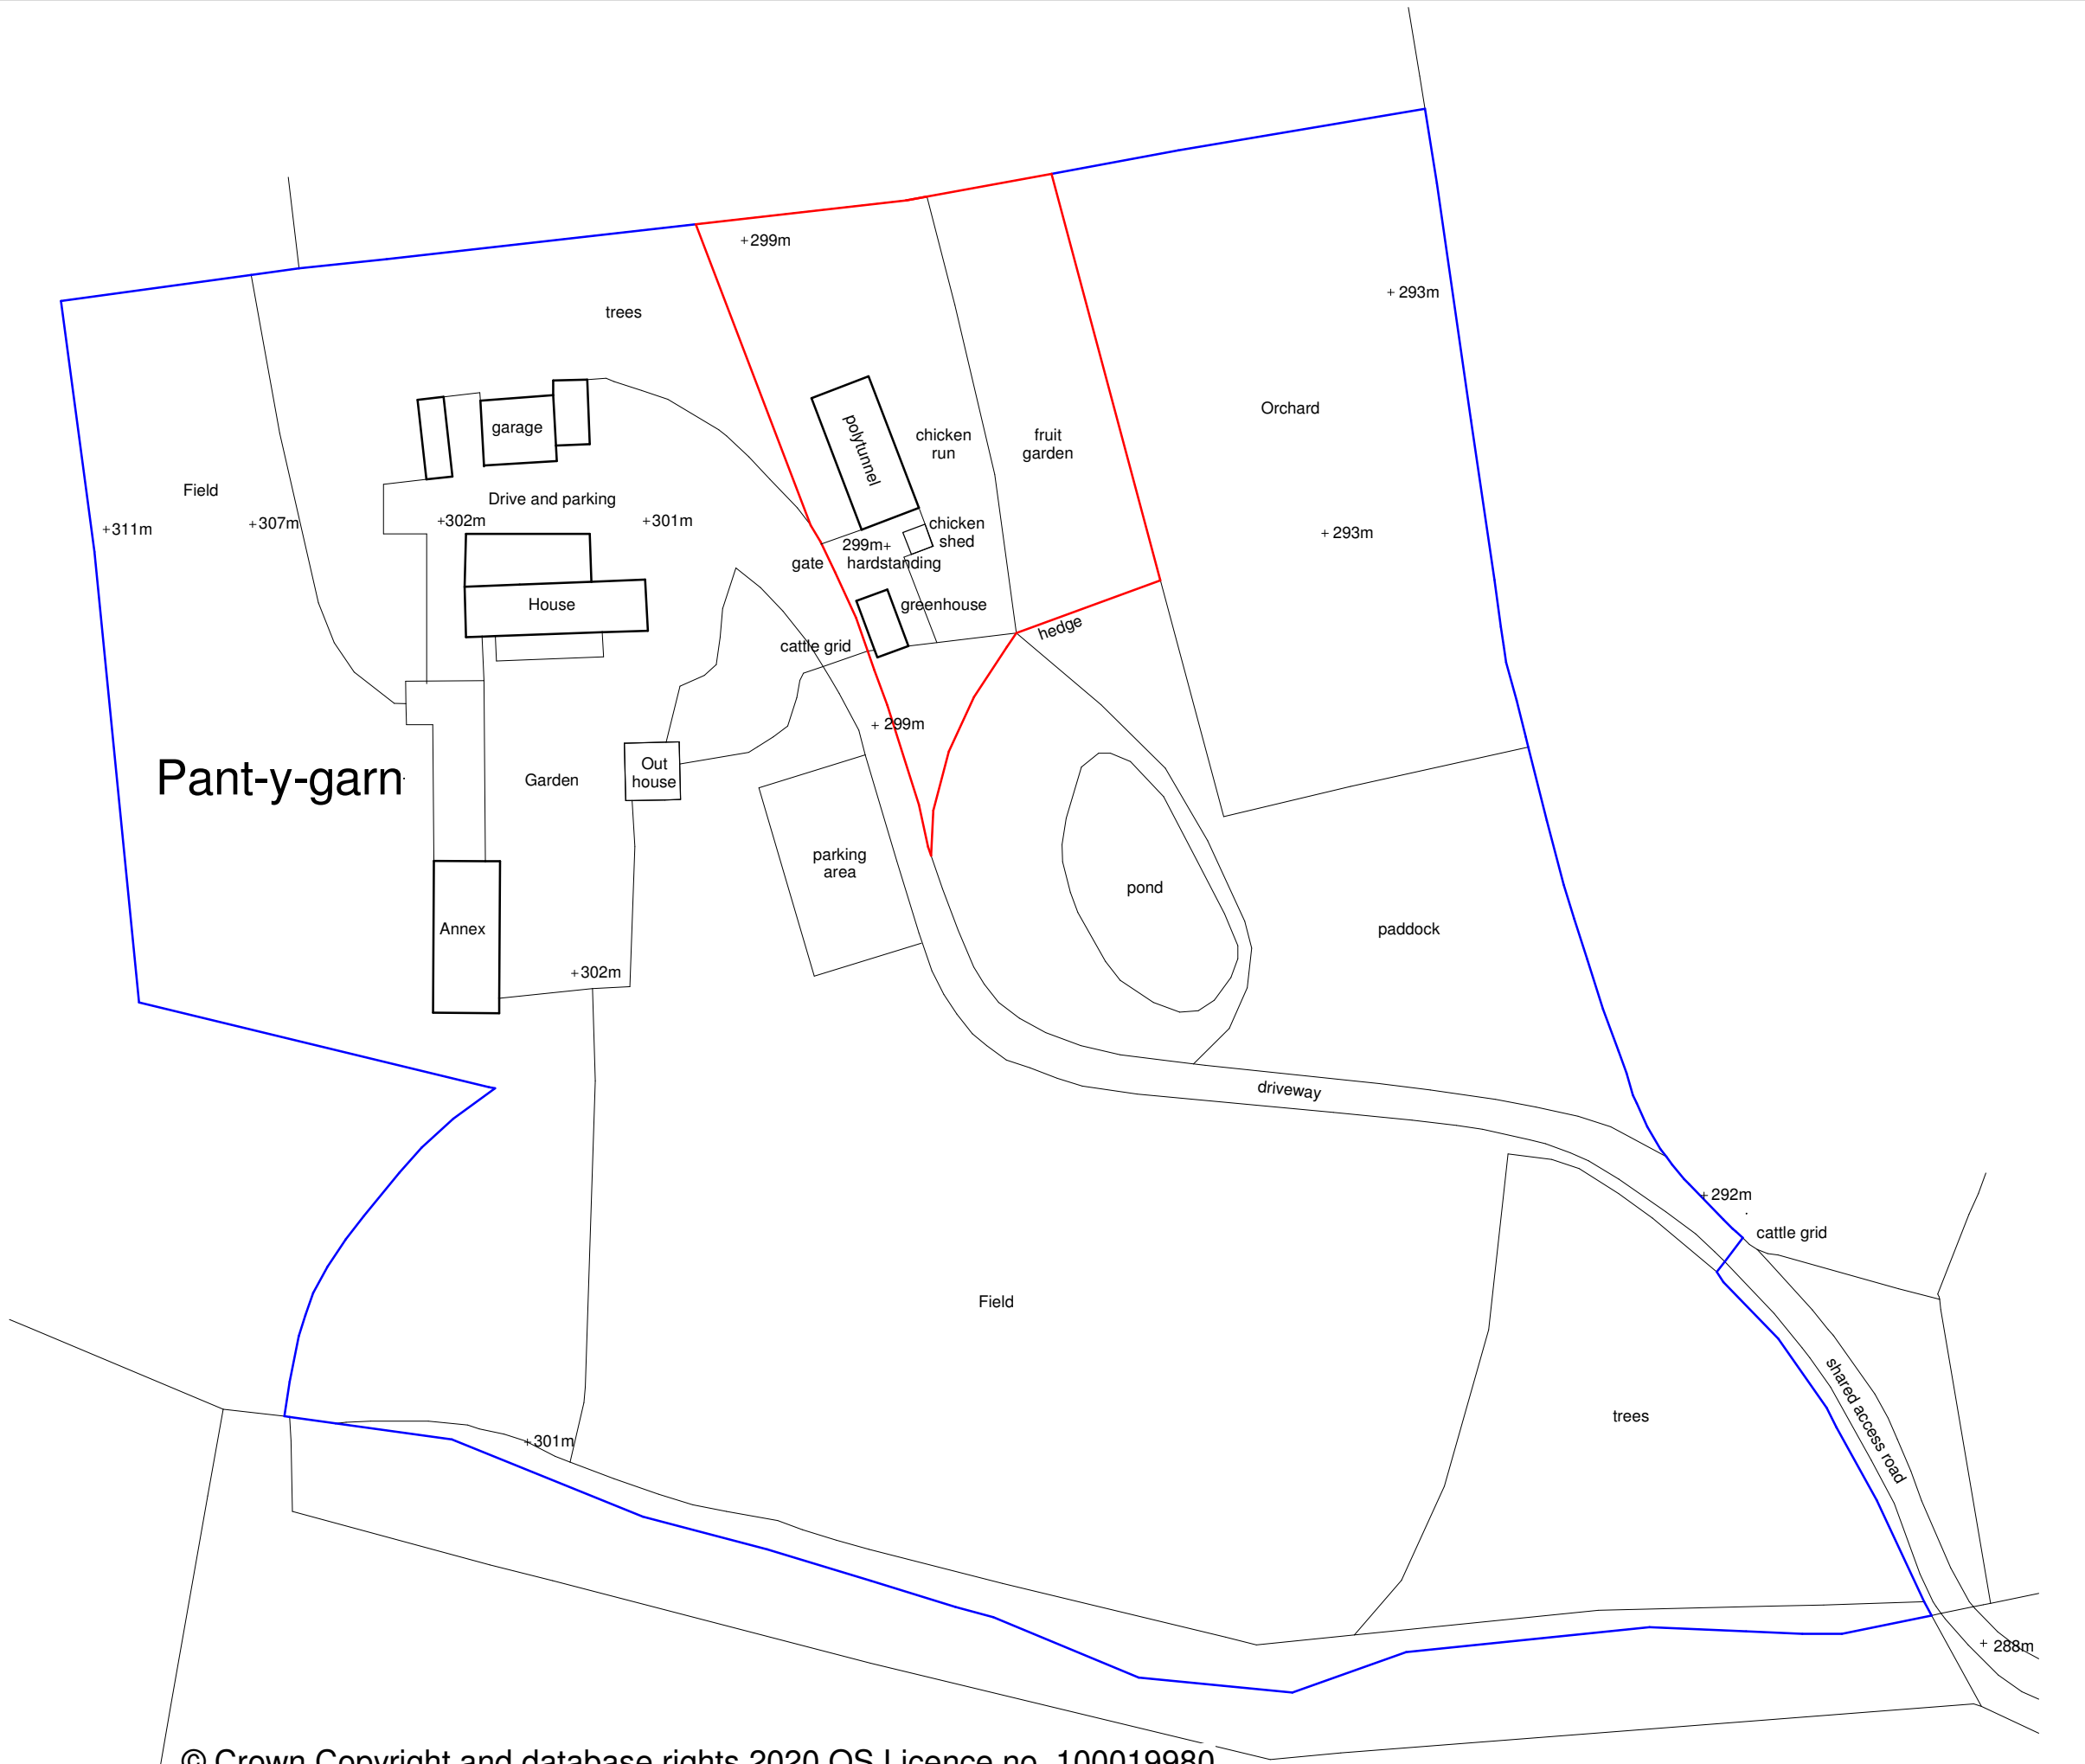

Existing Site Plan
1 : 250 (1 : 500 @ A3)

© Crown Copyright and database rights 2020 OS Licence no. 100019980

 

C:\Greenspace Architects\20-13 Kennels at Pant Y Garn, Penycæ\20-13 Existing.rvt

Rev	Revision Description	Drawn	Check	Date
-----	----------------------	-------	-------	------

Greenspace Architects Ltd
The Old Town Hall
The Square, Ellesmere
Shropshire SY12 0EP
Tel 44(0)1681 623689

e-mail:
greenspace@greenspacearchitects.co.uk
web: www.greenspacearchitects.co.uk

Project **Boarding Kennels at Pant
Y Garn, Penycæ LL14
1UH**

Title **Existing Site Plan**

Scale @ A1	Scale @ A3	Drawn By	Checked By	Date
1 : 250	1:scale	Author	Checker	*/**/*

Drawing Number	Job No.	Sheet No.	Rev.
20-13	A002		