



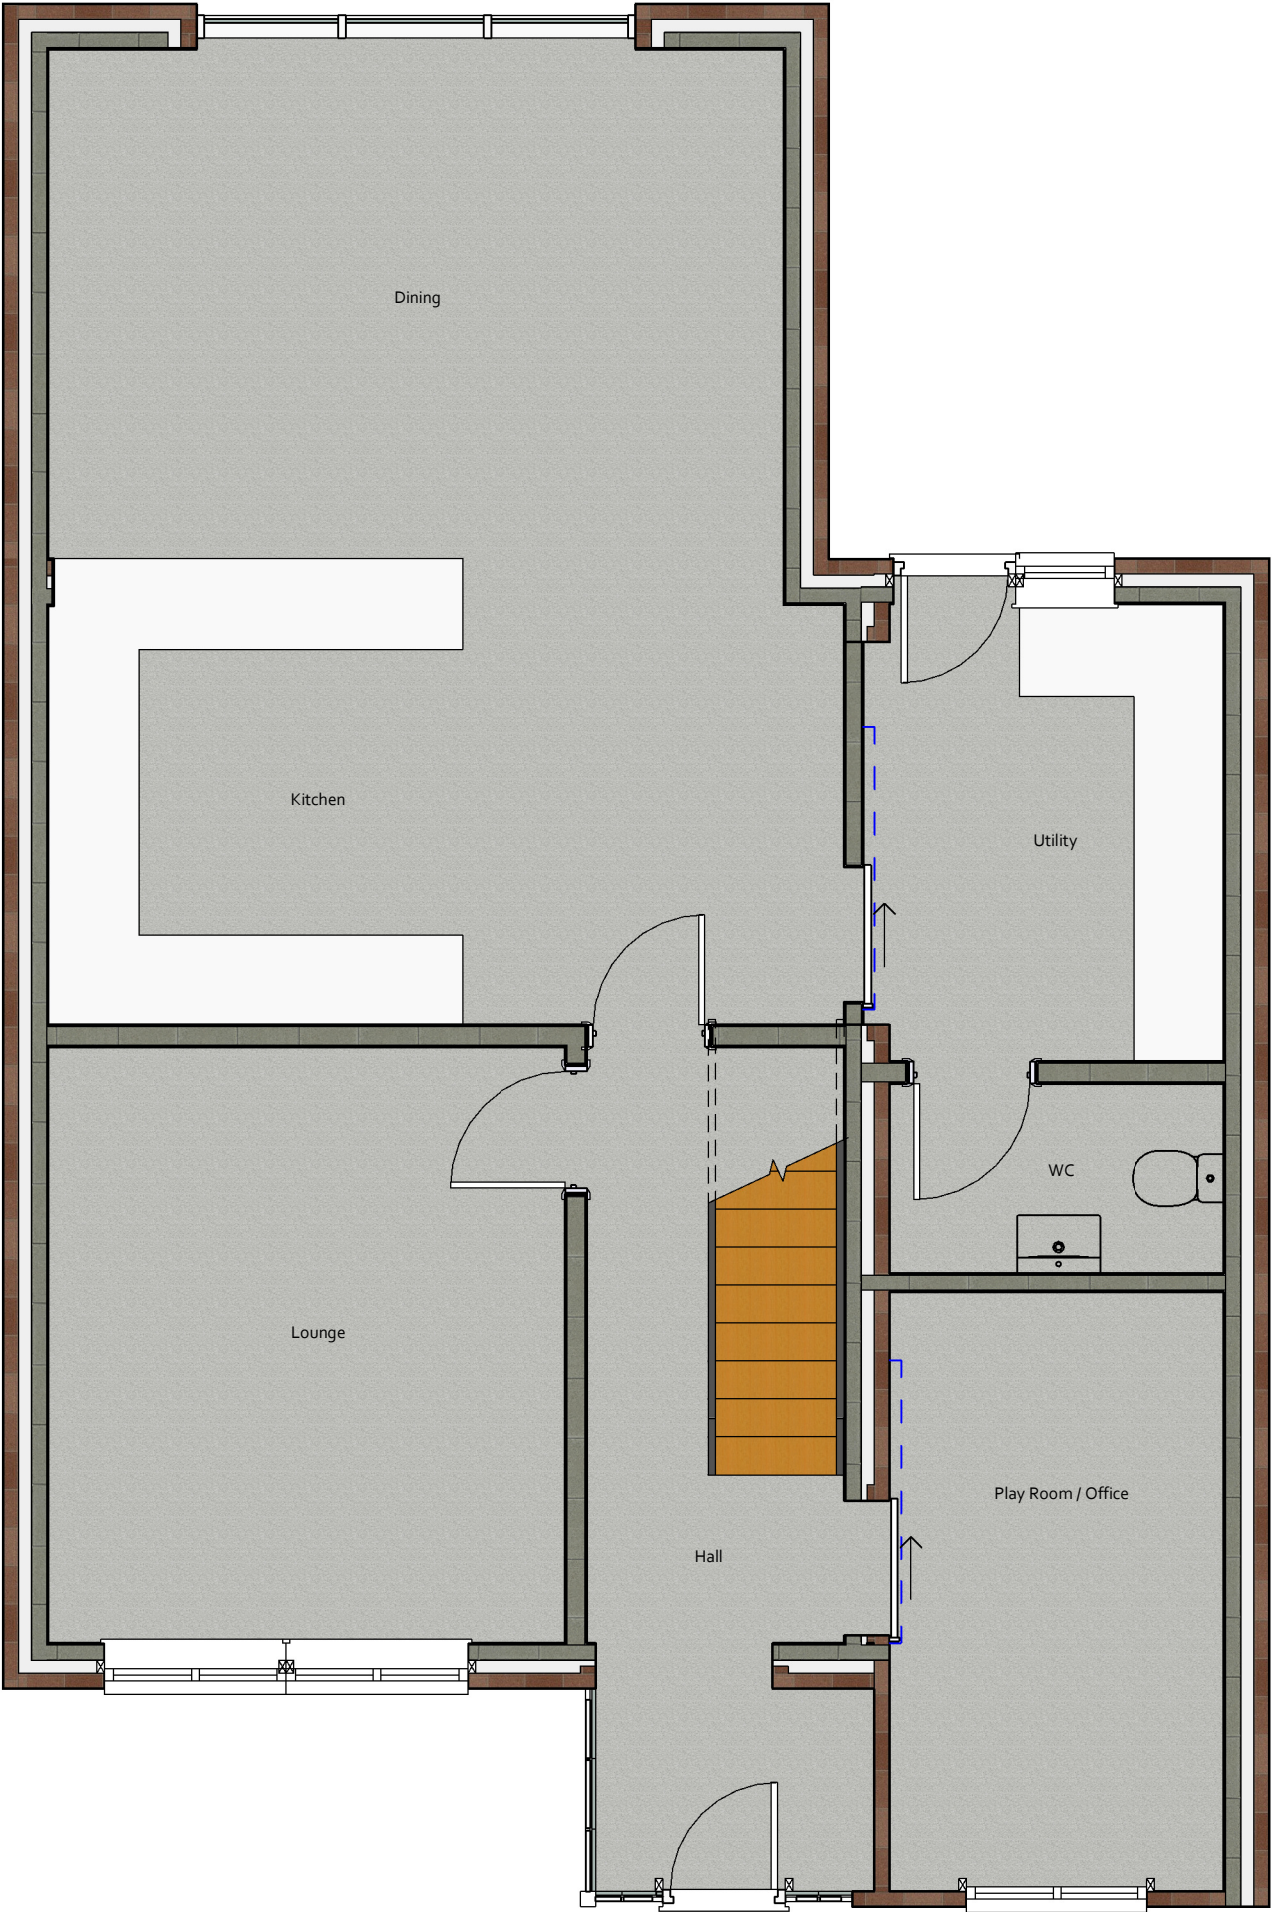

PROPOSED GROUND FLOOR PLAN - Scale 1:100

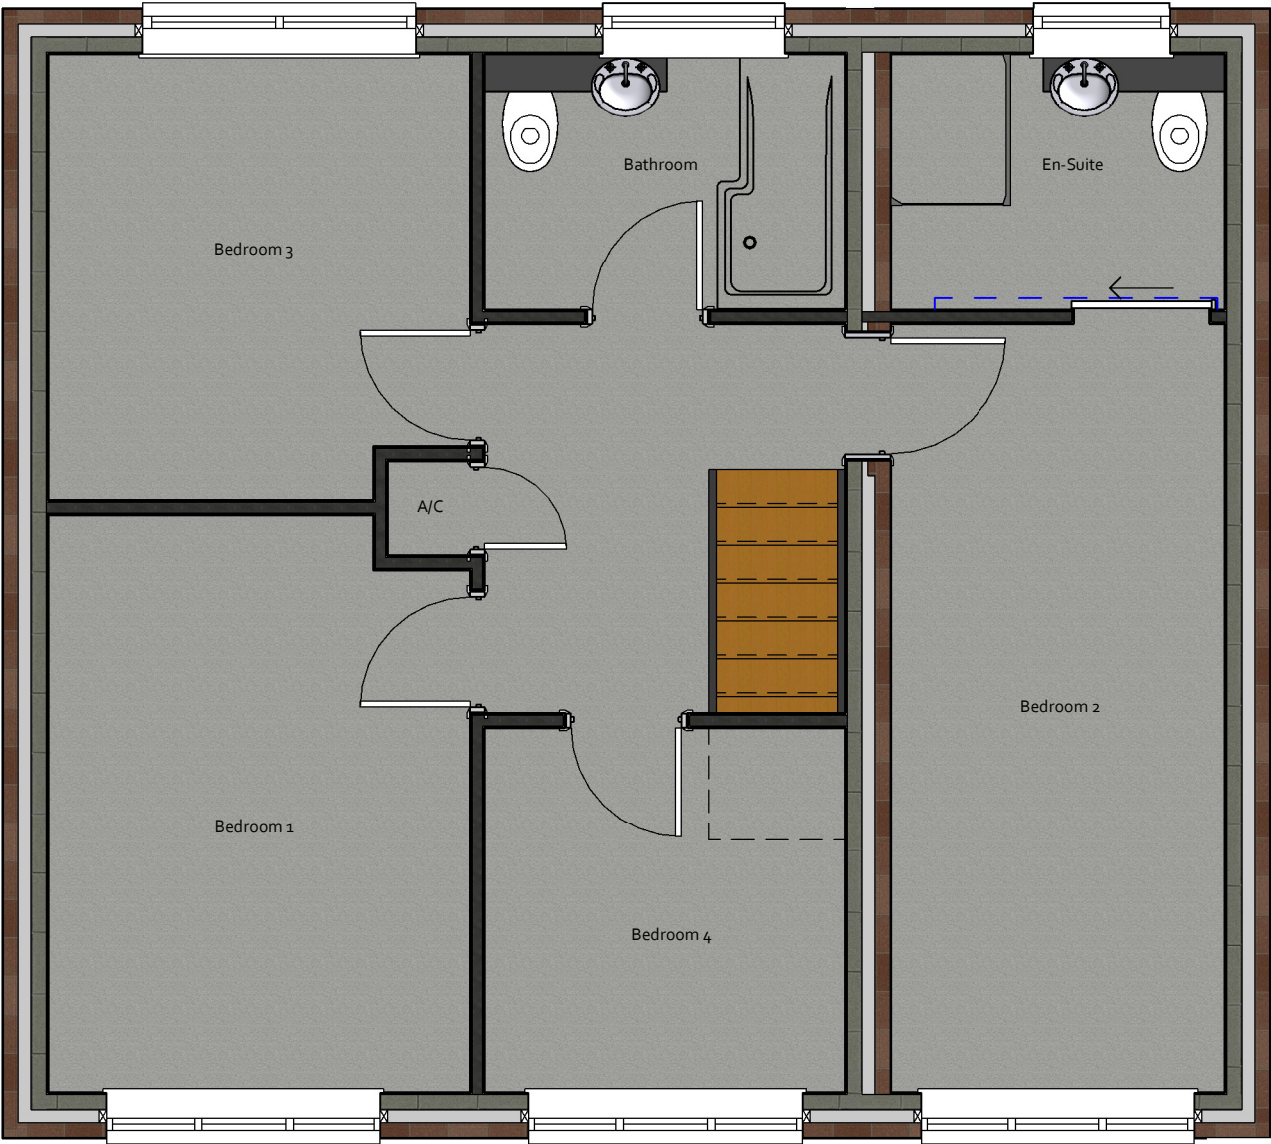

PROPOSED FIRST FLOOR PLAN - Scale 1:100



**DESIGN IN SAFETY**  
57 CHARLES STREET, BRYMBO, WREXHAM, LL11 5FL  
[www.designinsafety.net](http://www.designinsafety.net)  
[admin@designinsafety.net](mailto:admin@designinsafety.net)  
07734037453



|                                                                     |                                        |           |
|---------------------------------------------------------------------|----------------------------------------|-----------|
| CLIENT:<br><b>MR &amp; MRS JONES</b>                                |                                        |           |
| ADDRESS:<br><b>29 PENDINE WAY, GWERSYLLT,<br/>WREXHAM, LL11 4UQ</b> |                                        |           |
| DRAWING TITLE:<br><b>PROPOSED FLOOR PLANS</b>                       |                                        |           |
| PROJECT NO:<br><b>DIS_AD_0090</b>                                   | DRAWING NO:<br><b>DIS_AD_0090_PL06</b> |           |
| SCALE AT A3:<br><b>1 : 50</b>                                       | DATE:<br><b>11/10/20</b>               | REVISION: |

All designs are the sole property of Design In Safety and may not be used without written agreement.  
Any discrepancies must be reported to Design In Safety for clarification.  
Do not scale off drawings. Site check dimensions are to be taken prior to works commencing.