



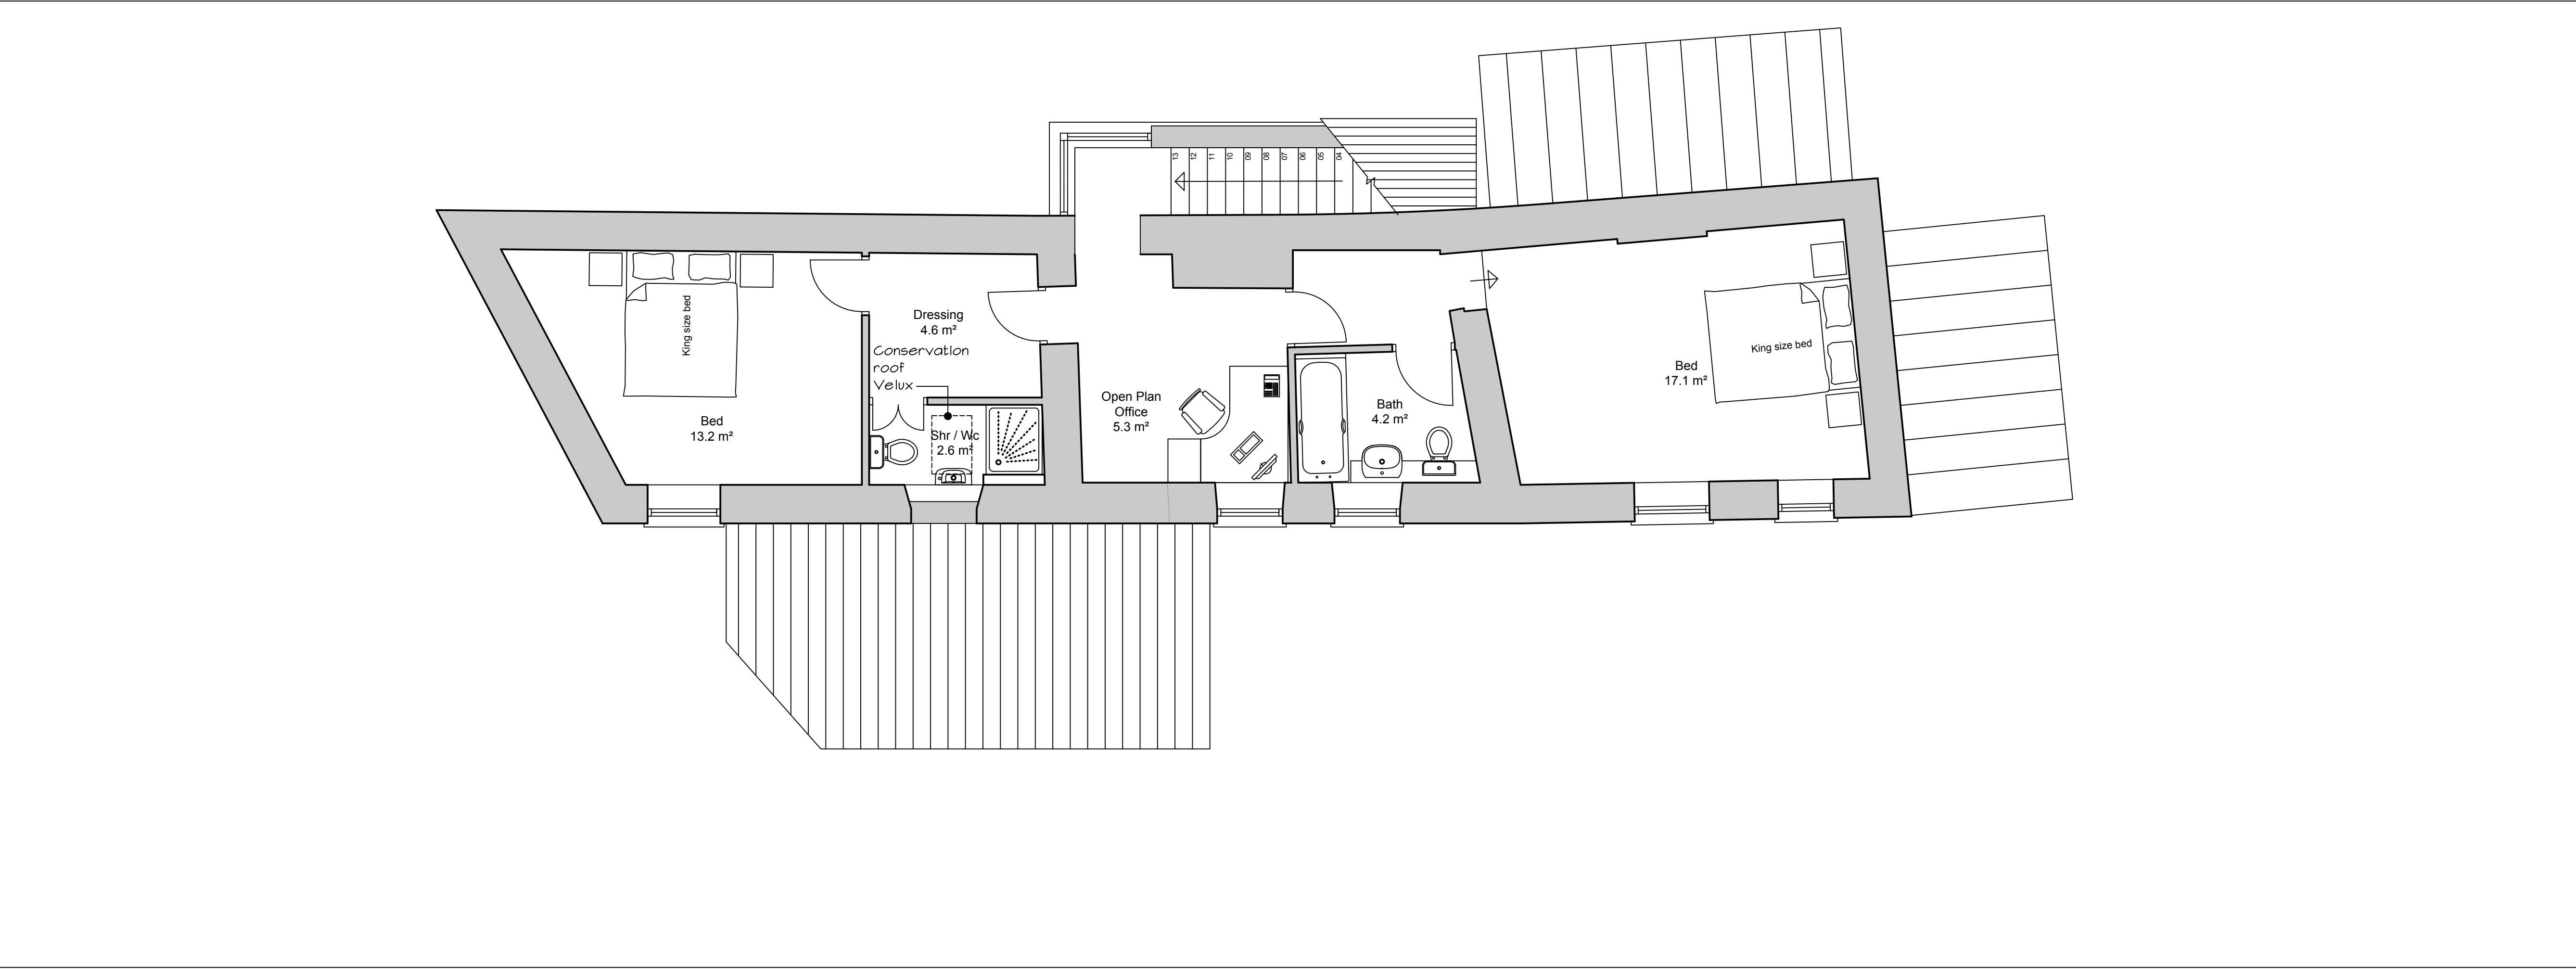

01. First Floor Plan

1:50 @ A1 / 1:100 @ A3

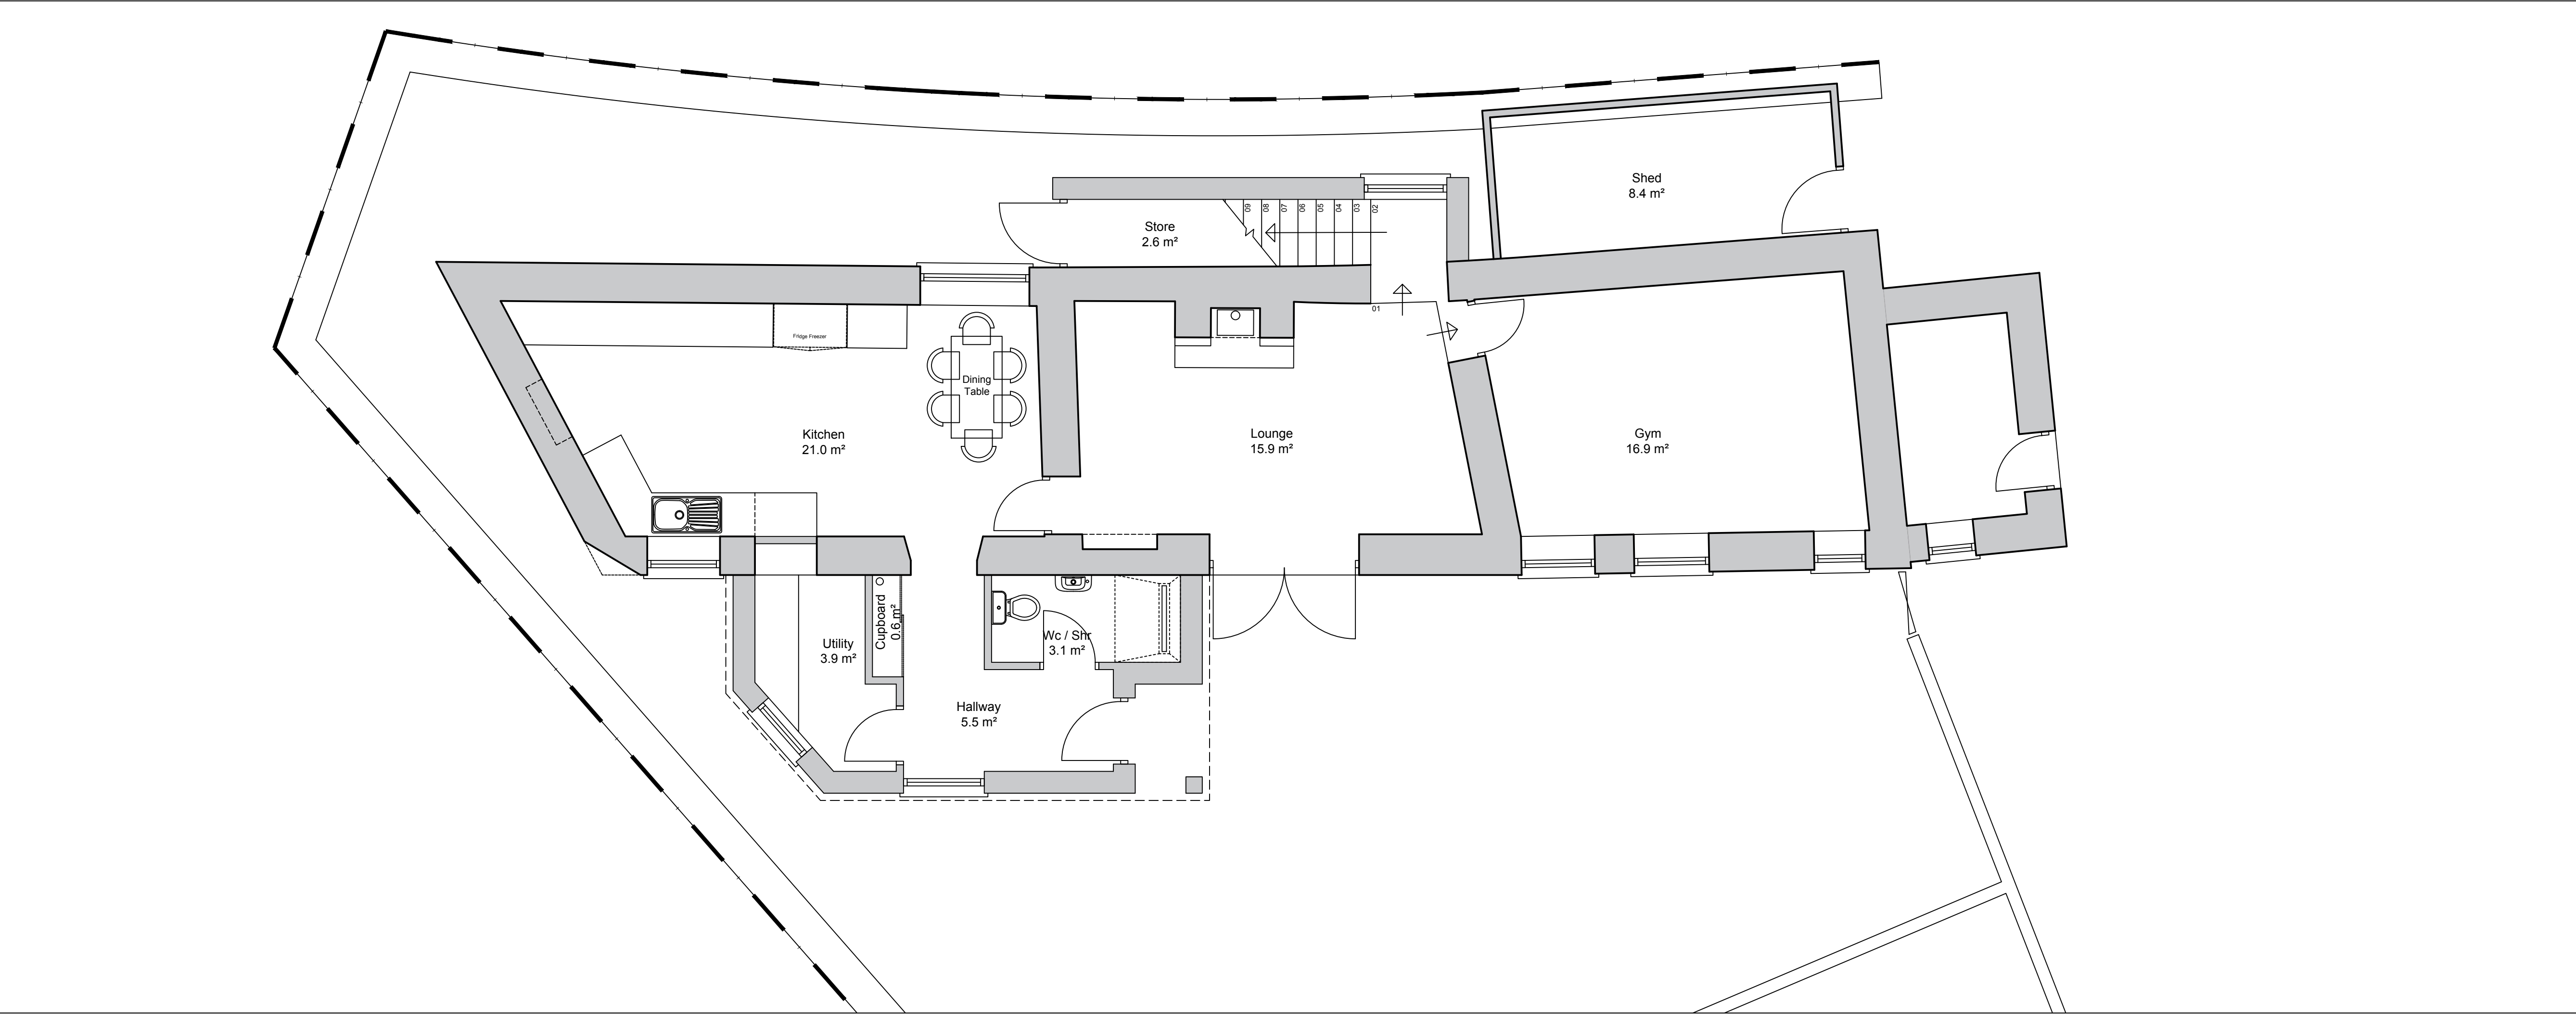

02. Ground Floor Plan - Option 3

1:50 @ A1 / 1:100 @ A3

J	Ensuite window omitted and replaced with a conservation roof light as requested by Planning Officer.	13.09.20	ACM
H	Re-Submission to Planning	10.07.20	ACM
G	Door to utility relocated, widow adjusted, cupboard added, rear stair windows adjusted.	21.06.20	ACM
F	Front extension layout adjusted. Windows to rear stairs adjusted. Door to undercroft relocated.	07.06.20	ACM
E	Front extension reduced in size and staircase located at the rear	28.04.20	ACM
D	Traditional saddle roof as requested by Planning Officer	02.12.19	ACM
C	Staircase window adjusted	05.11.19	ACM
B	Planning Submission	12.08.19	ACM
A	Revisions following client email dated 11.07.2019	21.07.19	ACM
original by	description	date	dr by
	A C Munro	07.07.19	ACM

PLANNING



This drawing is to be read in conjunction with all related drawings. Do not scale from this drawing. All dimensions must be checked and verified on site before commencing any work or producing shop drawings. The originator should be notified immediately of any discrepancy. This drawing is copyright and remains the property of Three 6 T Architecture and should not be given to a third party without written permission. T : 07583 303 464. E : enquiries@three6t.co.uk

Berwig Cottage			
Mr & Mrs Williams			
project no			
190509			
drawing title			
Proposed Plans			
As shown	PP	110	J