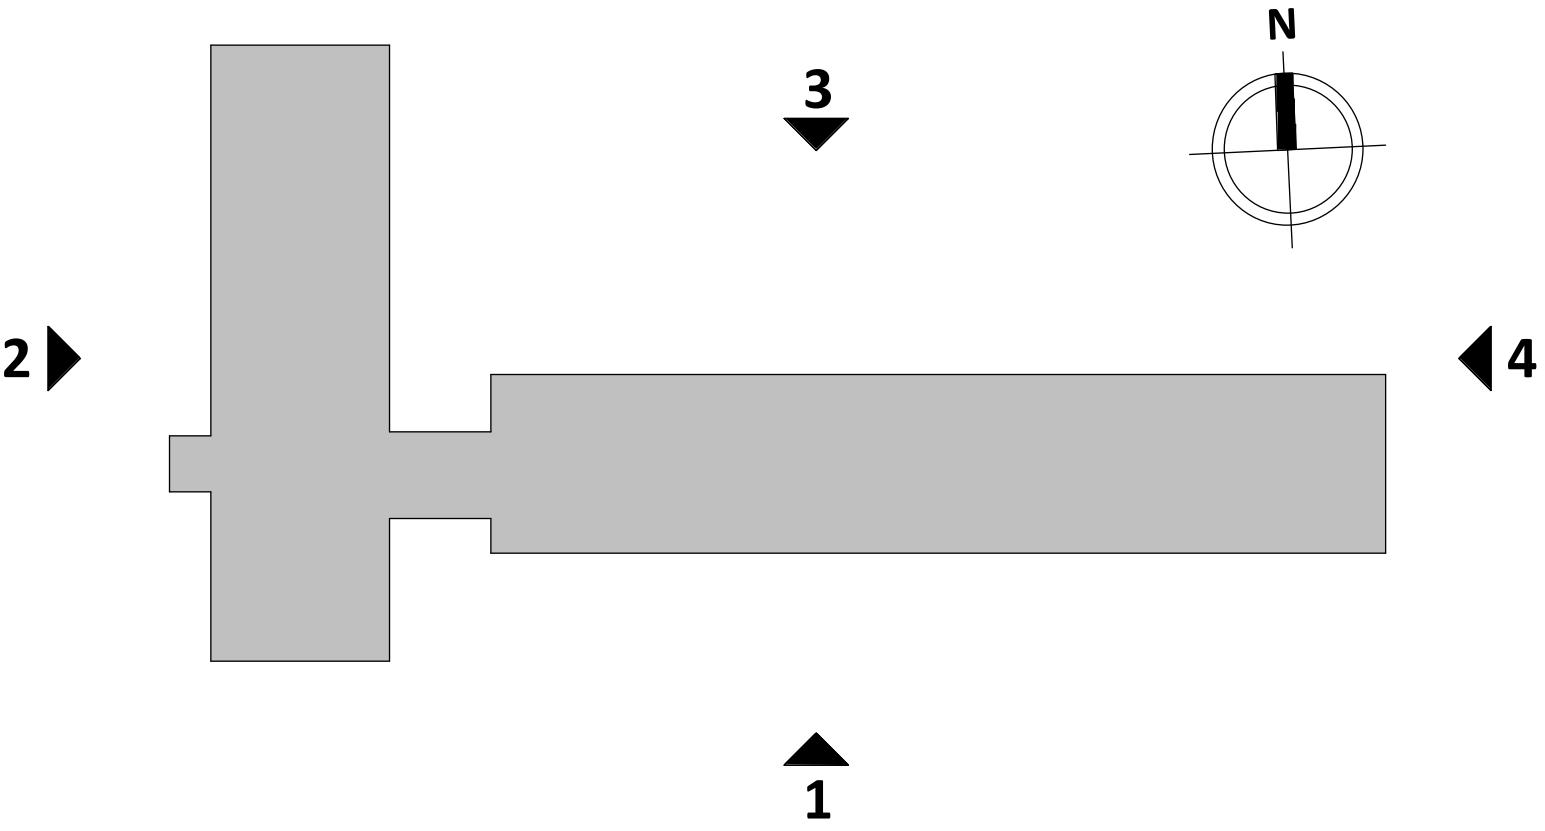


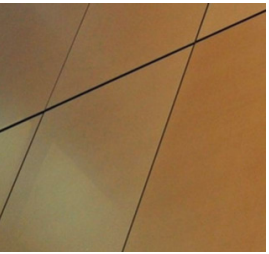
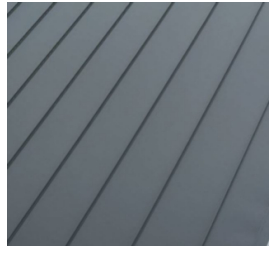
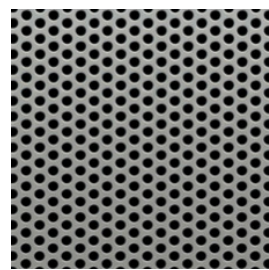
PROPOSED ELEVATIONS



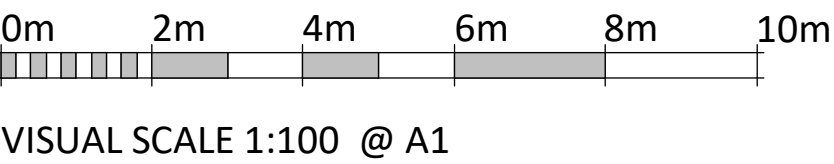
1 | SOUTH ELEVATION - PROPOSED
SCALE: 1 : 100



2 | WEST ELEVATION - PROPOSED
SCALE: 1 : 100

-  **COPPER COLOURED RAINSCREEN CLADDING IN TWO COLOURS TO MAIN FACADE PLUS THIRD COLOUR TO ENTRANCE**
ESTIMATED AREA = 812m²
plus CLADDING TO COLUMN FACES
-  **METAL SHINGLES CLADDING TO CAFE - COLOUR 1**
ESTIMATED AREA = 53m²
-  **STANDING SEAM CLADDING TO GABLE ENDS & STAIR CORE WITH FEATURE CHEVRON IN SECOND COLOUR**
ESTIMATED AREA = 919m²
-  **PERFORATED METAL PANEL TO 2 NO. STAIR CORES**

DIMENSIONS AND LAYOUT OF THE EXISTING BUILDING ARE BASED ON EXISTING CAD AND PDF INFORMATION SUPPLIED BY WREXHAM CC AND MAY CONTAIN INACCURACIES. AS SUCH AINSLEY GOMMON ARCHITECTS ARE NOT RESPONSIBLE FOR DISCREPANCIES OR INACCURACIES THAT MAY EMERGE FROM THE INFORMATION PROVIDED. CONTRACTOR TO CHECK SITE DIMENSIONS BEFORE ORDERING OR FABRICATING MATERIALS OR COMPONENTS AND INFORM ARCHITECT OF ANY DISCREPANCIES.



P7	WINDOWS TO CENTRAL CORE UPDATED	05.08.20	SD
P6	STANDING SEAM SETTING OUT UPDATED	30.06.20	SD
P5	FENESTRATION UPDATED TO MEET NAT VENT REQUIREMENTS	19.06.20	SD
P4	OPTION 2 COPPER COLOURED CLADDING ADDED. CHESTER RD ENTRANCE LOBBY REMOVED	10.06.20	SD
P3	UPDATED FOLLOWING CONTRACTOR COMMENTS	27.05.20	SD
P2	REVISED ELEVATION PROPOSALS	20.05.20	SD
P1	FIRST ISSUE	27.02.20	RB

REV	DESCRIPTION	DATE	BY

PROJECT
REFURB OF CROWN BUILDINGS, WREXHAM for WREXHAM CBC

DRAWING TITLE
PROPOSED ELEVATIONS - SOUTH+WEST

SCALE	@A1	DATE	DRAWN	CHECKED
As indicated		27/02/20	RB	MF

STATUS	PURPOSE OF ISSUE
S2	FOR INFORMATION

STATUS	S2	PURPOSE OF ISSUE	REV
		FOR INFORMATION	

JOB No C1025 | DRAWING No CBW-AGA-A1-ZZ-DR-A-0023 |

AG | AINSLEY GOMMON ARCHITECTS
THE OLD POLICE STATION, 15 GLYNNE WAY, HAWARDEN, CH5 3NS
Tel: 01244 537 100 | wales@agarchitects.co.uk | www.agarchitects.co.uk
Ainsley Gommon Architects Ltd. Registered in England & Wales No 4187948
Registered Office: 1 Price Street, Hamilton Square, Birkenhead CH41 6JH