
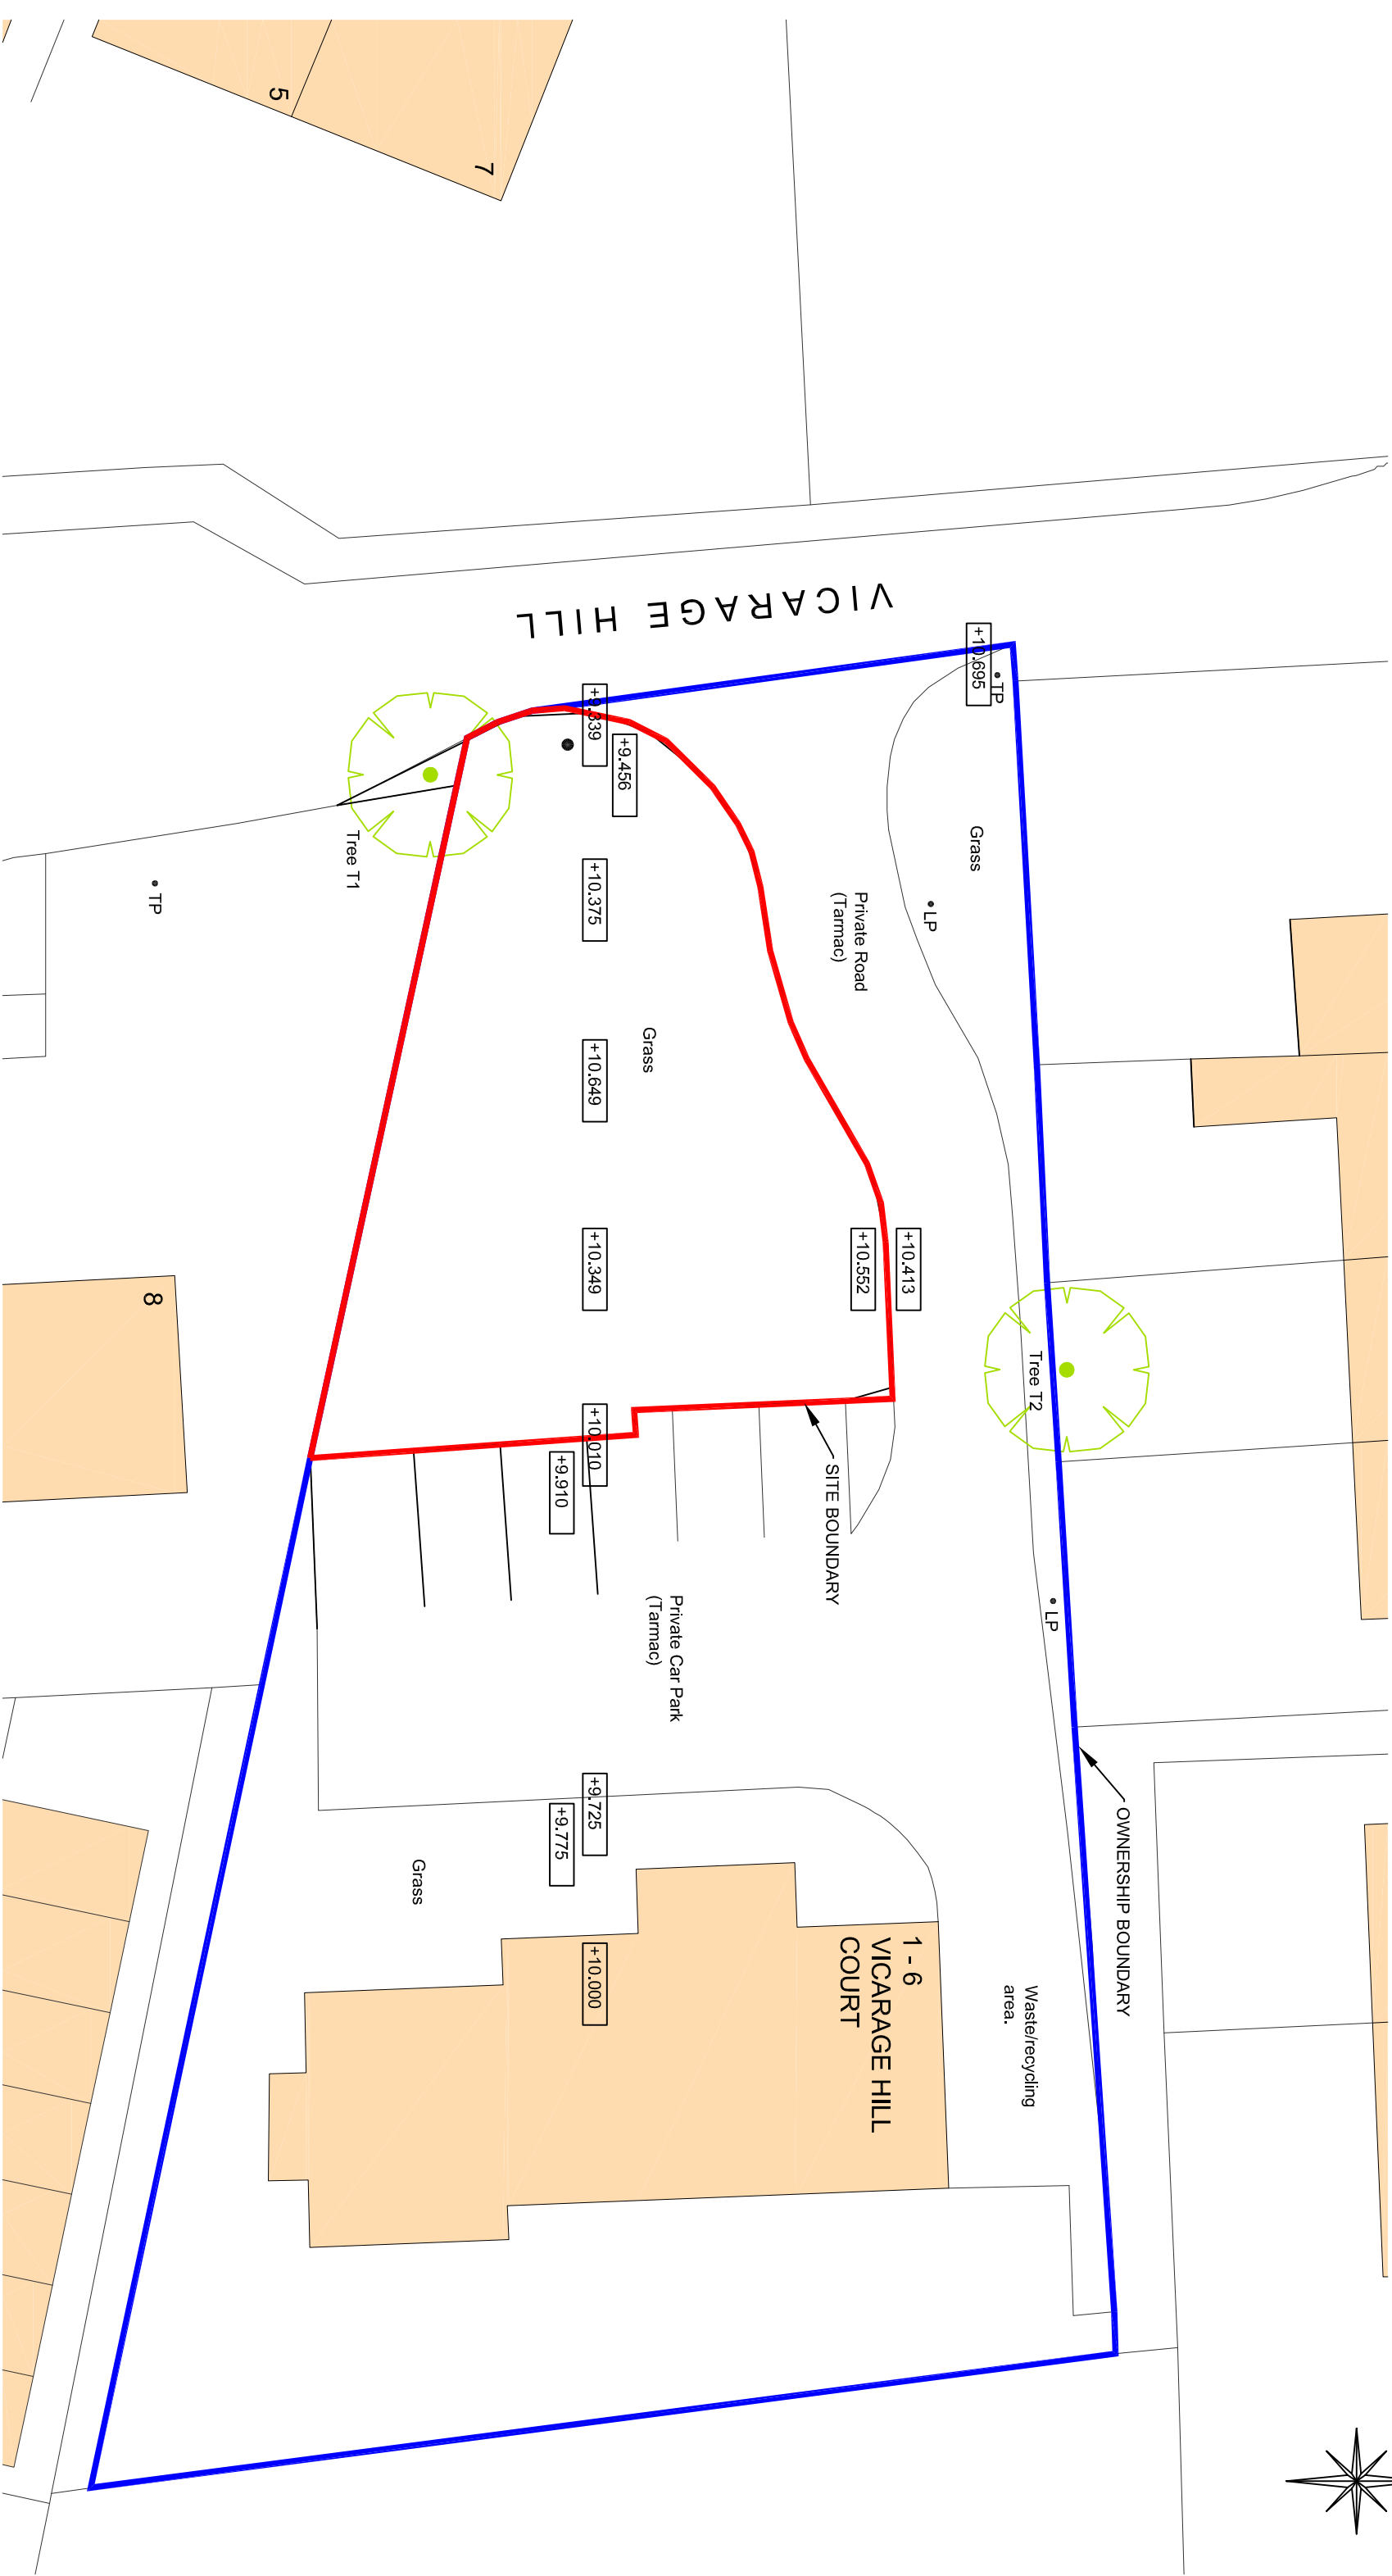


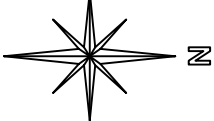

Rev. P2: Topographical information added.
Rev. P1: First Issue.

15.02.18
15.02.18

Project:		New Dwelling, Vicarage Hill, Mineira	
Client:		DMR (North Wales) Ltd.	
Drawing Title:		EXISTING SITE PLAN	
Drawn:	Date:	Scale:	Job No:
CB	13.02.18	1:200 @A3	P578
		Drawing No:	101
		Revised:	P2

Barron Design Limited
Academy Bungalow
Holt
Wrexham
LL13 9YL
07793 556336
enquiries@barrondesign.co.uk

