


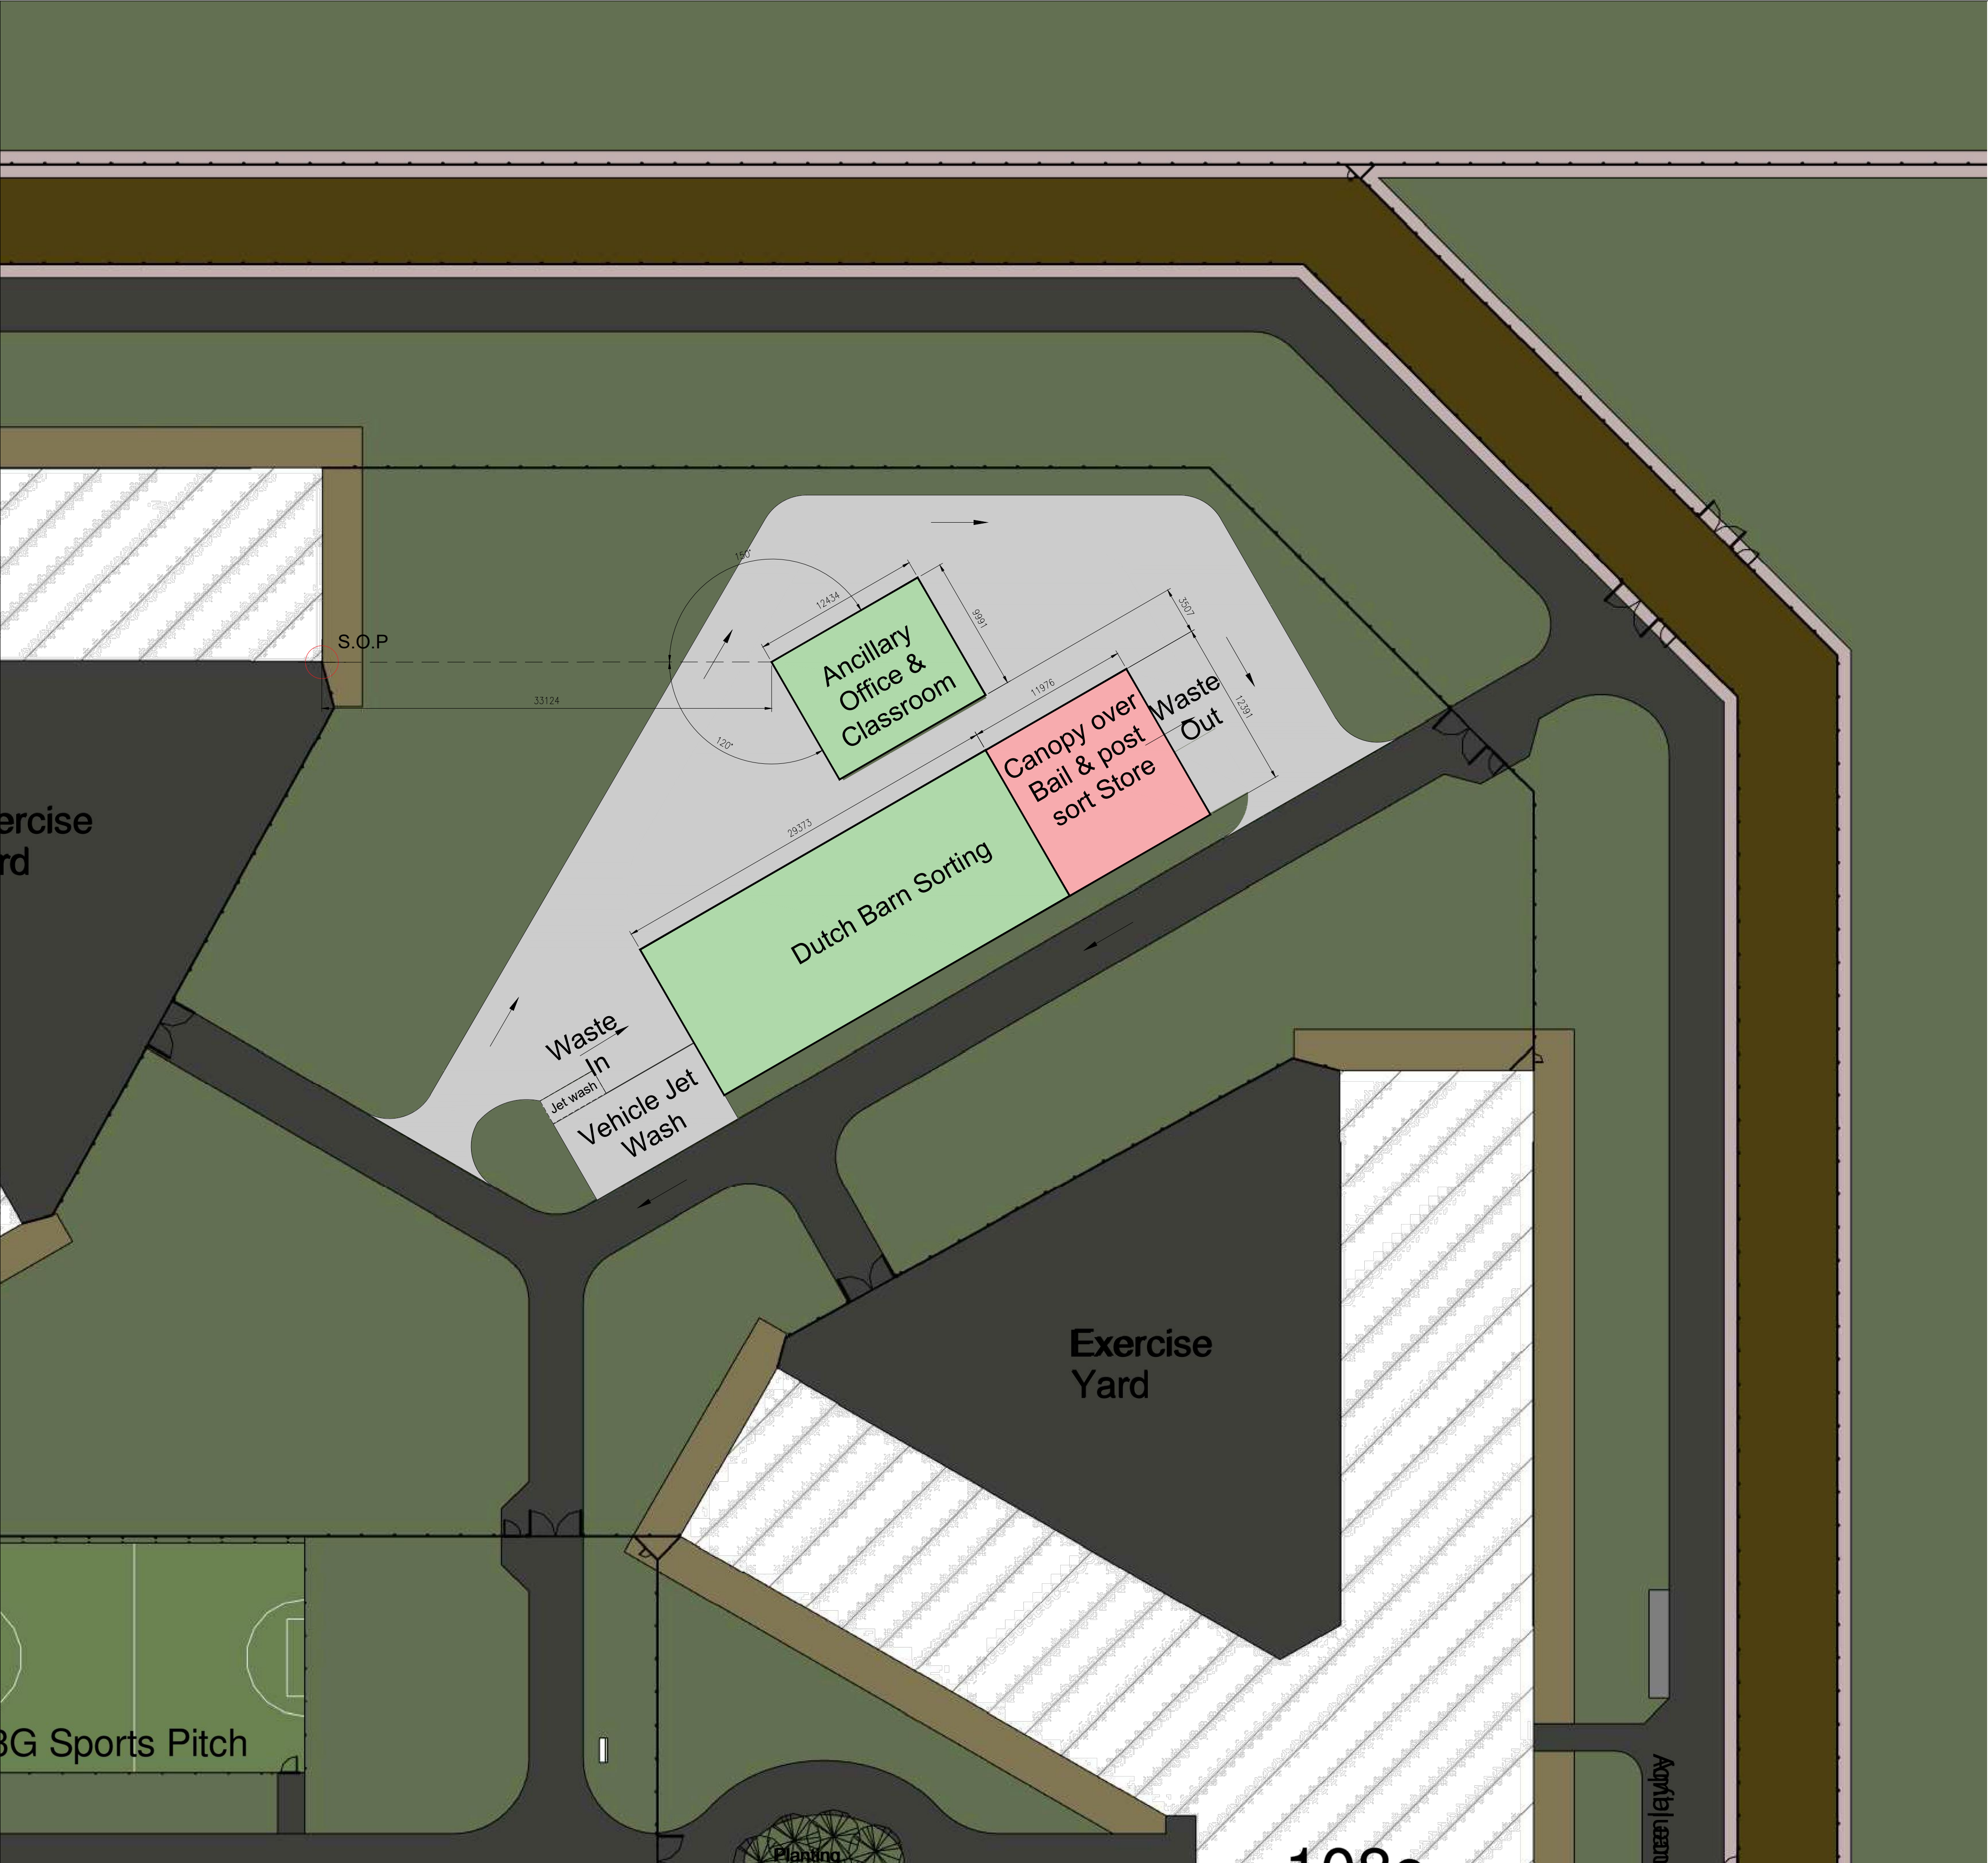

Block Plan
1:250

SCALE
0m 10m 20m

N

0mm


50mm

A1

original sheet size

© COPYRIGHT Estates Directorate

Do not scale from drawings. Verify all dimensions on site prior to construction. This drawing is to be read in conjunction with all relevant documents and drawings. Report all discrepancies to Estates Directorate immediately. No unauthorised use, disclosure, storage or copying.

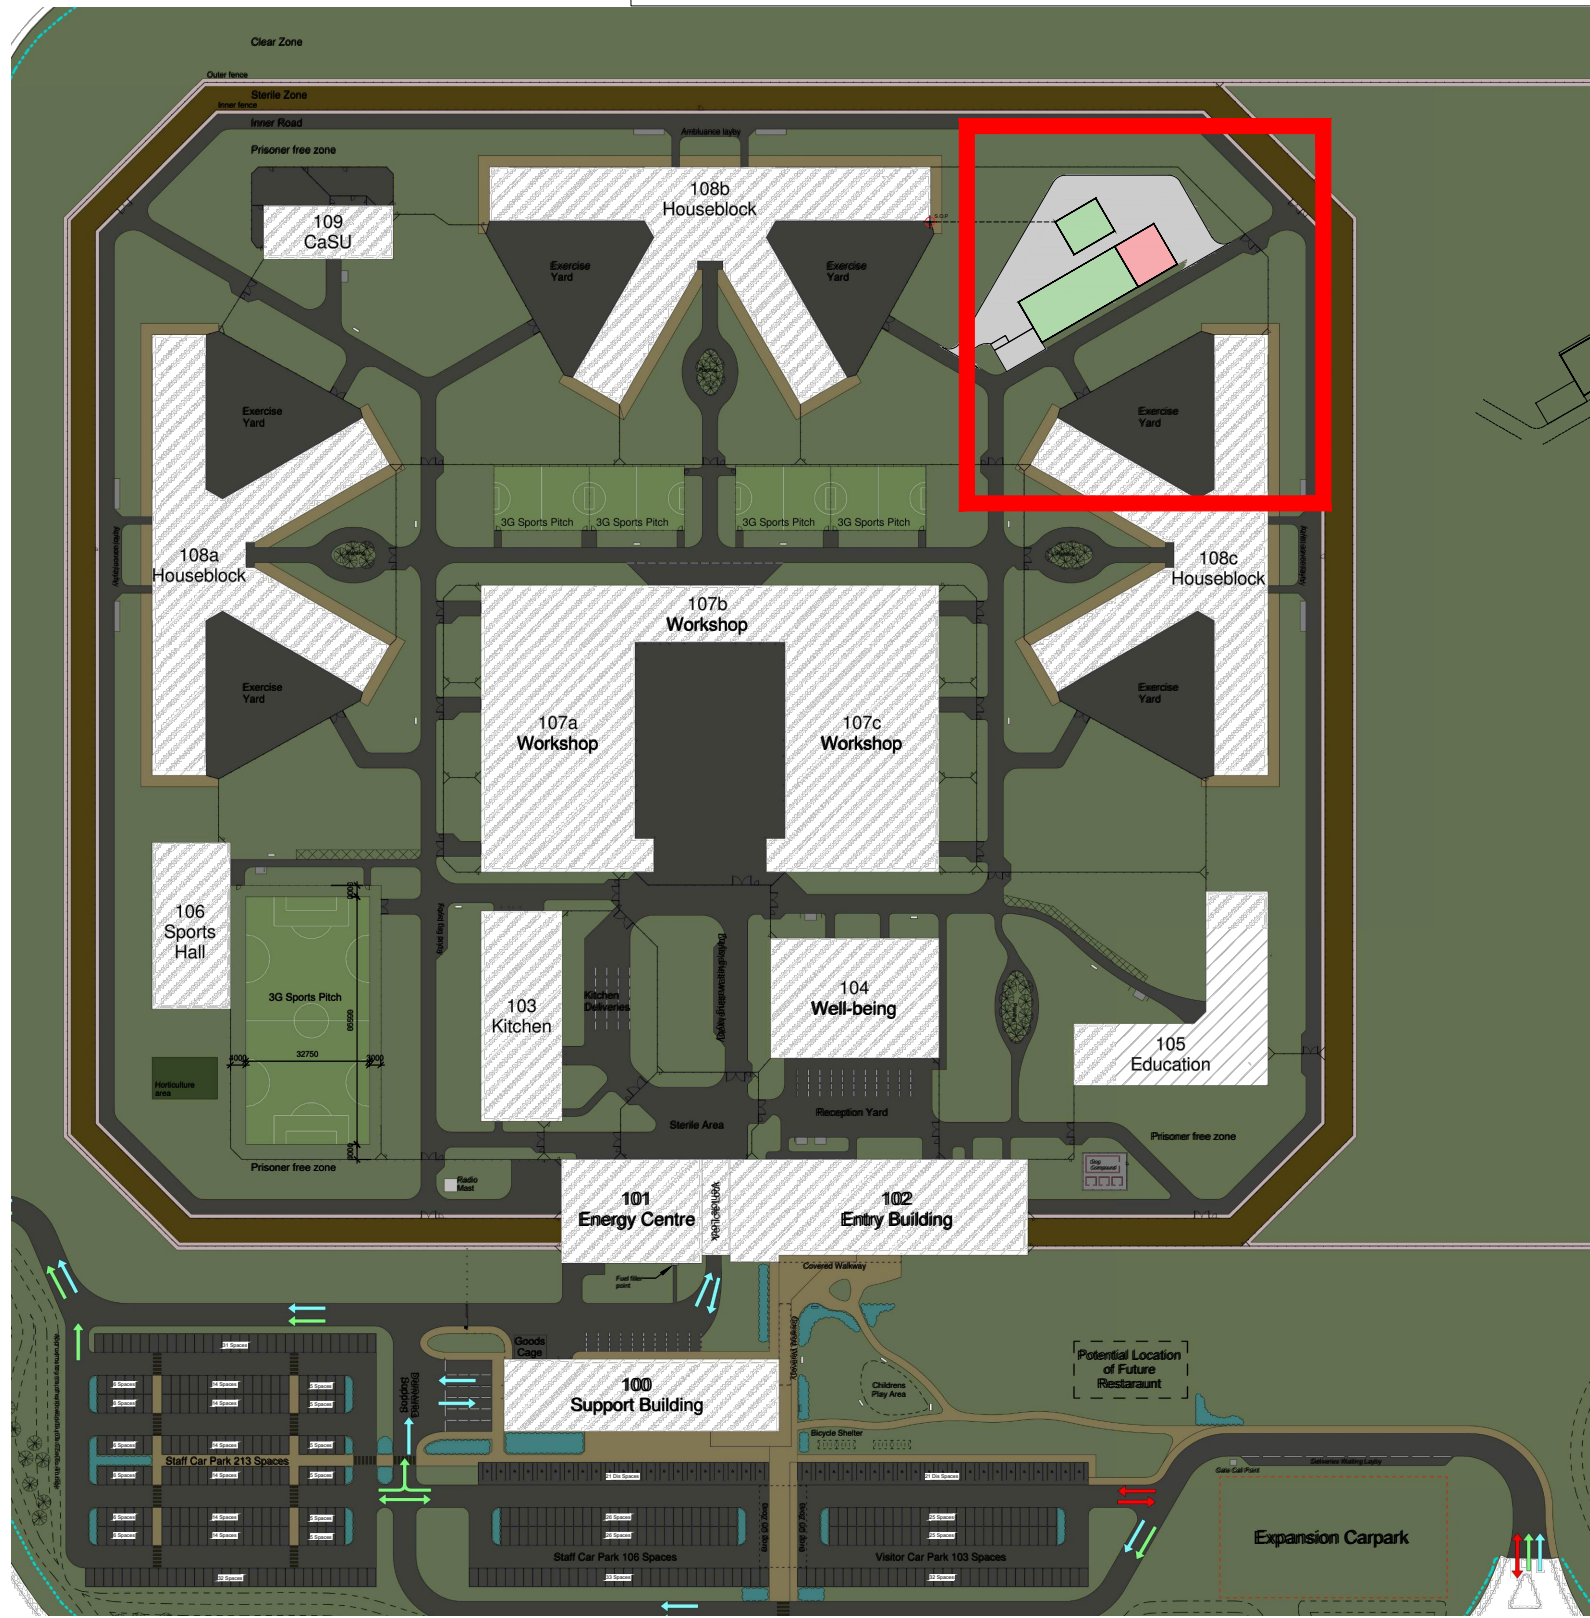

Location Plan
1:2000

F	07/01/21	MW	DA	Updated to reflect revised building design
E	21/10/20	DA	CP	Updated to reflect RAG comments 15/10/20
D	30/09/20	DA	CP	Road removed as per client comments
C	24/08/20	DA	CP	Updated to reflect client comments
B	07.07.20	PS	CP	General Updates for review
A	16/06/20	DA	CP	FIRST ISSUE
Rev	Date	By	Chk	Description

PRELIMINARY				
Estates Directorate - 102 Petty France, London, SW1H 9AJ				
Site	HMP Berwyn, Wrexham, North Wales LL13 9QE			
Security Classification	OFFICIAL SENSITIVE			
Drawing Number	111354-5080-HLN-107-02-DR-A- 6002			
Project Name	HMP Berwyn Ancilliary Works			
Dwg Title	Waste Management - Proposed Site Plan			
E-PIMS	111354	BPRN No.	5080	Rev Ref S0_F
Drawn By	PS	DATE	26/06/20	SCALE 1 : 200