


Green Street

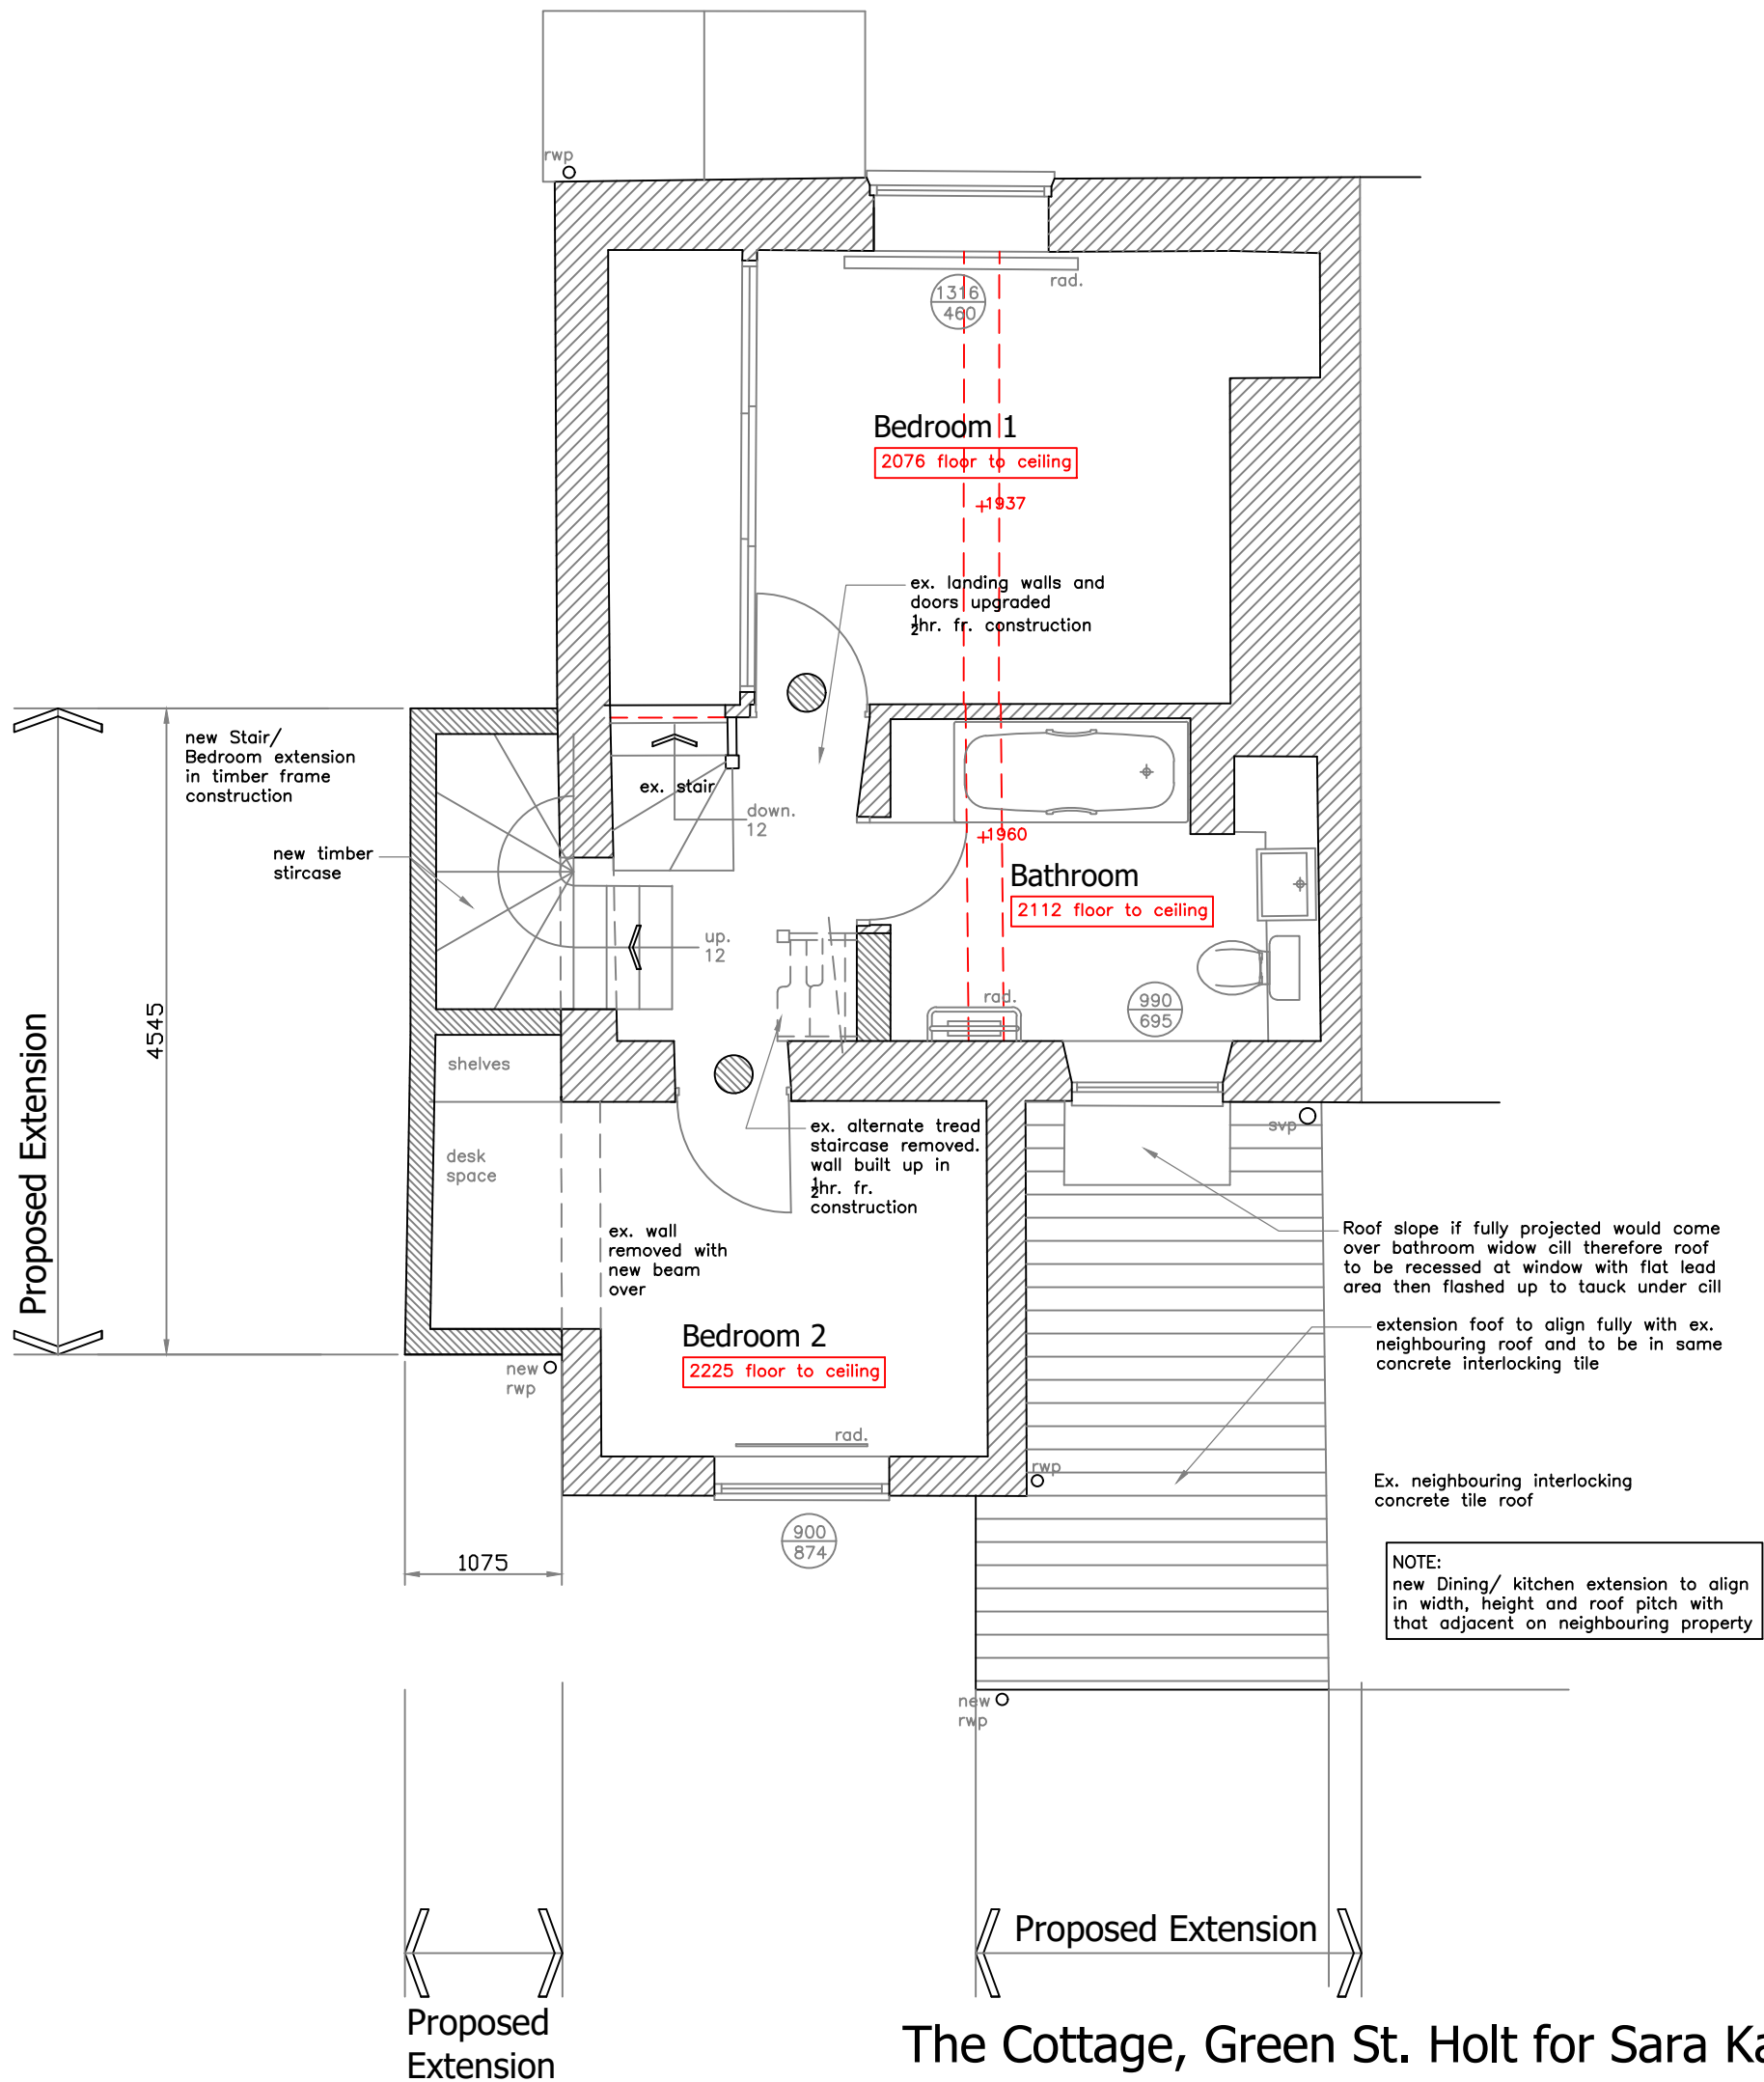

The Cottage, Green St. Holt for Sara Kagan

Proposed First Floor plan

Drawing no.:

20232L (2-) 02

Scale: 1:50 @ A3

Date: 19 03 2020

Chris Carr Architect

Pear Tree Cottage, Duke Street, Saughton, Mold, CH7 6EJ
01352 758 164 chrisbcarr@sky.com

