


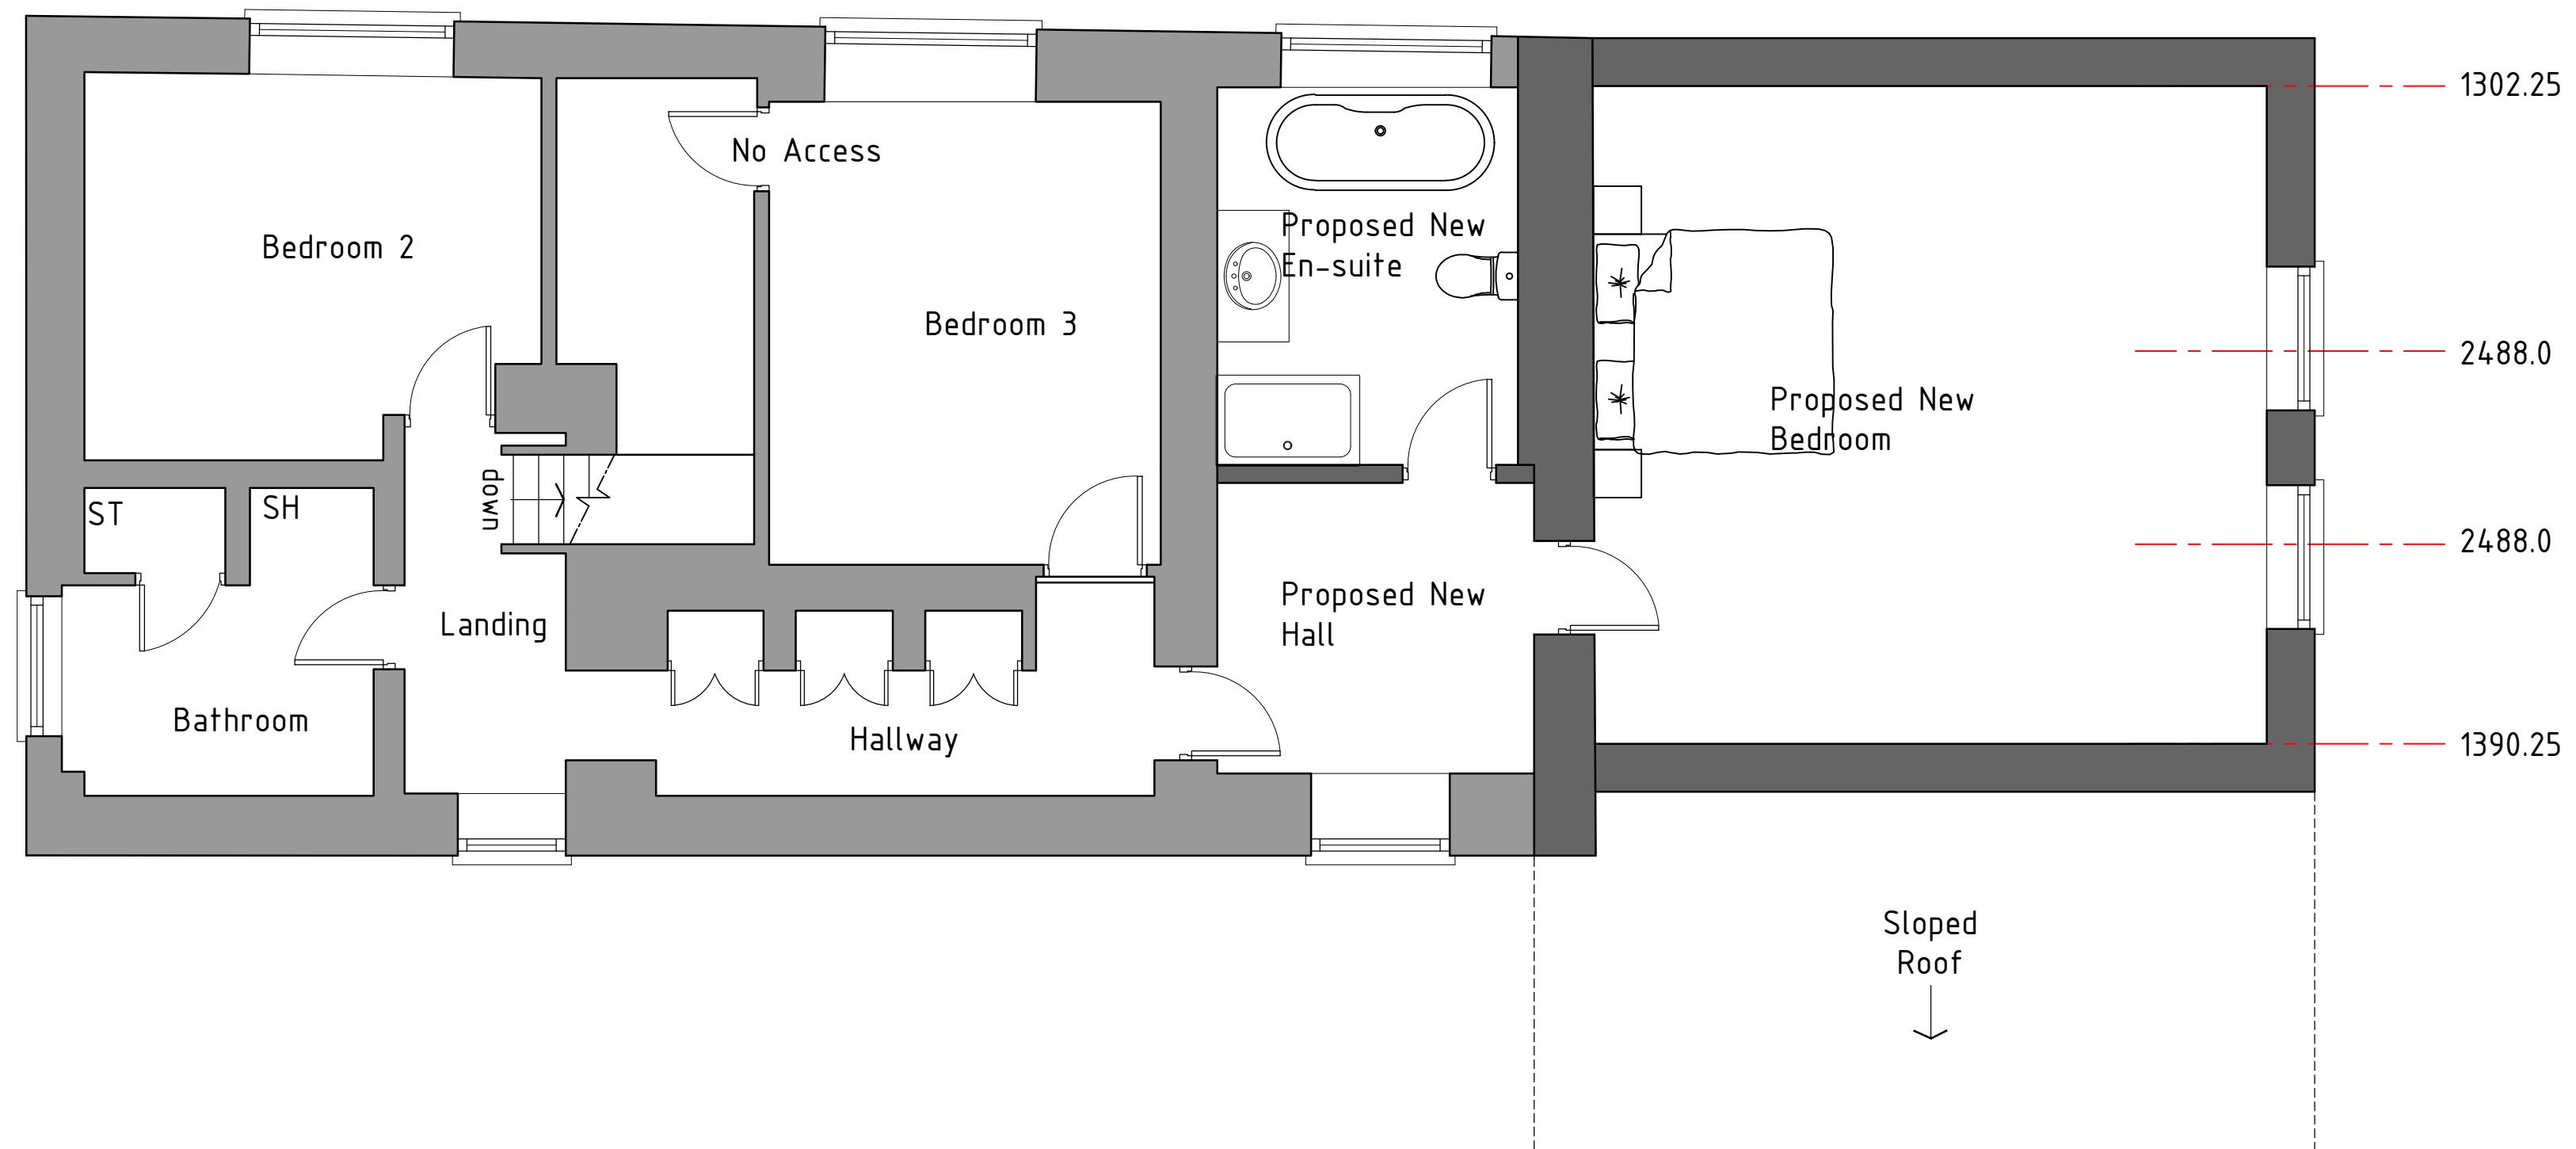



HDS Architectural Services, The Foundry,
15 Yorks Street, Wrexham
LL13 8LW
Tel (01978) 345250
www.hdsarchitectural.co.uk

Project; 49 Russell Street, Cefn Mawr, Wrexham, LL14 3BL	
Title; First Floor Plan as Proposed	Scale (A2); 1:50
Dwg No; RS/PO/05-A	Date; September 2020
Revision; Rev A - Drawings updated to suit comments by client - 02-11-20.	