



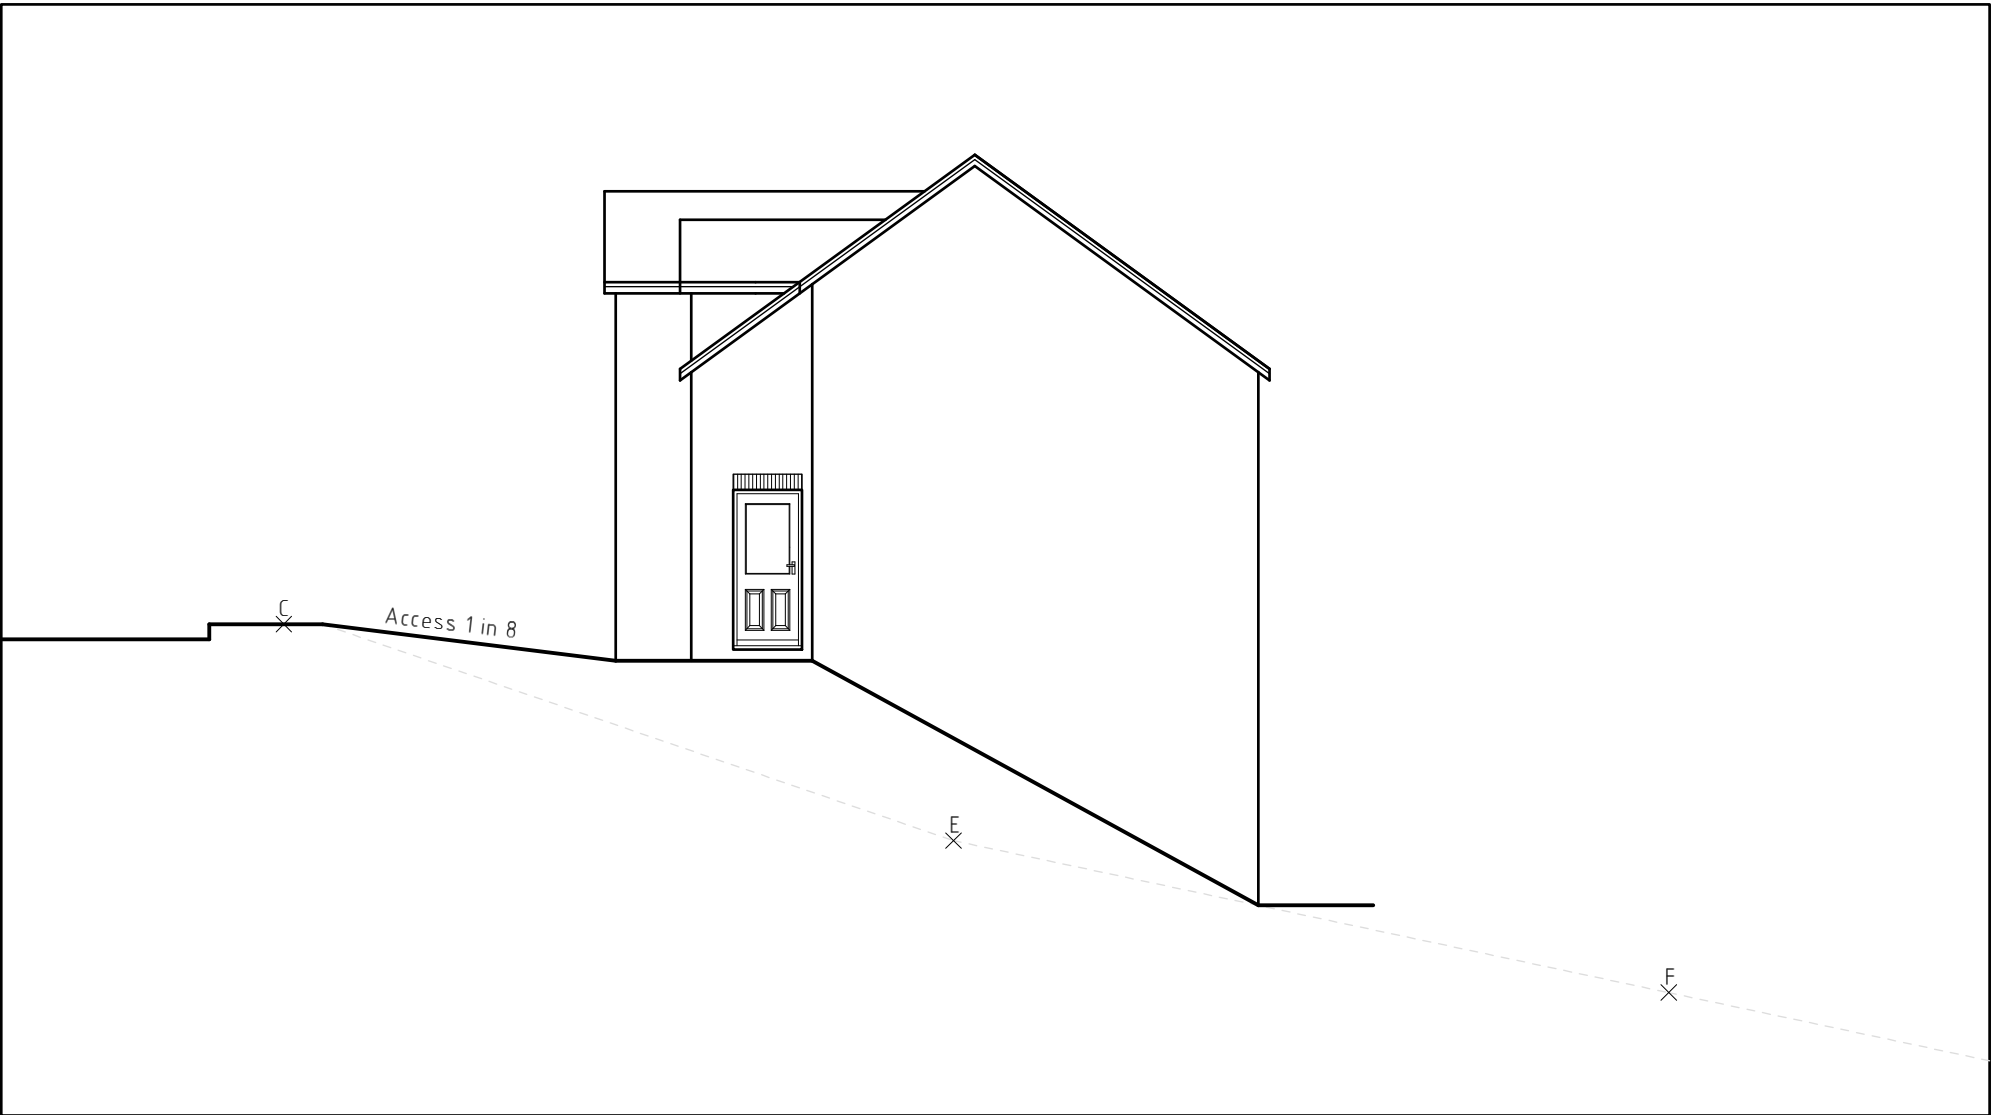


Section Z-Z 1:100




Section Y-Y 1:100

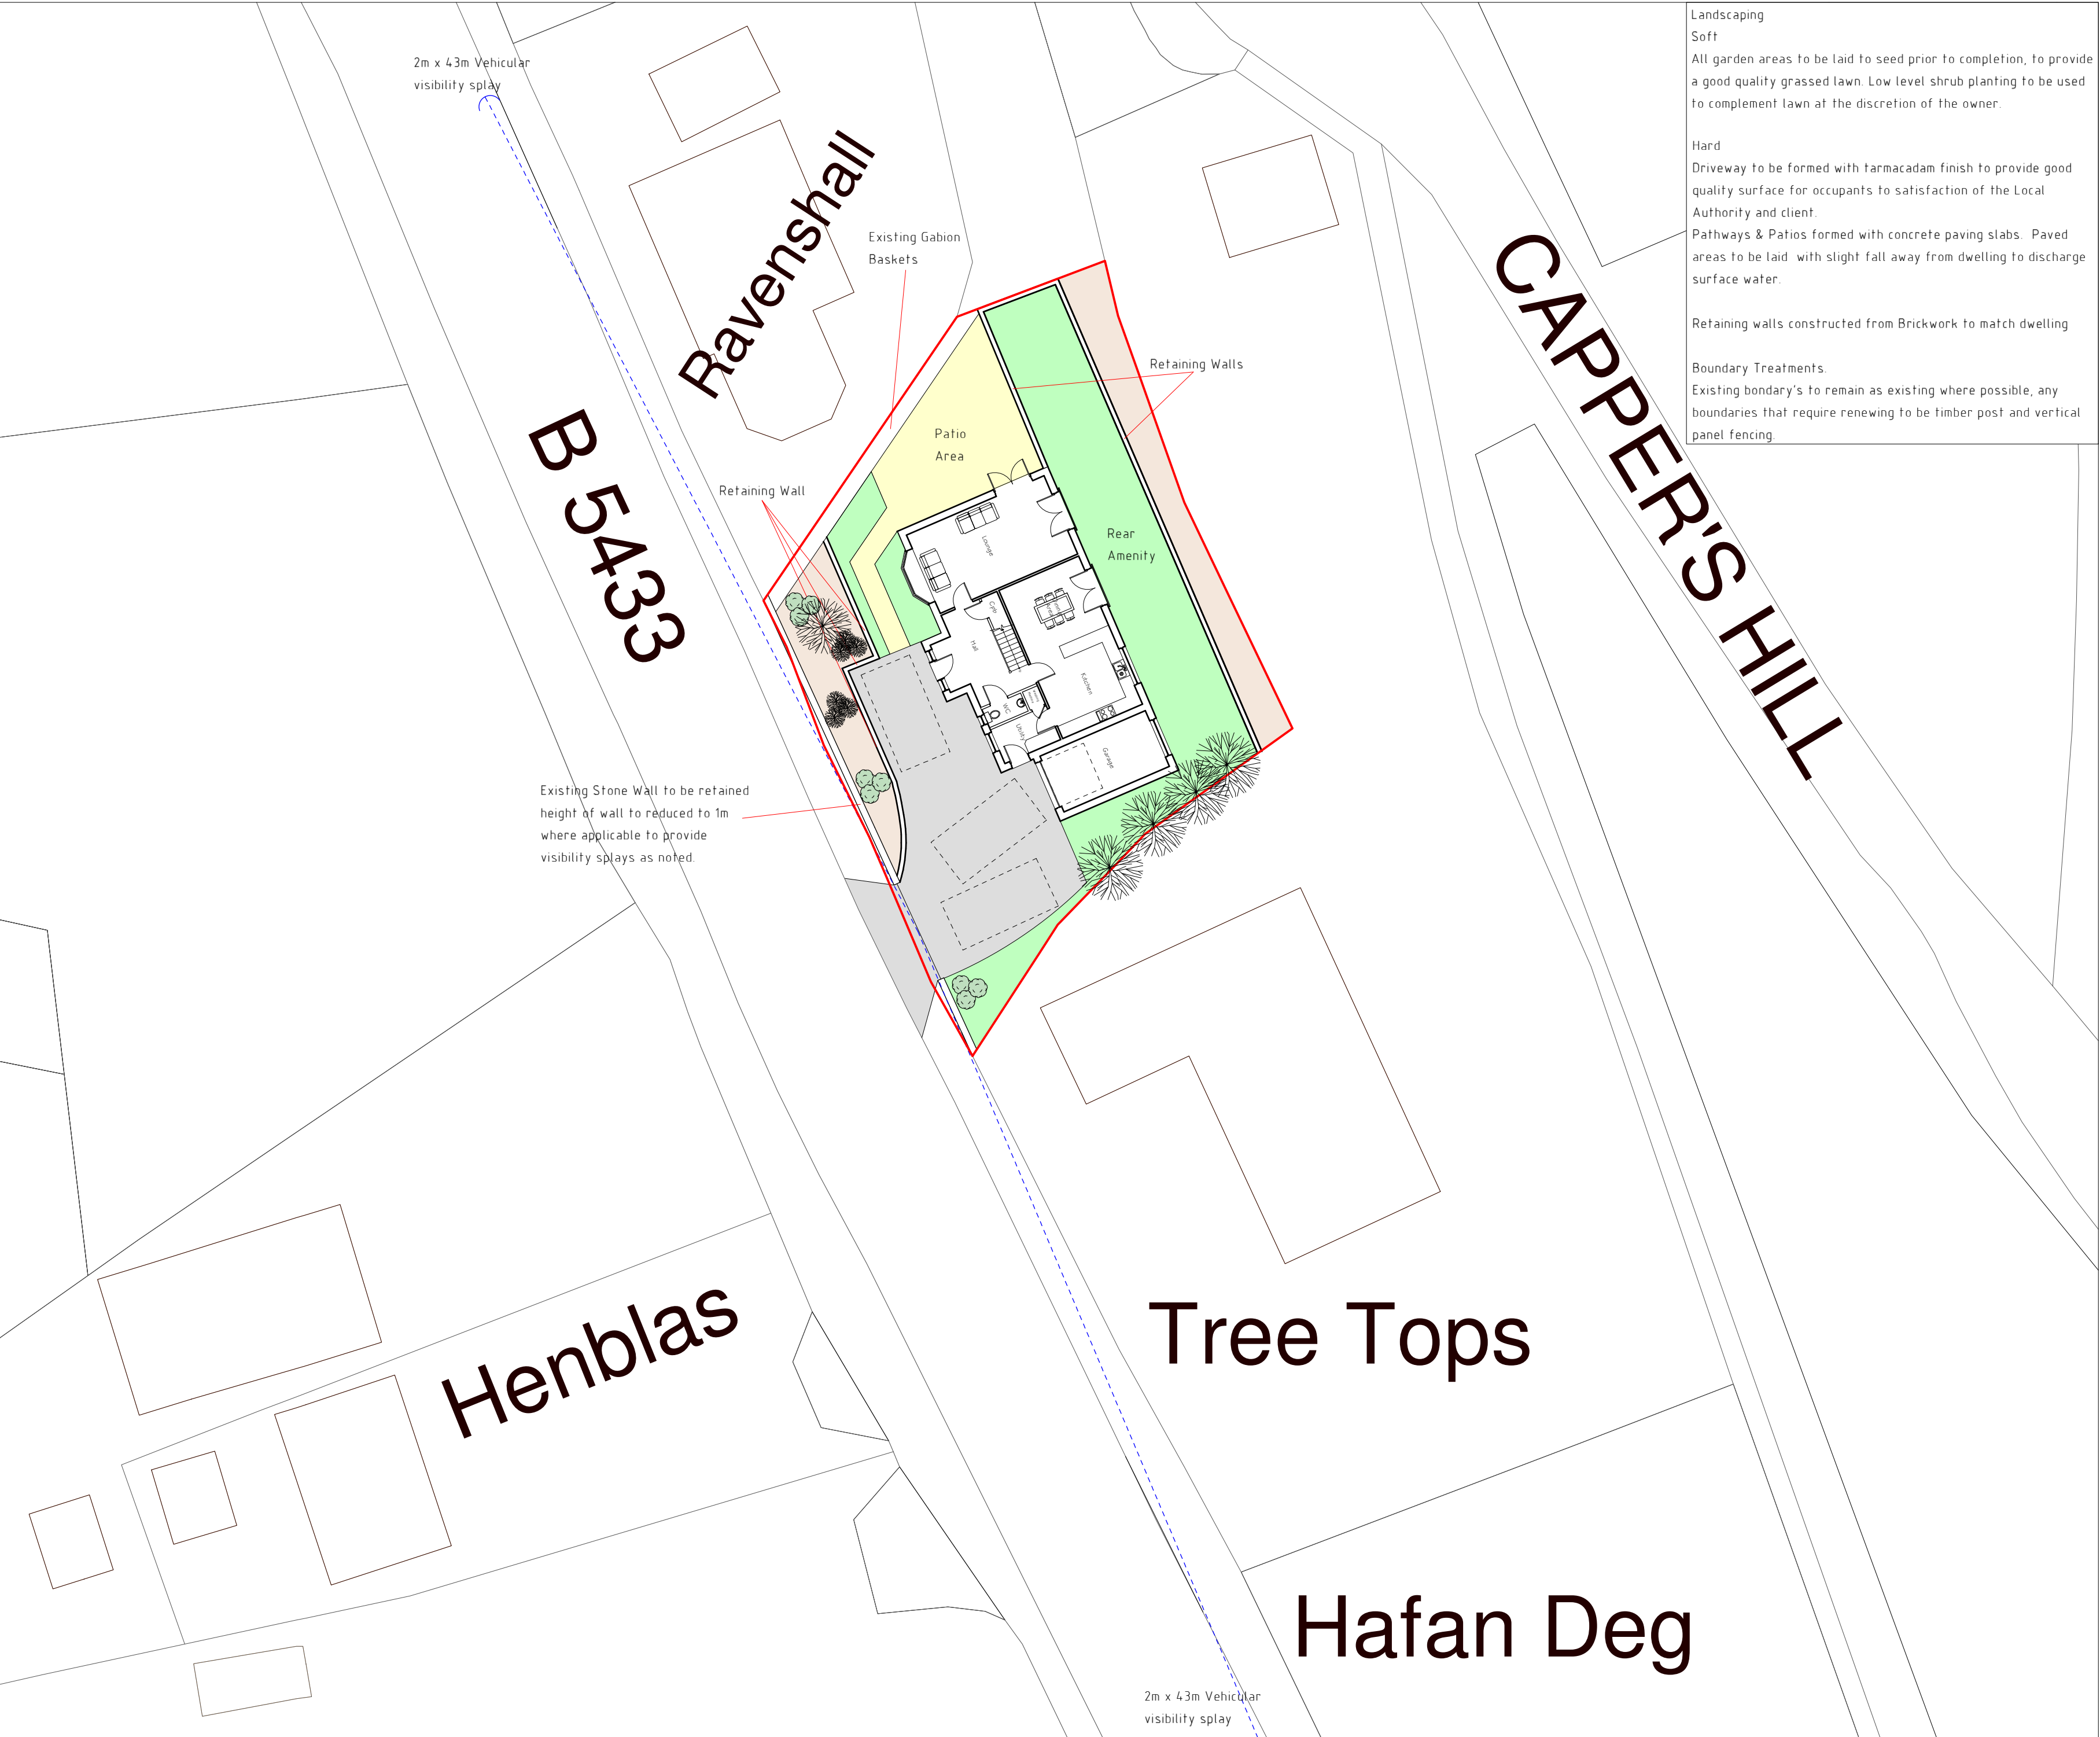

Site Plan 1:200

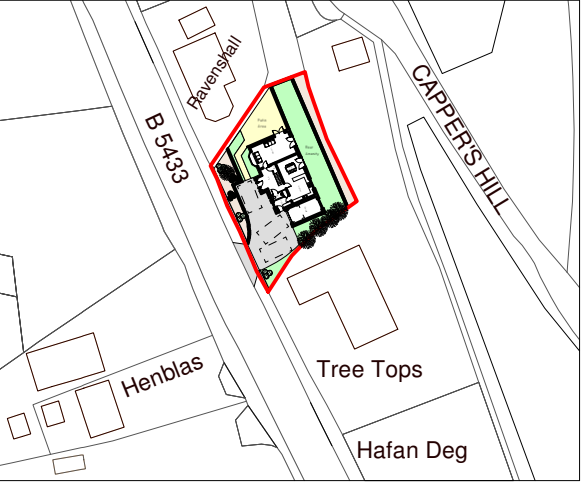

Location Plan 1:1250

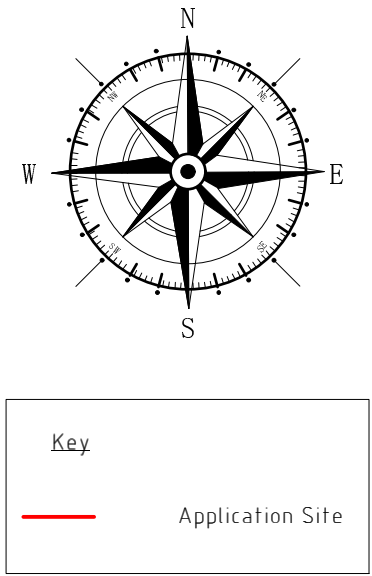

A	11/20	Additional Details Added		D J E
Rev	Date	Detail		Initial
Project: Proposed Residential Development on, Land Adj to Treetops, Wrexham Road, Brynteg, LL11 6HT				
Title: Planning: Sections, Site & Location Plan		Scale: (A1) 1:100, 1:200 & 1:1250		
Drawn By: D.J.Edwards		Date: Mar 2020		
Drawing No: E070/006		Sheet: 1 of 1		
blueprint architectural services				
 LABC		Office 3K4, Redwither Business Tower, Wrexham, LL13 9XT Tel: 01978 356500 www.blueprintarchitectural.com		
© copyright all rights reserved				