
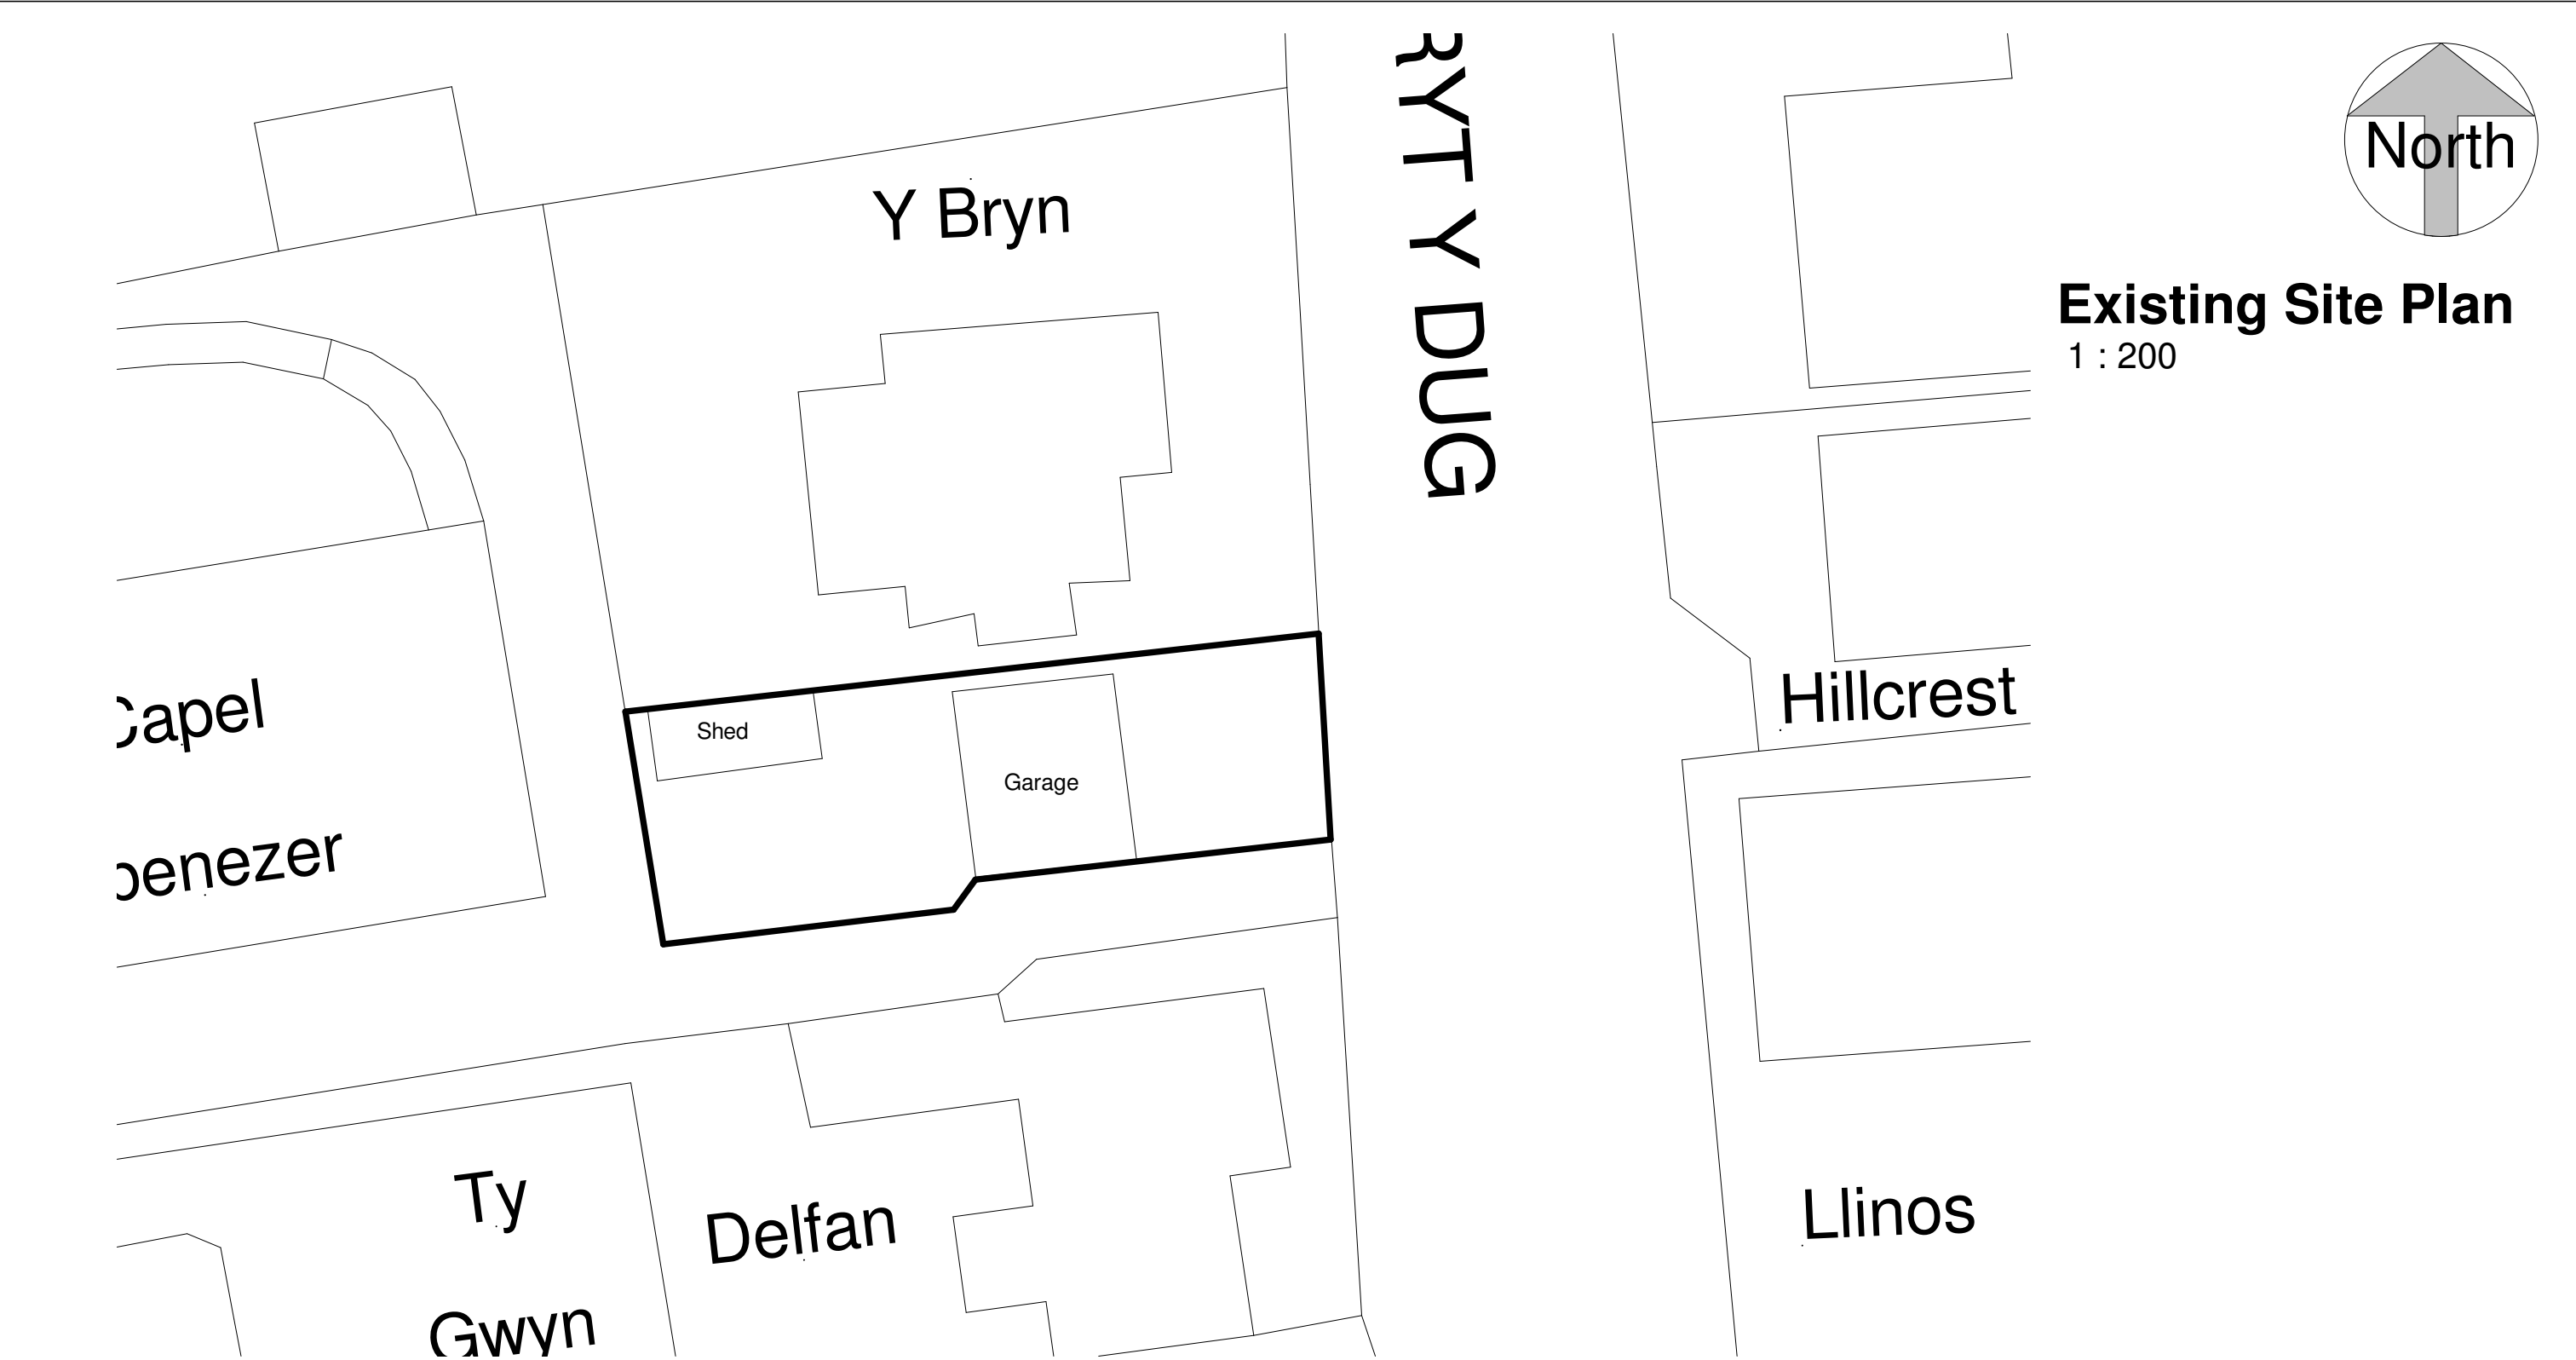


Existing Site Plan
1 : 200

CROWN COPYRIGHT AND DATABASE RIGHTS 2020 OS LICENSE NO. 100019980

 

Rev	Revision description	Drawn	Checked	Date
-----	----------------------	-------	---------	------

FRAME

Architecture to frame your lives

Project	Y Bryn, Duke Street, Rhos	Scale @ A3	Drawn By	Checked By	Date
		1 : 200	GE	-	10.07.2020
Title	Existing Site Plan	Job No.	Sheet No.	Rev.	
		Drawing Number	20-08 A002	A	