


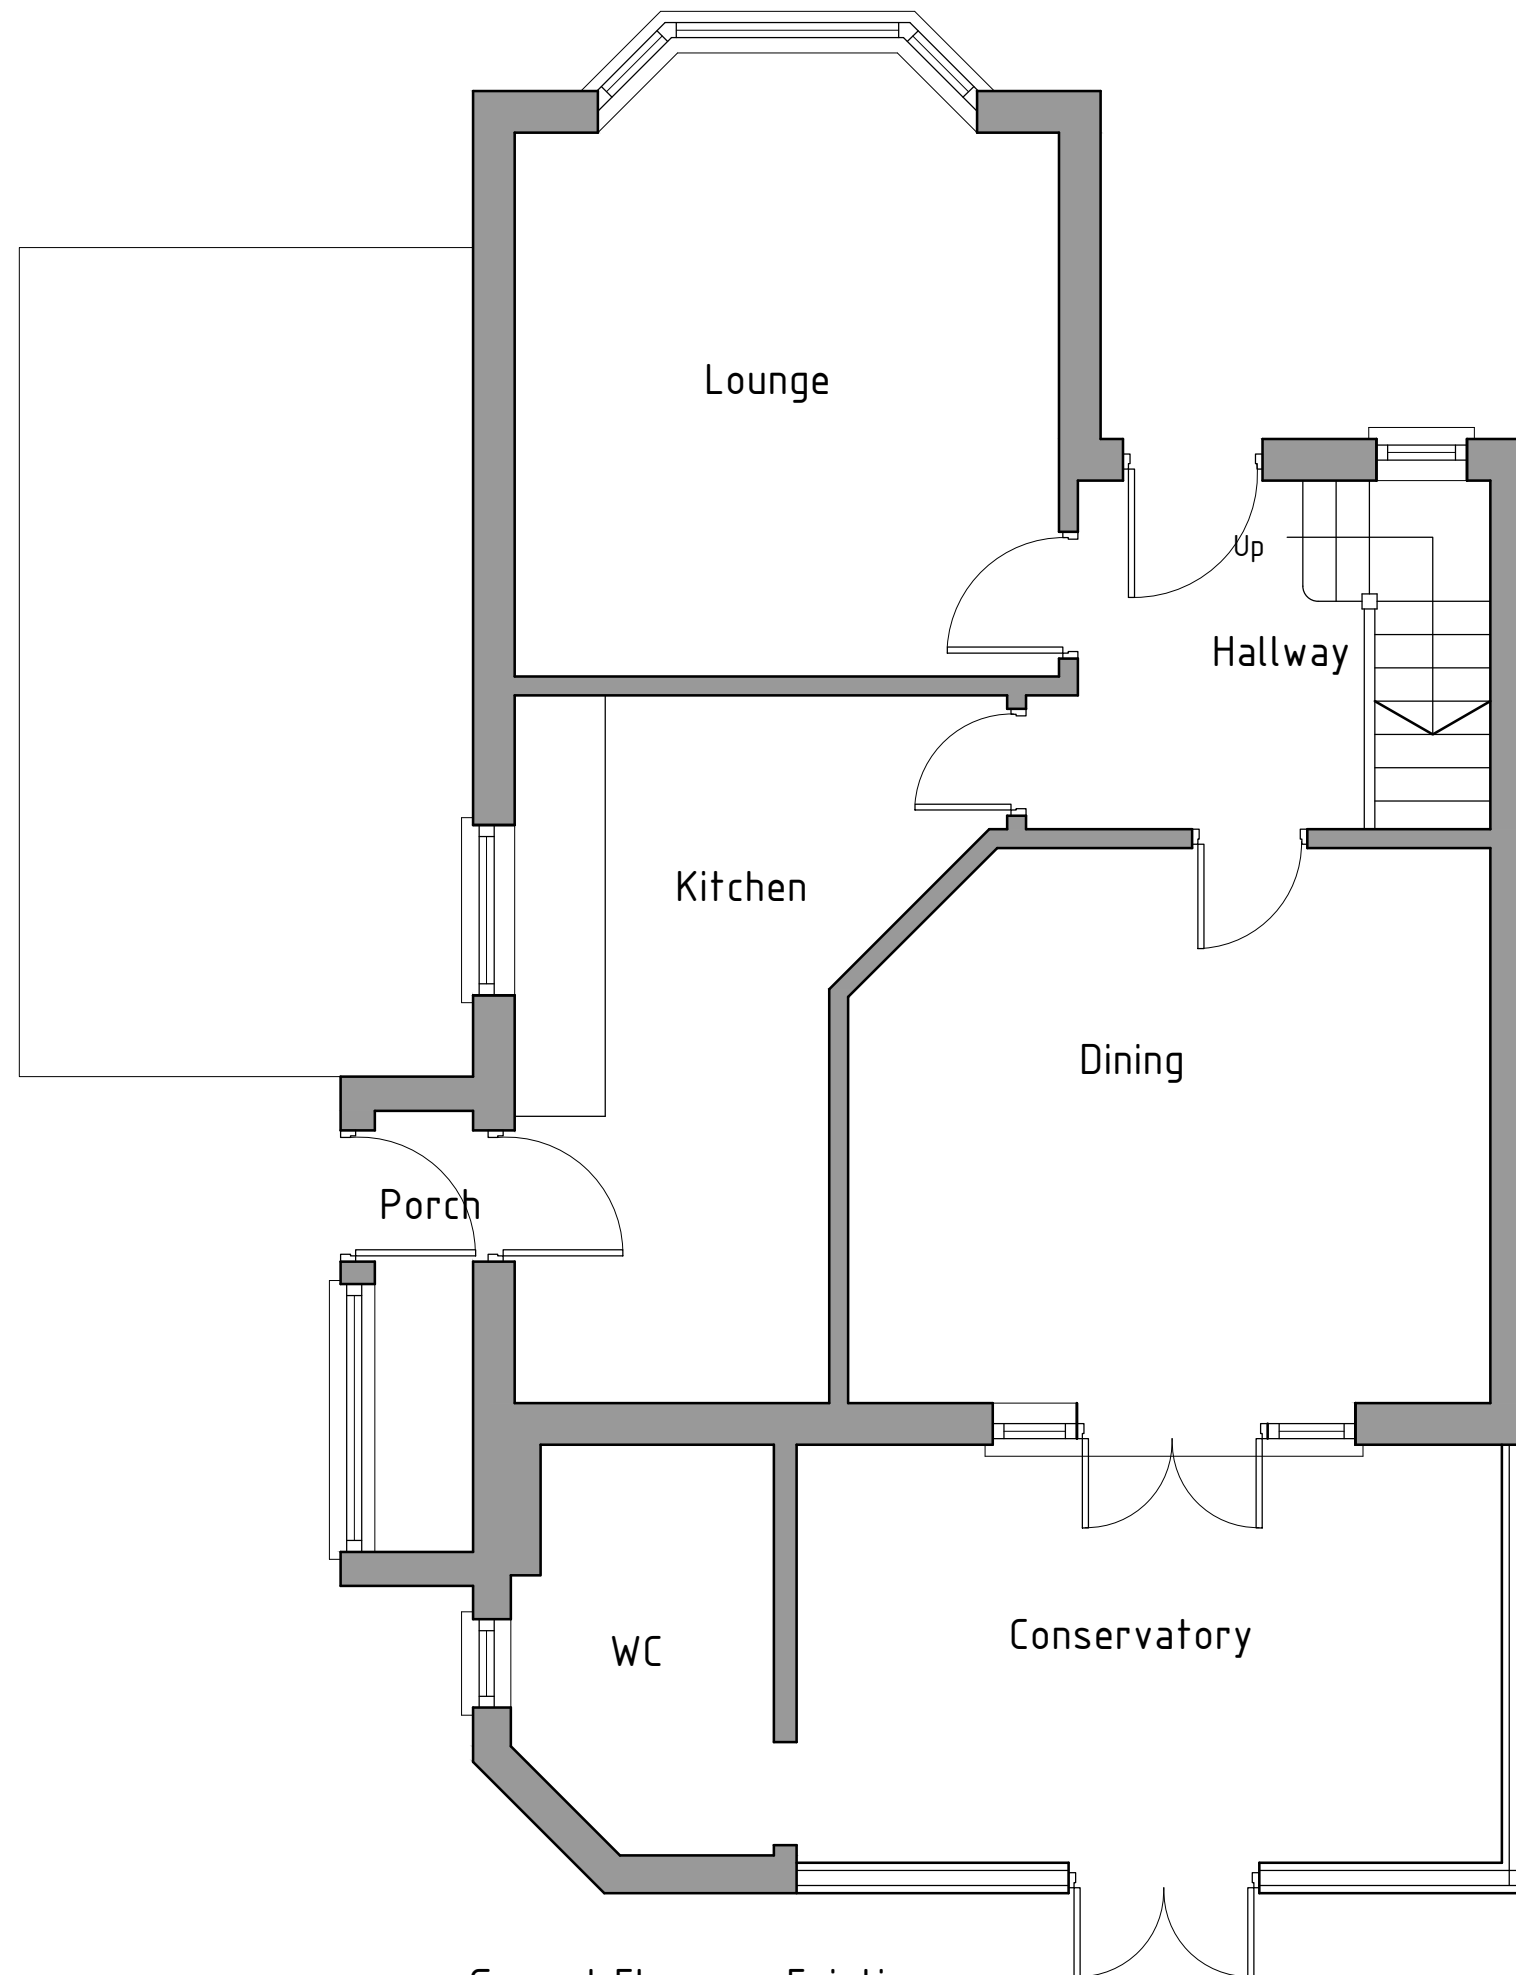

Ground Floor as Existing



HDS Architectural Services, The Foundry,
15 Yorke Street, Wrexham
LL13 8LW
Tel (01978) 345250
www.hdsarchitectural.co.uk

Project; 24 Camberley Drive, Wrexham, LL12 7LW	
Title; Ground Floor Plans as Existing	Scale (A3); 1:50
Dwg No; CD/PD/01	Date; August 2020
Revision;	