






Site Plan 1:200

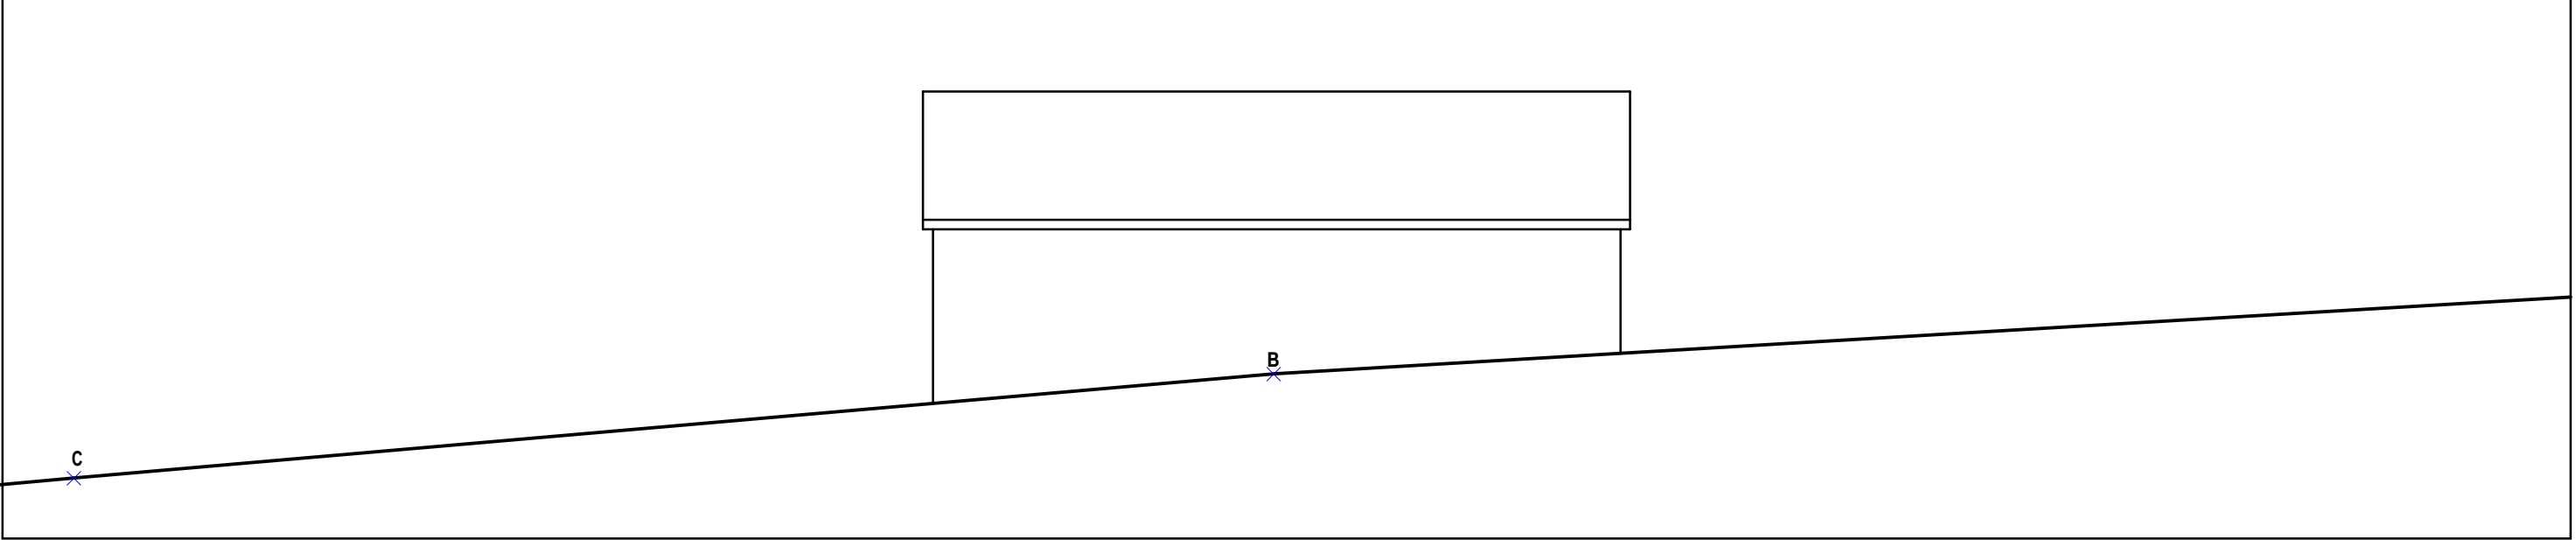

Section Y-Y 1:100

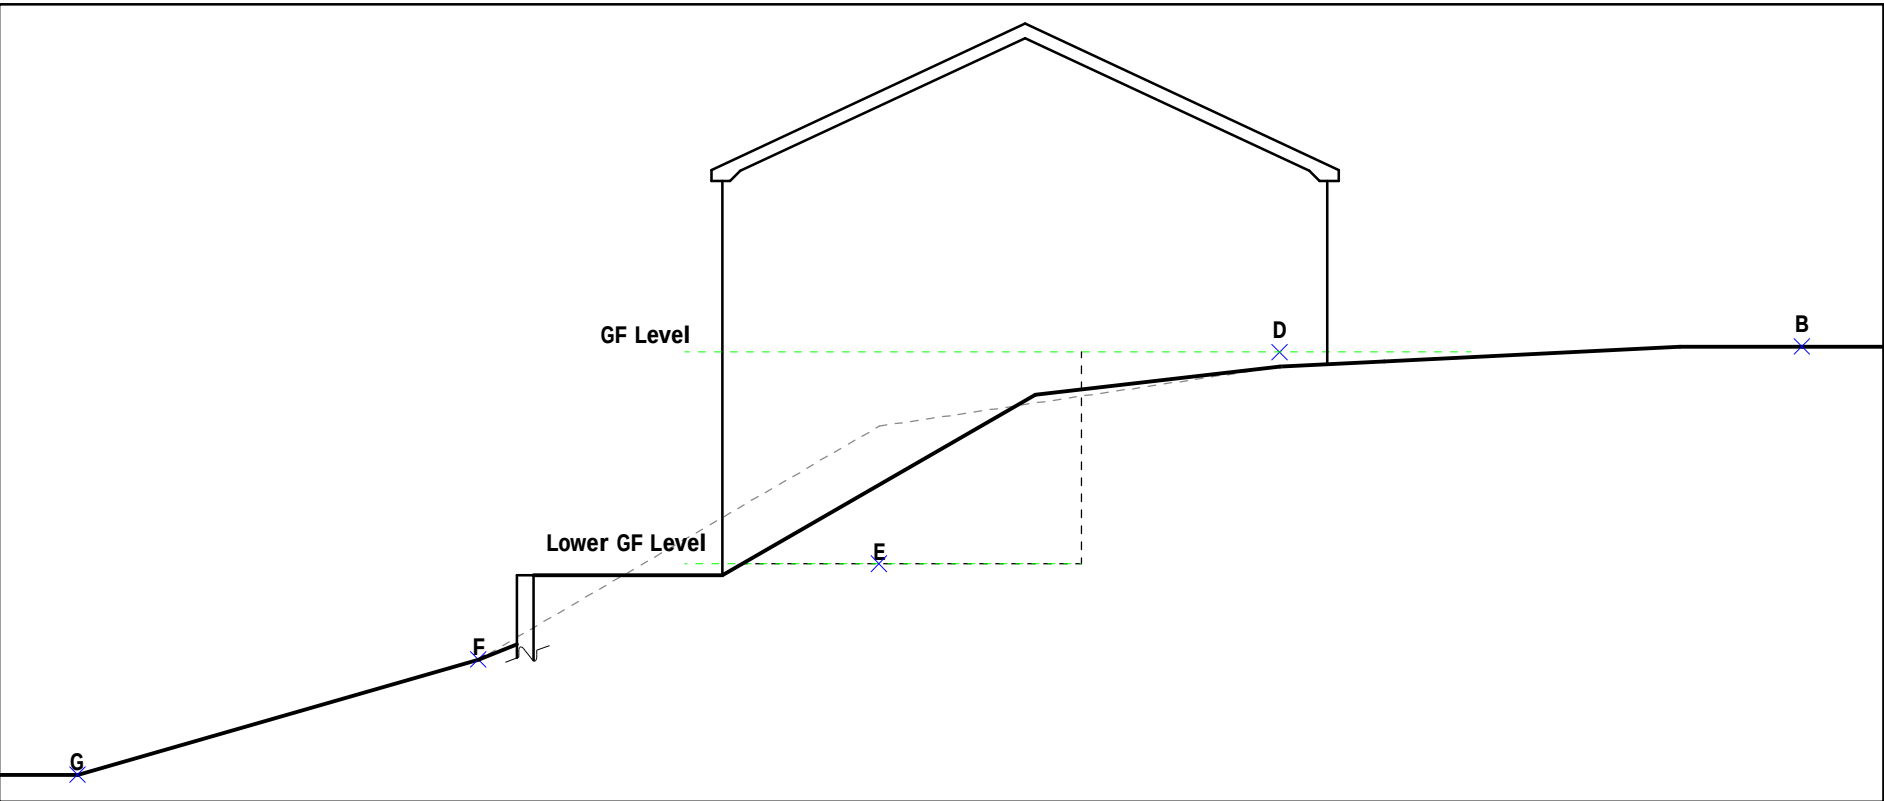


Section Z-Z 1:100

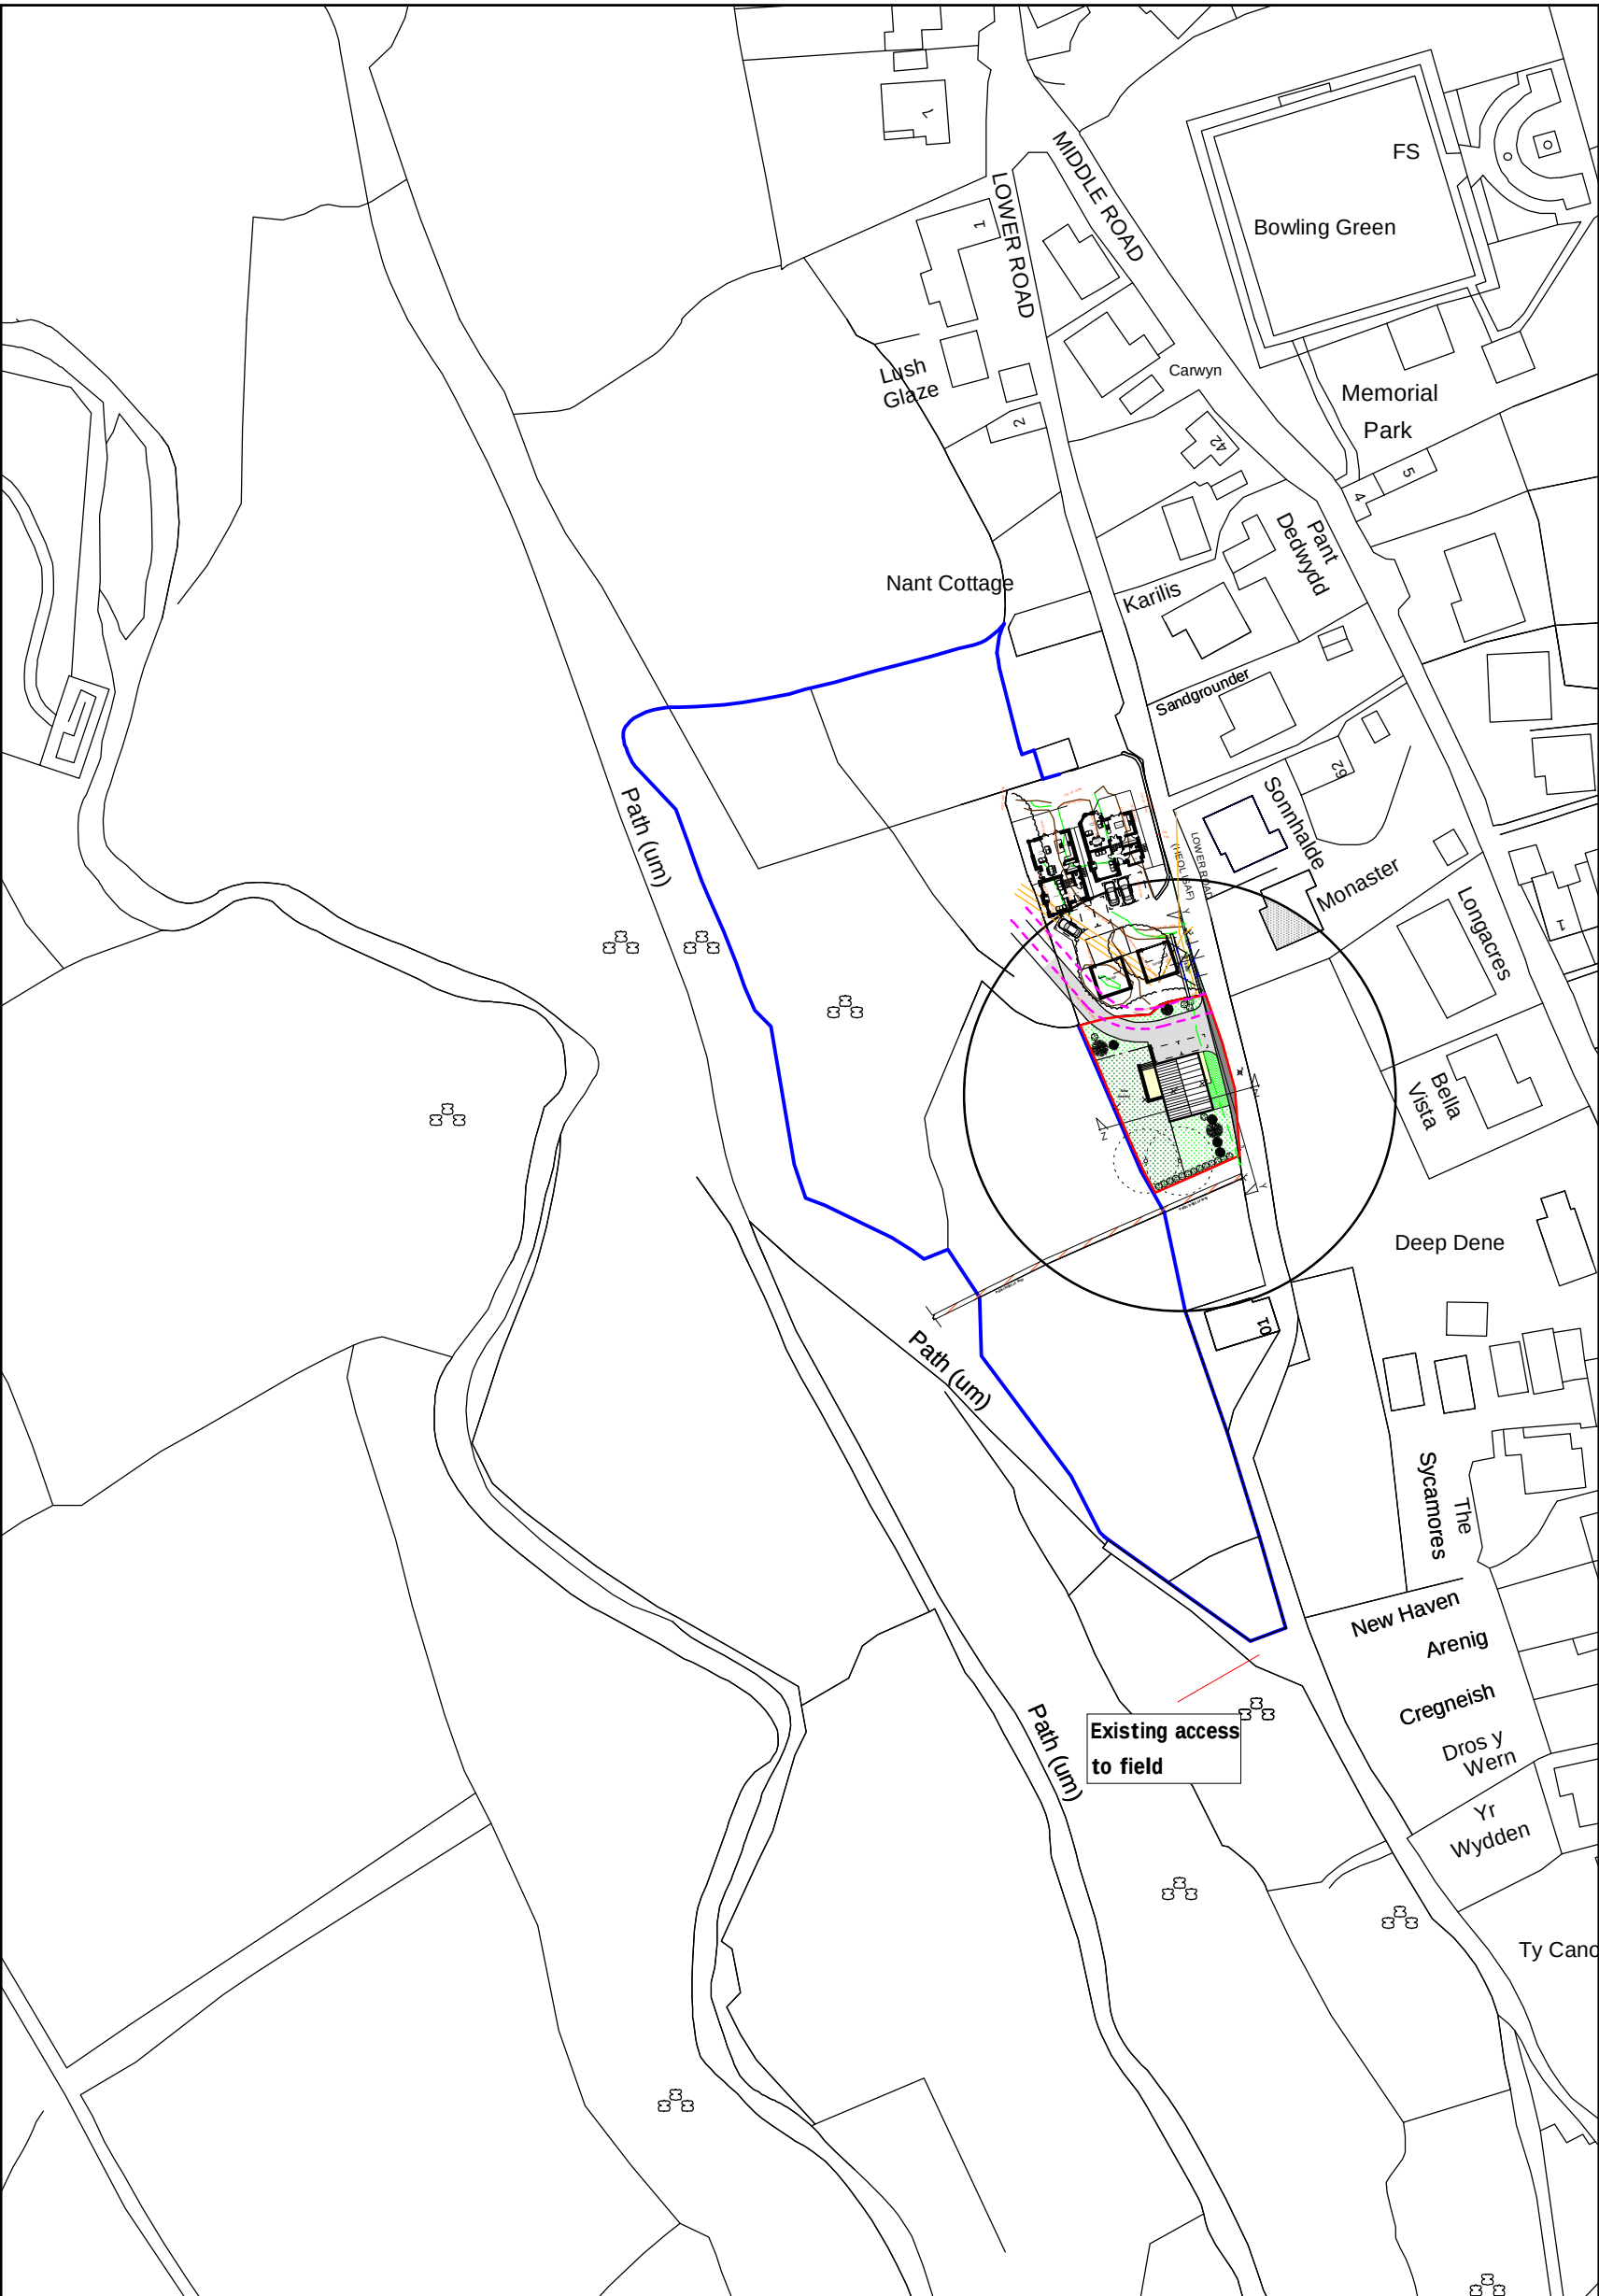

Location Plan 1:1250

Point	Level
A	10.000
B	8.489
C	6.916
D (FFL GF)	9.415
E (FFL Lower GF)	5.615
F	4.347
G	2.822

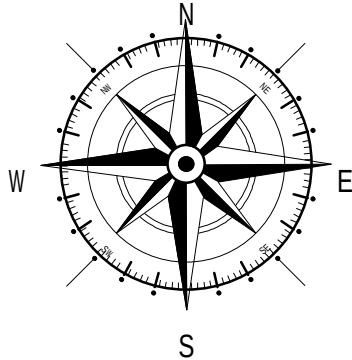

Key
Surrounding Buildings
Application site
Land owned by applicant

Building Parameter	Minimum (mm)	Maximum (mm)
Depth	7500	8000
Width	9900	10400
Height	4470	7295

Rev	Date	Detail	Initial
A	09/20	Planning Amends	D.J.F.

Project:
Proposed new dwelling on,
Land adj to Nant Cottage,
Lower Road,
Coedpoeth, LL11 3TP

Title:
Planning:Sections,
Site & Location Plan

Scale: (A1)
1:100, 1:200
&1:1250

Drawn By:
D.J.Edwards

Date:
Jan 2020

Drawing No:
D111/002

Sheet:
1 of 1

blueprint
architectural services

Office 3K4,
Redwither Business Tower,
Wrexham. LL13 9XT
Tel: 01978 356500
www.blueprintarchitectural.com
© copyright all rights reserved