

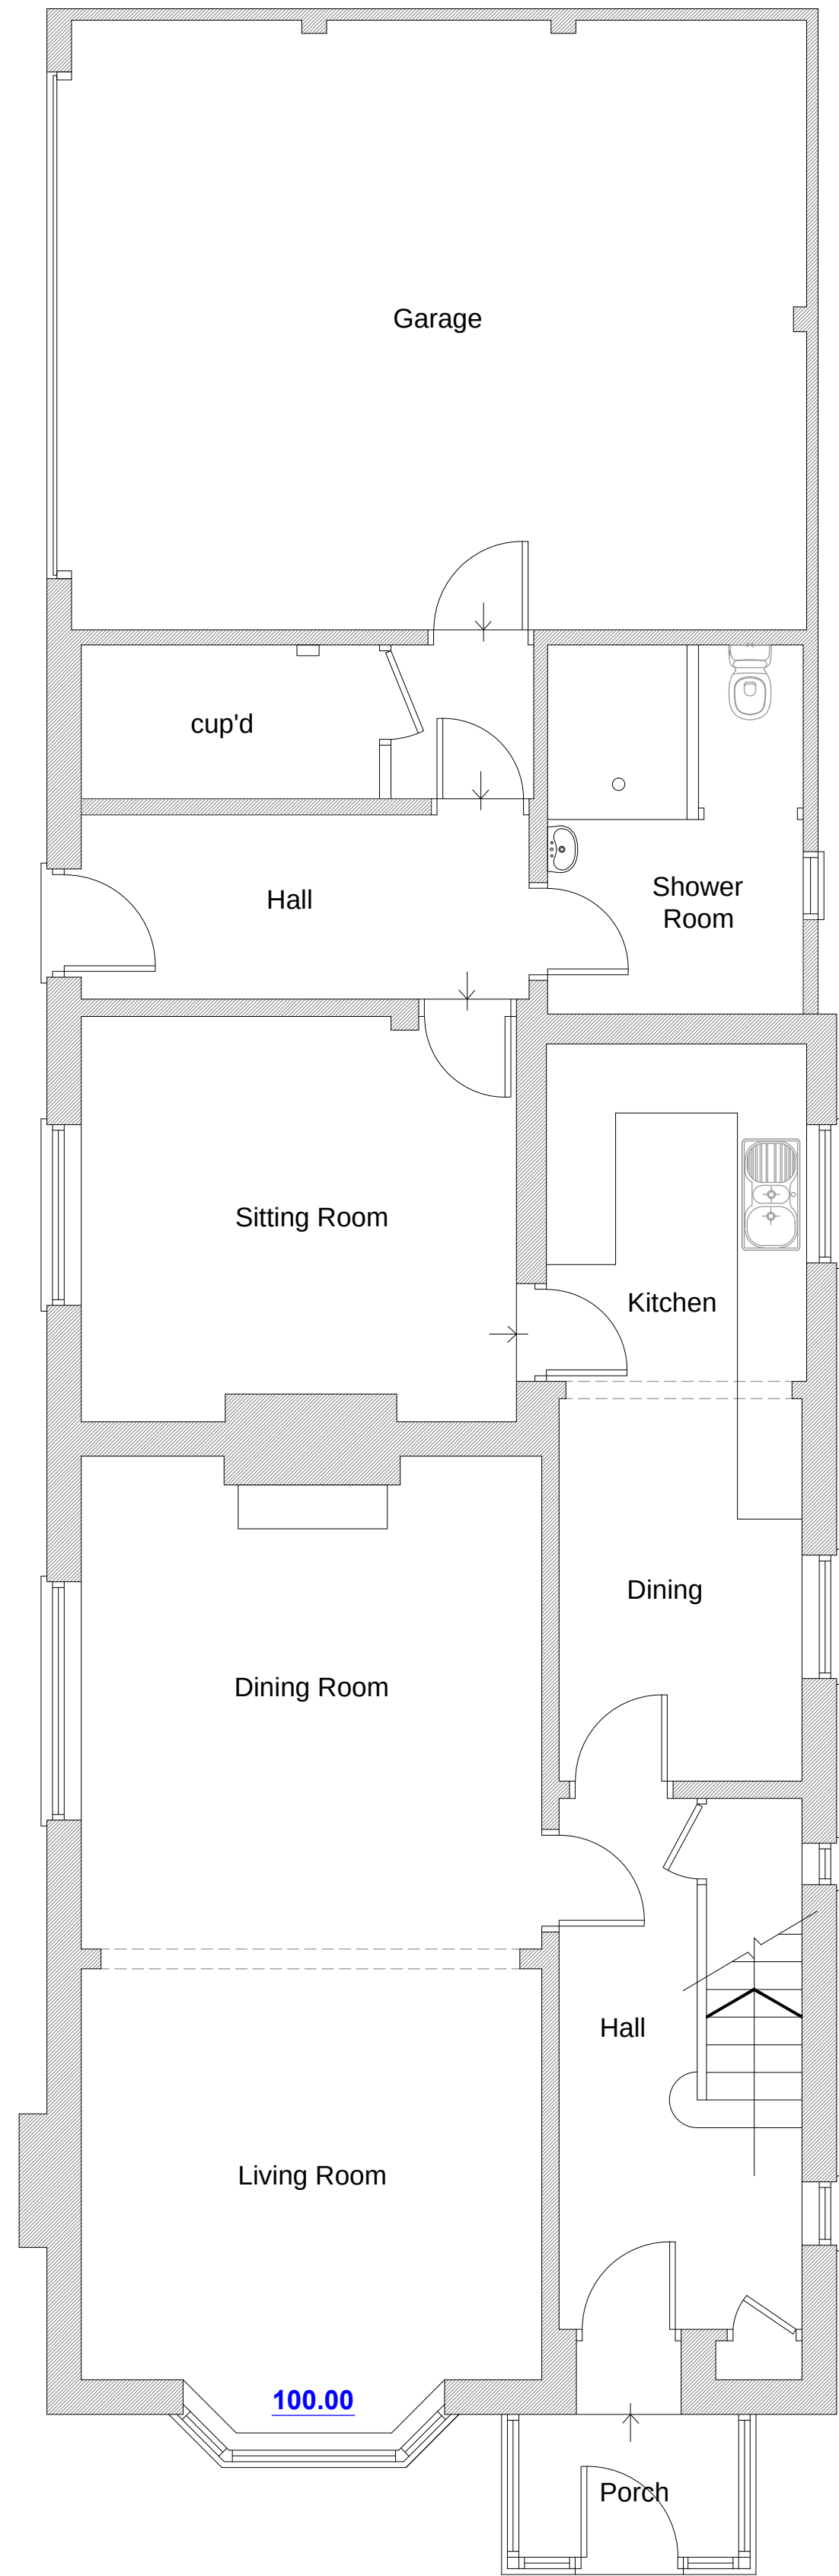


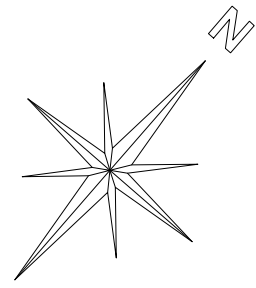



Existing Ground
Floor Plan

1:50

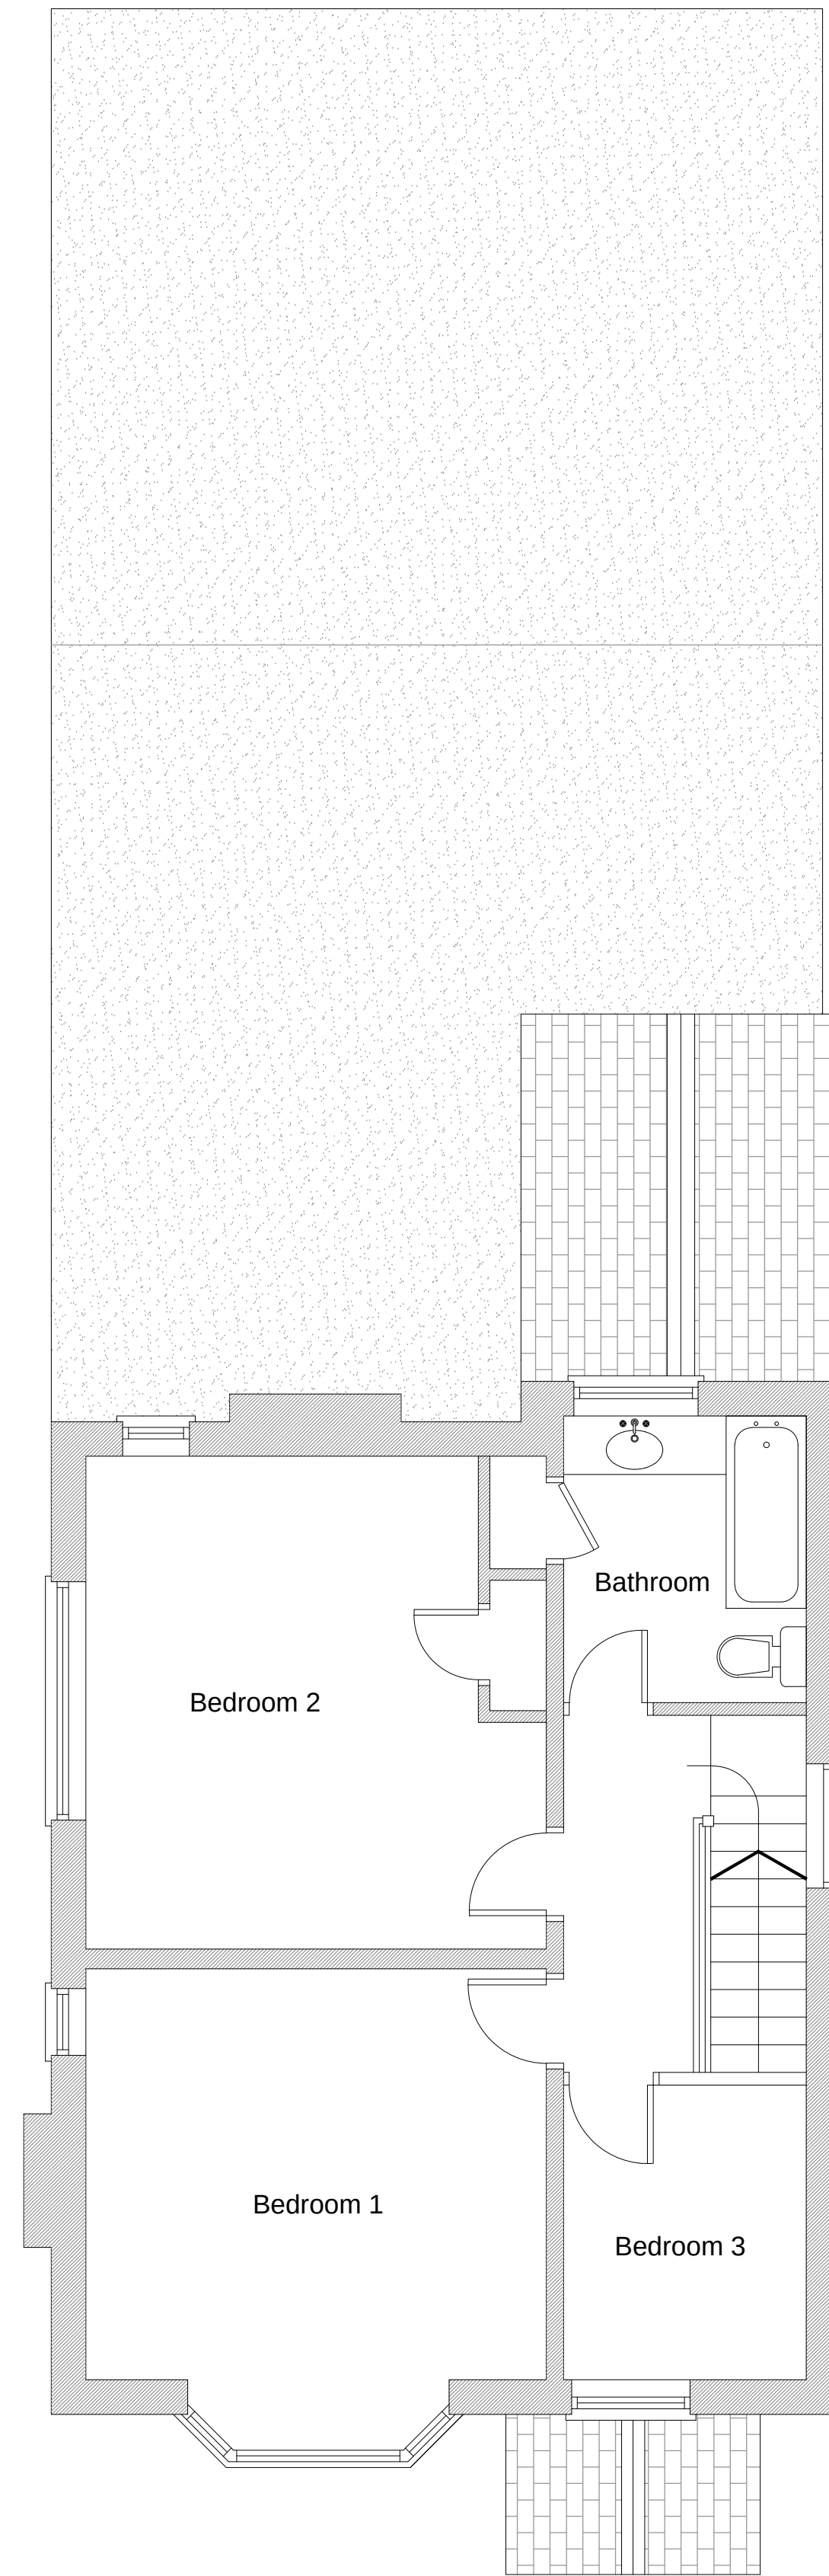

Existing First
Floor Plan

1:50

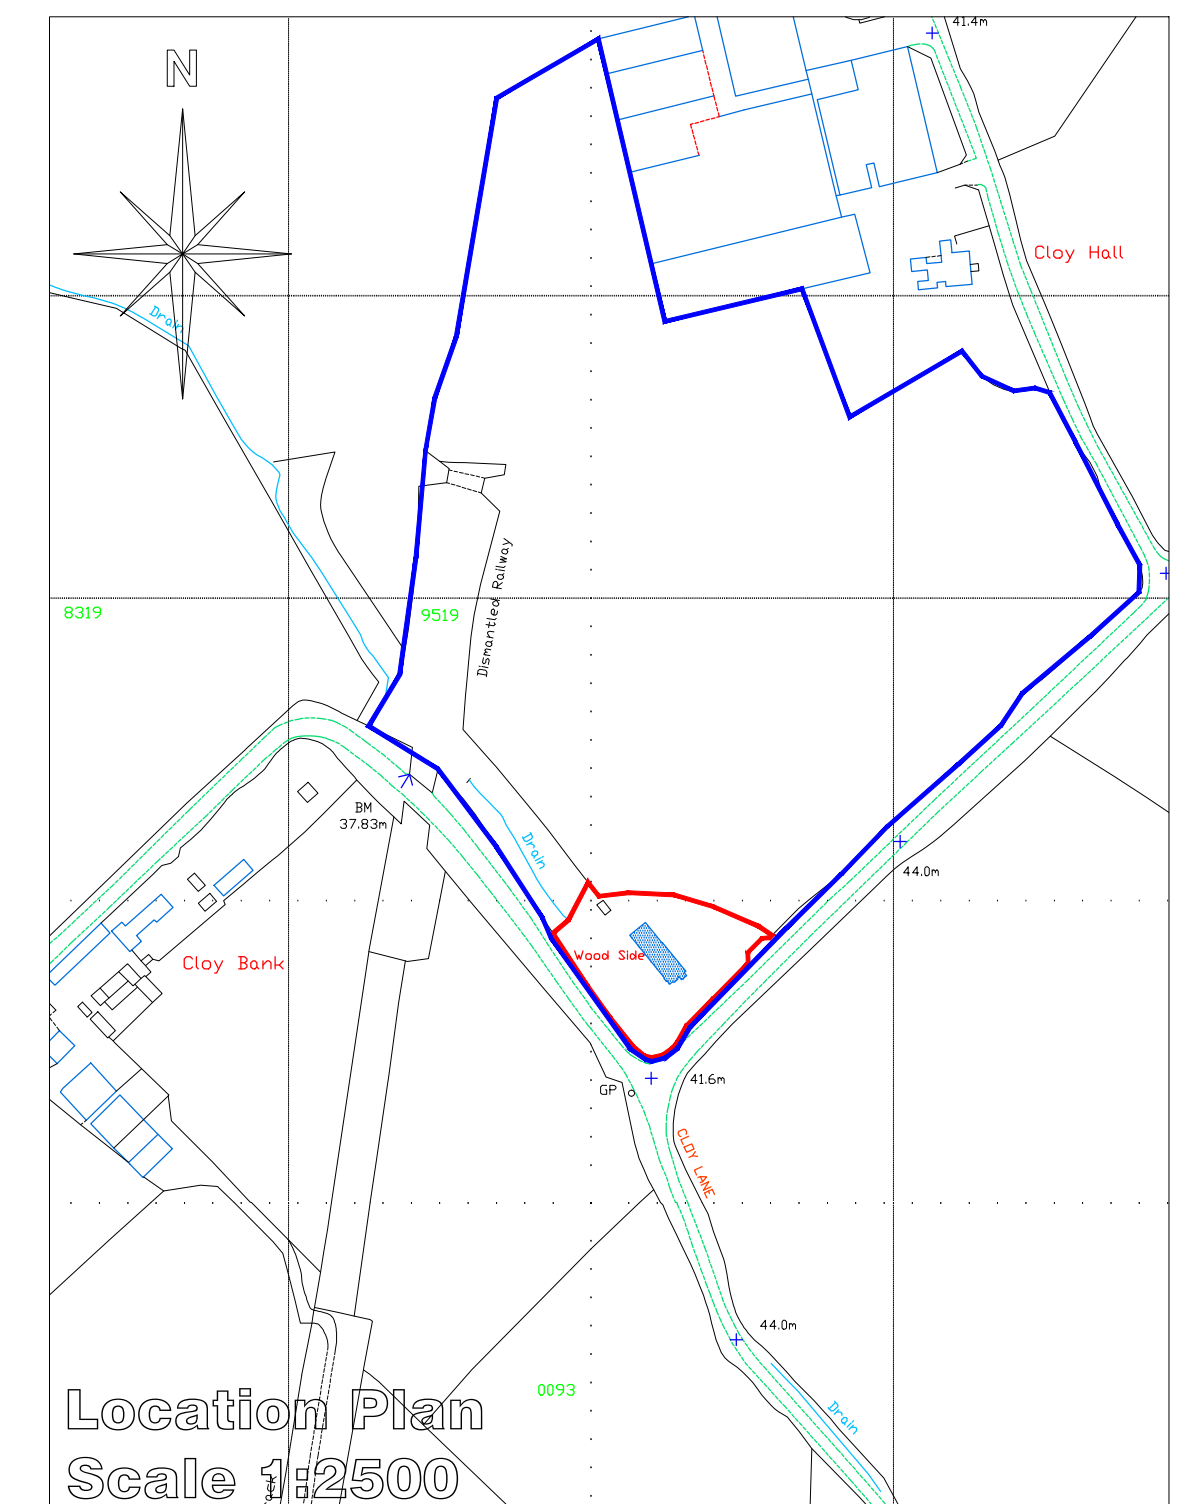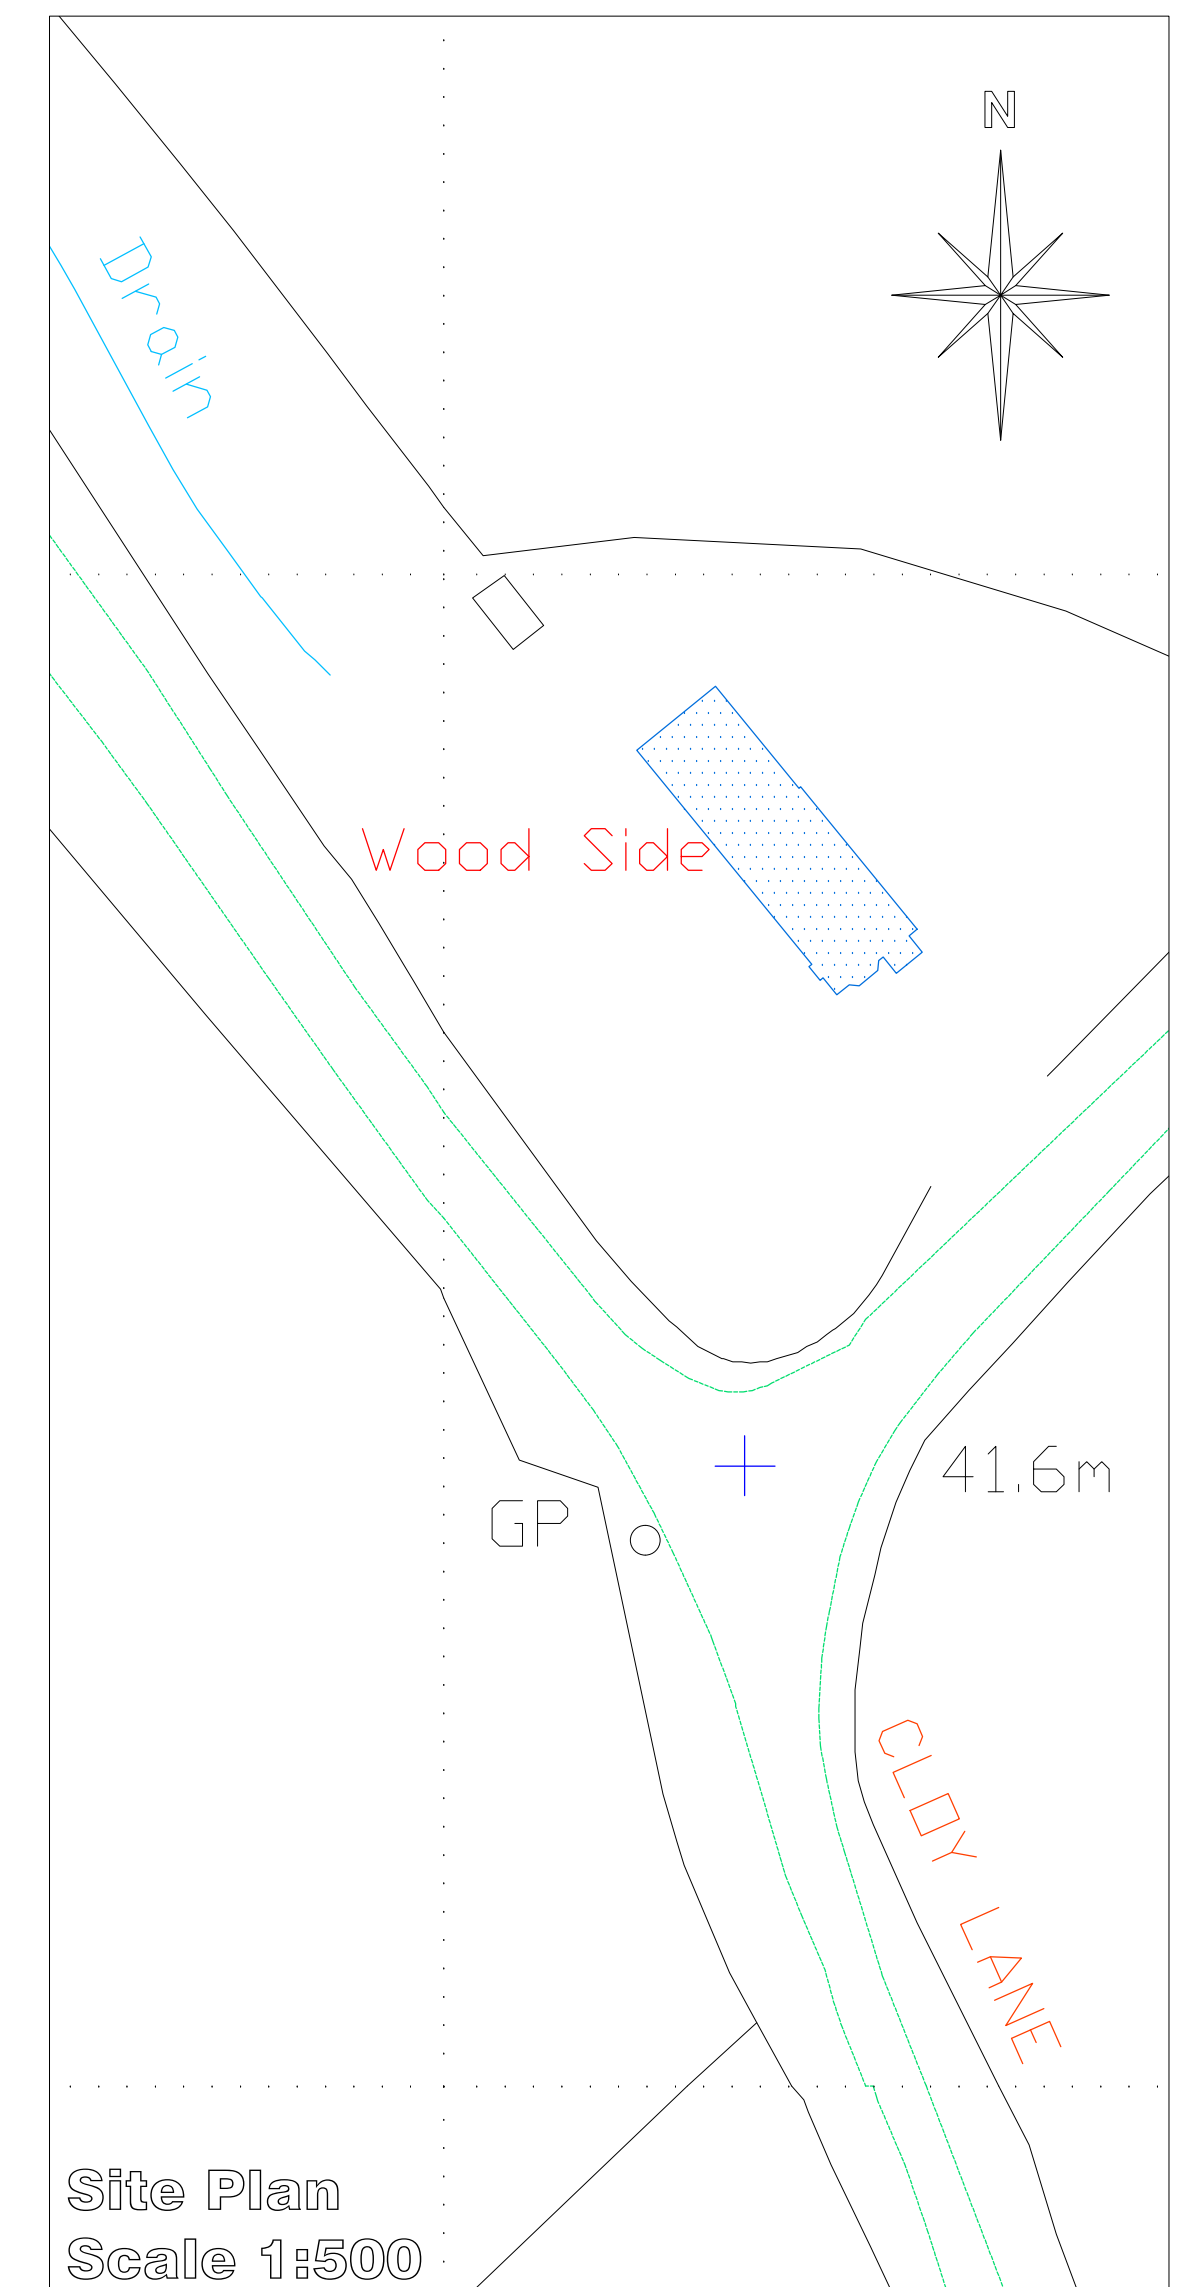

 CULLIS-ARCHITECTURAL-DESIGN 25 Sunningdale Close Wrexham North Wales LL13 9QU T 01978 264376 M 07791 480768 E ajones540@btinternet.com		Client: Mr. S. Machin.			
		Drawing Title: Existing Floor Plans & Location Plans.			
		Job Title: Proposed Extension to Woodside, Cloy Lane, Bangor on Dee, Wxm.			
		Date: May 2020	Scale: 1:50, 1:500 & 1:2500 at A1	Rev:	Doc No: PD183/01