



DO NOT SCALE FROM THIS DRAWING


The content of this drawing is subject to the provision of the Copyright Act 1956.  
Work to figured dimensions only. Site dimensions are to be checked before work is started.  
Any discrepancy whatsoever between any information contained on this drawing and any other document or drawing must be drawn to the attention of the Architect by the contractor before the work is executed.  
IF IN DOUBT ASK IMMEDIATELY.

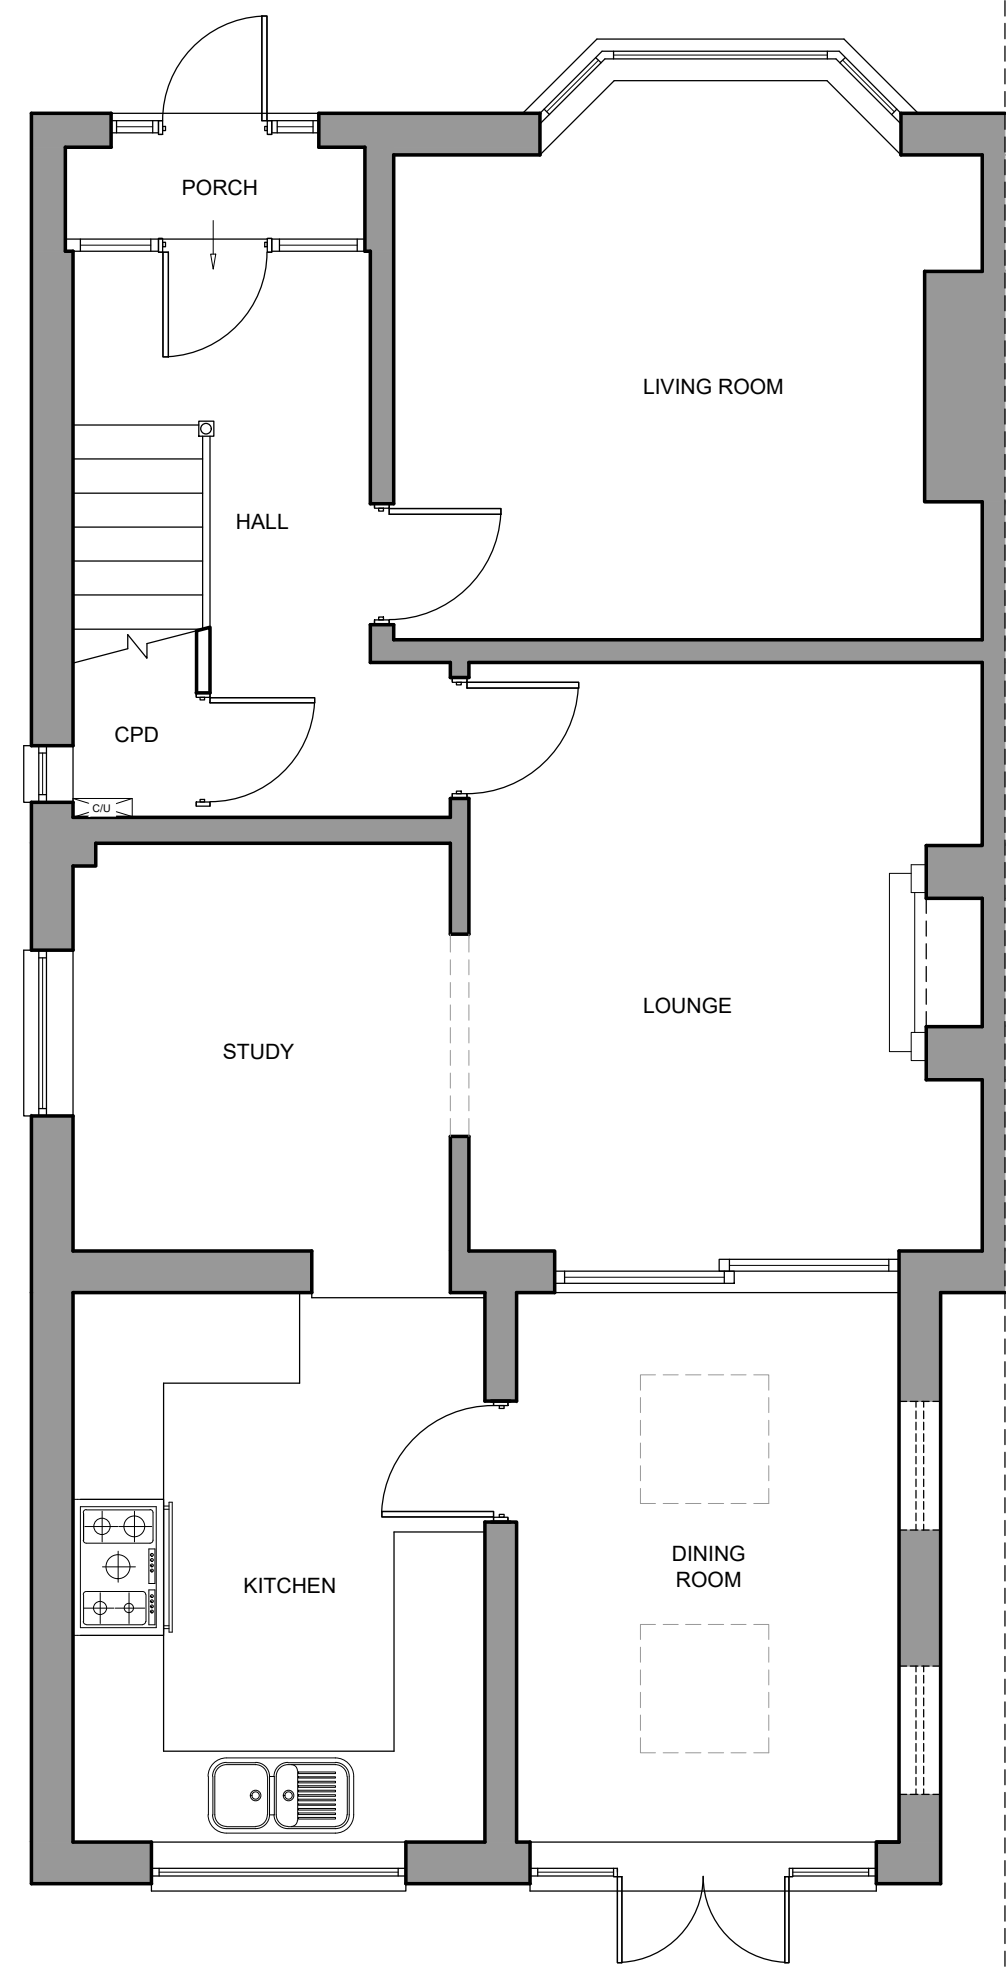

GROUND FLOOR PLAN AS EXISTING  
SCALE 1:50

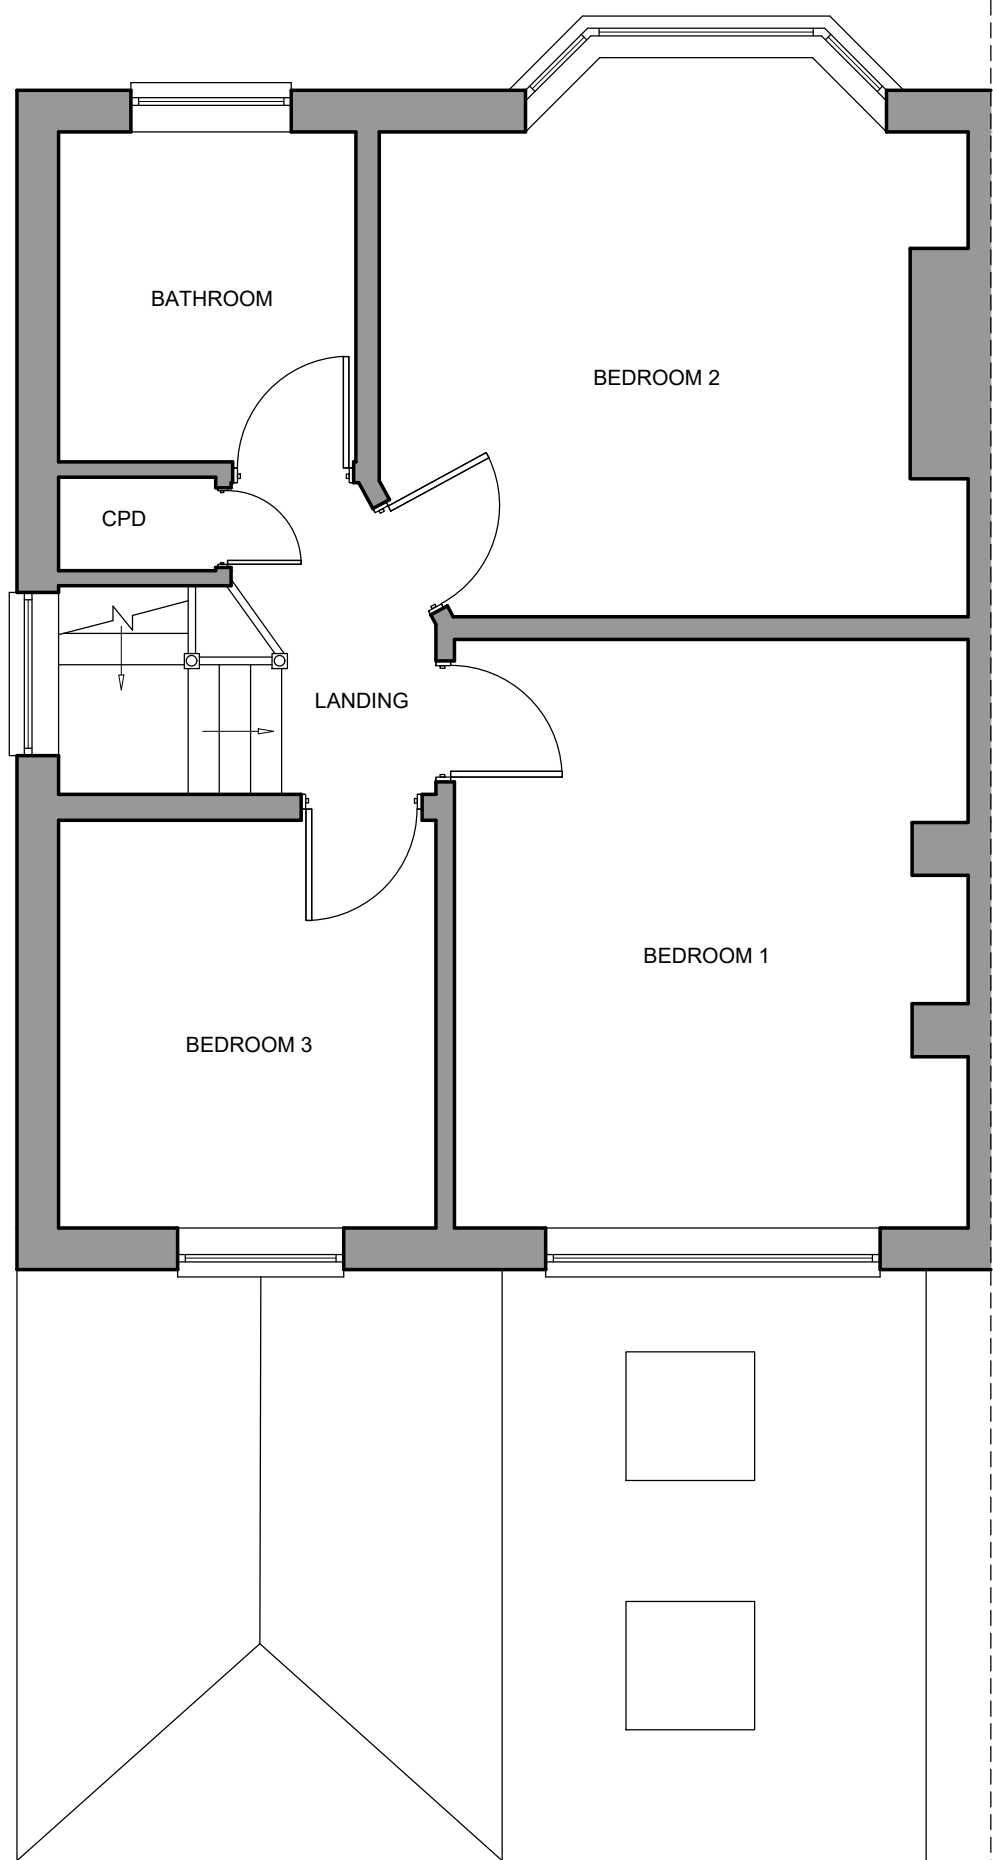


FIRST FLOOR PLAN AS EXISTING  
SCALE 1:50

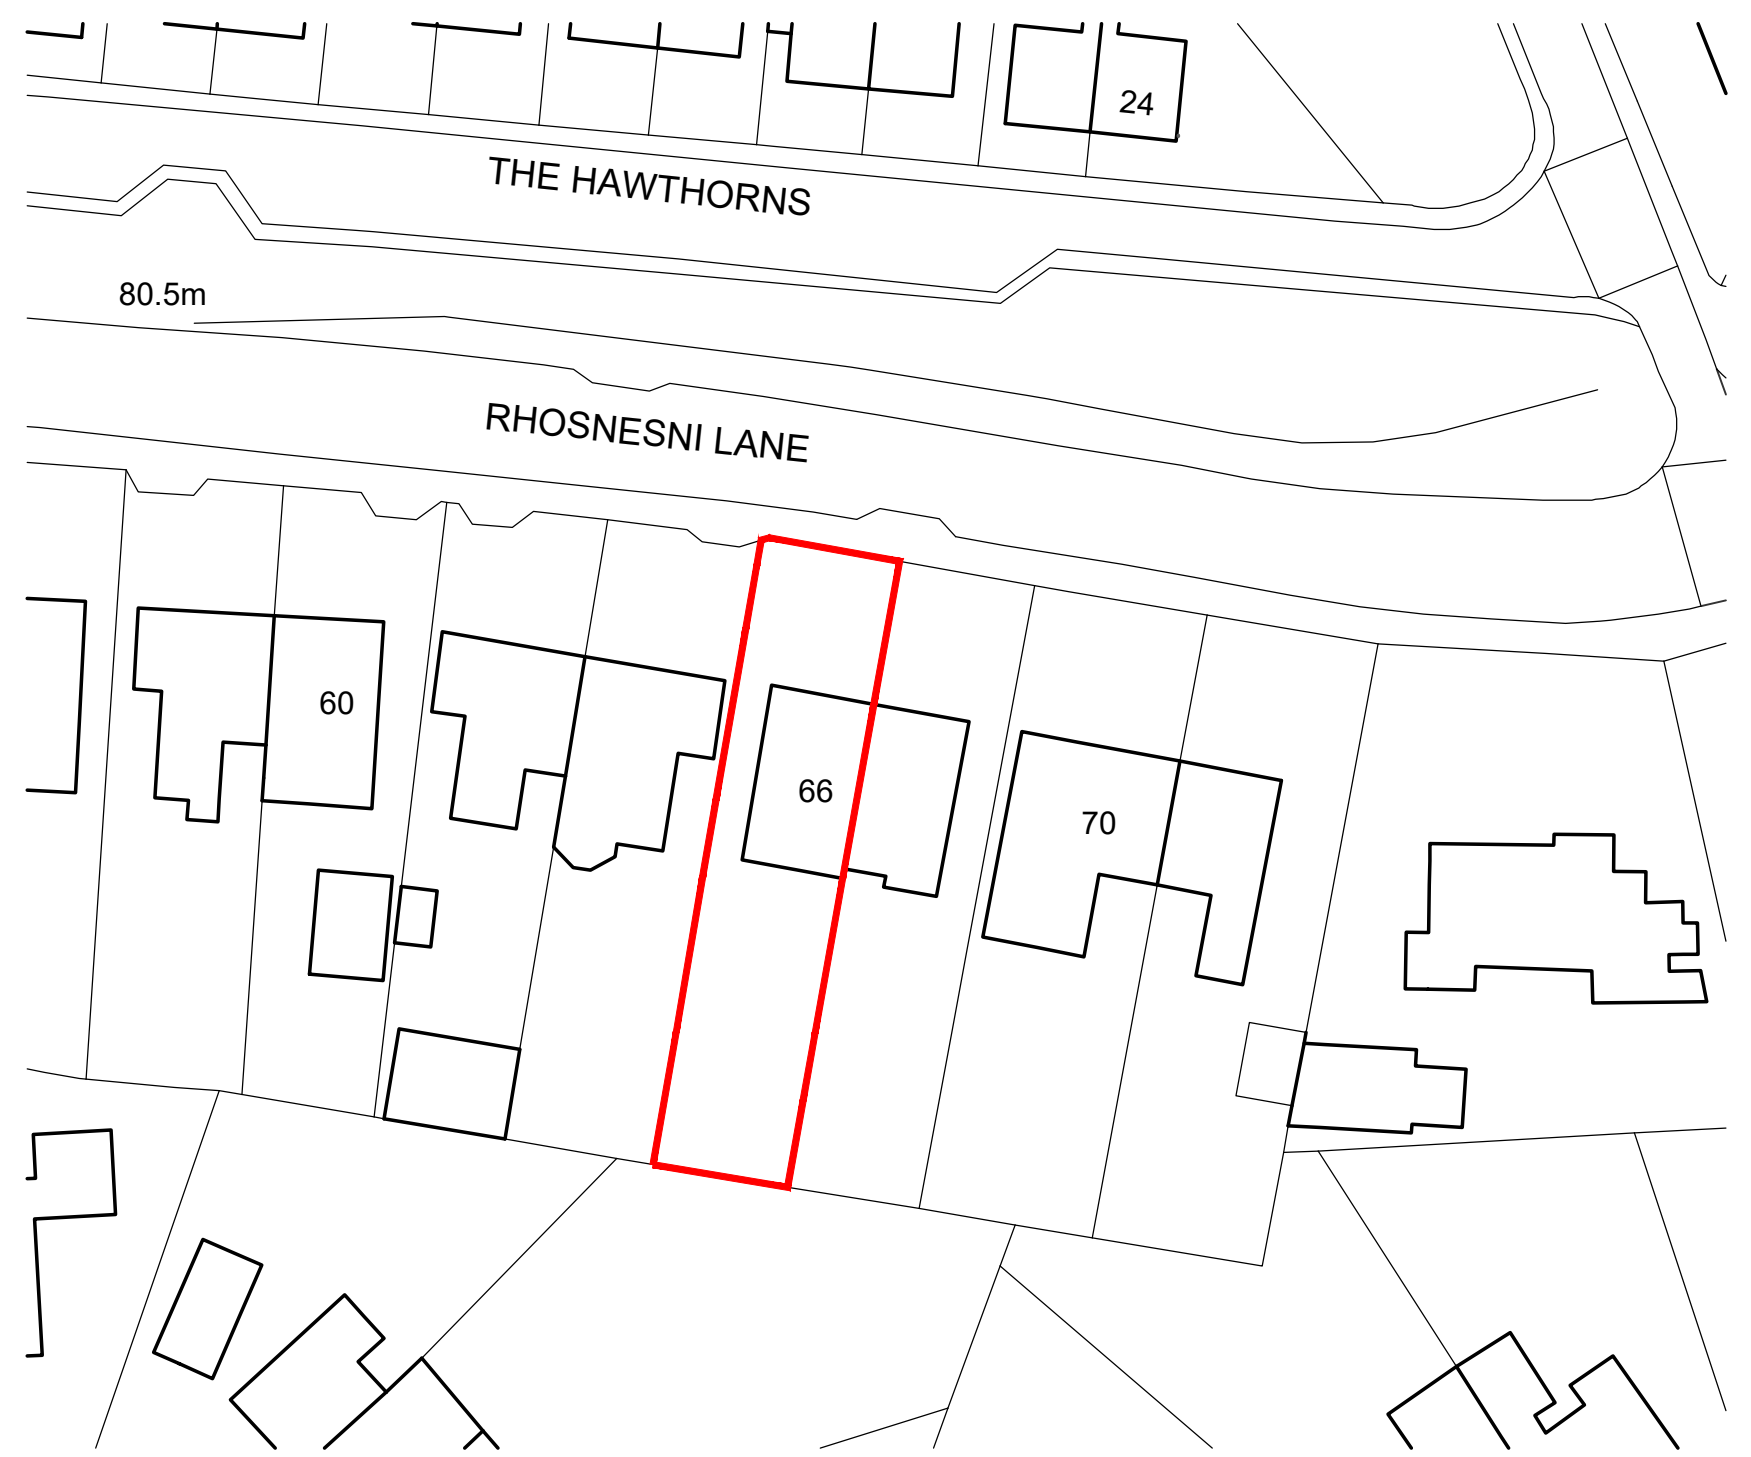

Ordnance Survey, (c) Crown Copyright 2020. All rights reserved. Licence number 100022432


BLOCK PLAN AS EXISTING  
SCALE 1:500

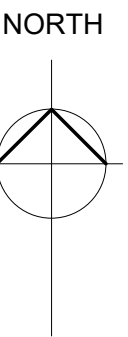

FRONT ELEVATIONS AS EXISTING  
SCALE 1:50



REAR ELEVATIONS AS EXISTING  
SCALE 1:50

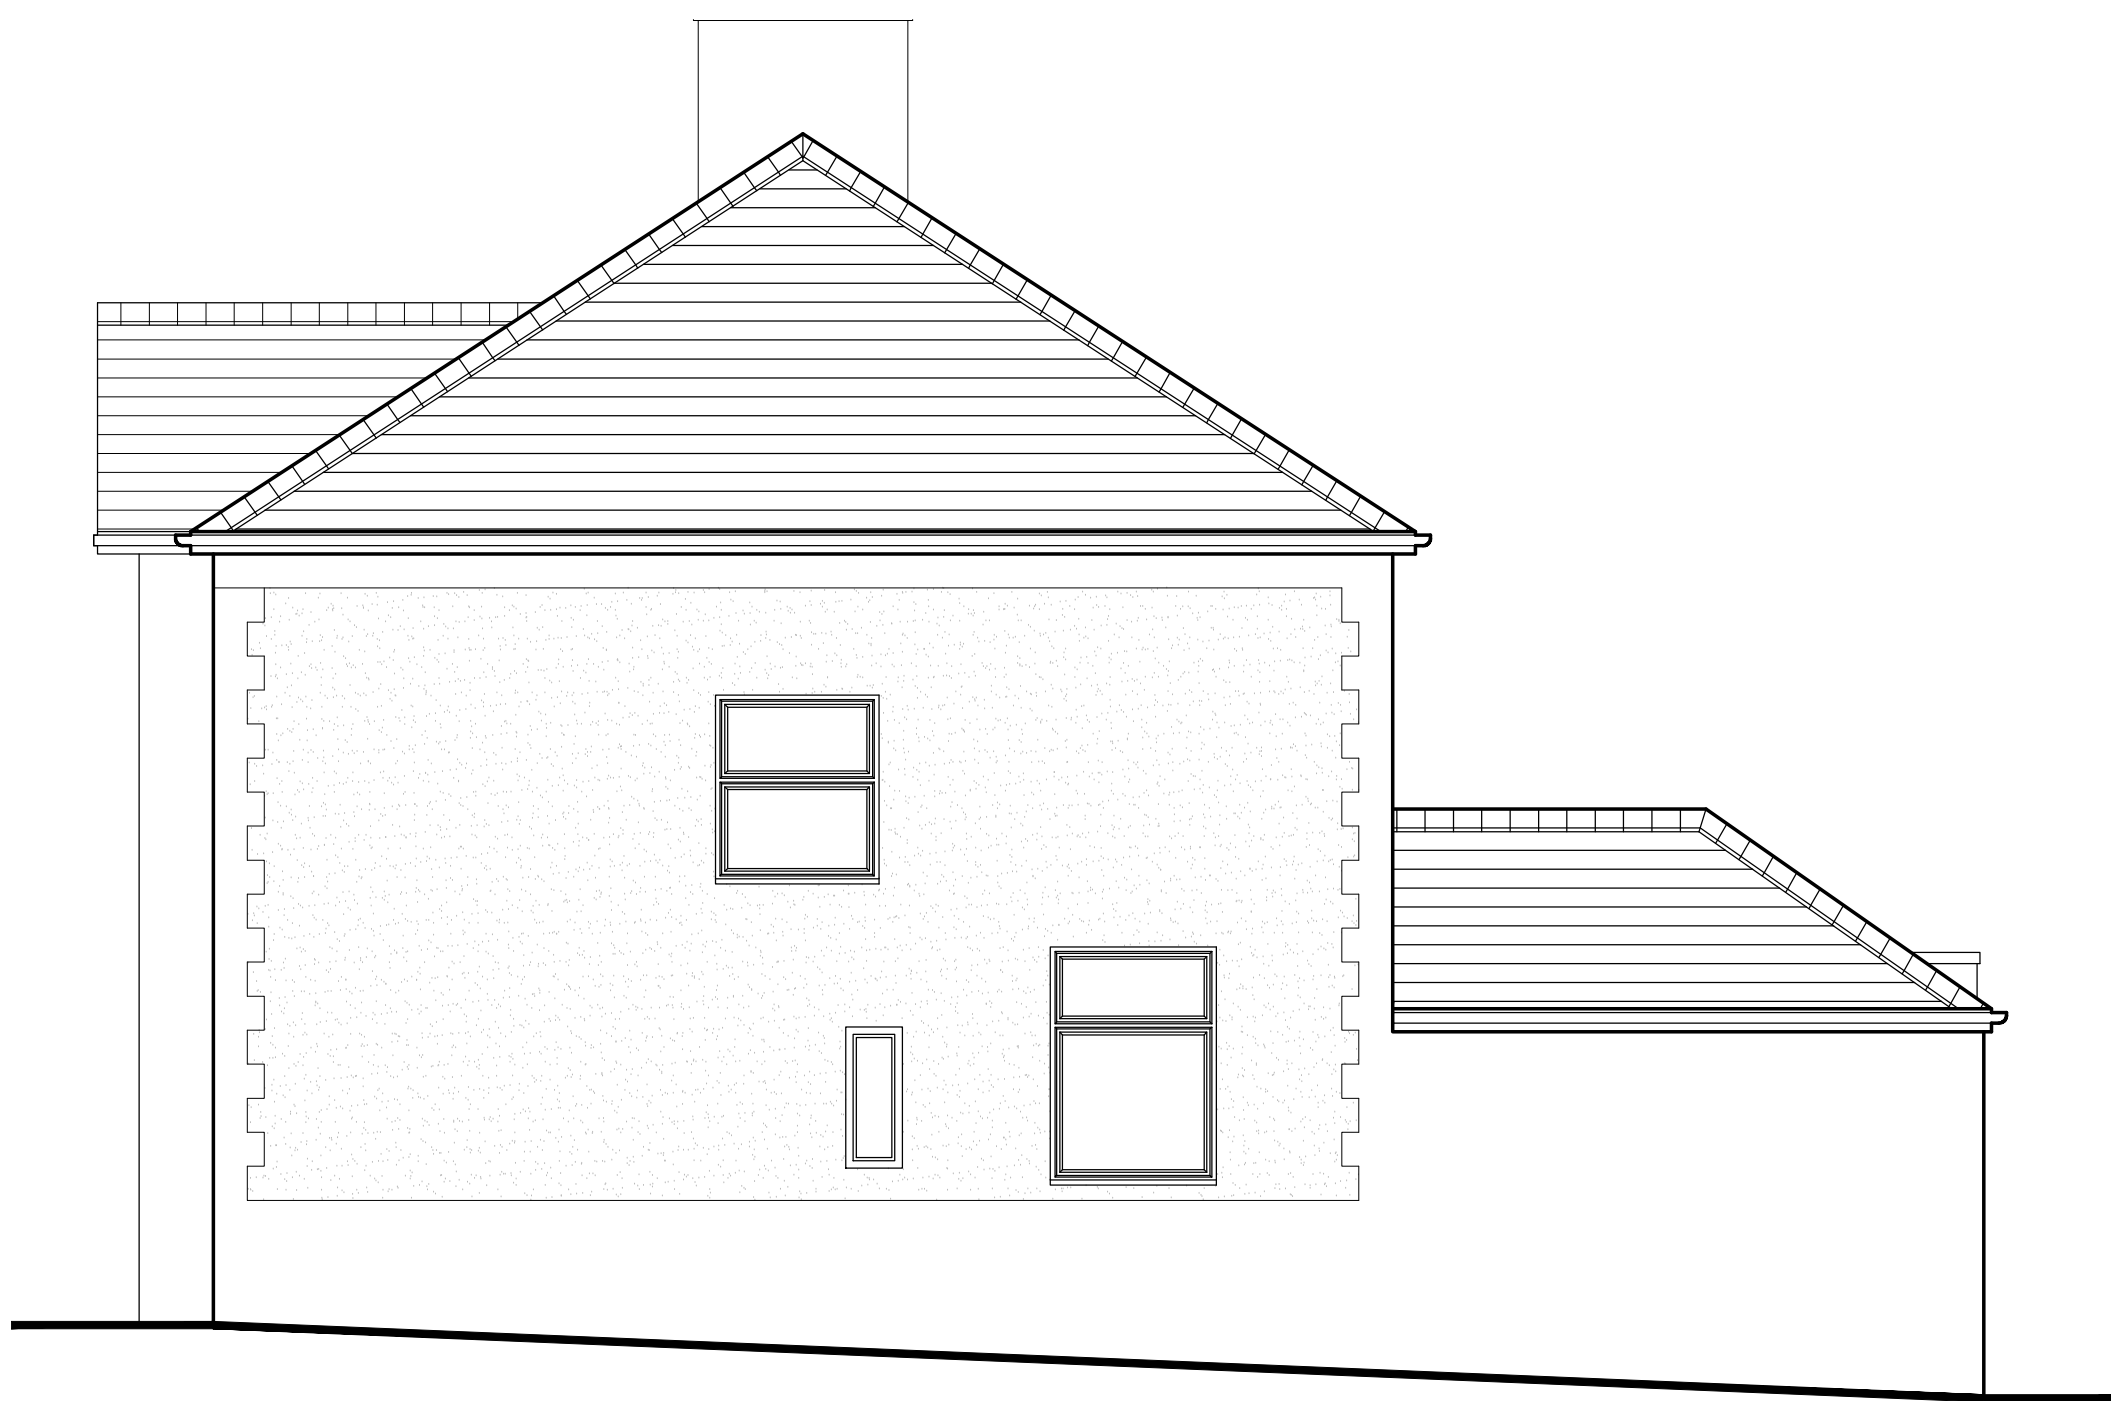

SIDE ELEVATIONS AS EXISTING  
SCALE 1:50

client

MR & MRS MATTHIAS

job

66 RHOSNESNI LANE, WREXHAM. LL12 7NA

title

HOUSE AS EXISTING

scale

AS NOTED @ A1

date

NOV'20

job no.

RSE278

drawing no.

278-001

rev

P3



Architecture & Design Studio  
28 Arnhem Way, Saighton  
Chester. Tel: 07895723342