


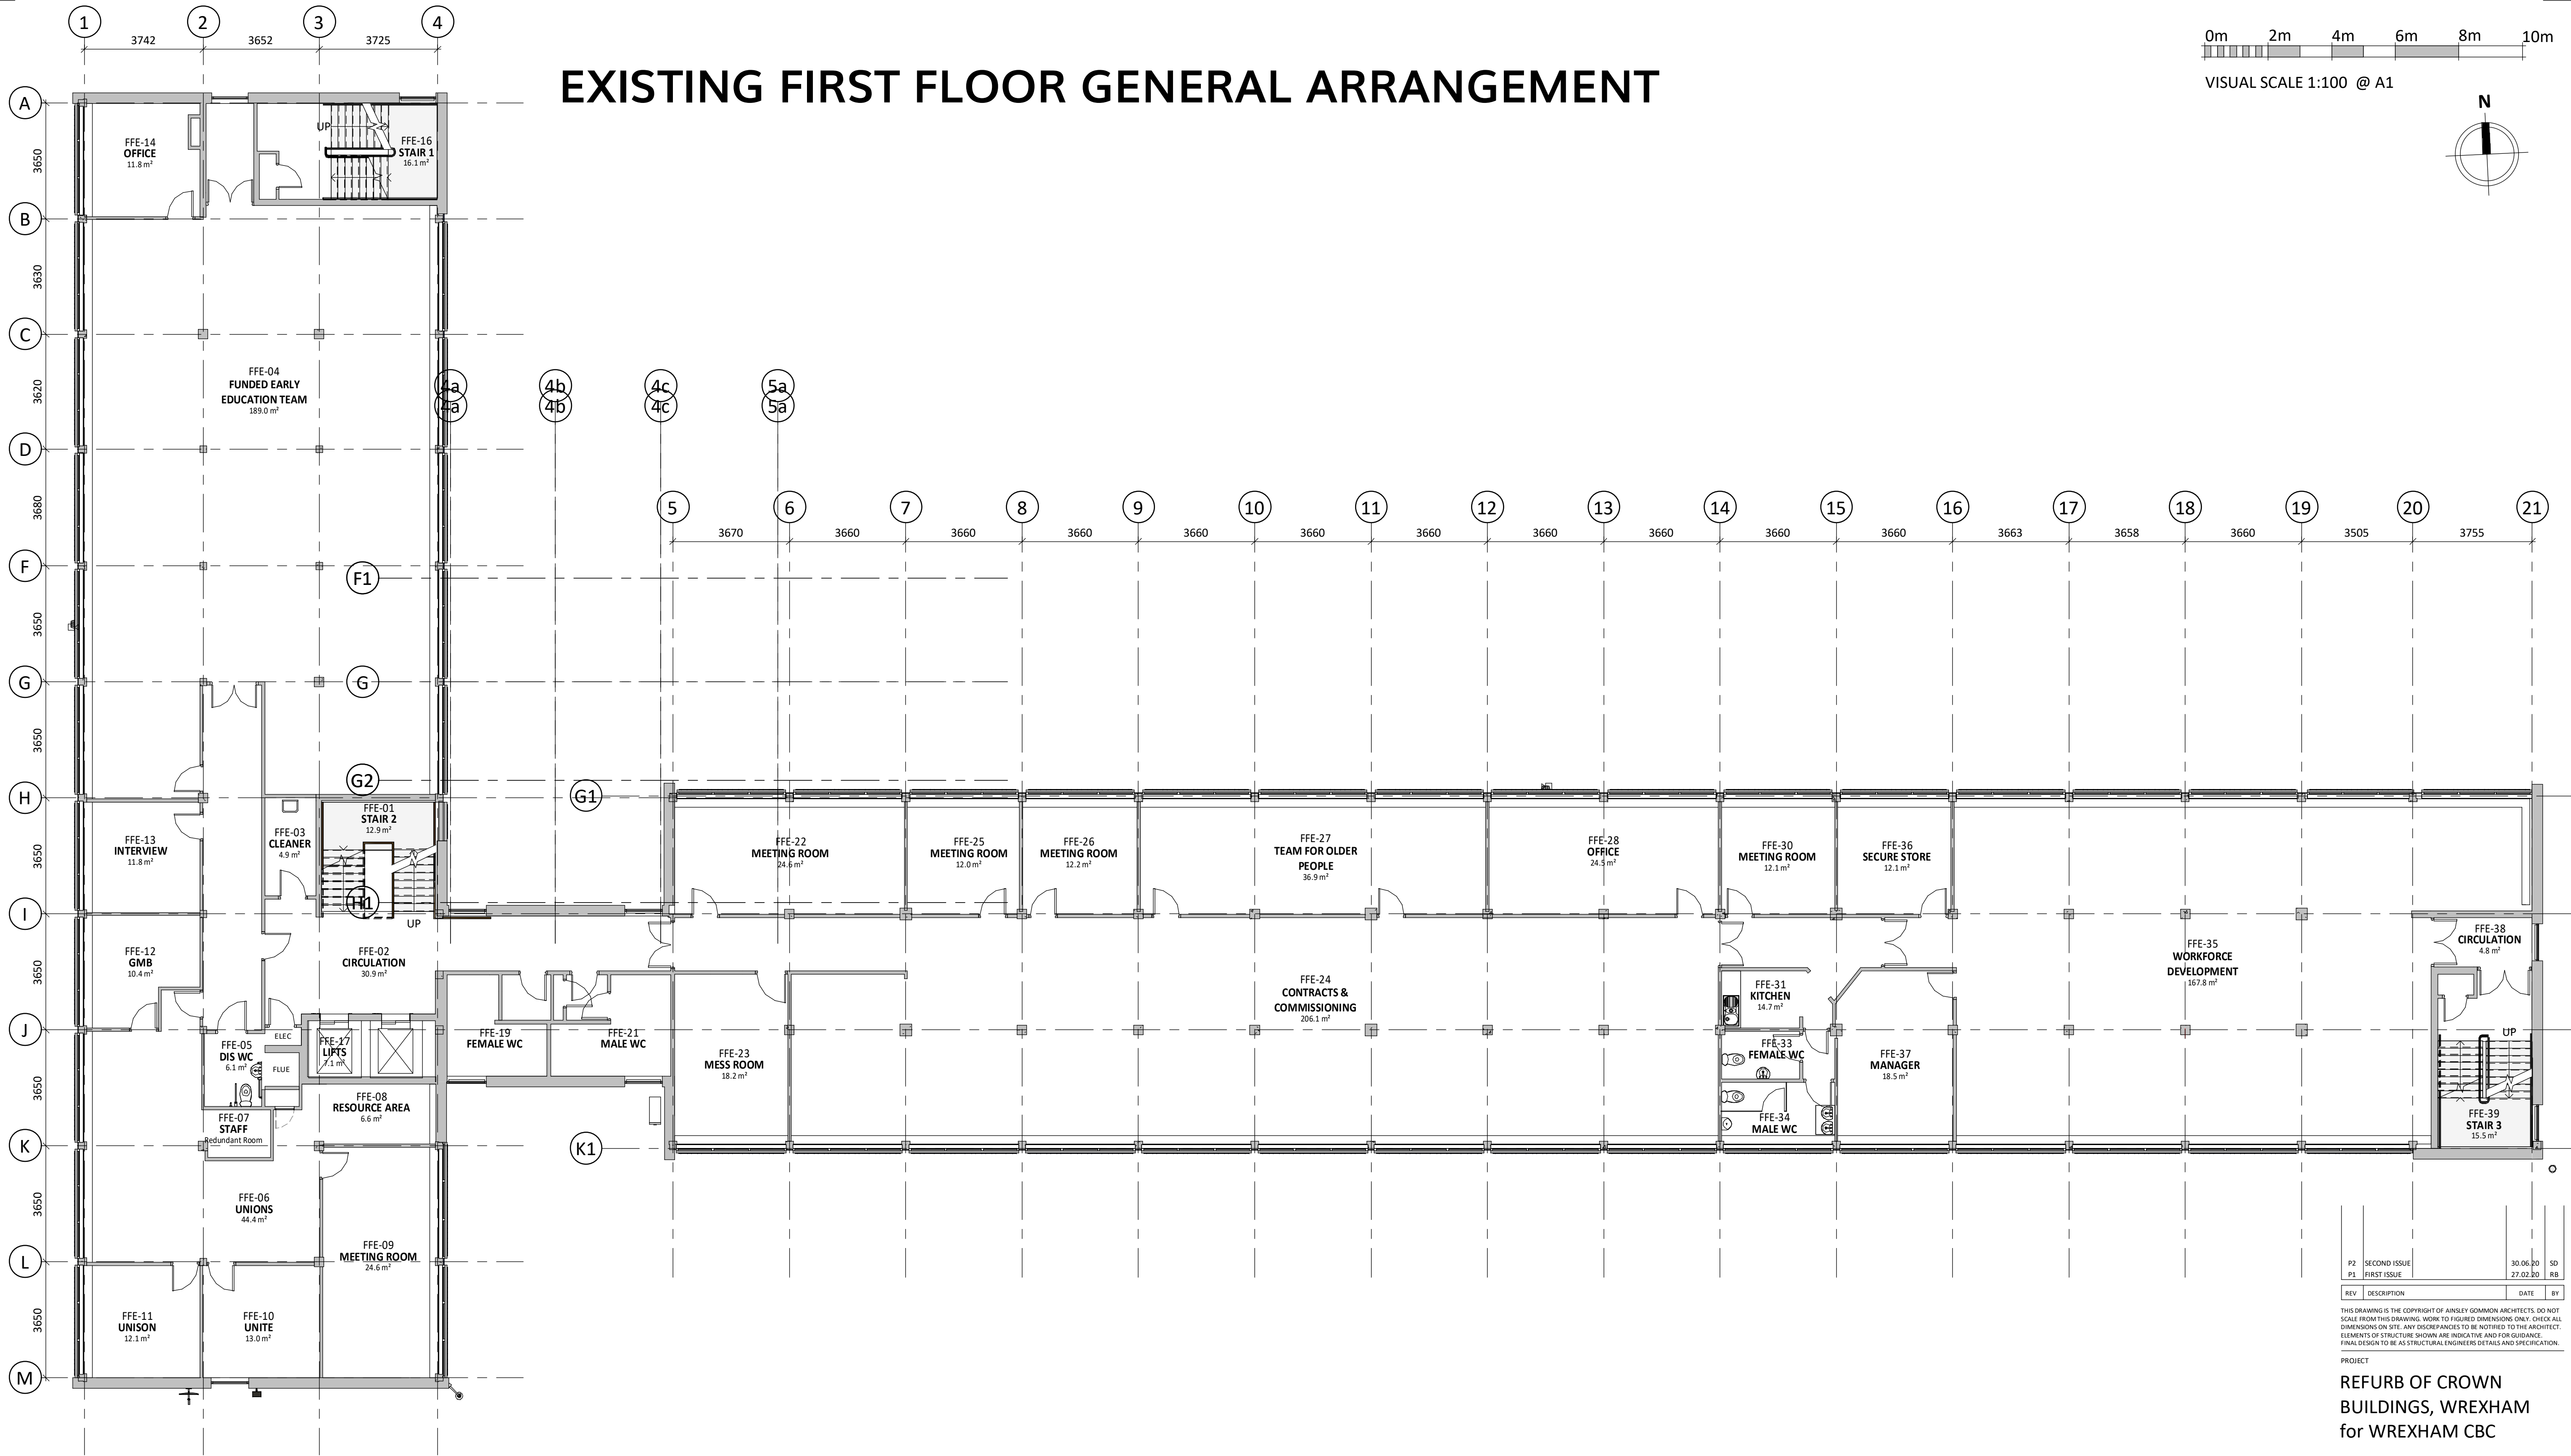

1 | EXISTING FIRST FLOOR PLAN
SCALE: 1 : 100

P2	SECOND ISSUE	30.06.20	SD
P1	FIRST ISSUE	27.02.20	RB

REV	DESCRIPTION	DATE	BY
P2	SECOND ISSUE	30.06.20	SD
P1	FIRST ISSUE	27.02.20	RB

THIS DRAWING IS THE COPYRIGHT OF AINSLEY GOMMON ARCHITECTS. DO NOT SCALE FROM THIS DRAWING. WORK TO FIGURED DIMENSIONS ONLY. CHECK ALL DIMENSIONS ON SITE. ANY DISCREPANCIES TO BE NOTIFIED TO THE ARCHITECT. ELEMENTS OF STRUCTURE SHOWN ARE INDICATIVE AND FOR GUIDANCE. FINAL DESIGN TO BE AS STRUCTURAL ENGINEERS DETAILS AND SPECIFICATION.

PROJECT
REFURB OF CROWN
BUILDINGS, WREXHAM
for WREXHAM CBC

DRAWING TITLE
EXISTING FIRST FLOOR

SCALE	@A1	DATE	DRAWN	CHECKED
As indicated		27/02/20	RB	MF

STATUS	PURPOSE OF ISSUE
S2	FOR INFORMATION

JOB No C1025 | DRAWING No CBW-AGA-A1-01-DR-A-0011 | REV P2

DIMENSIONS AND LAYOUT OF THE EXISTING BUILDING ARE BASED ON EXISTING CAD AND PDF INFORMATION SUPPLIED BY WREXHAM CC AND MAY CONTAIN INACCURACIES. AS SUCH AINSLEY GOMMON ARCHITECTS ARE NOT RESPONSIBLE FOR DISCREPANCIES OR INACCURACIES THAT MAY EMERGE FROM THE INFORMATION PROVIDED. CONTRACTOR TO CHECK SITE DIMENSIONS BEFORE ORDERING OR FABRICATING MATERIALS OR COMPONENTS AND INFORM ARCHITECT OF ANY DISCREPANCIES.