



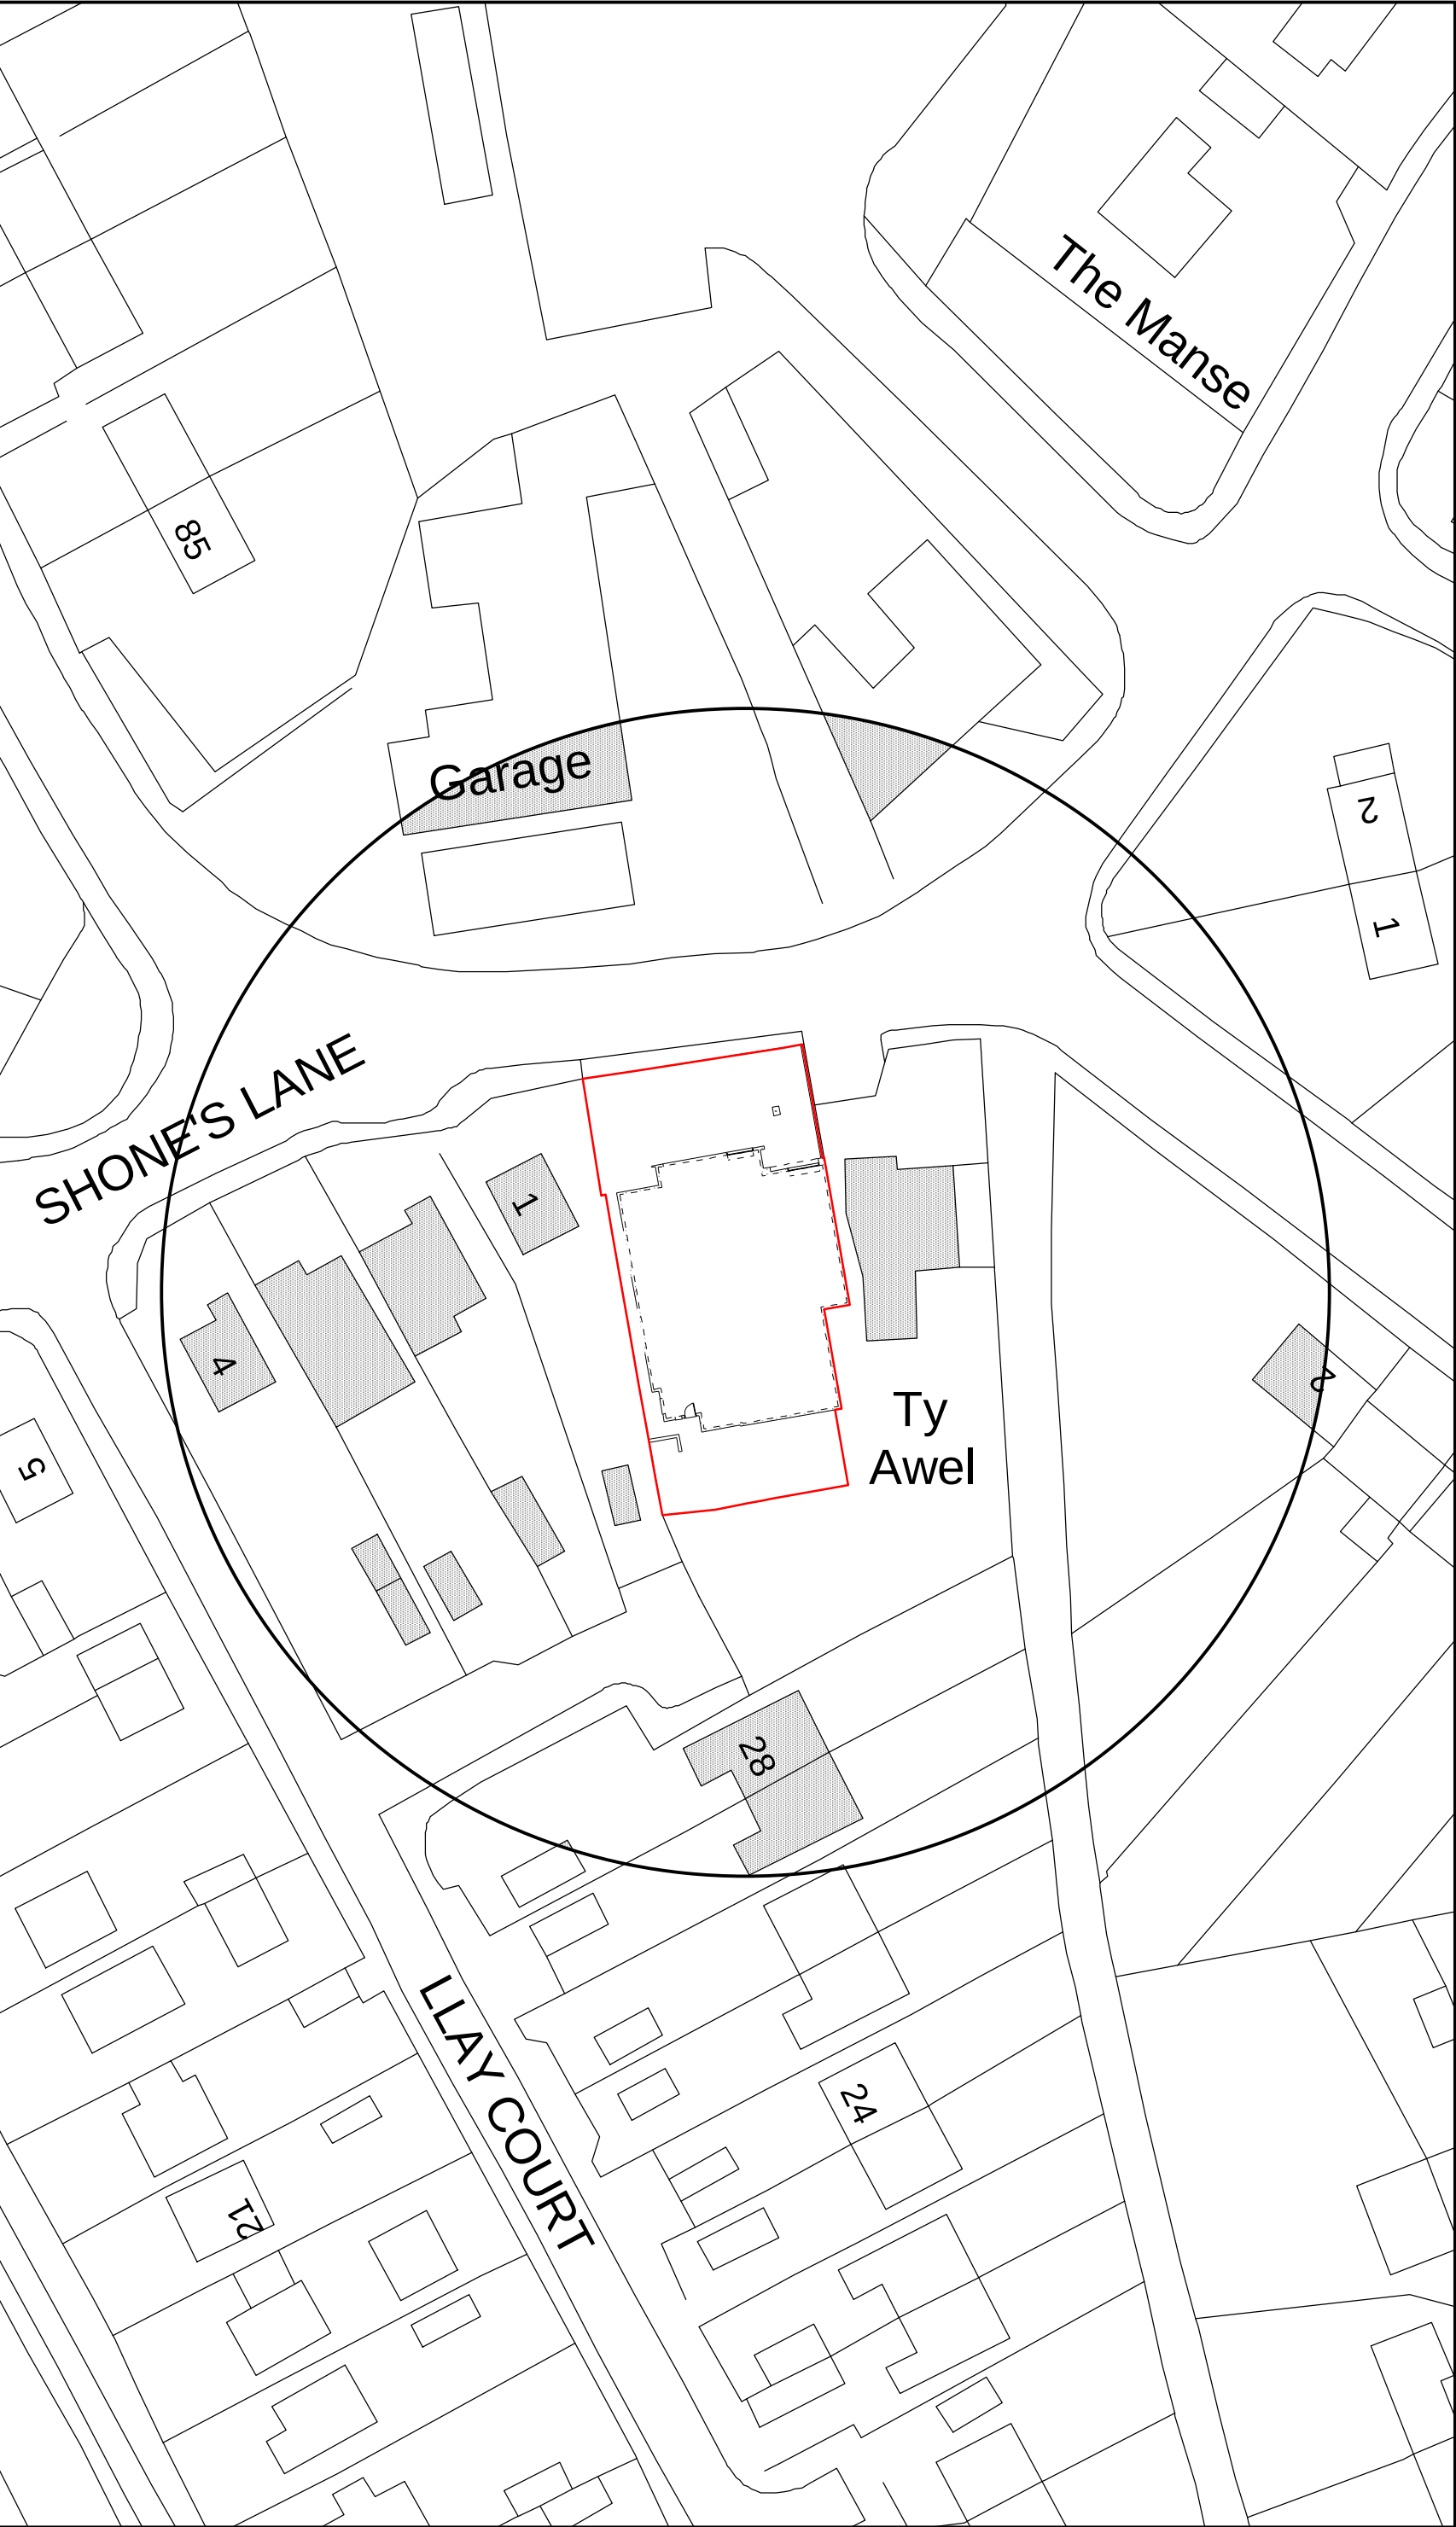

Site Plan 1:500

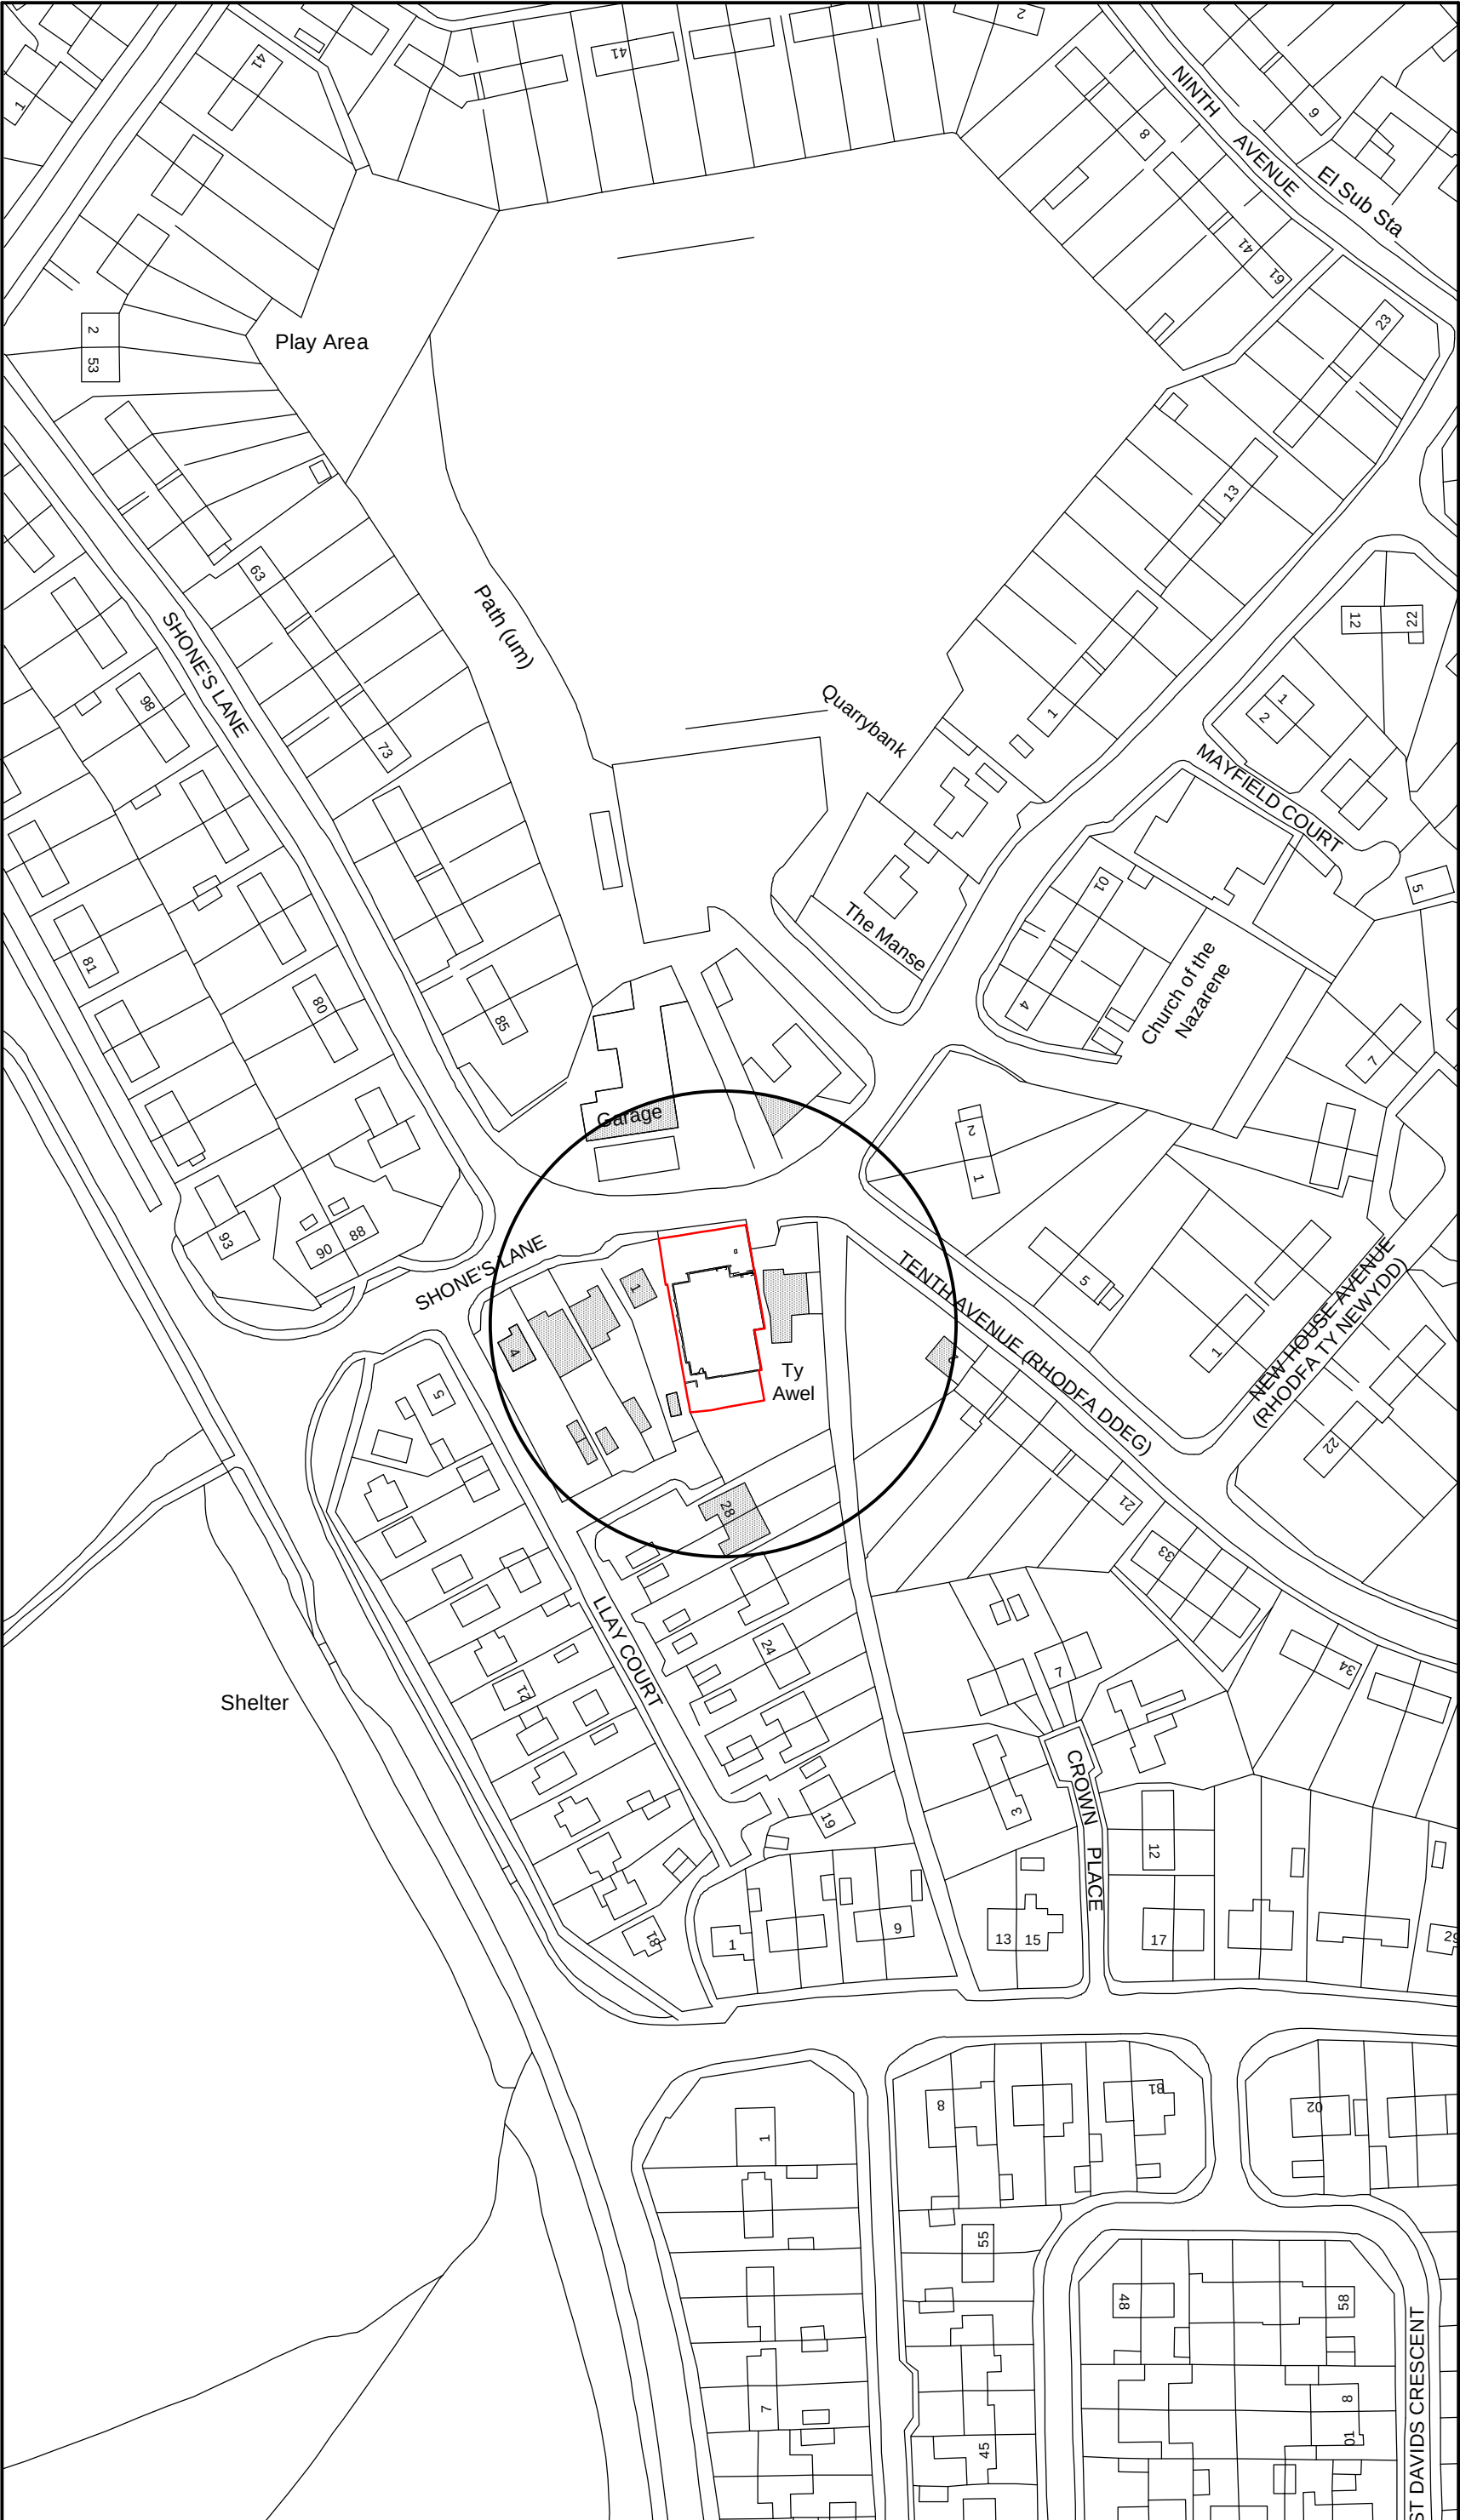

Location Plan 1:1250

Key

- Surrounding Buildings
- Application Site

Rev	Date	Detail	Initial

Project:
Proposed Residential Development at,
Former Co-Operative Food,
Shones Lane, Llay,
Wrexham, LL12 OPL

Title:
Existing:Site &
Location Plan

Scale: (A2)
1:500 &
1:1250

Drawn By:
E.M.Jackson

Date:
Sep 2020

Drawing No:
P134/002

Sheet:
1 of 1

Office 3K4,
Redwither Business Tower,
Wrexham. LL13 9XT
Tel: 01978 356500
www.blueprintarchitectural.com
© copyright all rights reserved