




EXISTING GROUND FLOOR PLAN




EXISTING FIRST FLOOR PLAN

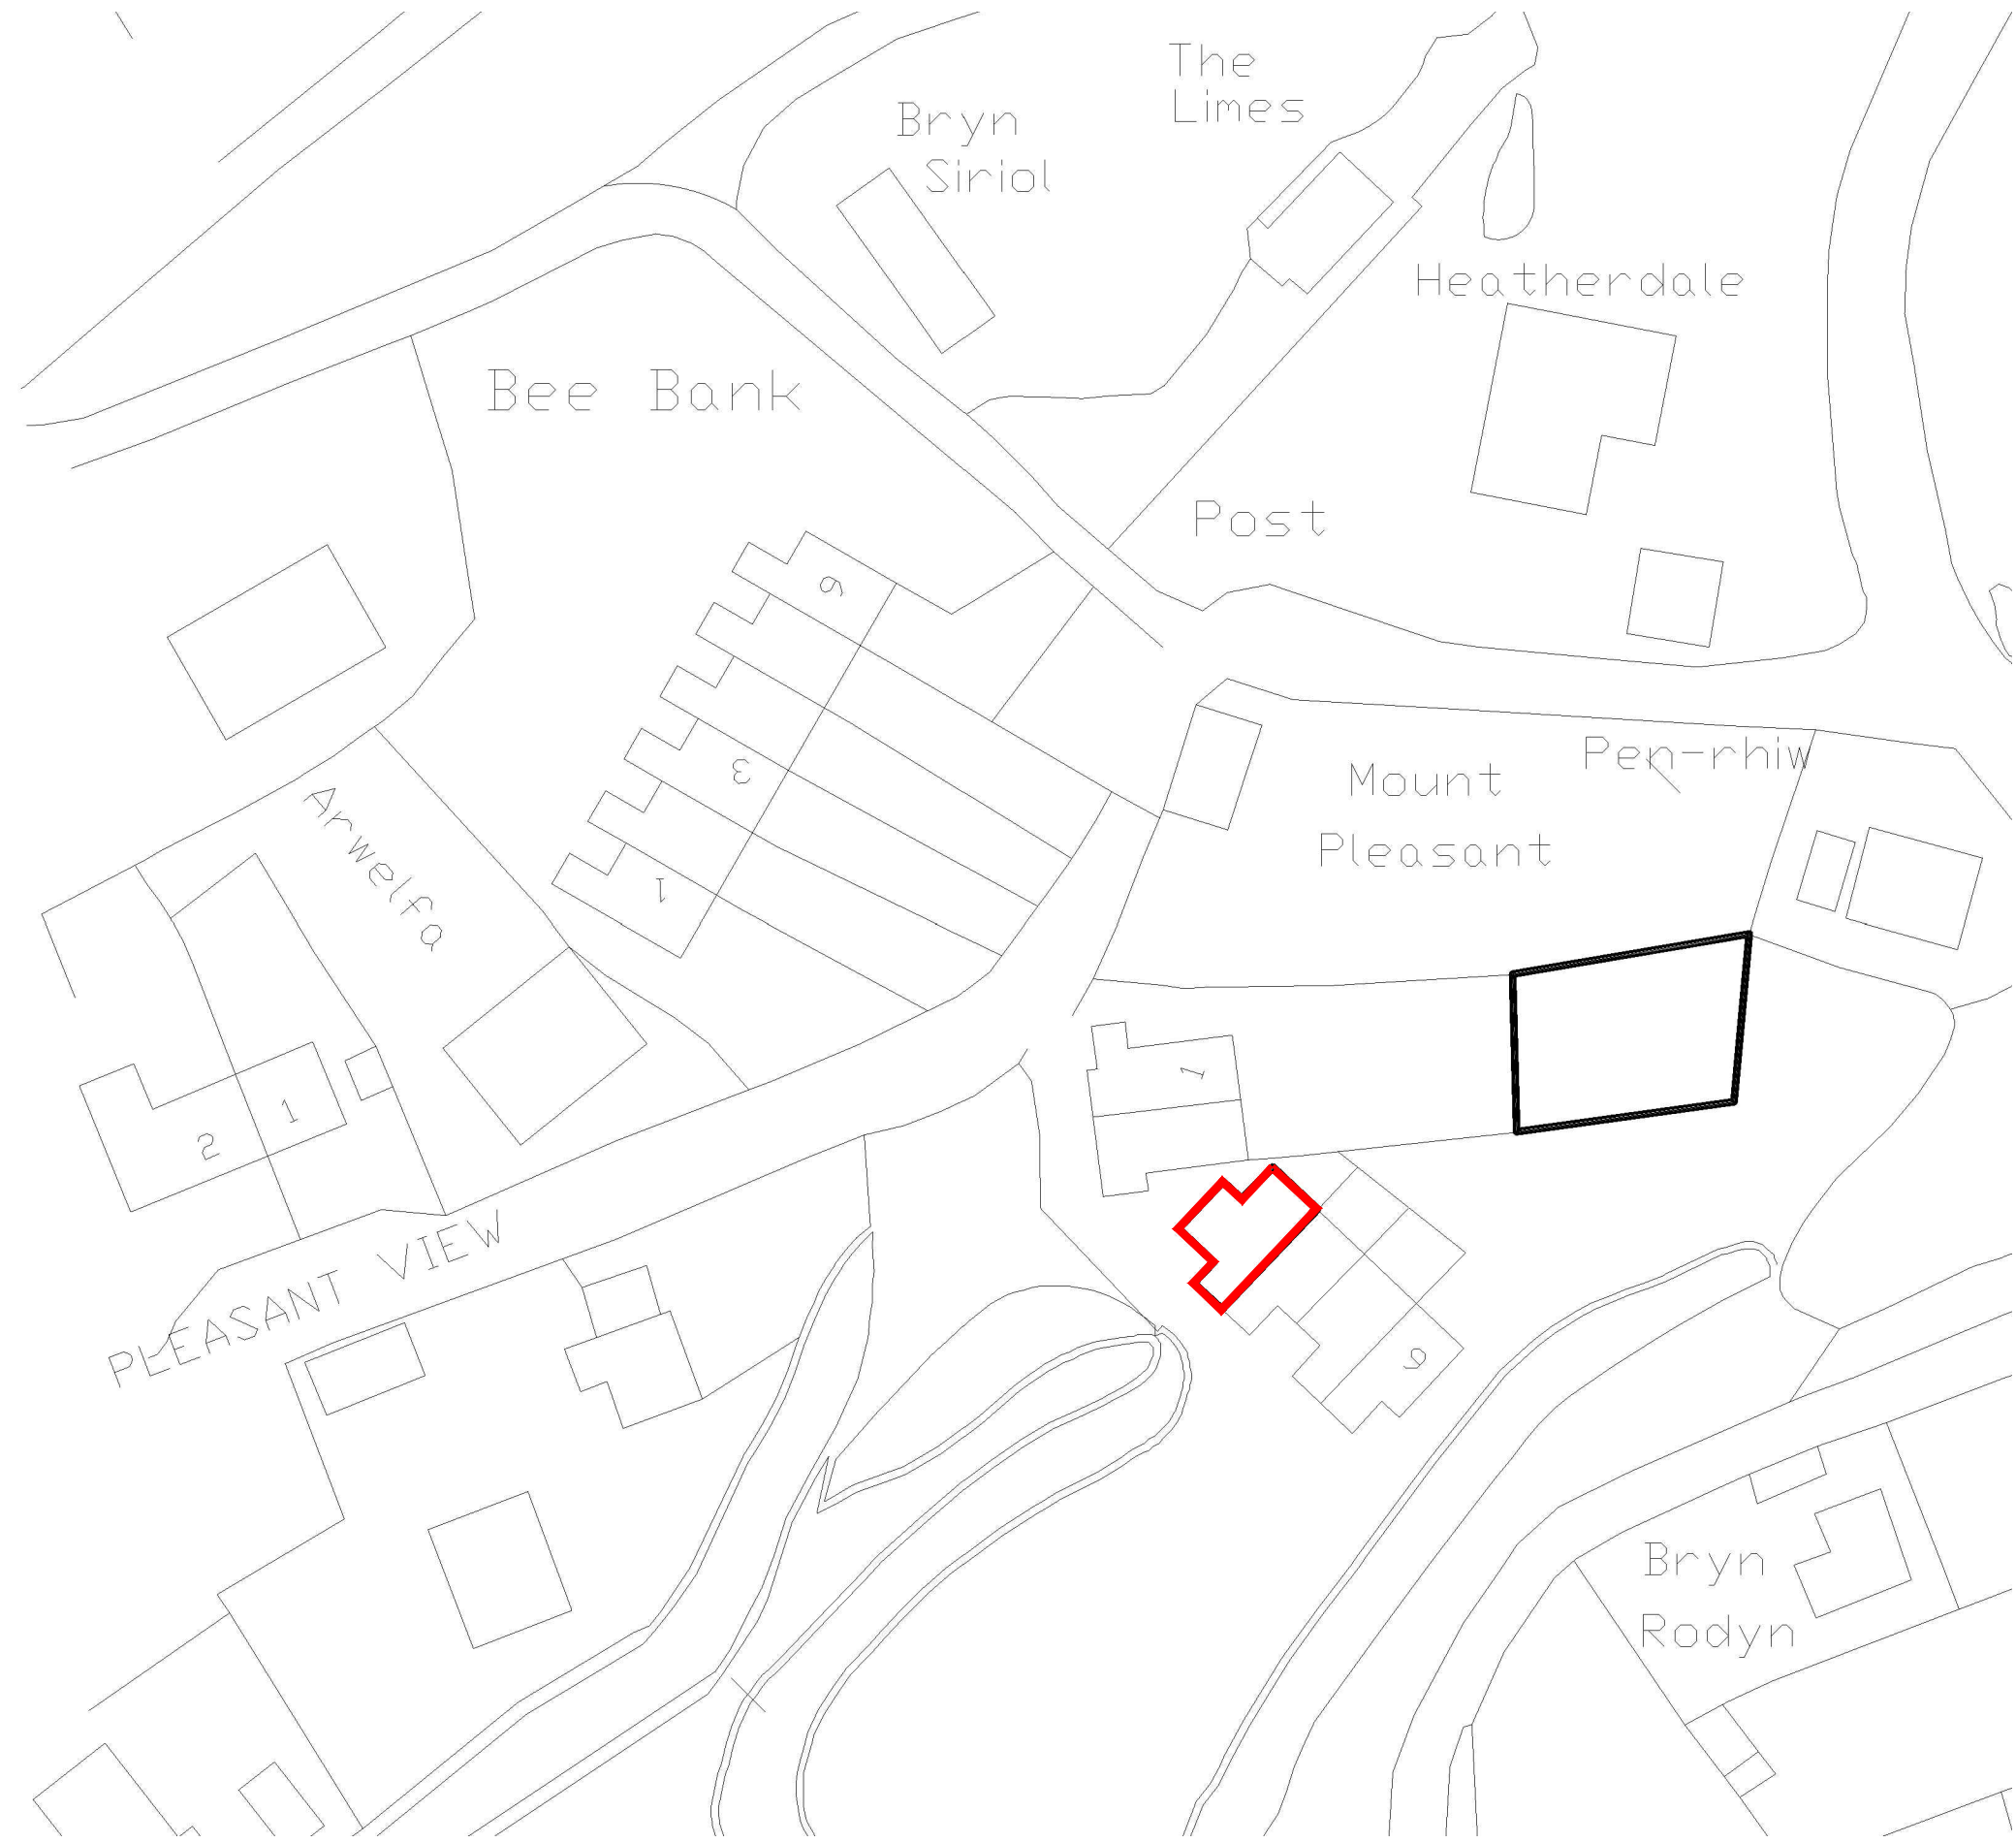


@ 1:500



EXISTING REAR ELEVATION

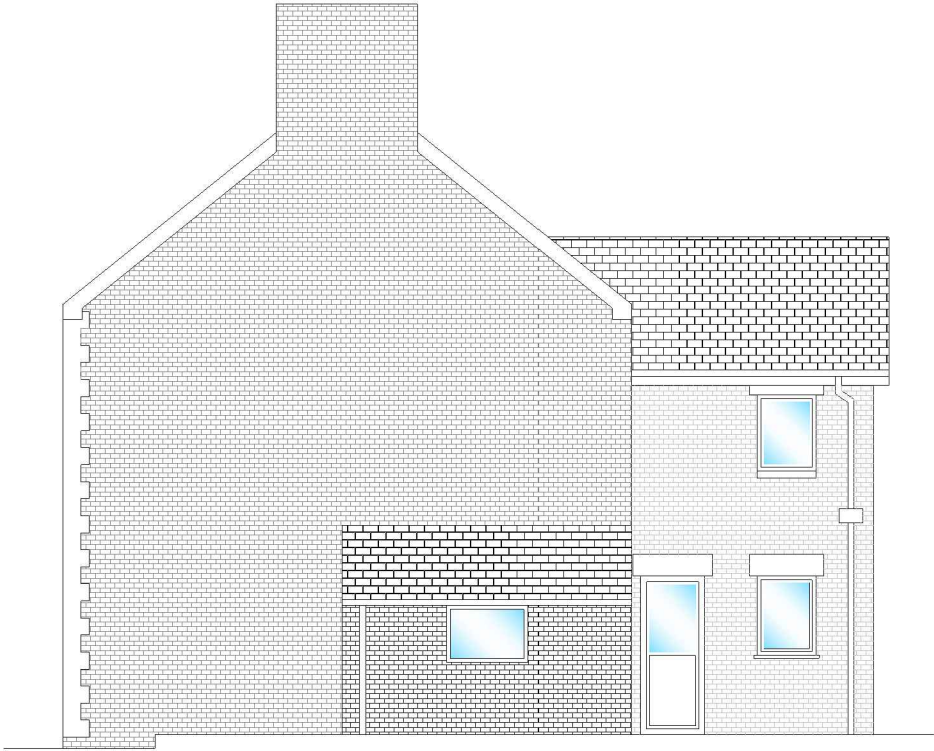

EXISTING SIDE ELEVATION

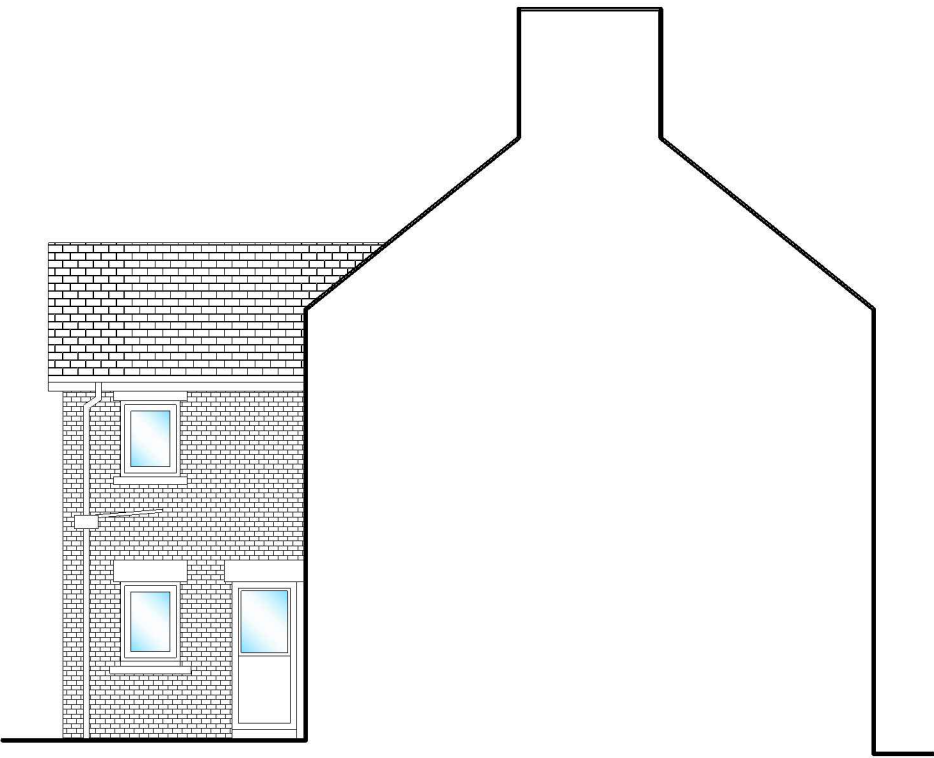

EXISTING SIDE ELEVATION



EXISTING FRONT ELEVATION



WREXHAM COUNTY BOROUGH COUNCIL.
STEPHEN T. BAYLEY
HEAD OF ASSETS AND ECONOMIC DEVELOPMENT DEPARTMENT.
CROWN BUILDINGS, 21 CHESTER STREET,
WREXHAM, LL13 8BG.
Tel: (01978) 292067 Fax: (01978) 292445

Project:
3 PLEASANT VILLAS FRONCYSYLLTE WREXHAM

Detail:
EXISTING DRAWINGS

Drawn/Checked: MAF	Date: NOV 19	AutoCad File Ref:	
Scale: 1:100 & 1:50	Project No: PD2019/888	Dwg No: 01	Rev: