


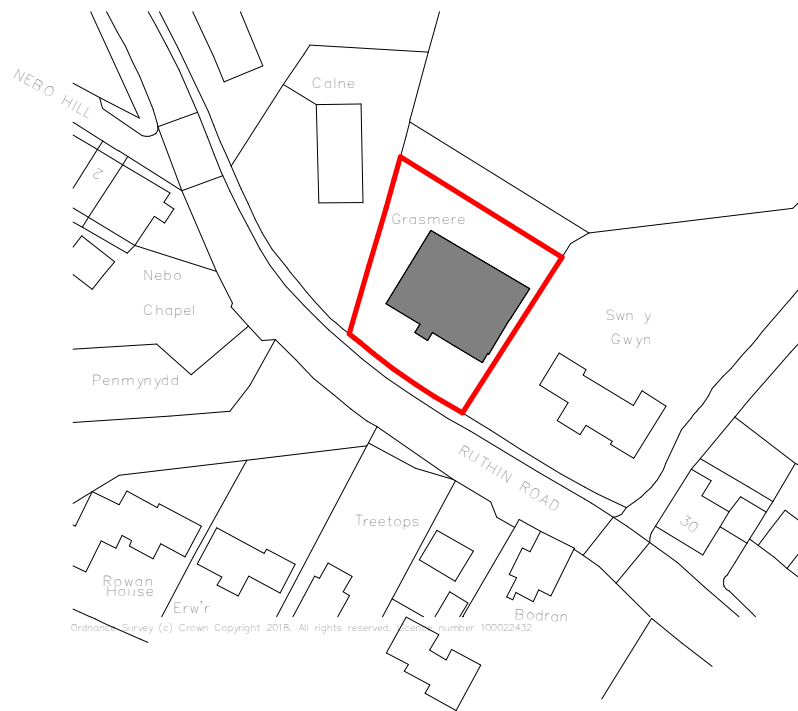


Existing - Site Plan 1.1250

Scale: 1 : 1250



Existing - Site Plan 1.500

Scale: 1 : 500

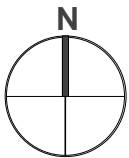

- GENERAL NOTE:**
- 1. UNDER NO CIRCUMSTANCES SHOULD DIMENSIONS BE SCALED FROM THIS DRAWING 'IF IN DOUBT ASK'.
  - 2. THE DRAWINGS ARE TO BE READ IN CONJUNCTION WITH ALL OTHER RELEVANT DRAWINGS/SPECIFICATION. ANY DISCREPANCIES, ERRORS OR OMISSIONS TO BE BROUGHT TO THE ATTENTION OF 'd2 architects'.
  - 3. ALL DIMENSIONS ARE TO BE CHECKED PRIOR TO COMMENCEMENT.
  - 4. THIS DRAWING IS THE PROPERTY OF 'd2 architects' AND MUST NOT BE COPIED OR REPRODUCED EITHER IN WHOLE OR IN PART WITHOUT WRITTEN PERMISSION.

| Rev: | Description:    | Date:    |
|------|-----------------|----------|
| X    | First Issue     | 12.09.18 |
| A    | Planning Sub.   | 07.10.20 |
| B    | Site Plan Amend | 14.12.20 |

Scheme Title:

**Grasmere, Bwlchgwyn**

Drawing Reference:

**Existing Site Plan**

Scale @ A3: **As indicated**

Drawn by: **TGS**

Checked by: **RAL**

|                 |                 |           |
|-----------------|-----------------|-----------|
| Project Number: | Drawing Number: | Revision: |
| <b>5653</b>     | <b>EX01</b>     | <b>B</b>  |

**d2** architects

**Soughton House**  
2 Nicholas Street Mews  
Chester  
Cheshire  
CH1 2NS

**Hirdir Studio**  
Pentre Celyn  
Ruthin  
Denbighshire  
LL15 2HF

T: 01244 326 347 / 01824 562012  
E: admin@d2architects.co.uk  
W: [www.d2architects.co.uk](http://www.d2architects.co.uk)