




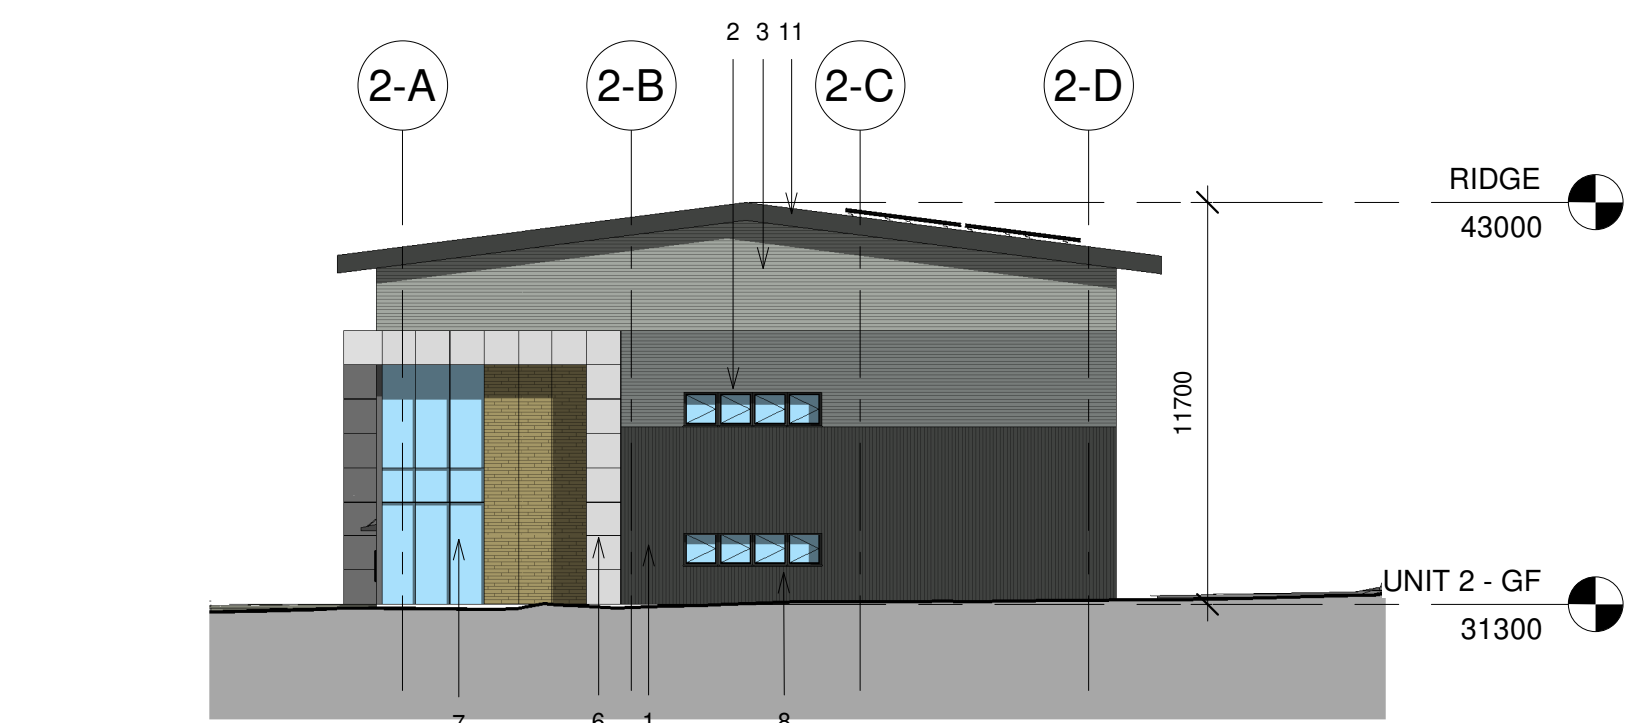


2 Unit 2 - West Elevation
1 : 200

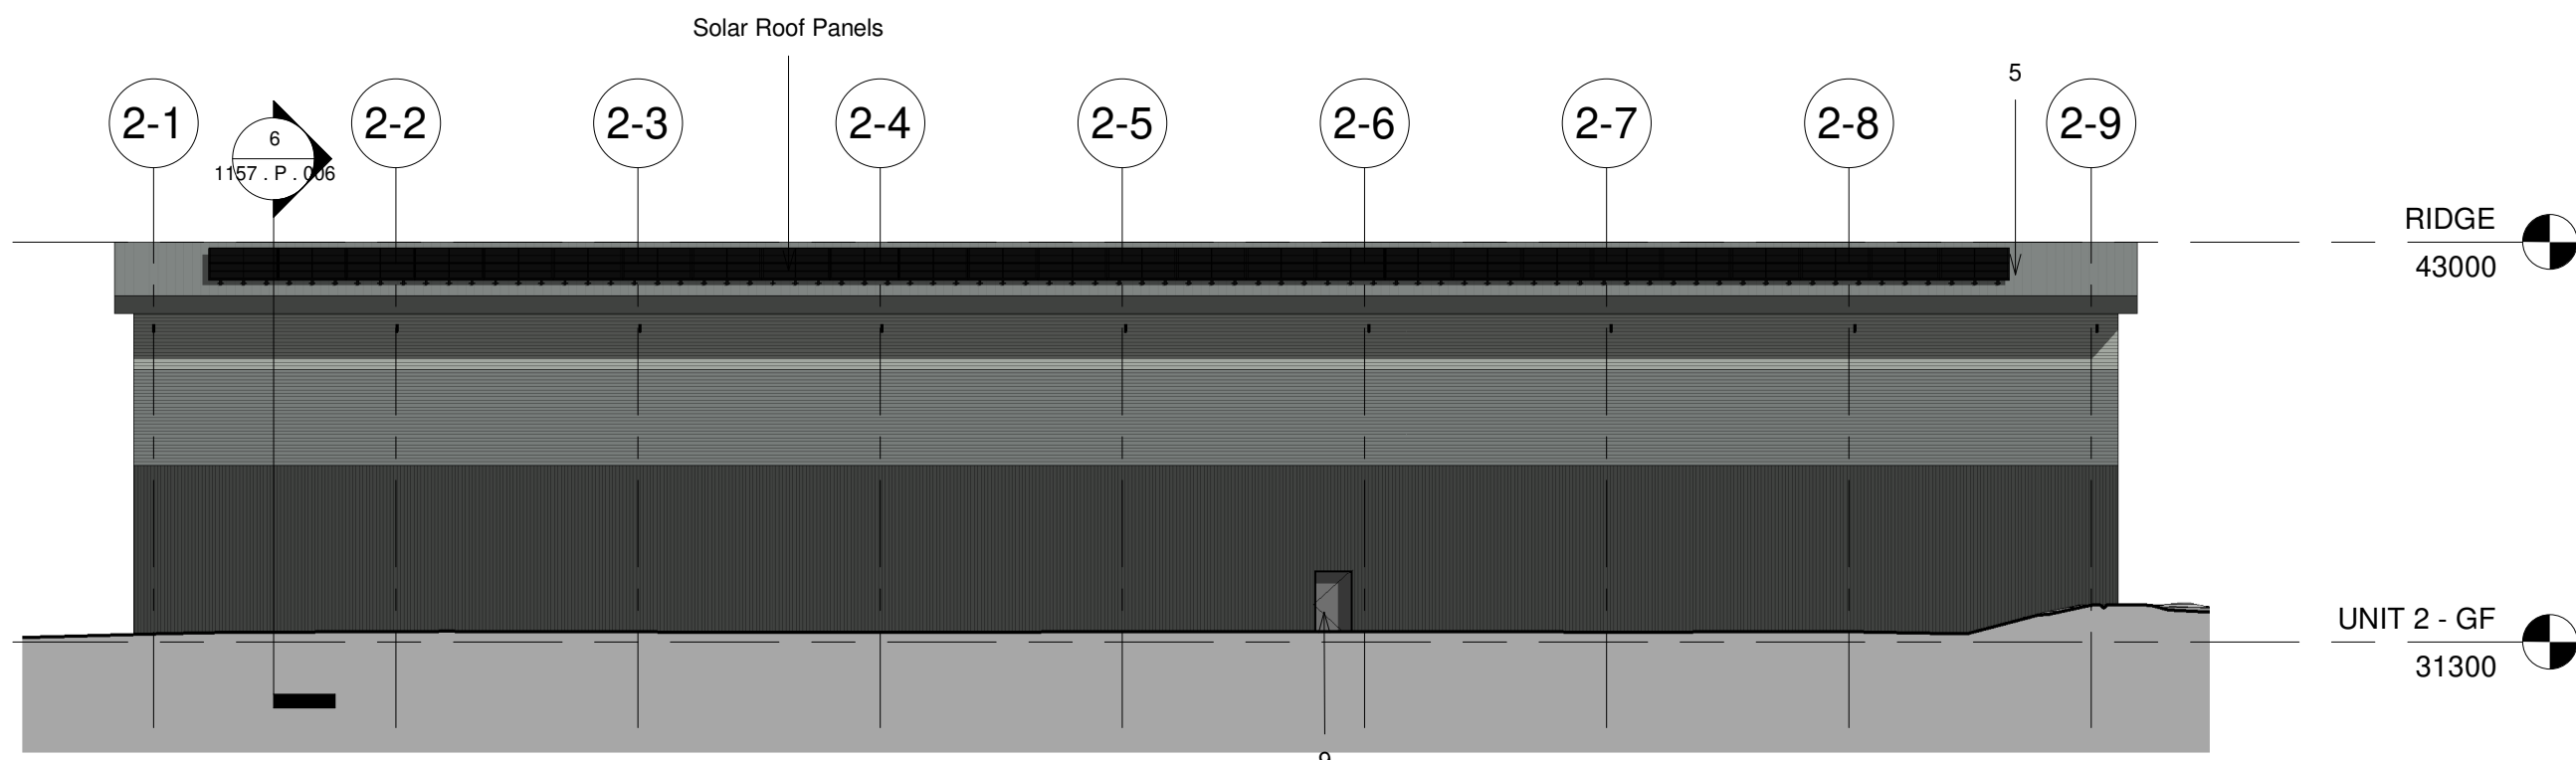


4 Unit 2 - South Elevation
1 : 200

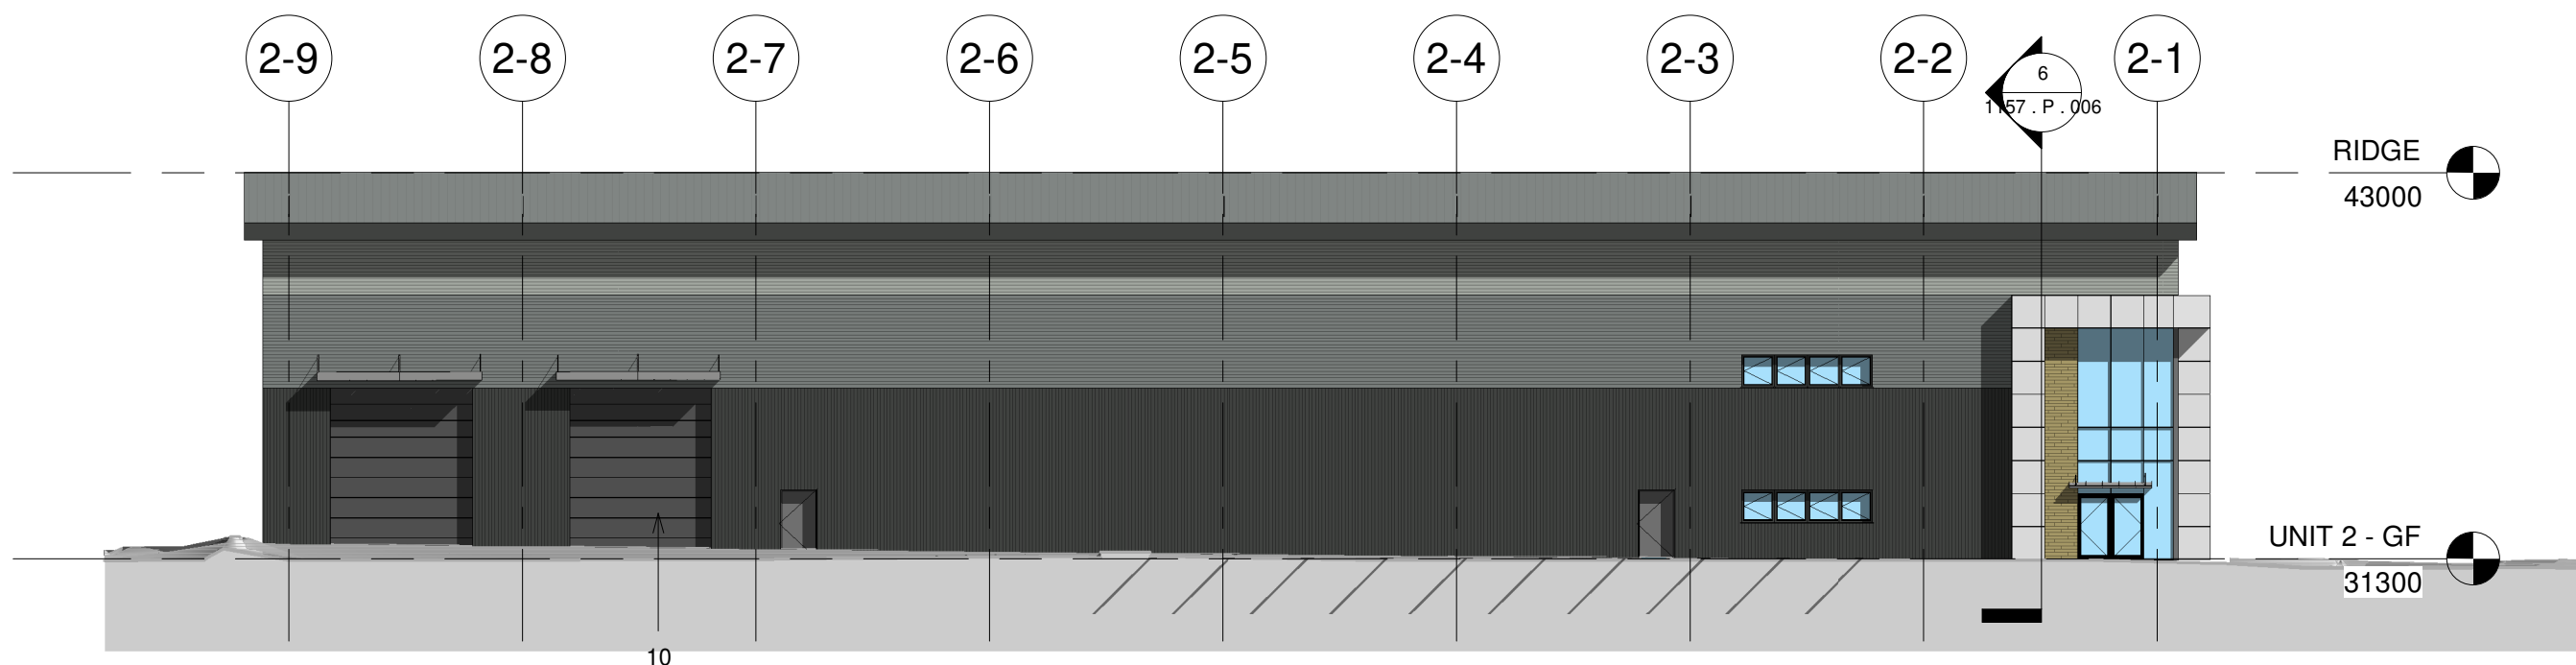

1 Unit 2 - North Elevation
1 : 200

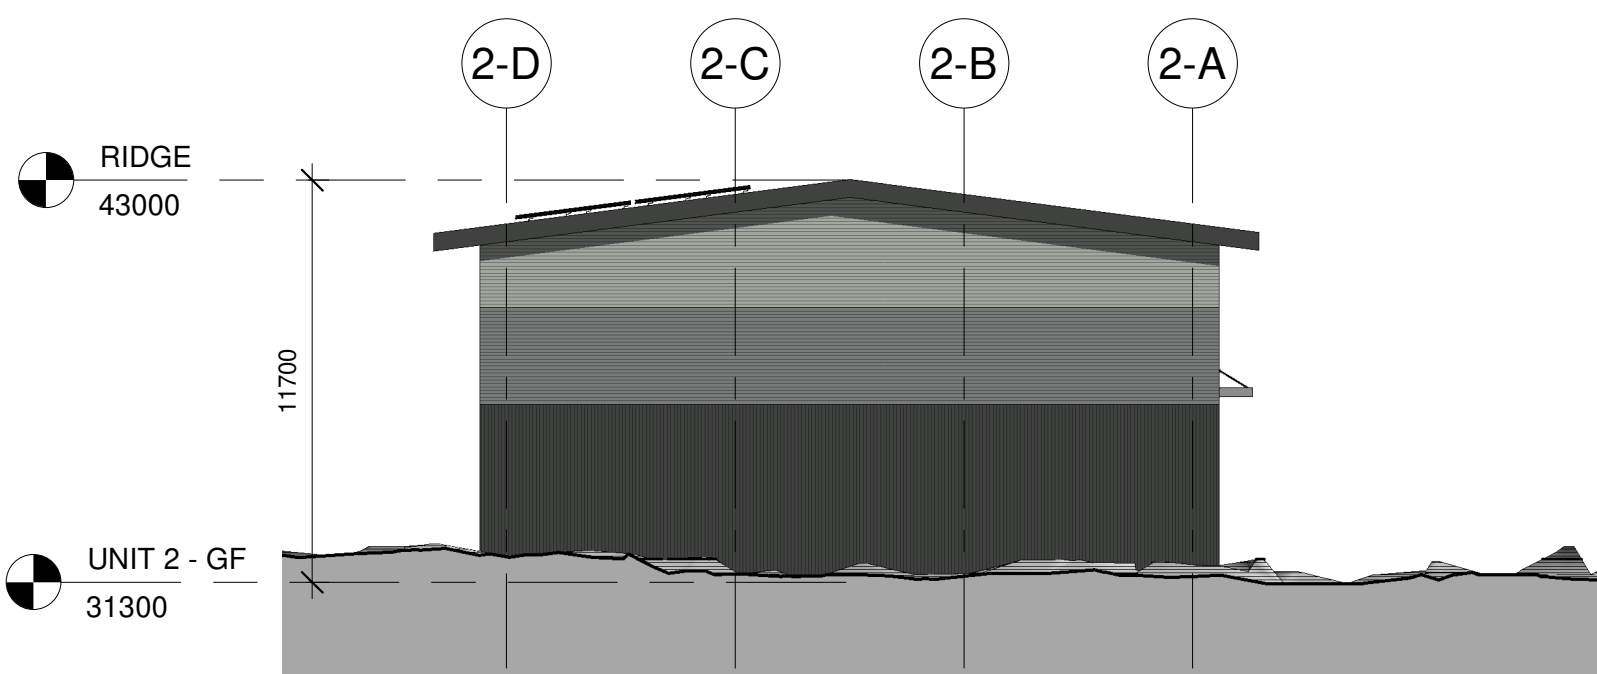


3 Unit 2 - East Elevation
1 : 200

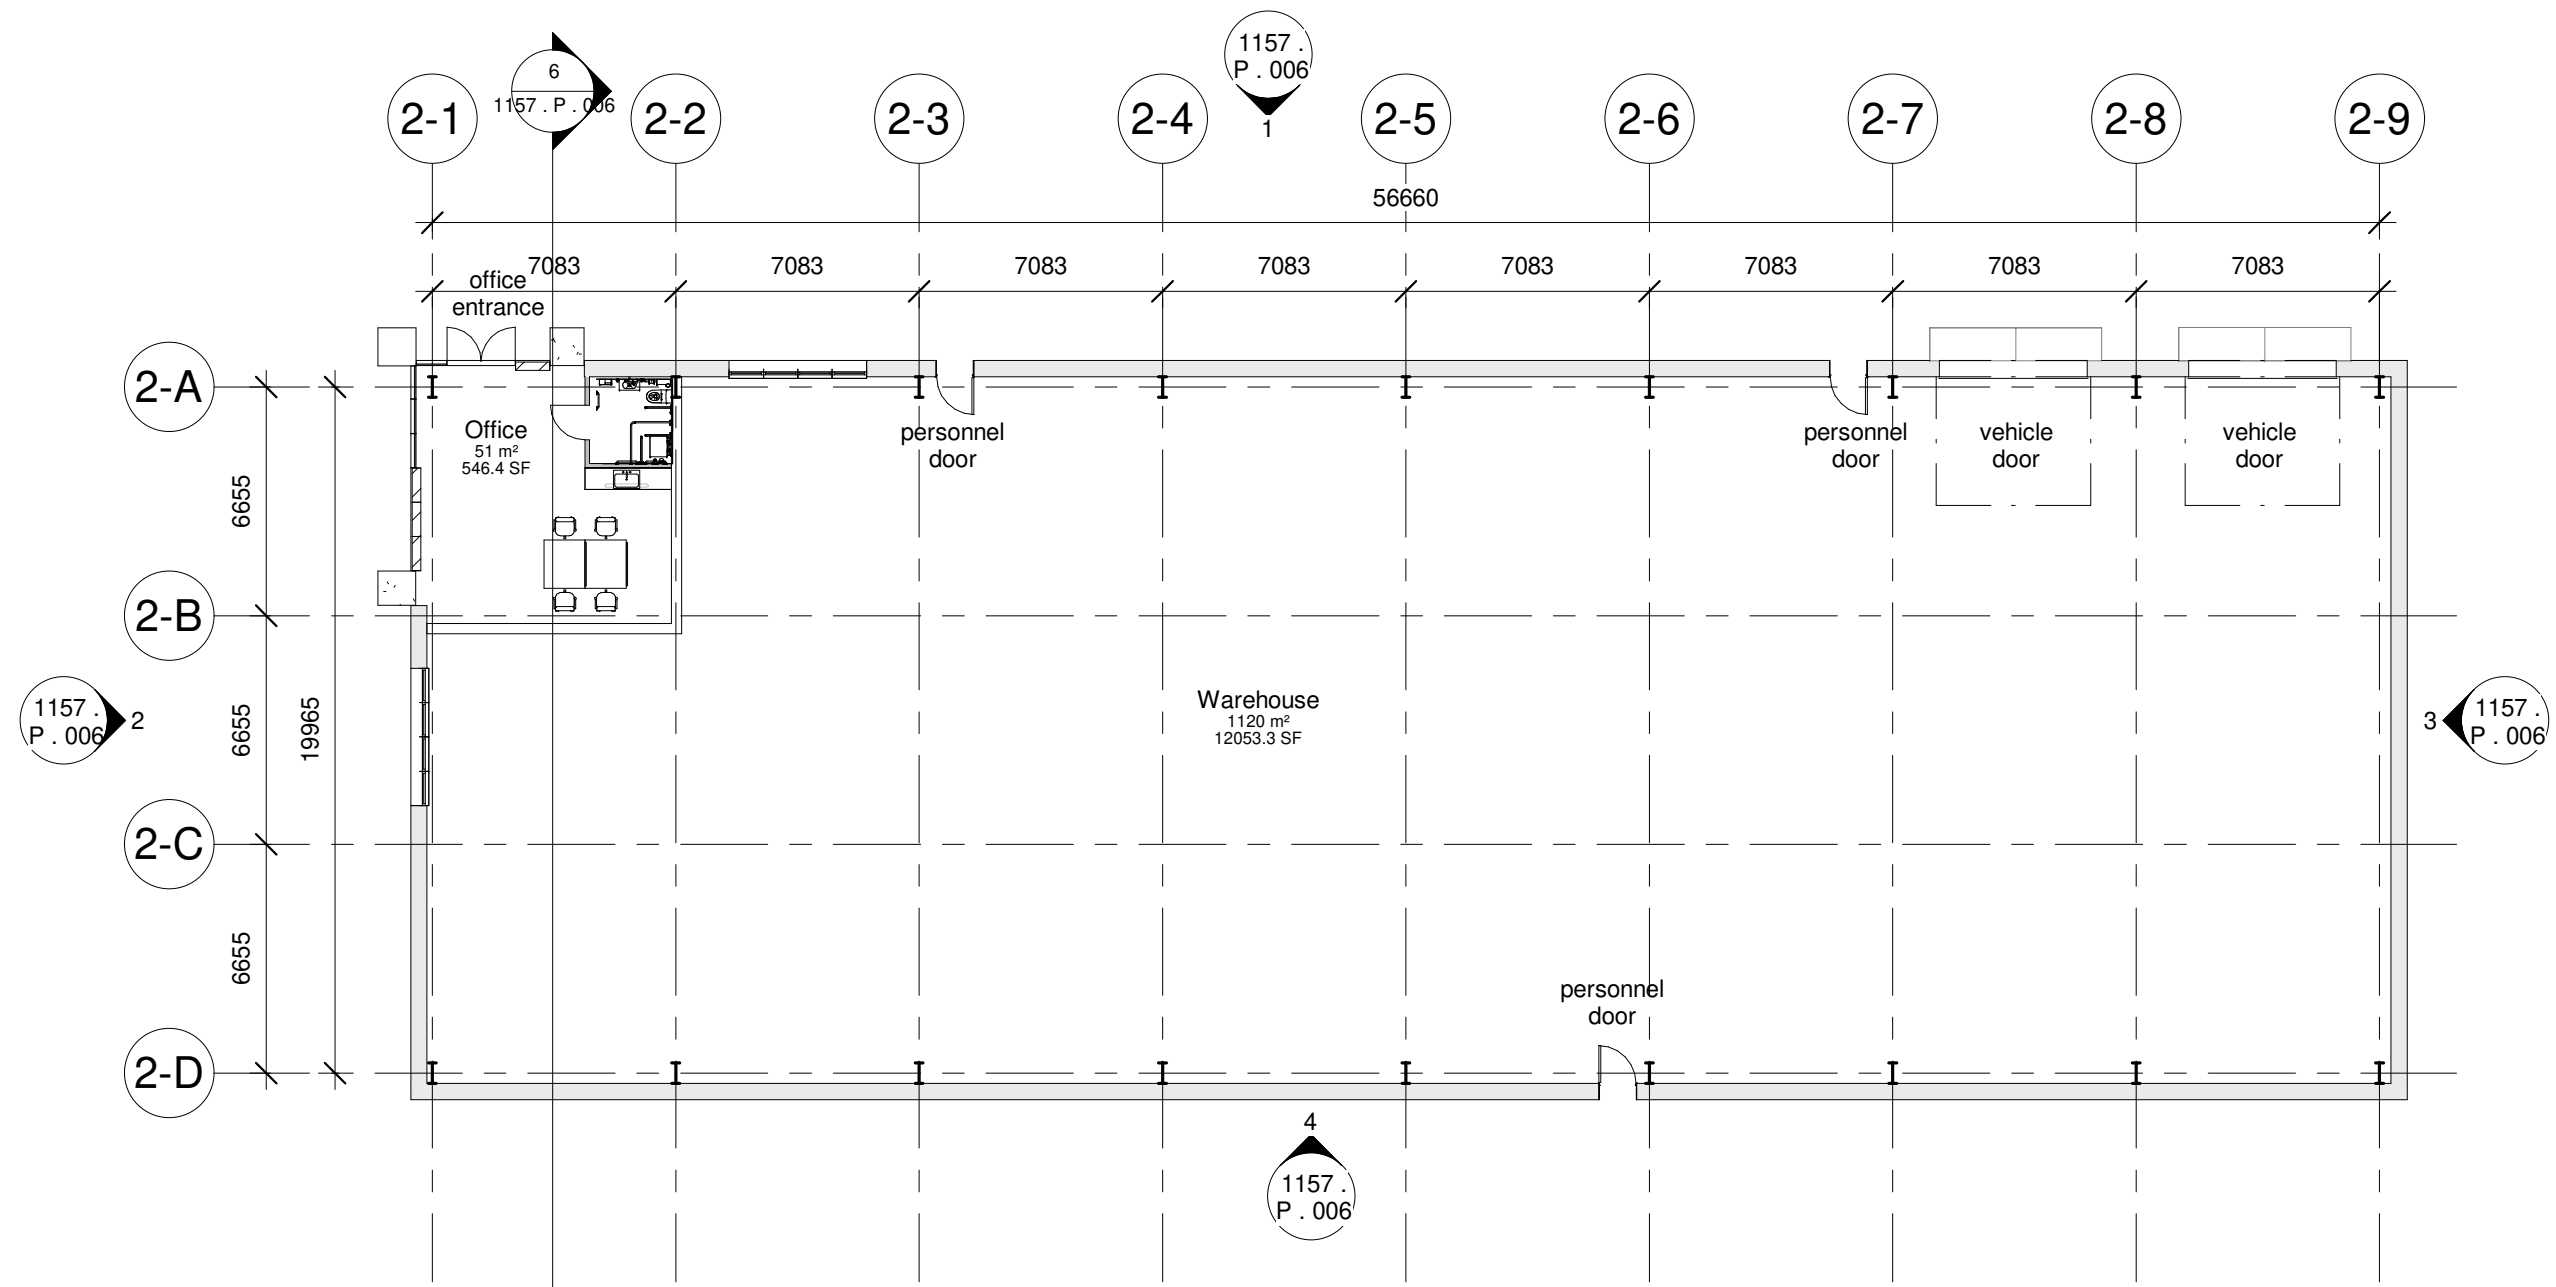

5 GF - Unit 2
1 : 200

1. Horizontally laid micro-rib composite wall panels (RAL 7016 Anthracite)
2. Horizontally laid trapezoidal profile built-up wall panels (RAL 180 40 05 Merlin Grey)
3. Vertically laid trapezoidal profile built-up wall cladding (RAL 7038 Goosewing Grey)
4. Vertically laid trapezoidal profile built-up wall cladding (RAL 7016 Anthracite)
5. Profiled metal roof (RAL 7038 Goosewing Grey) - approx. 10% rooflights & photo-voltaic arrays.
6. Feature cladding panels & white cladding canopy to entrance
7. Glazed entrance doors and glazed screen
8. Window frames - (RAL 7016 Anthracite)
9. Personnel Doors - (RAL 7016 Anthracite)
10. Vehicle Doors - (RAL 7016 Anthracite)
11. Eaves, fascias, gutters - (RAL 7038 Goosewing Grey)
12. Bird nesting boxes

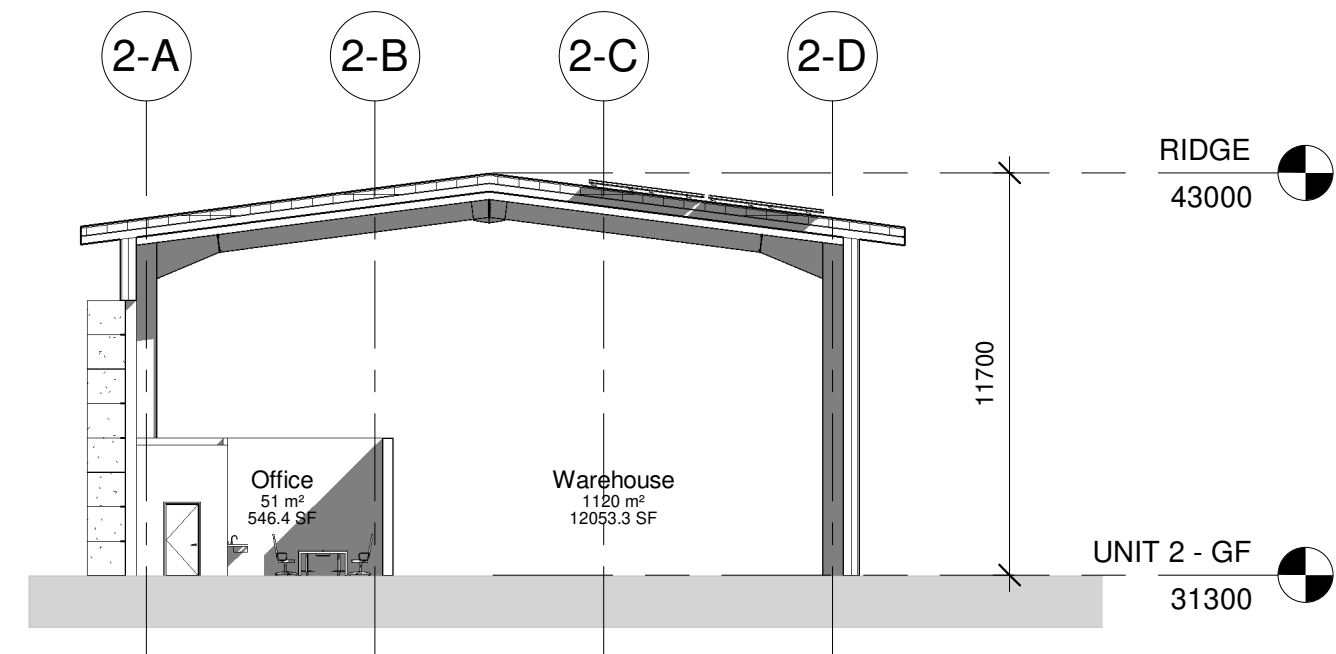

6 Section 2-A
1 : 200



PURPOSE OF ISSUE
DRAFT PLANNING

PACE | ARCHITECTURE
www.pace-architecture.co.uk

PROJECT
New Industrial Units on

ADDRESS
Land adjacent to Unit 6, Pacific Park, Bridge Rd,
Wrexham LL13 9PN

TITLE
UNIT 2 - Plan & Elevations

CLIENT
Mr B. De Jong

DRAWN BY
nc

CHECKED BY
client

DATE
26.08.20

SCALE (@ A1)
1 : 200

PROJECT NUMBER
1157

DRAWING NUMBER
1157 . P . 006

REV