





Ground Floor Plan
1 : 50

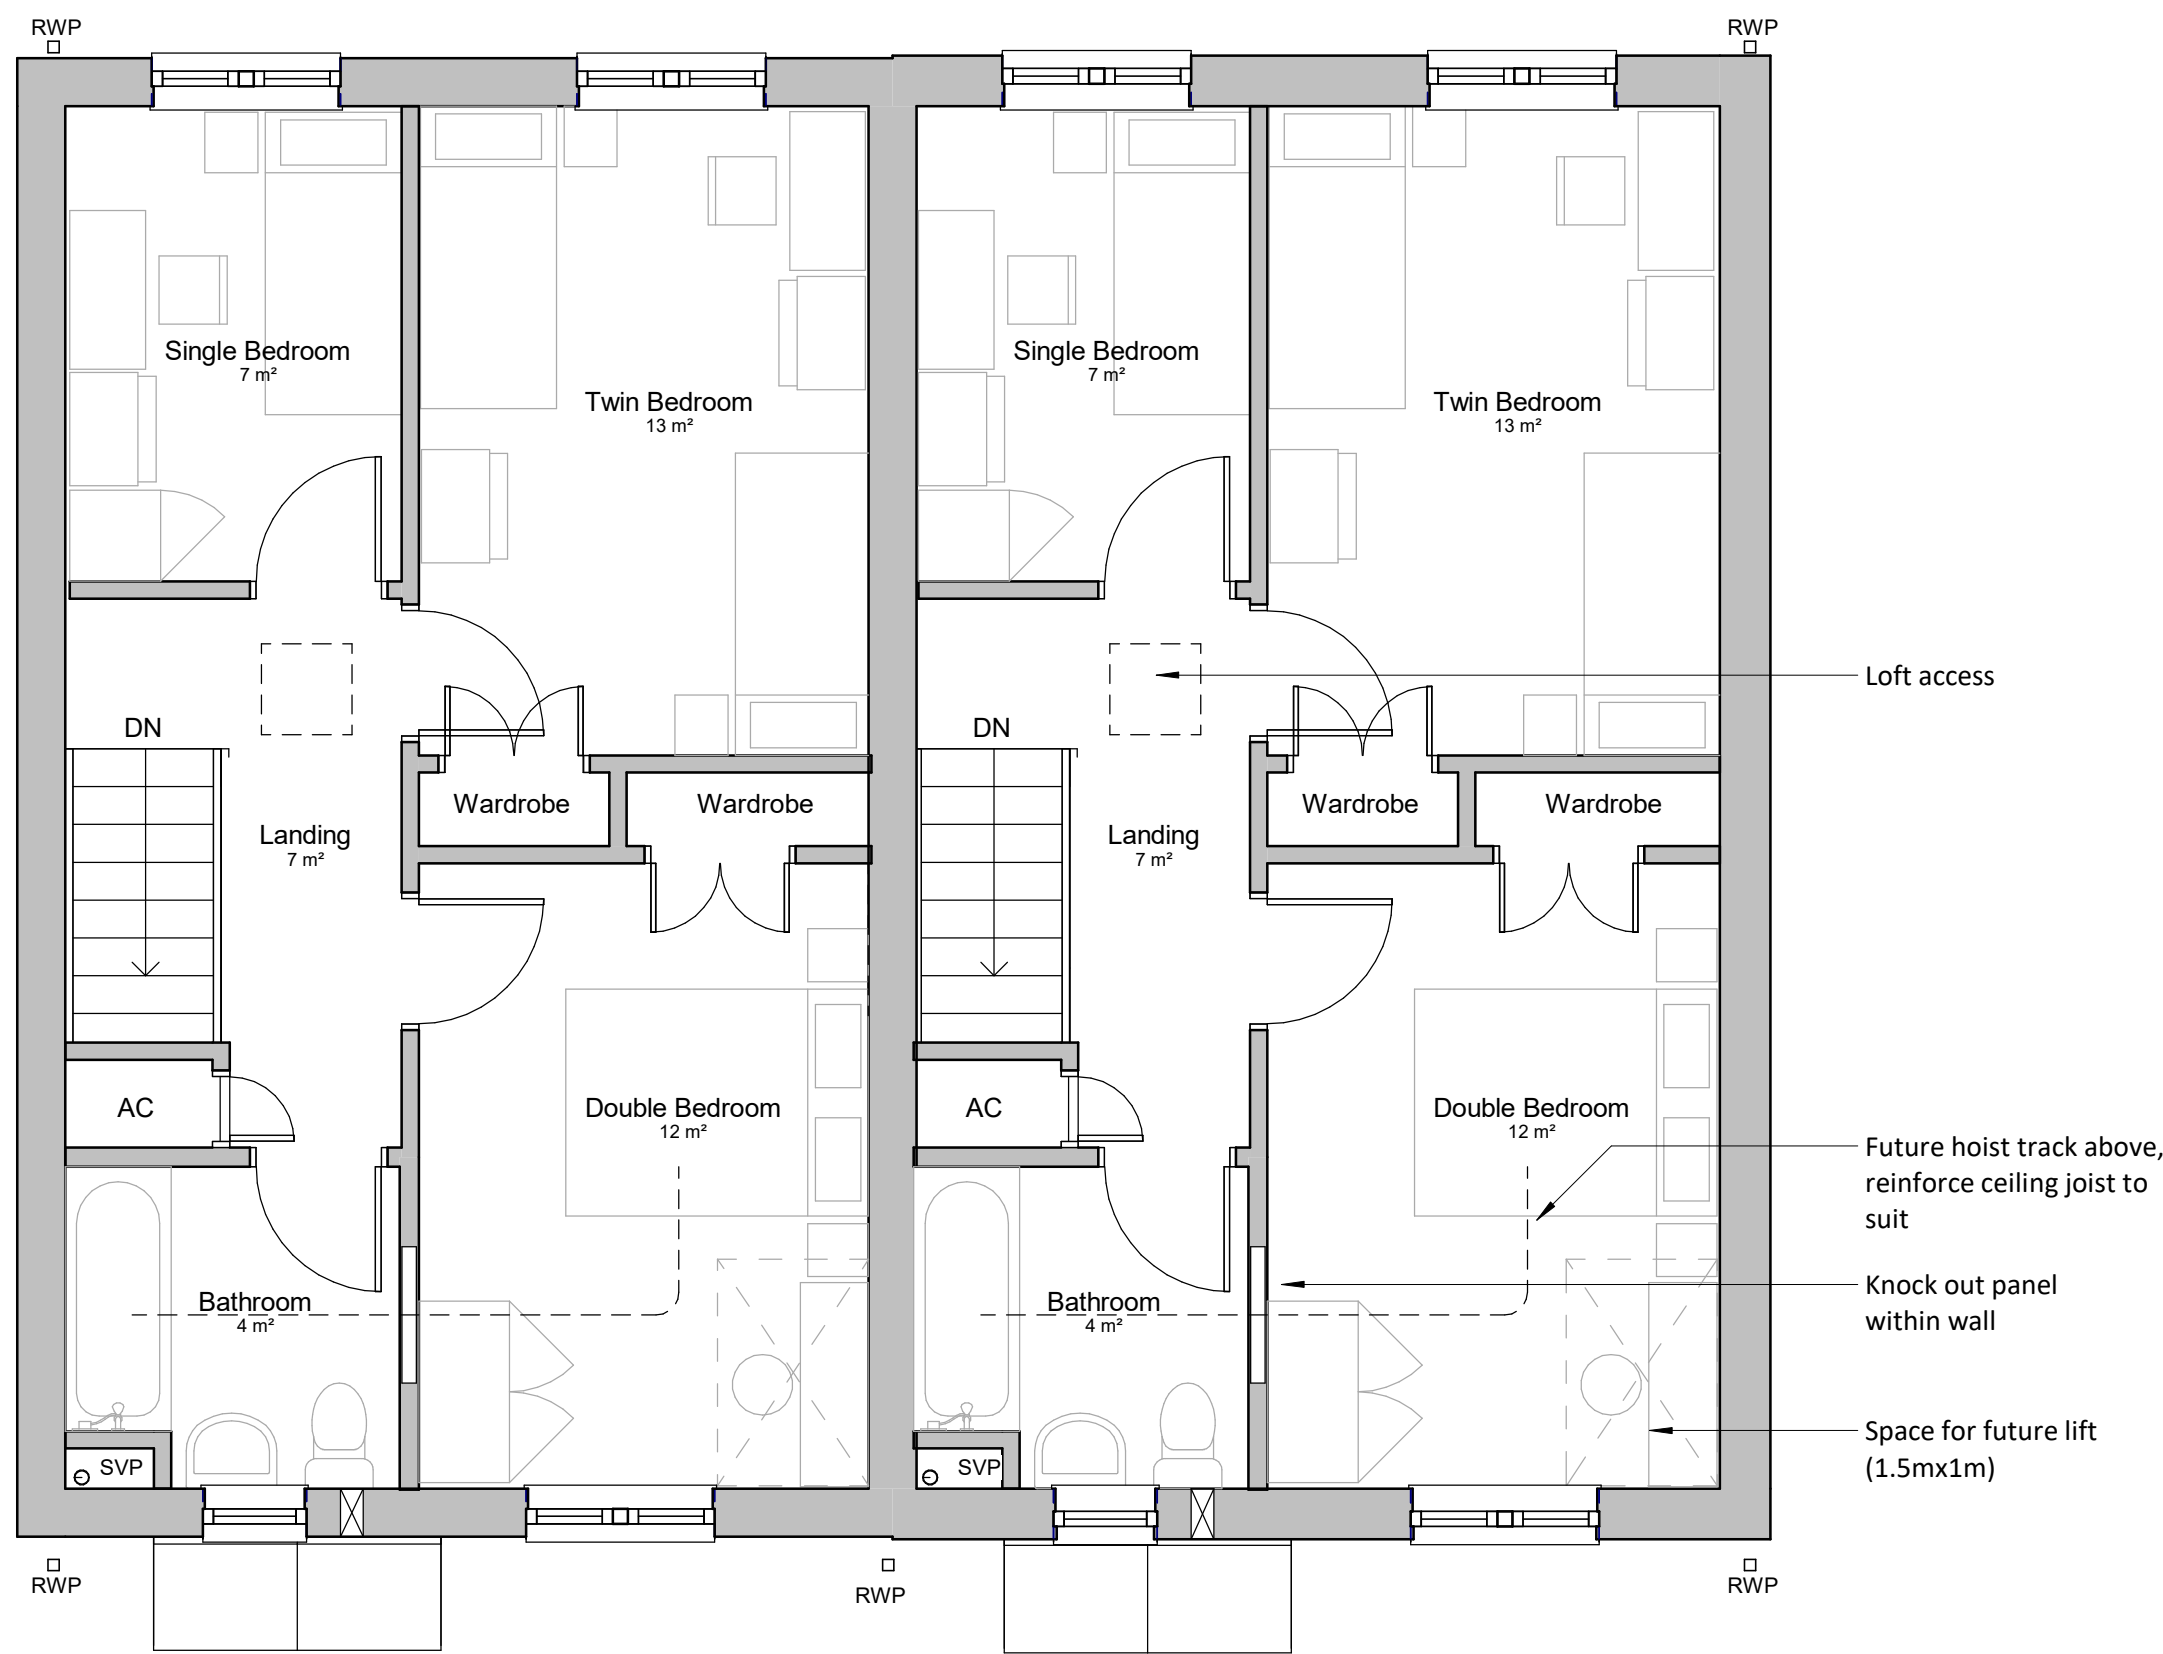

First Floor Plan
1 : 50

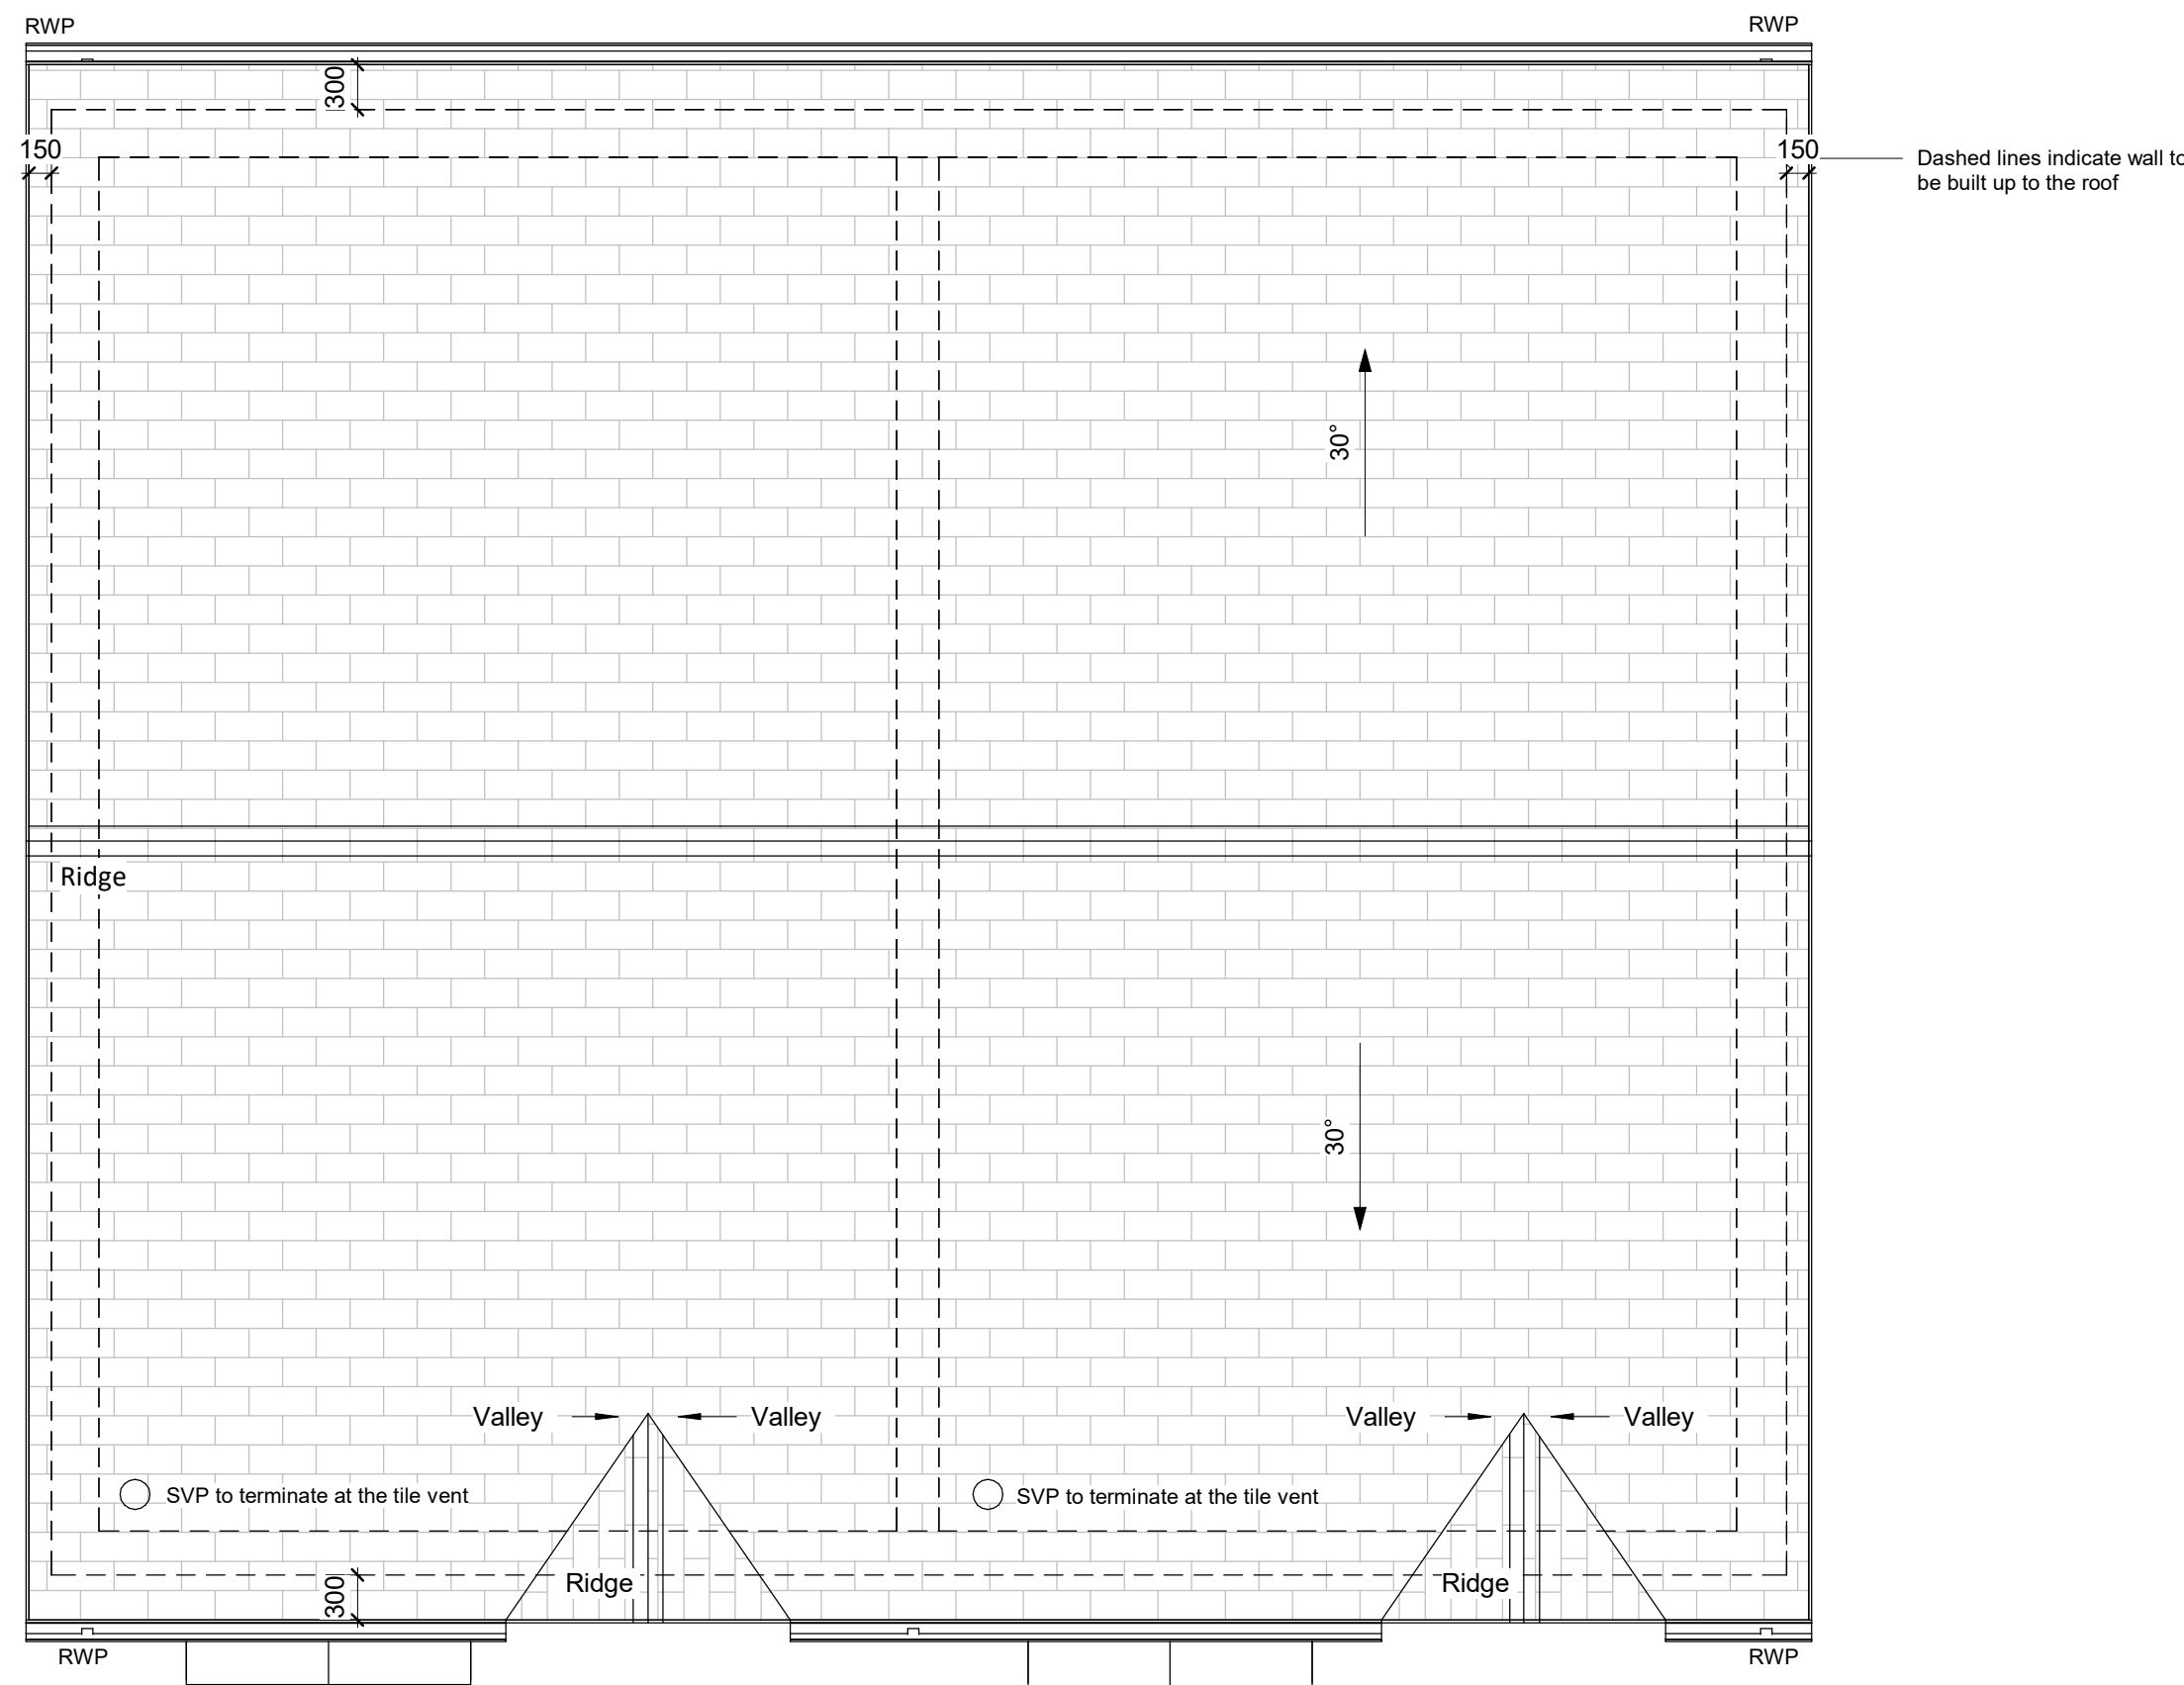

Roof Plan
1 : 50



General Notes

1. Contractor to verify all dimensions and check level datums on site
2. All of the designs are the sole property of TACP Architects Ltd and may not be used without their written agreement
3. All prints, specifications and their copyright are the property of TACP Architects Ltd
4. Do not scale off drawings
5. All dimensions shall be checked on site before commencement of shop drawings, manufacture and all discrepancies must be reported to TACP Architects Ltd

GIFA	
Name	Area
Ground Floor	49 m²
First Floor	47 m²
95 m²	

Revisions				
Rev	Date	Description	By	Check
A	06/05/20	Turning circles omitted	MR	KA

Consultants

Client
Wales & West Housing



Project Title
Heol Berwyn Cefn Mawr

Drawing Title
3B/5P Semi Foor Plans

Scale 1 : 50@A1 Date 18/02/20 ACR Drawn By MG Checked By Wrexham

Job Number 19030 Project•Originator•Zone•Level•Type•Role•Number HBCM-TACP- XX- ZZ- DR- A-104 Revision A

TACP Architects Ltd
Pembroke House
Ellice Way, Wrexham Technology Park,
Wrexham, LL13 7YT
01978 291161



admin@tacparchitects.co.uk
www.tacparchitects.co.uk
Architecture • Interior Design • Healthcare Planning • Conservation • Masterplanning • Sustainable Design