





Existing Rear Elevation

1:50

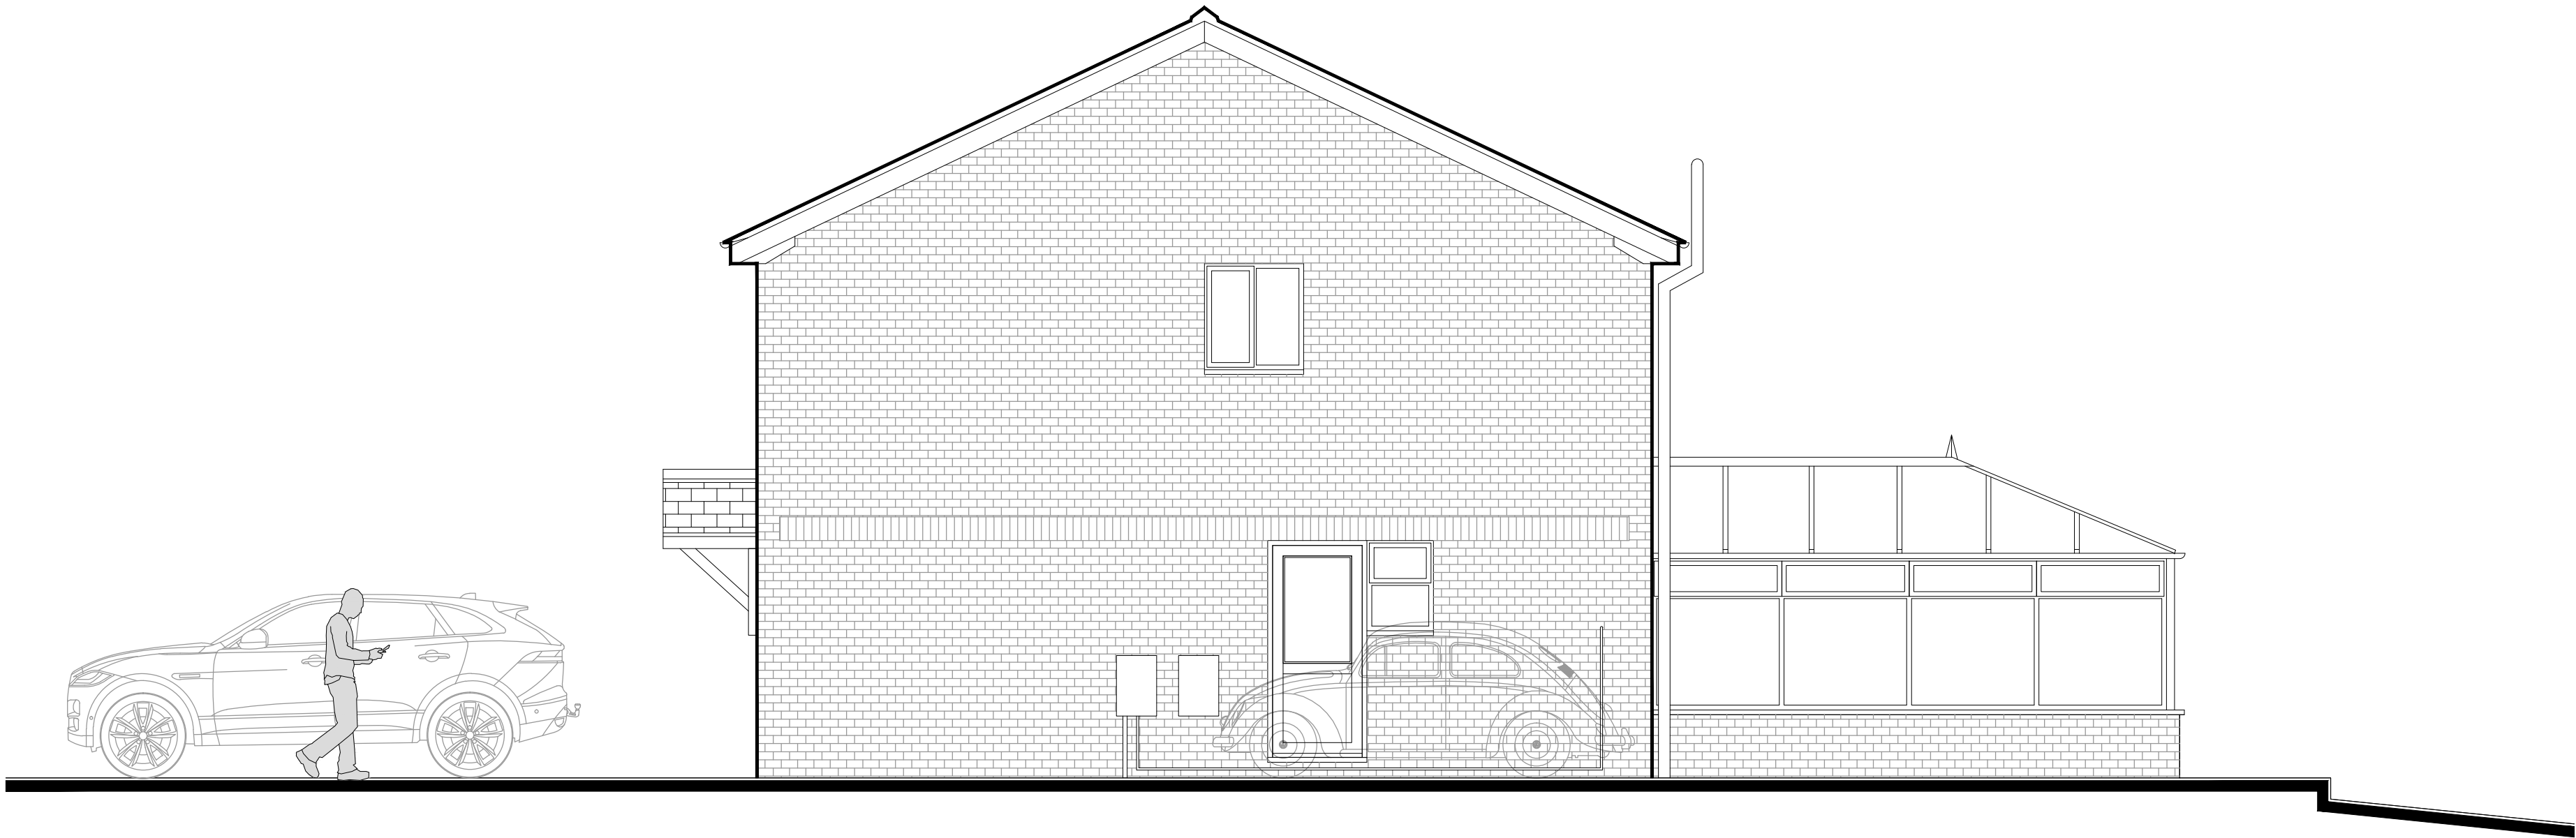

Existing Side Elevation

1:50

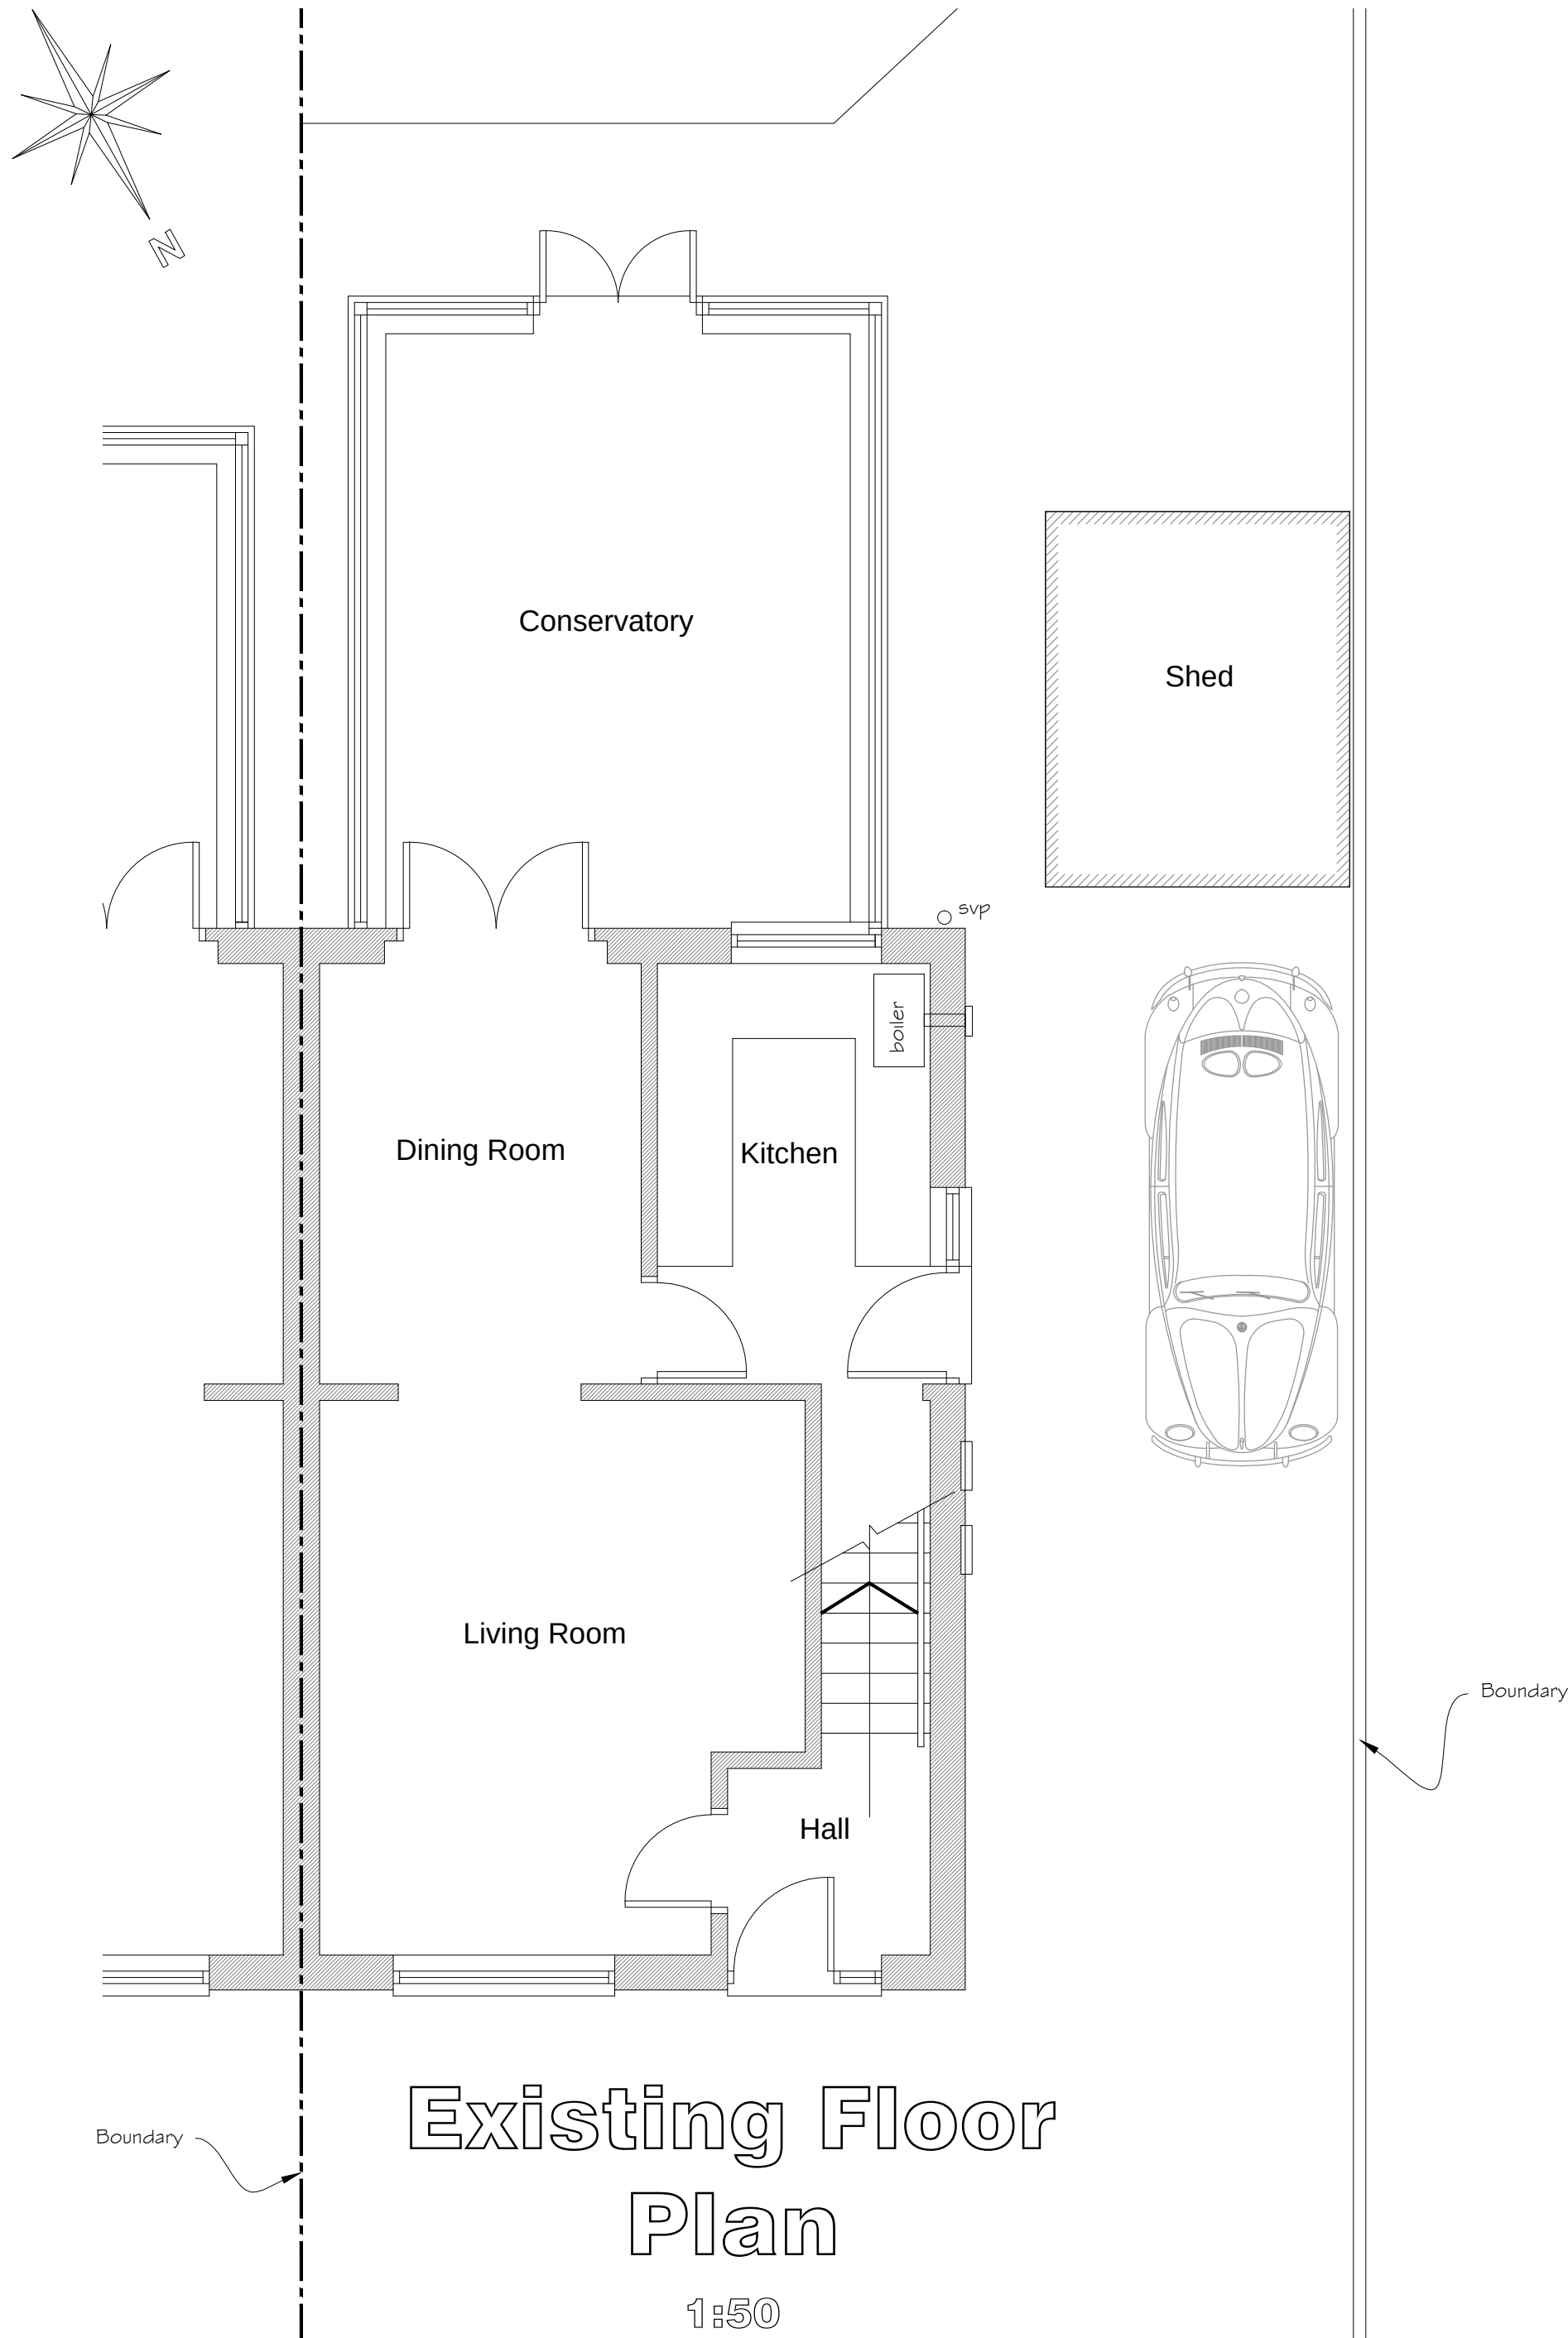


Existing Floor Plan

1:50



Site Plan
Scale 1:200

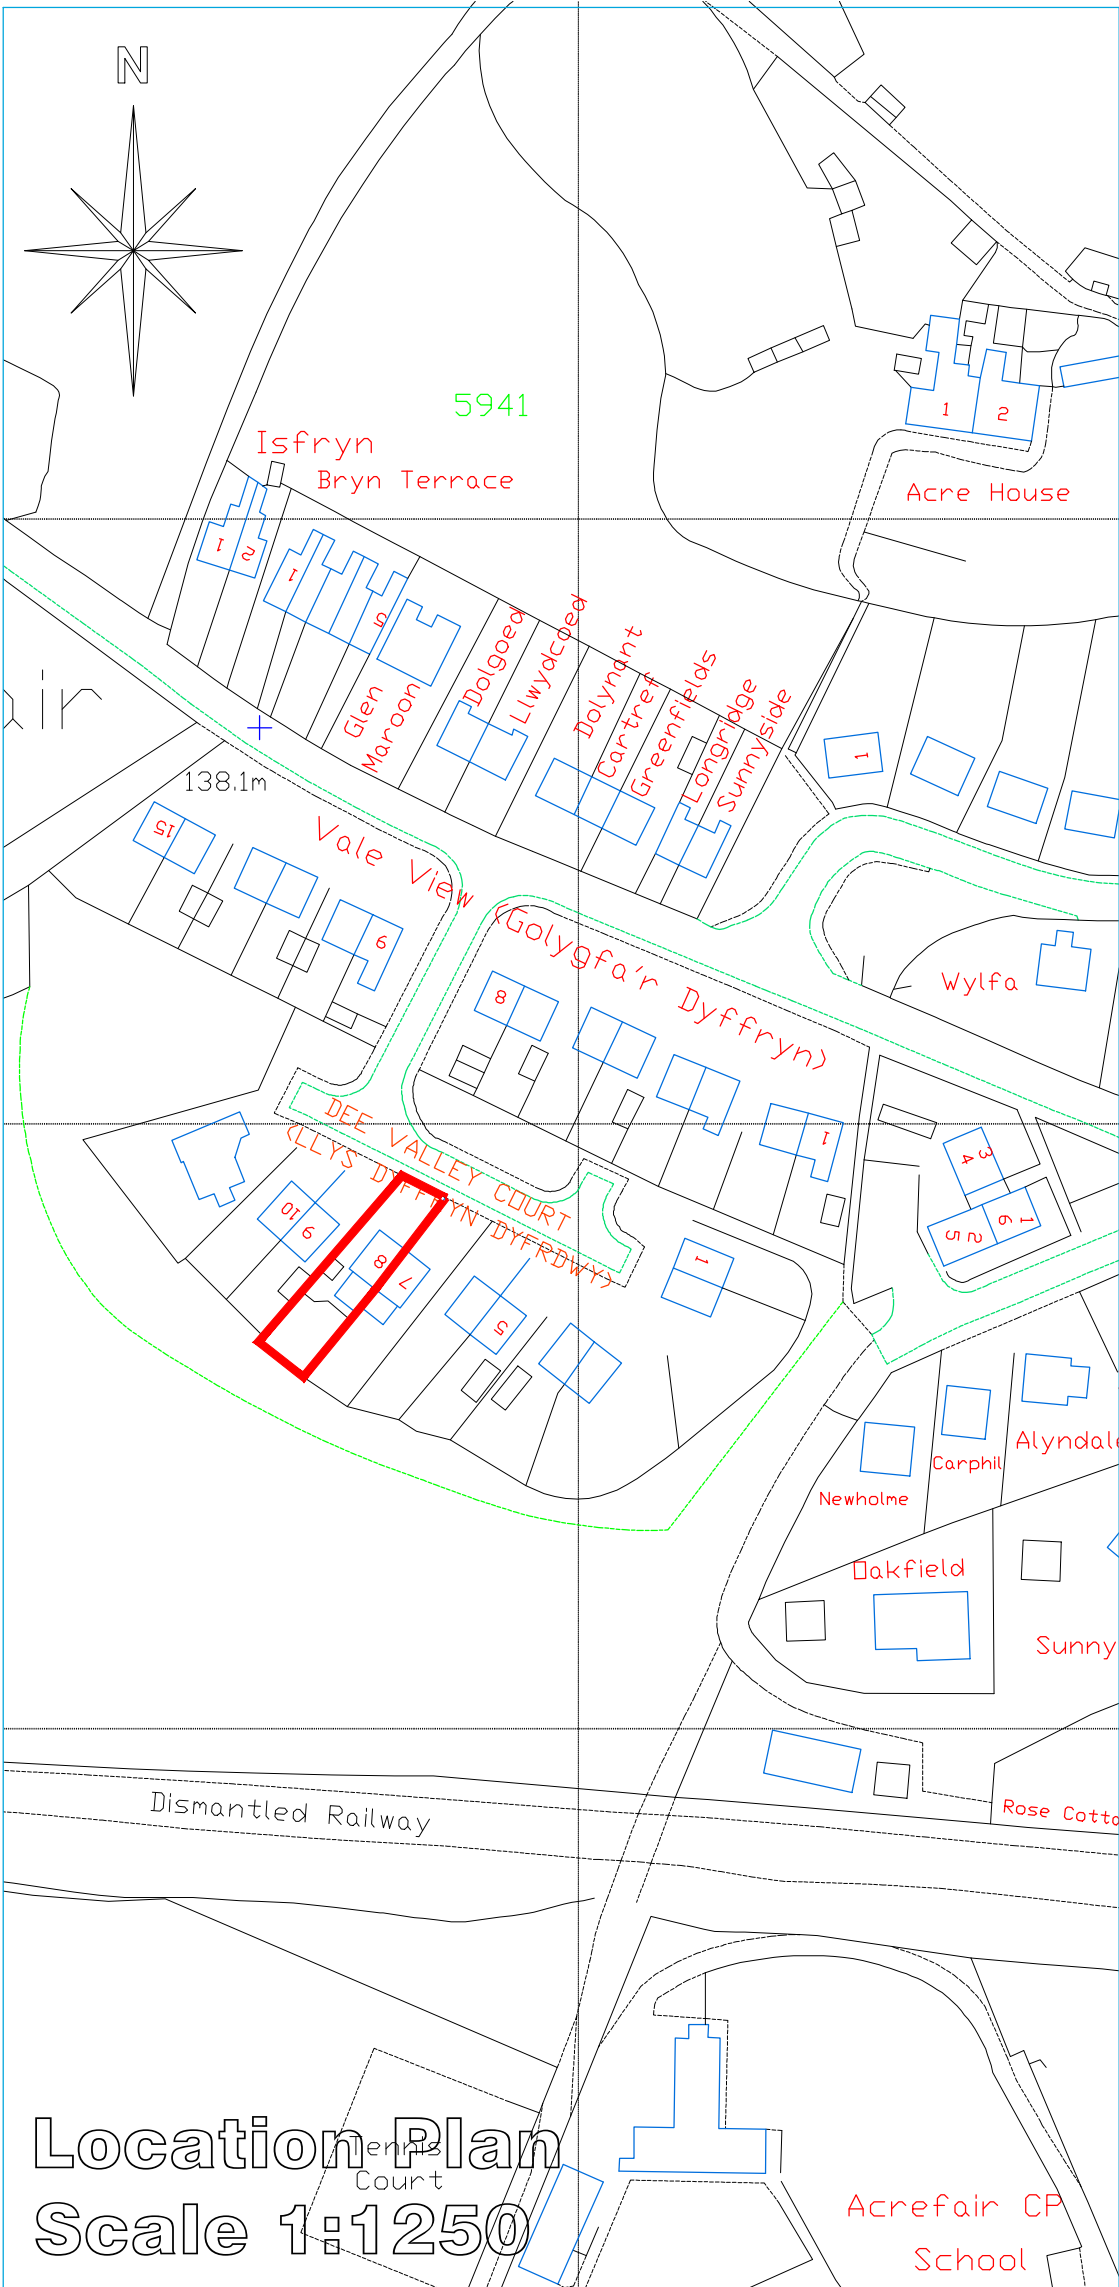

Location Plan
Scale 1:1250

 CULLS-ARCHITECTURAL-DESIGN 25 Sunningdale Close Wrexham North Wales LL13 9QU T 01978 264376 M 07791 480768 E ajones540@btinternet.com	Client Mr. & Mrs. Case.	
	Drawing Title Existing Drawings.	
	Job Title Proposed Extension to 8 Dee Valley Court, Acrefair, Wrexham.	
	Date Sept 2020	Scale 1:100, 1:200 & 1:1250 at A1
Rev 01		Doc No 01