


PROPOSED ELEVATION AND FLOOR PLAN

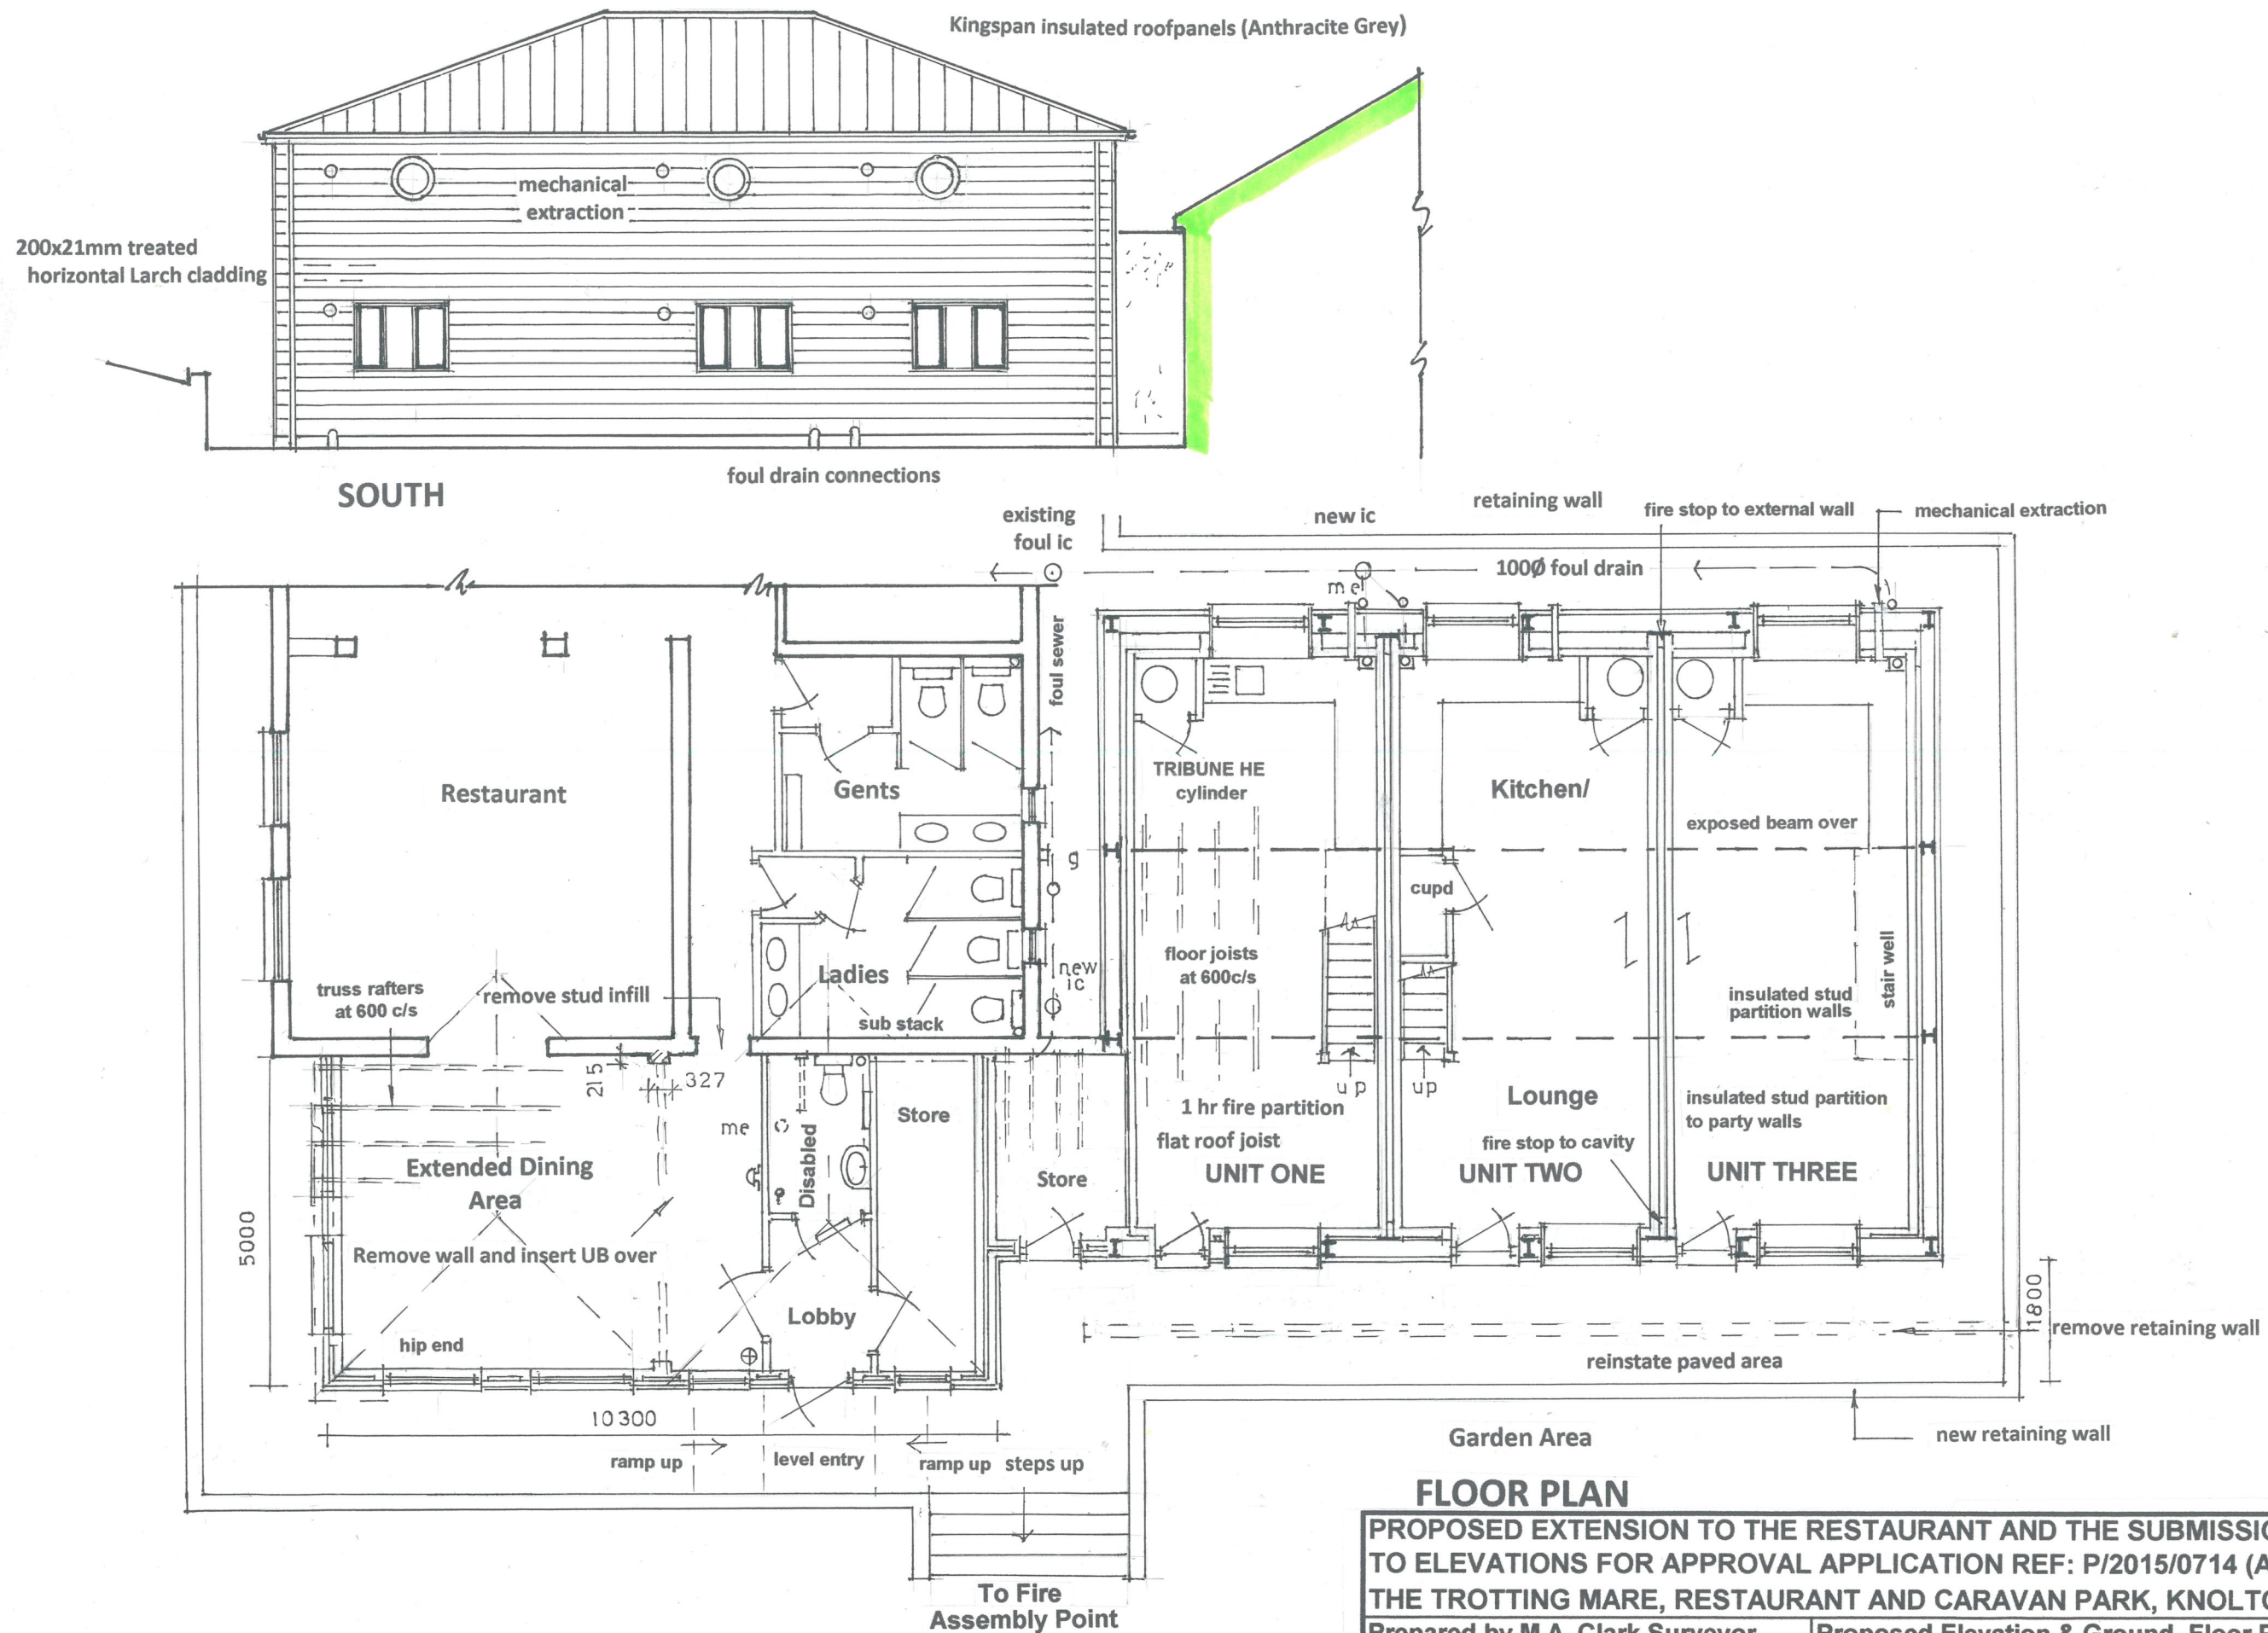

FLOOR PLAN

PROPOSED EXTENSION TO THE RESTAURANT AND THE SUBMISSION OF AMENDMENTS TO ELEVATIONS FOR APPROVAL APPLICATION REF: P/2015/0714 (Approved on Appeal), THE TROTTERING MARE, RESTAURANT AND CARAVAN PARK, KNOLTON, OVERTON, WREXHAM.

Prepared by M.A. Clark Surveyor.
Tel: 01691 662749

Proposed Elevation & Ground Floor Plan Scale: 1:100
Drwg Ref: 11120/06MAC
Original Size A3