

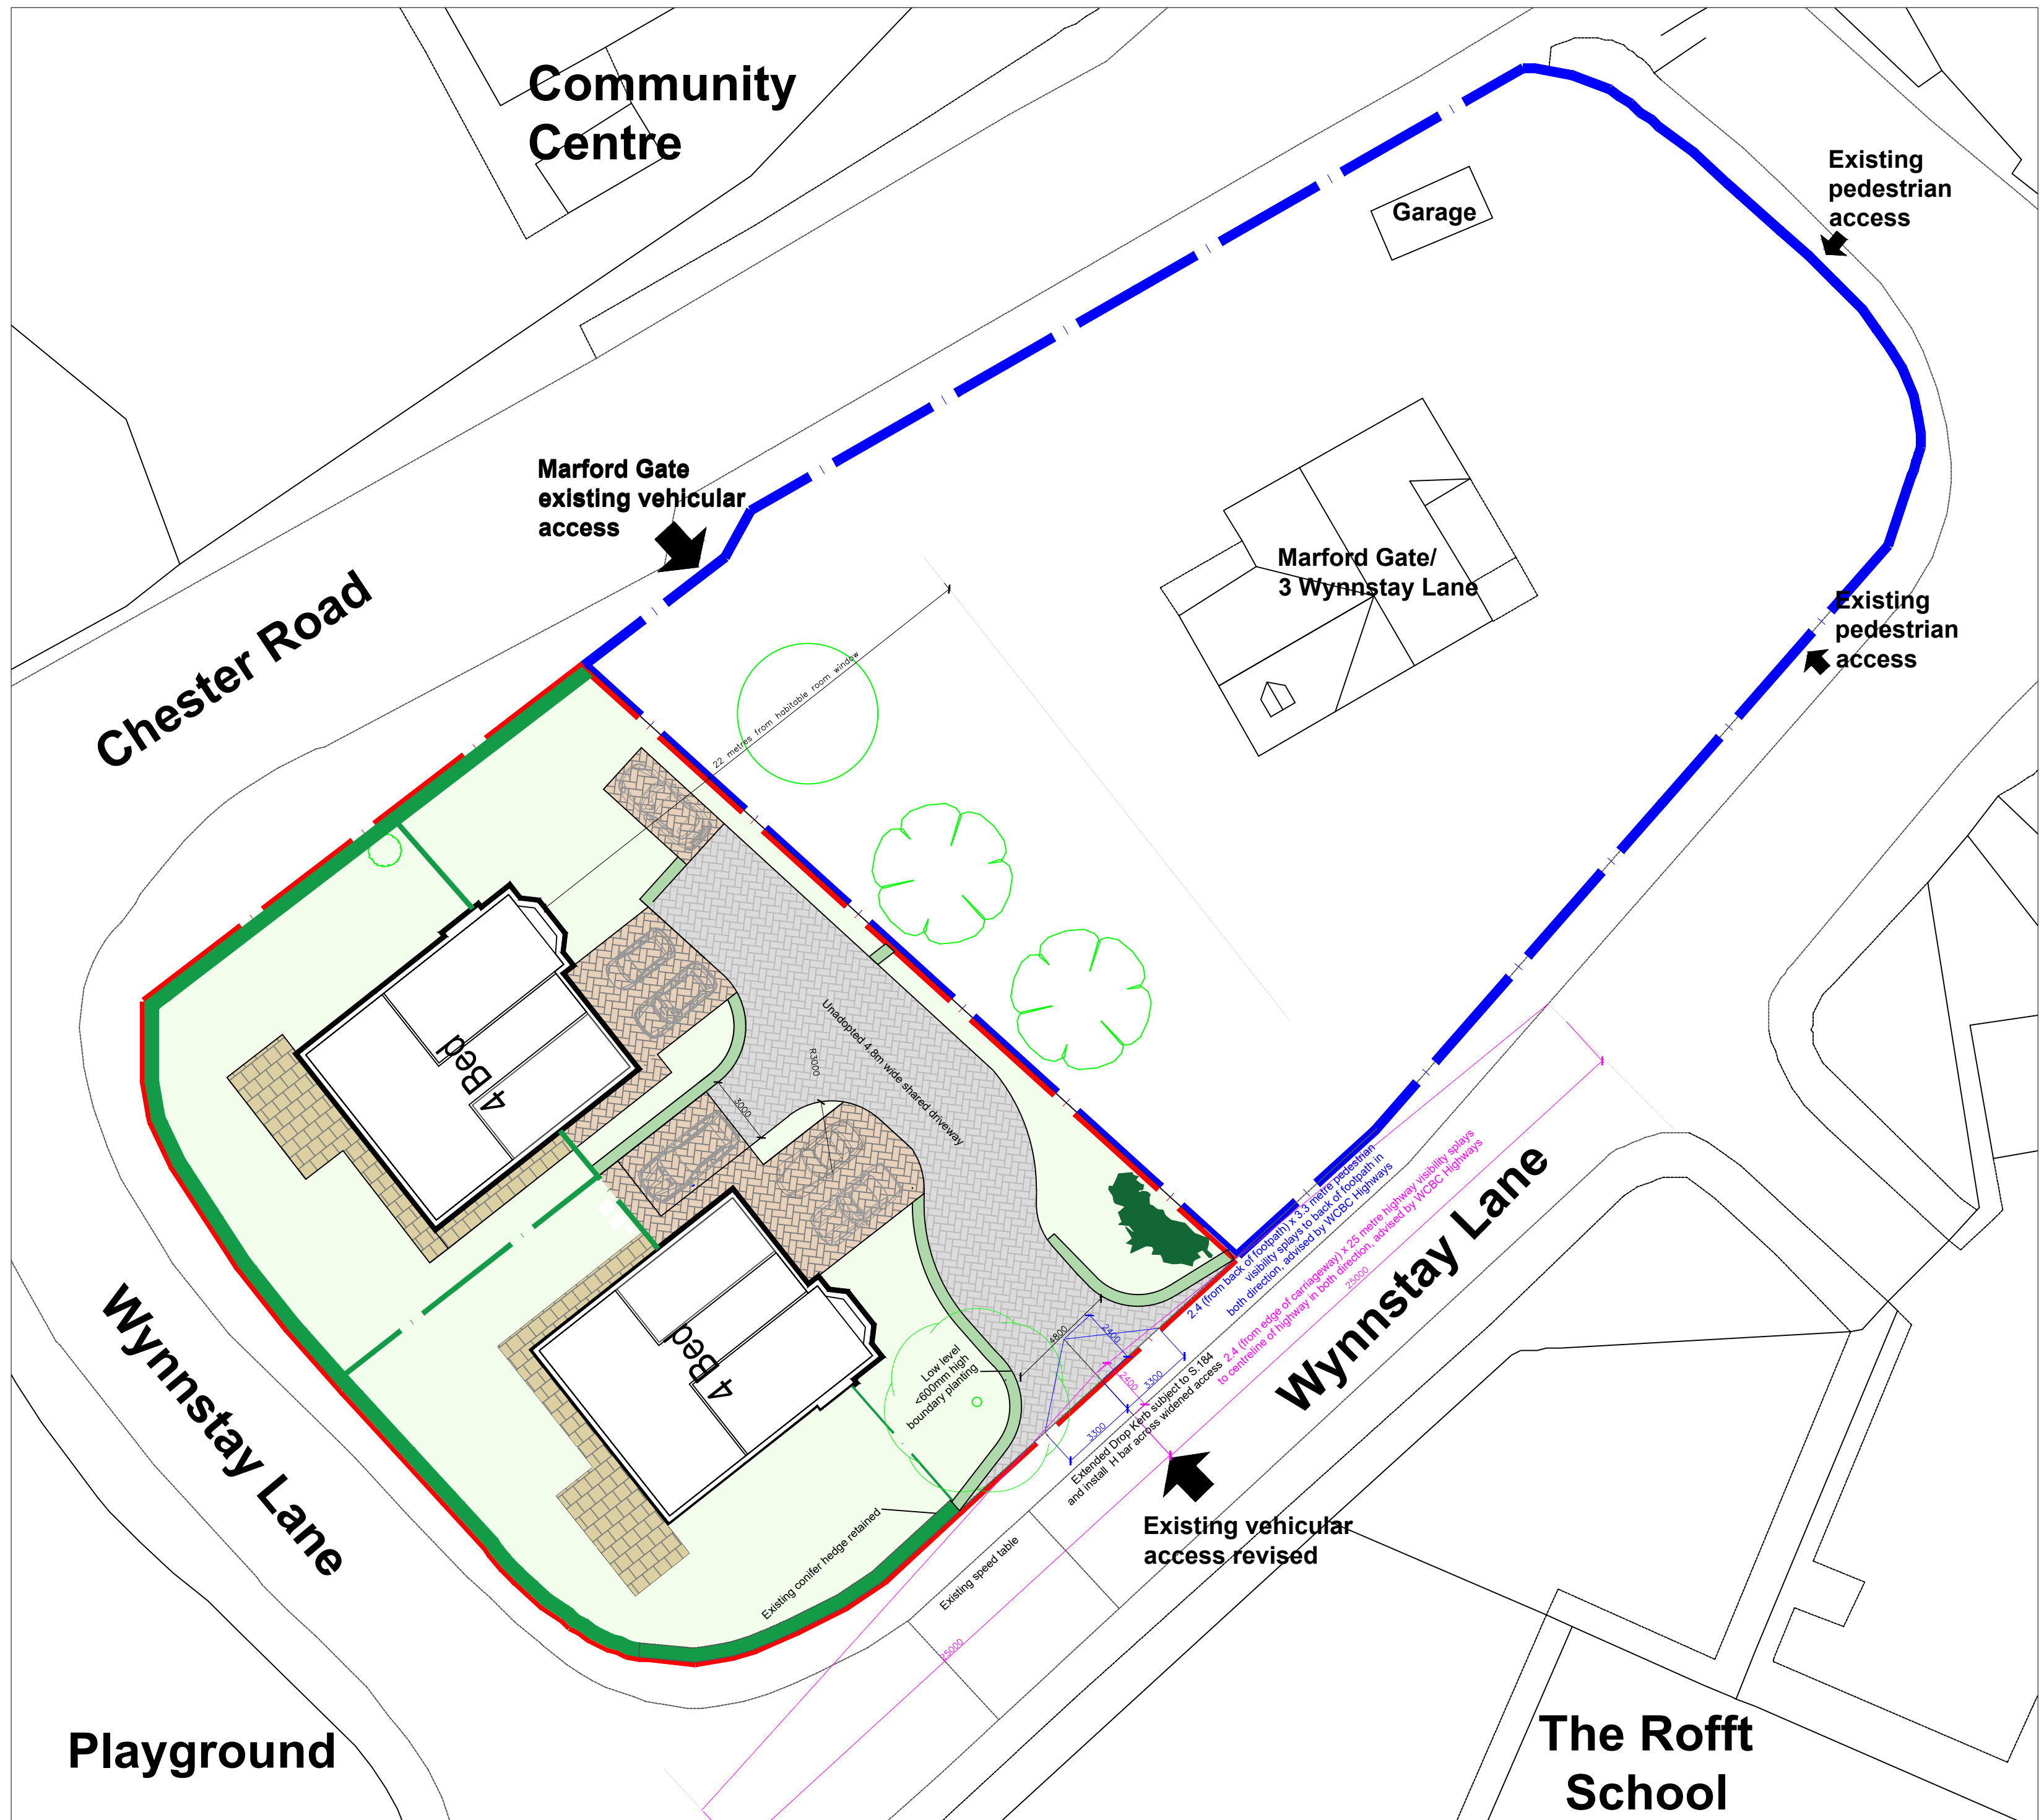


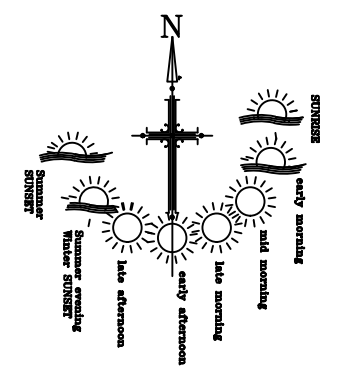

Proposed Site Plan
Scale 1:200

 

1 Garage 4 Bed	TOTAL FLOOR AREAS (GIA) Ground Floor: 850ft² / 79m² First Floor: 1044ft² / 97m² Total: 1894ft² / 176m² Garage/Utility: 194ft² / 18m²	
-------------------	---	--

MARFORD GATE, WREXHAM				
PROPOSED SITE PLAN				
SCALE AT A3	DATE	JOB NO.	DRAWING NO.	REV.
1:200	06:20		AP.02	P2
DO NOT SCALE				