





Proposed Second Floor Plan

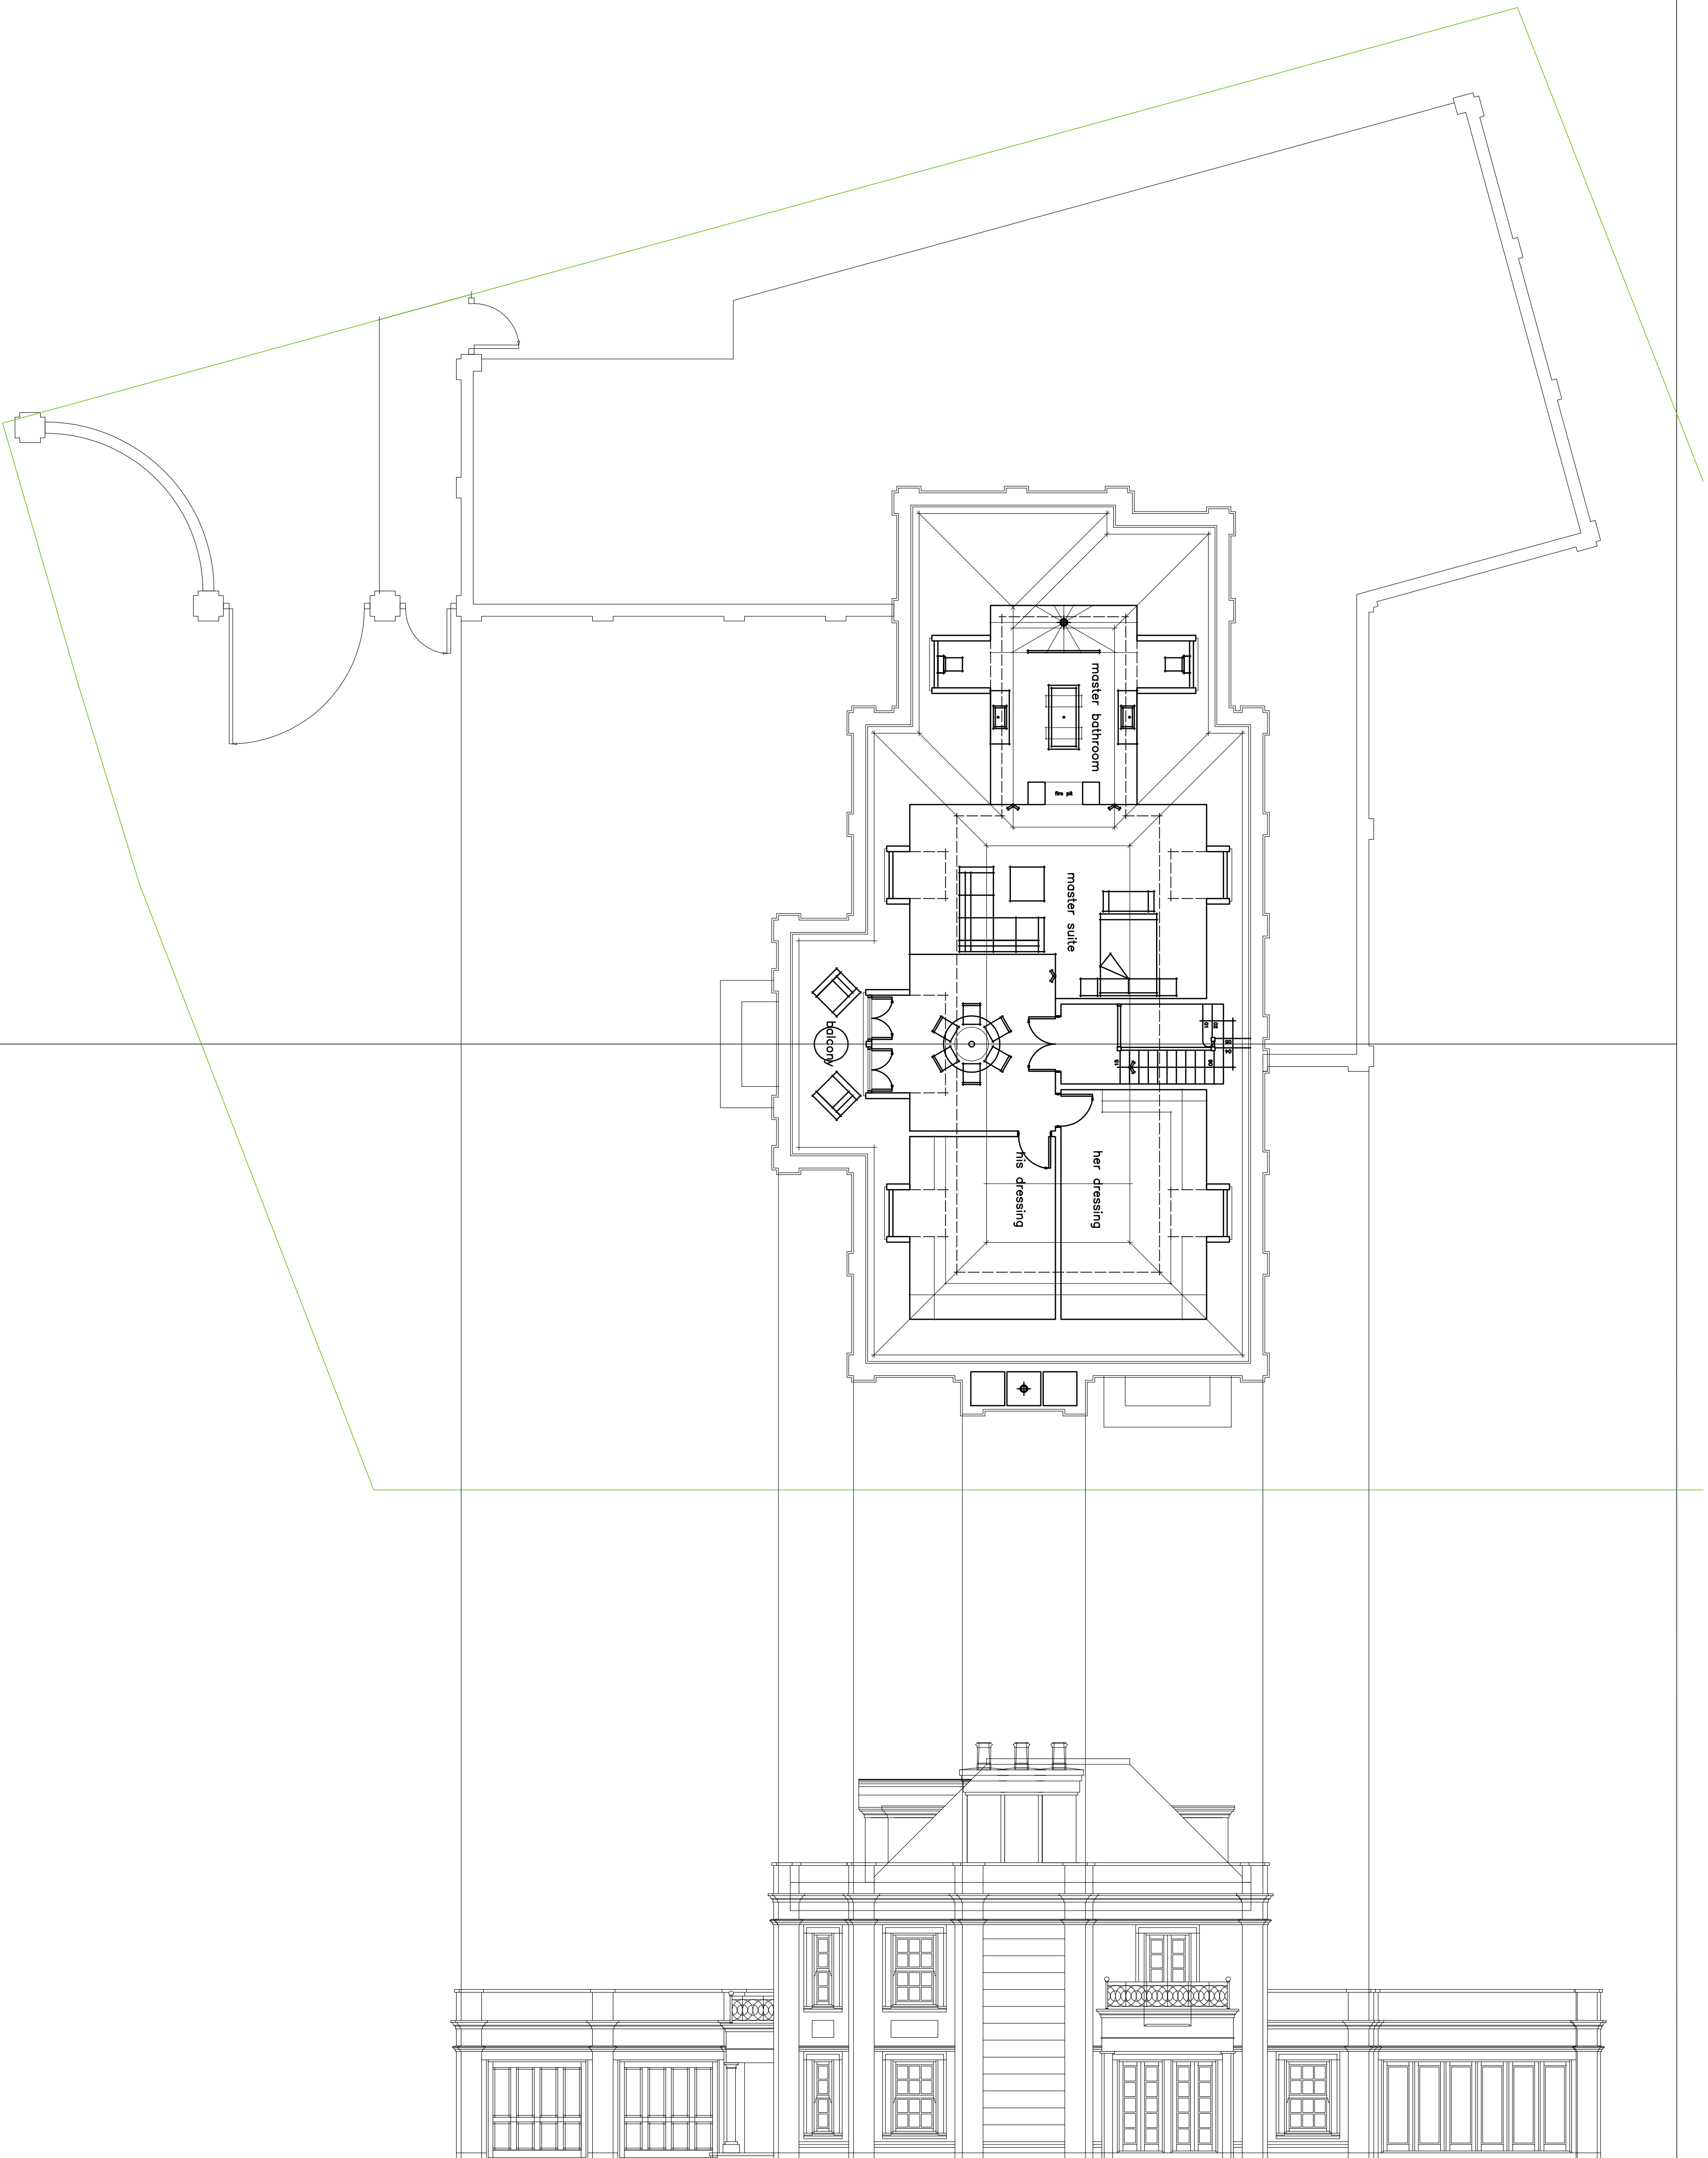

Proposed Right Side Elevation

 

REVISIONS

NO.	DESCRIPTION	DATE
1		
2		



S M ARCHITECTURAL LIMITED
THE HOMEWOOD DESIGN
BURLINGTON LODGE
100 BURLINGTON ROAD
OFF SUTTON ROAD
MILTON KENT
STAFFORDSHIRE
ST9 5SE 020305
E : INFO@HOMEWODESIGN.CO.UK
W : WWW.HOMEWODESIGN.COM

CLIENT:
M J RUSSELL

PROJECT:
**PROPOSED ALTERATIONS
& EXTENSIONS
MIDLAKE HOUSE
OFF HILLOCK LANE
GRESFORD**

DRAWING TITLE:
**PROPOSED FLOOR PLANS
& ELEVATIONS
[SHEET 3 OF 4]**

PLANNING DRAWING

SCALE	CHECKED
1:100@A1	SM
DATE	DRAWN BY
NOV.2020	EC

DWG NO	05	REV.
1222		-