


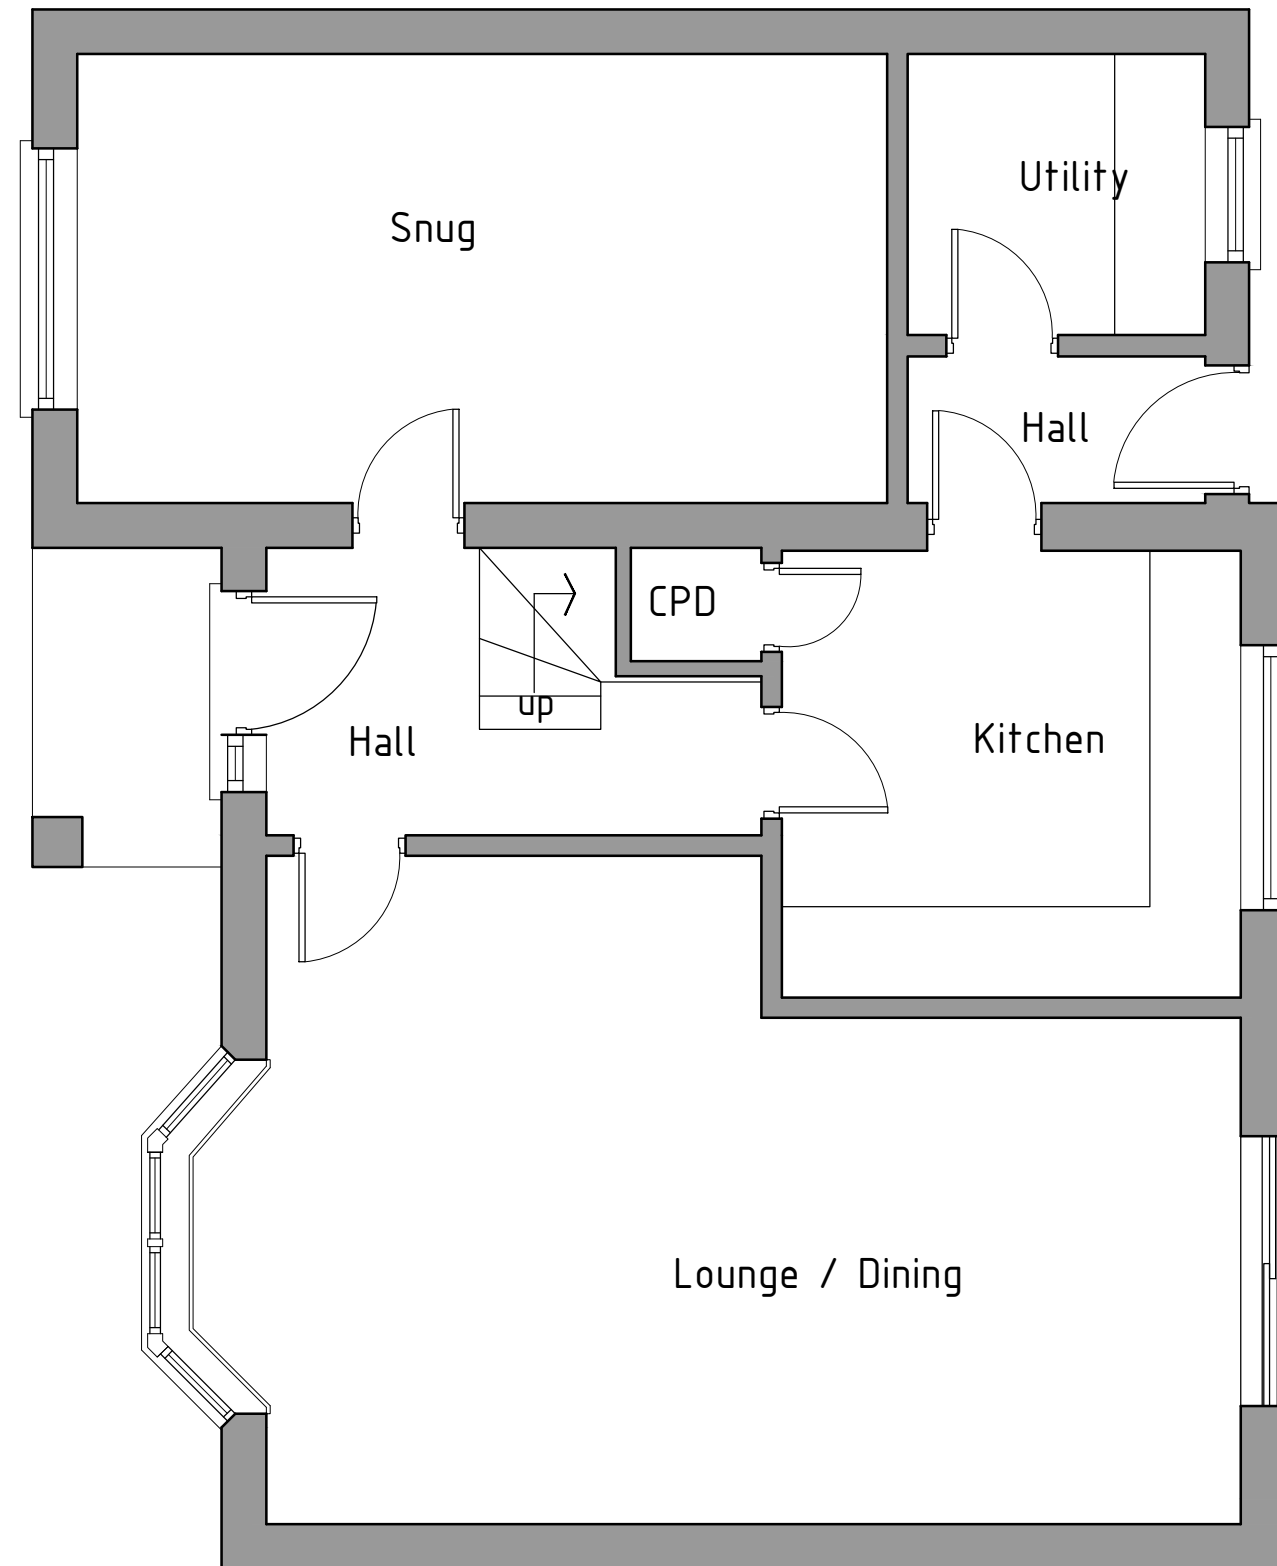



HDS Architectural Services, The Foundry,
15 Yorke Street, Wrexham
LL13 8LW
Tel (01978) 345250
www.hdsarchitectural.co.uk

Project; 6 The Haven, Ponciau, Wrexham, LL14 1LA	
Title; Ground Floor Plan as Existing	Scale (A3); 1:50
Dwg No; TH/PD/01	Date; December 2020
Revision;	