



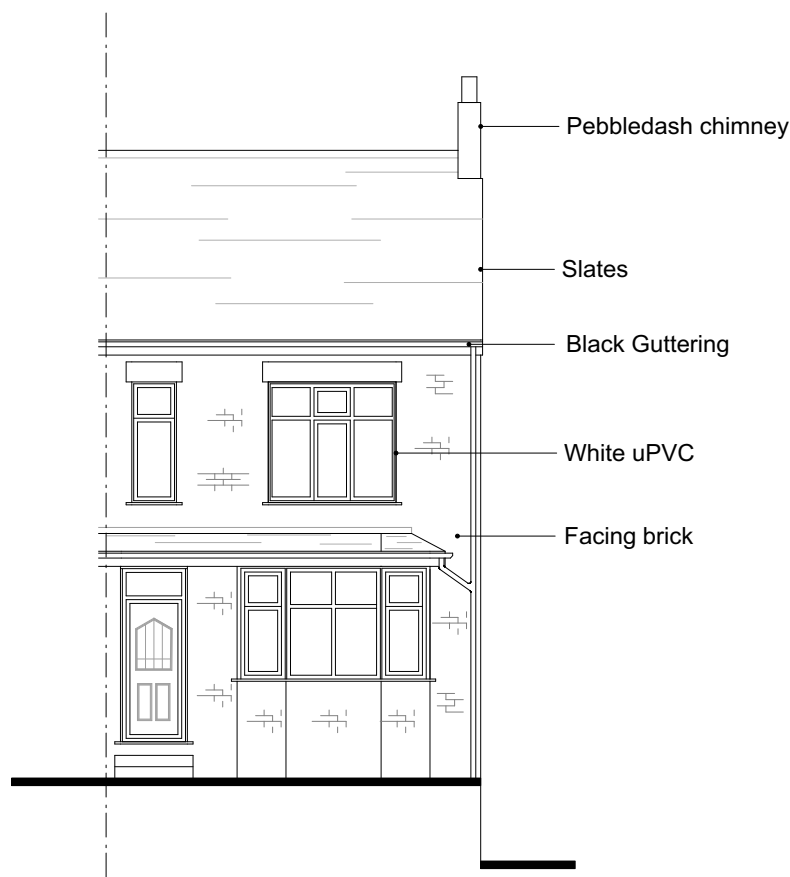


Existing Front Elevation View A - 1:100



Existing Side Elevation View B - 1:100

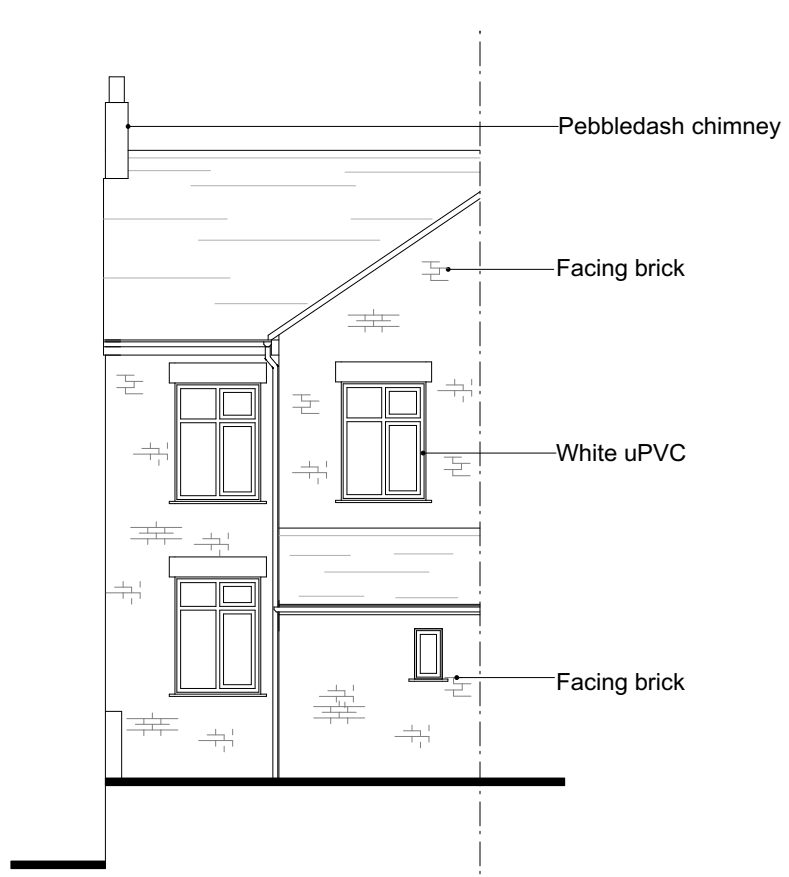


Existing Rear Elevation View C - 1:100

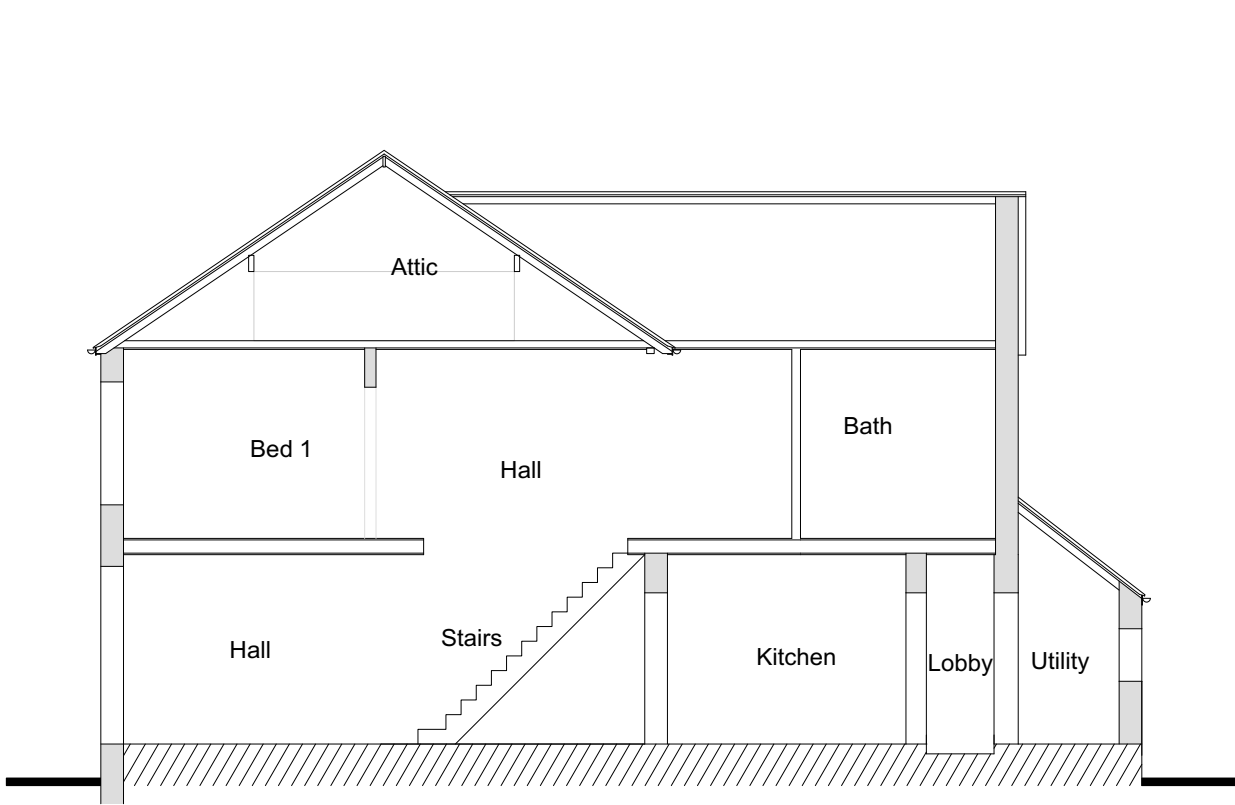


Typical Section 1:100




Proposed Front Elevation View A - 1:100  
No Change

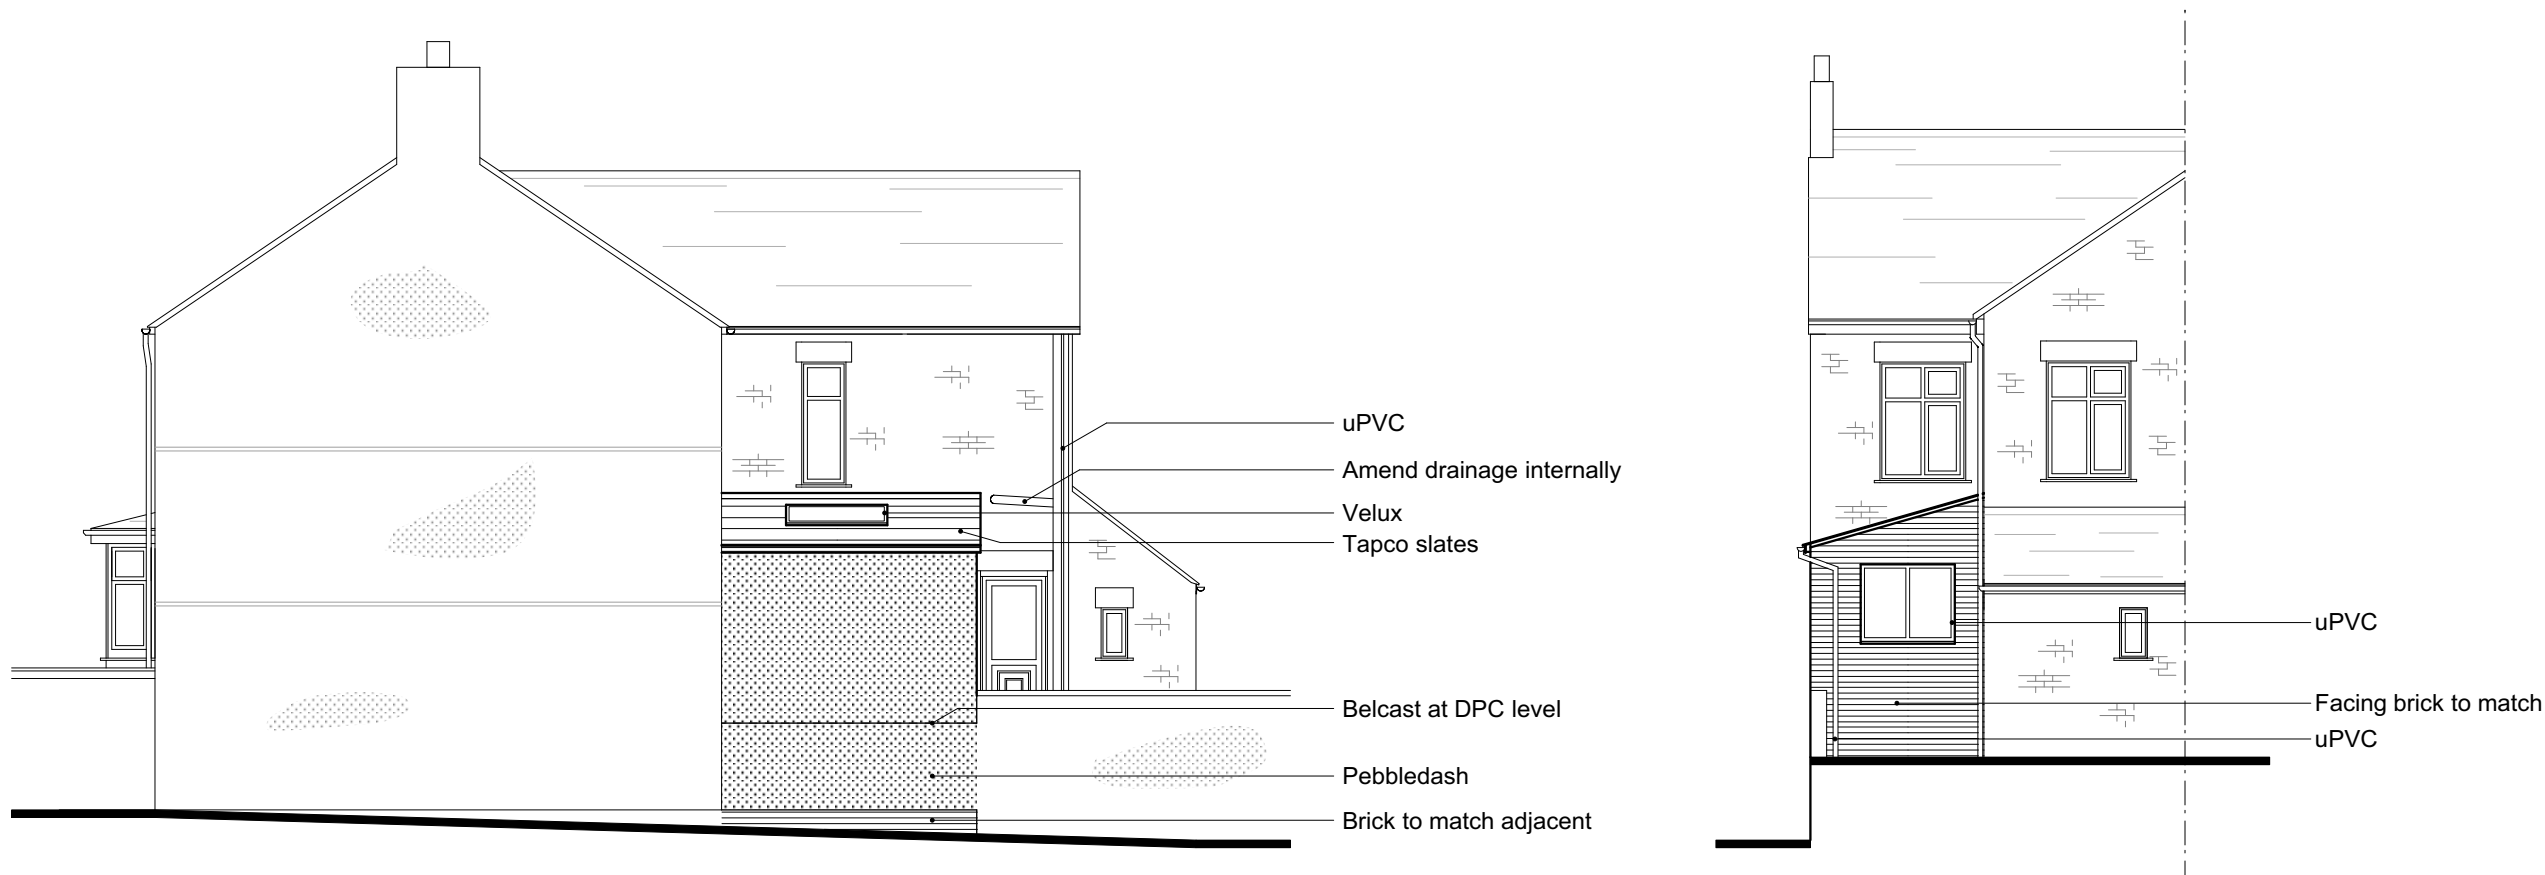


Proposed Side Elevation View B - 1:100

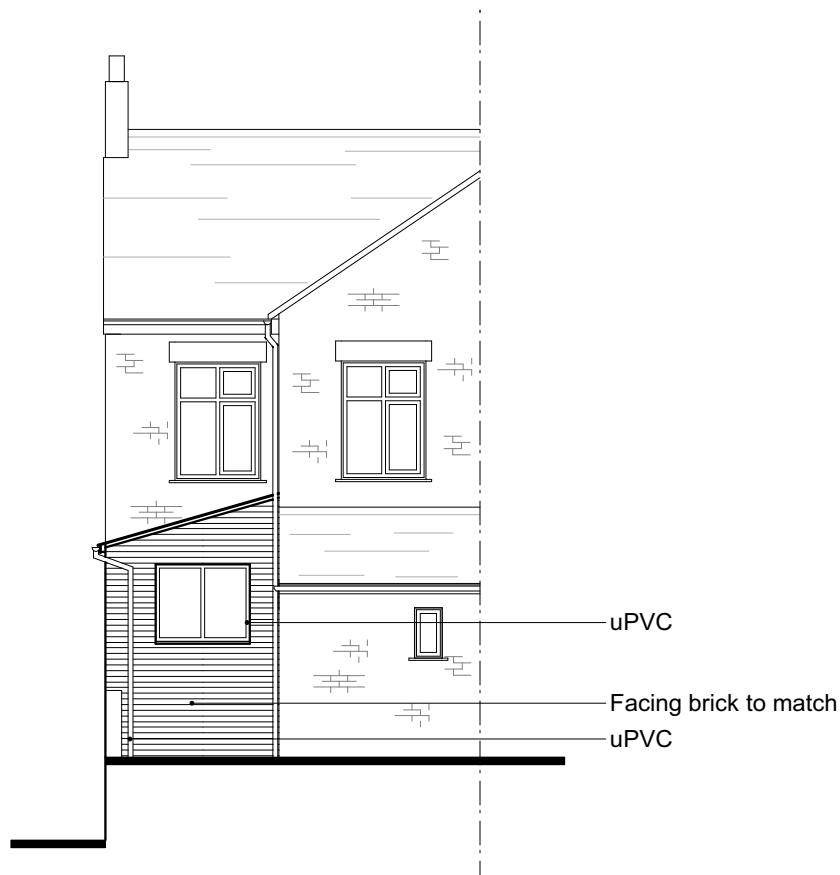


Proposed Rear Elevation View C - 1:100

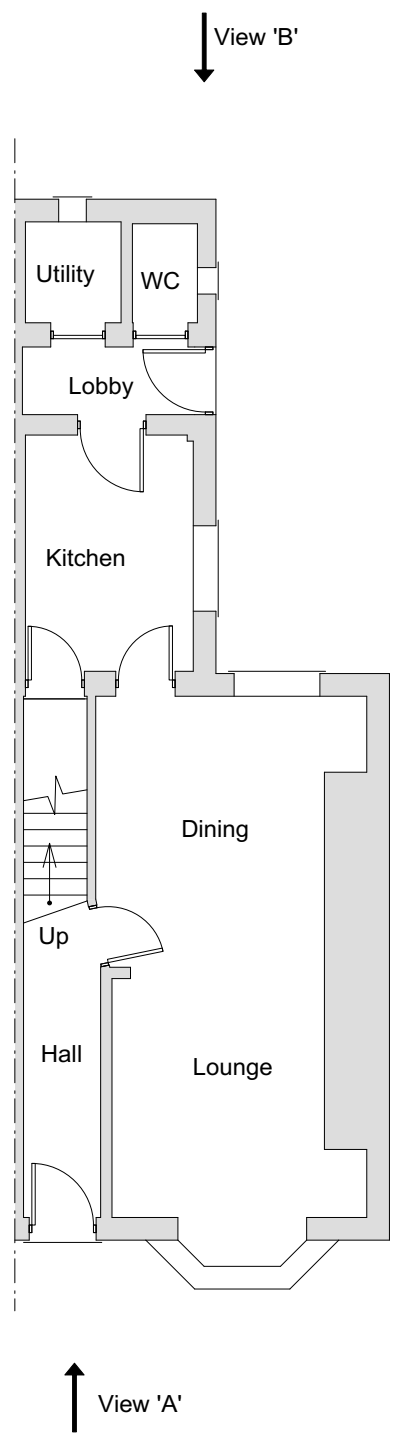


Existing Ground Floor Plan 1:100

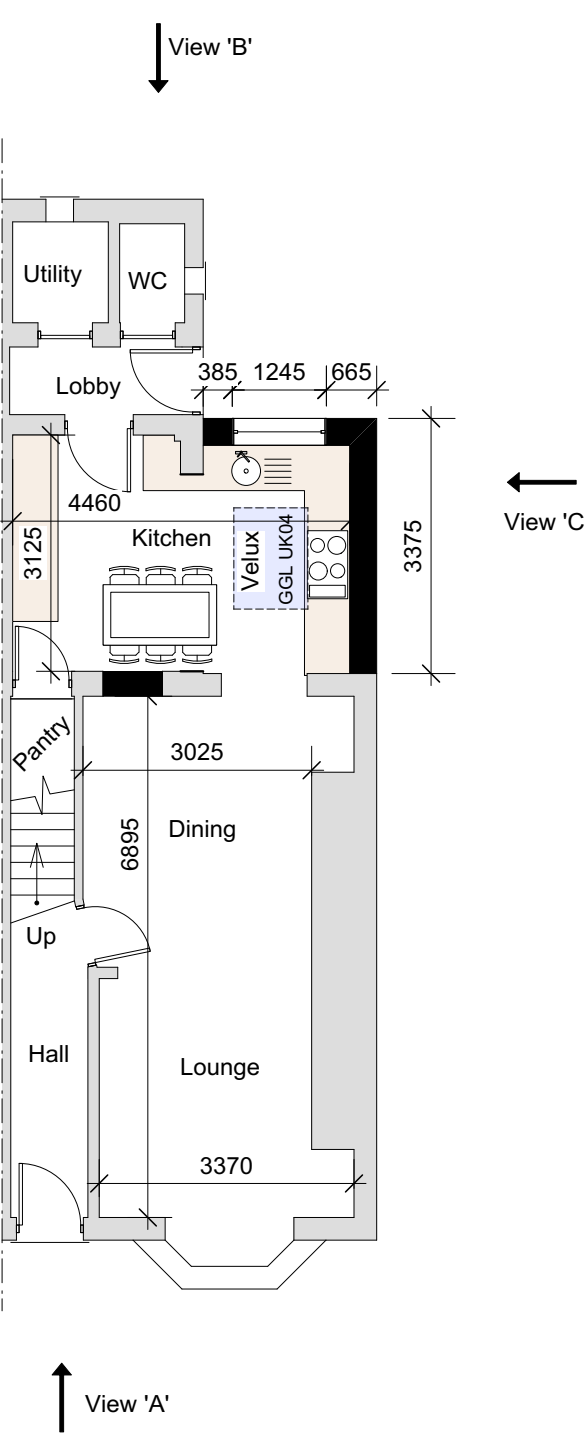

Proposed Ground Floor Plan 1:100

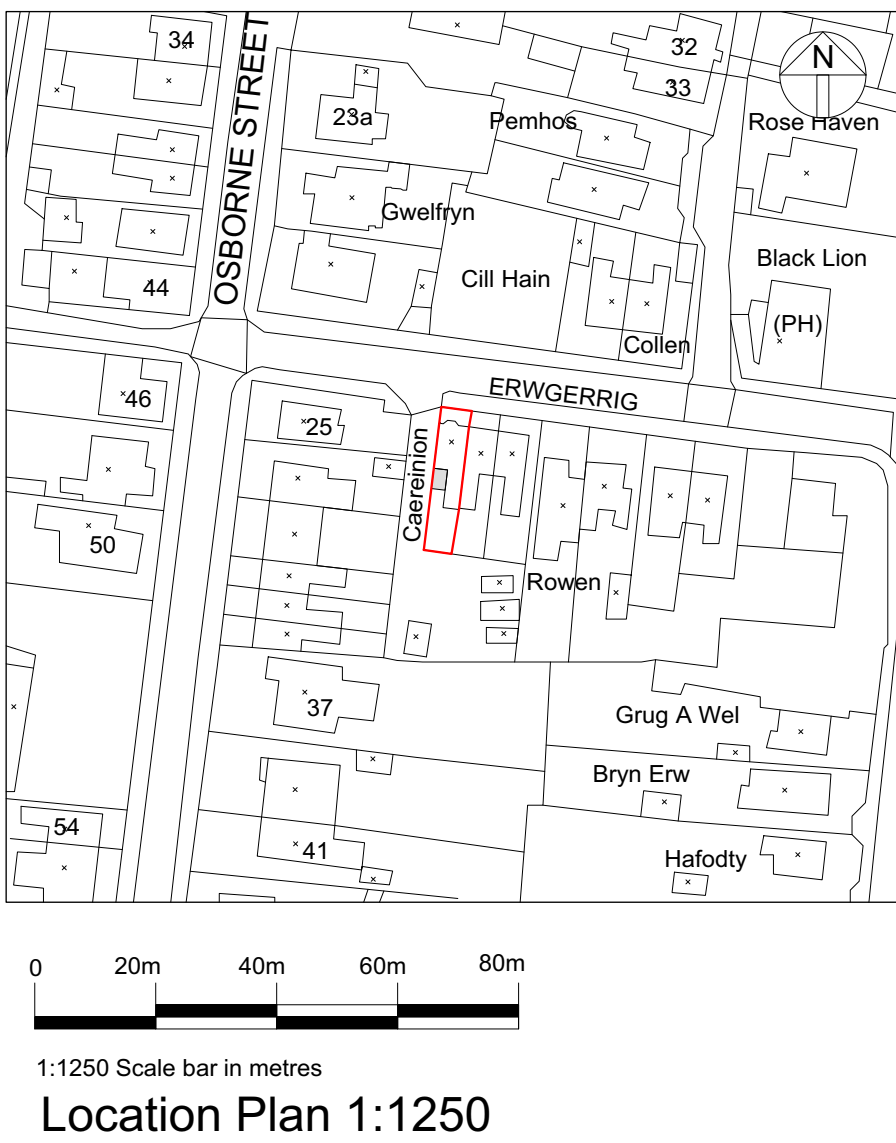

Location Plan 1:1250

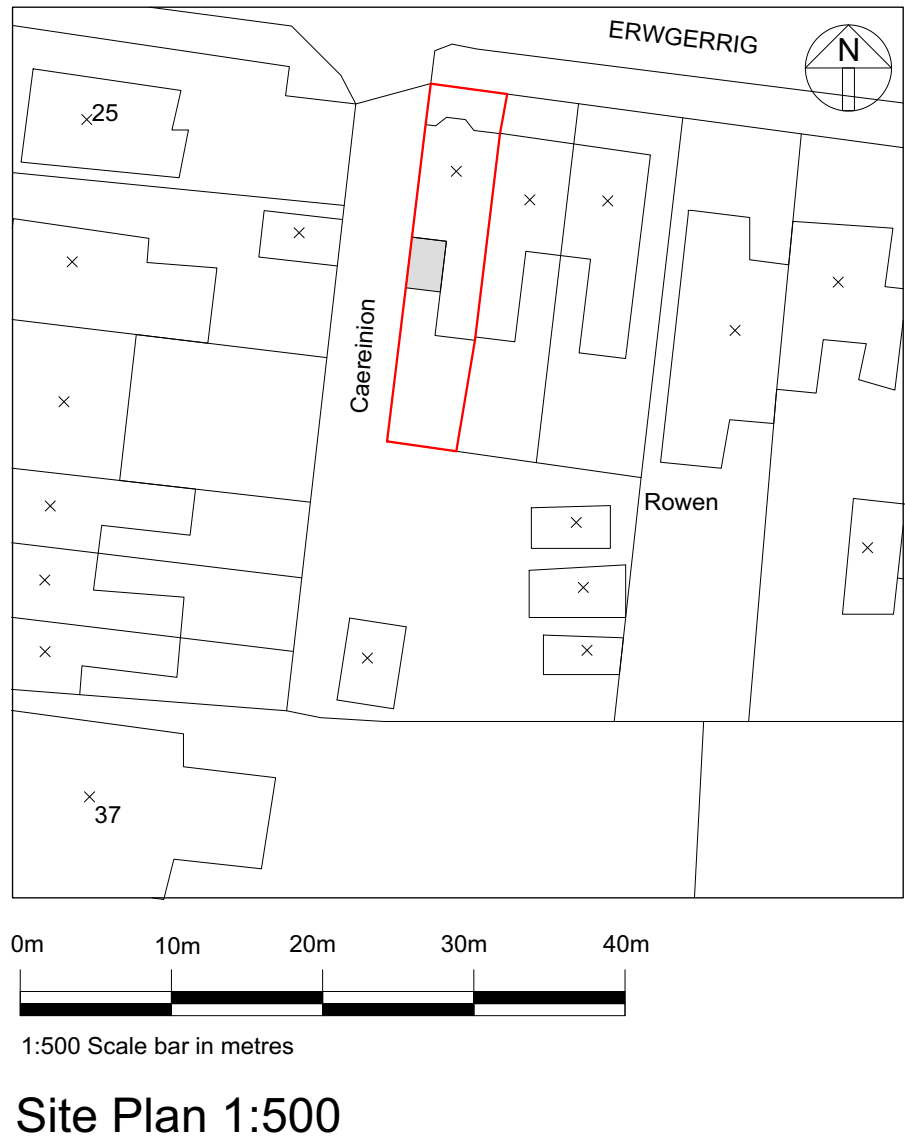

Site Plan 1:500

|   |                        |
|---|------------------------|
| <br>AGD Architectural Ltd<br>Calbourne, Church Lane<br>Guilden Sutton<br>Chester, CH3 7EW<br>e-mail: info@agdarchitectural.co.uk<br>Tel: 01244 301 723               |                        |
| Client<br><br>Mr Deakin   |                        |
| Project<br><br>Caereinion<br>Erw Gerrig, Rhos<br>Wrexham, LL14 2BS   |                        |
| Drawing Title<br><br>Combined Planning   |                        |
| Scale (A1)<br>1:100, 1:500 & 1:1250   | Date<br>September 2020 |
| Drawing No.<br>D025/03   | Sheet<br>01/01         |
| <small>This drawing is copyright and is issued under the condition that it is not to be copied wholly or in part without the consent in writing of AGD Architectural, contractors to check all dimensions on site, do not scale from the drawing.</small> |                        |