


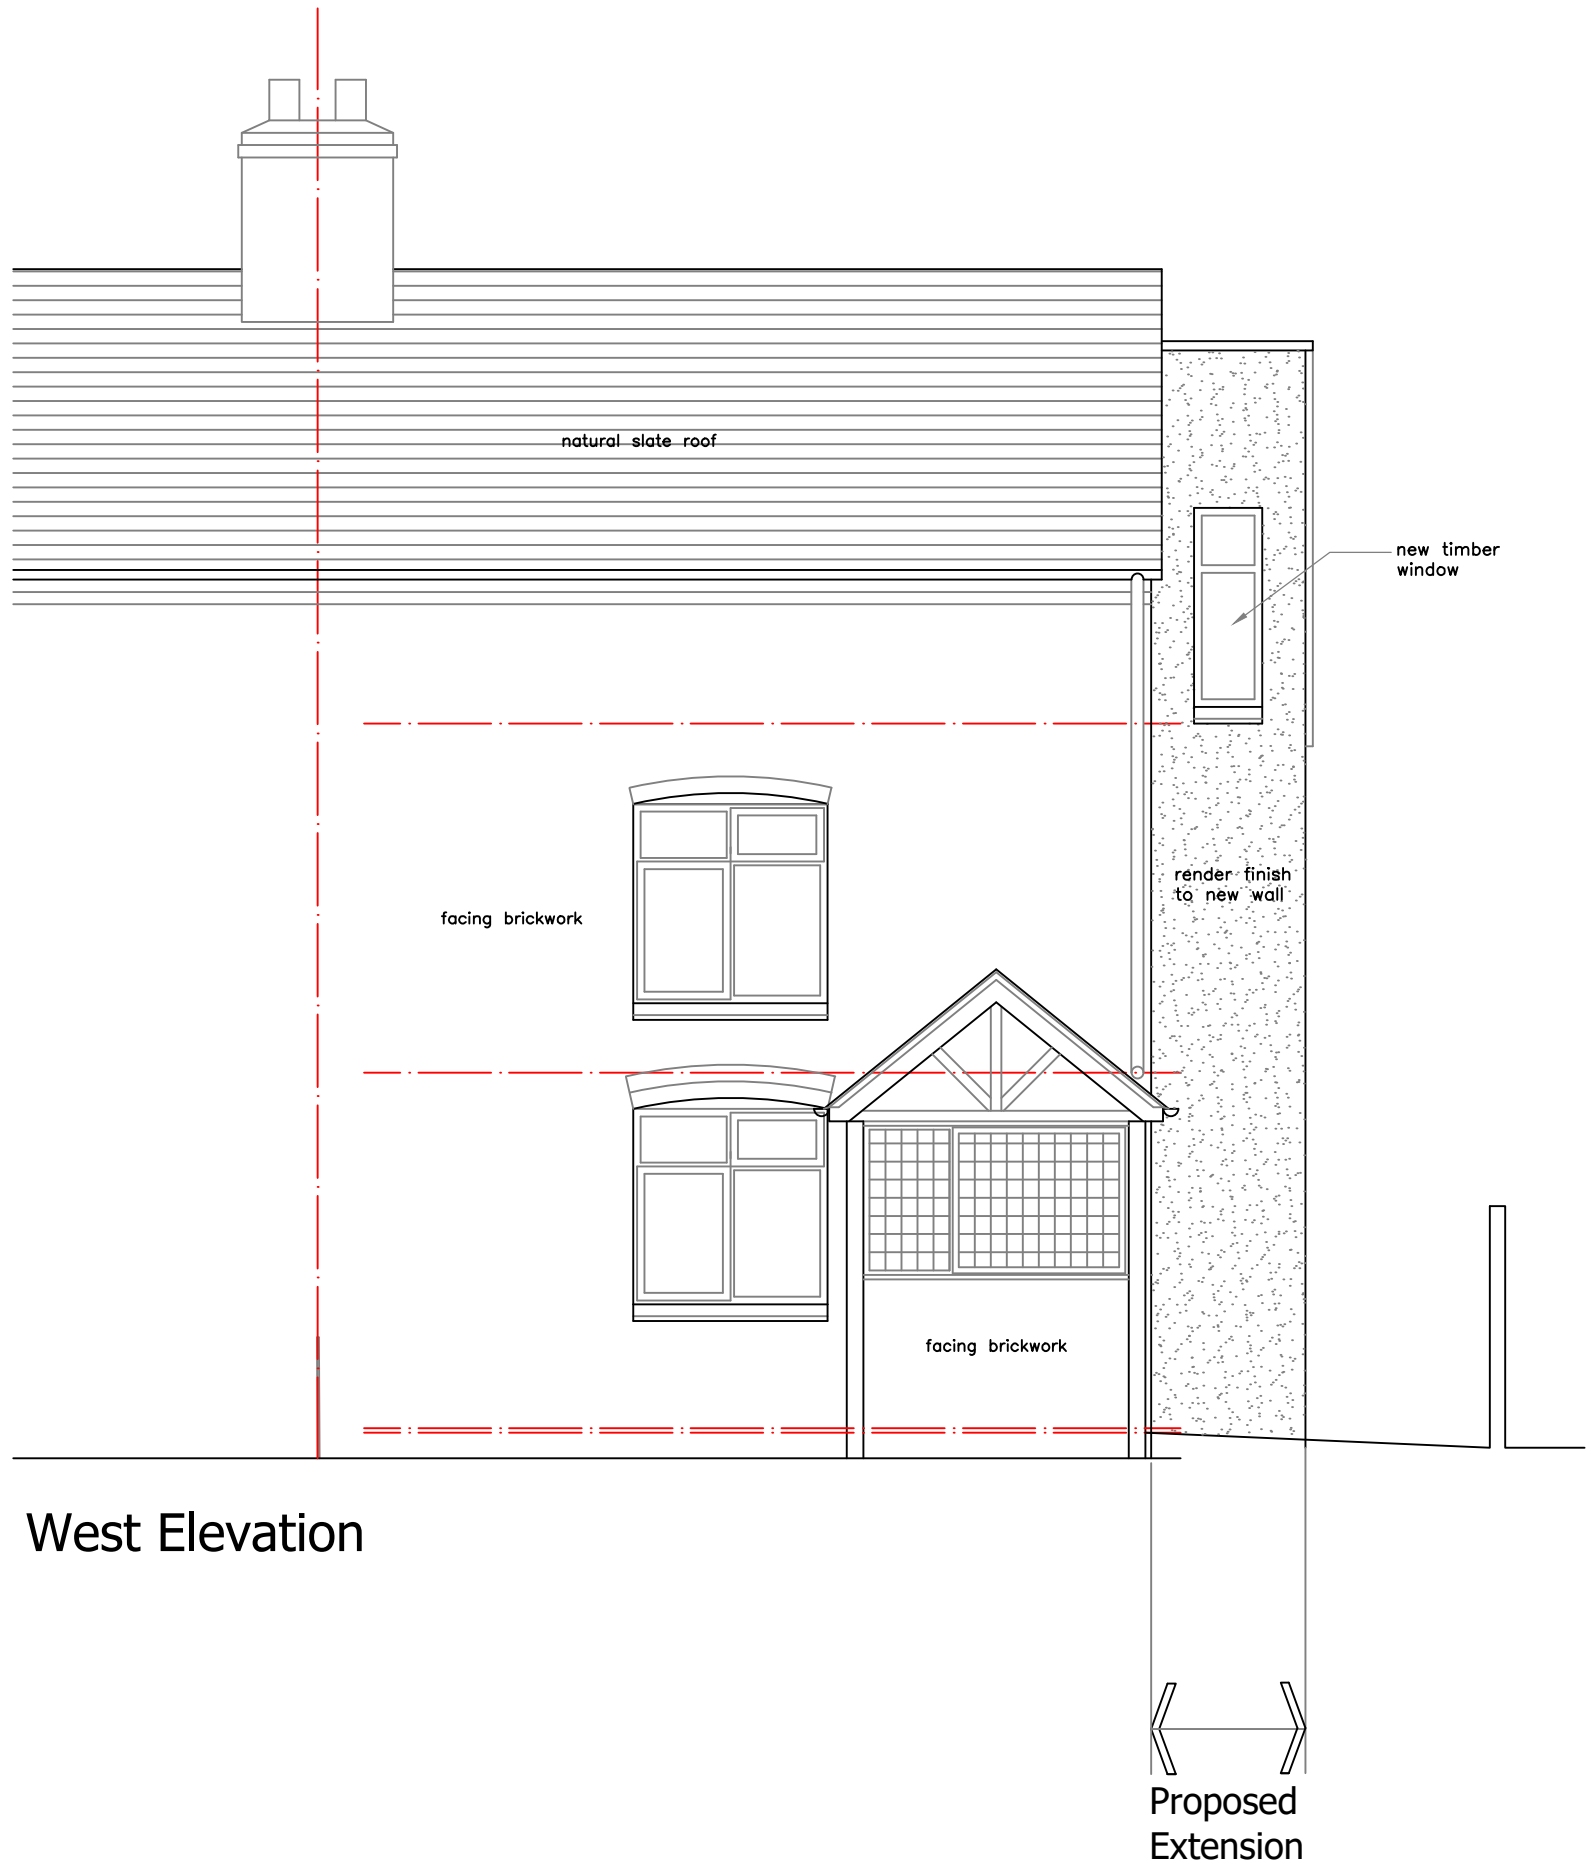

The Cottage, Green St. Holt for Sara Kagan
West Elevation as proposed

Drawing no.:

20232 L (2-) 04

Scale: 1:50 @ A3

Date: 20 03 2020

Chris Carr Architect

Pear Tree Cottage, Duke Street, Saughton, Mold, CH7 6EJ
01352 758 164
chrisbcarr@sky.com

