

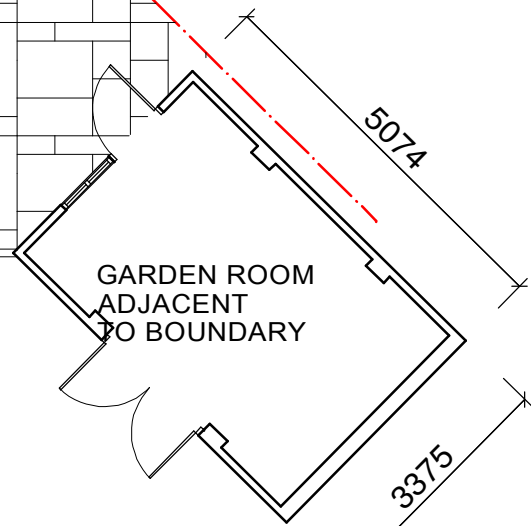
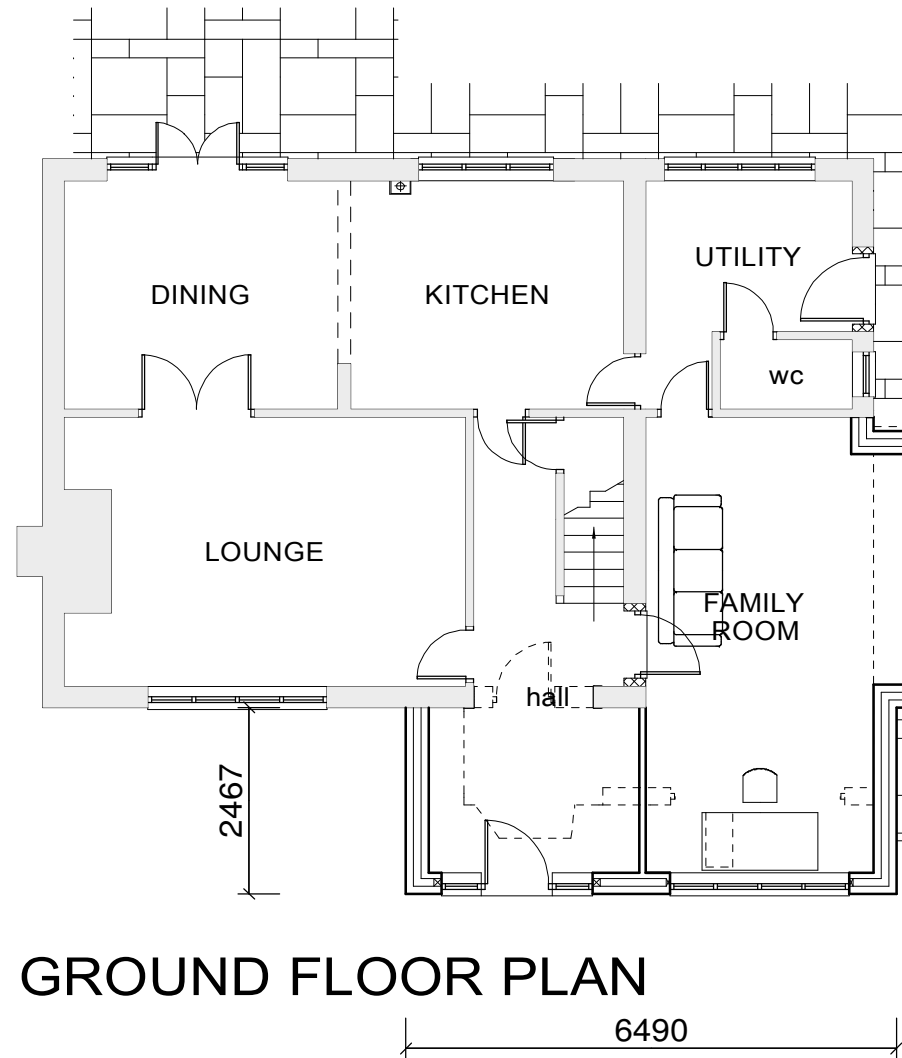


NOTES:
All drawings and specifications contained in this document are copyright to SHENTON OWEN PLANNING & DESIGN. All dimensions must be checked on site and not scaled from the drawings. All discrepancies must be notified to the Agent immediately.

KEY :

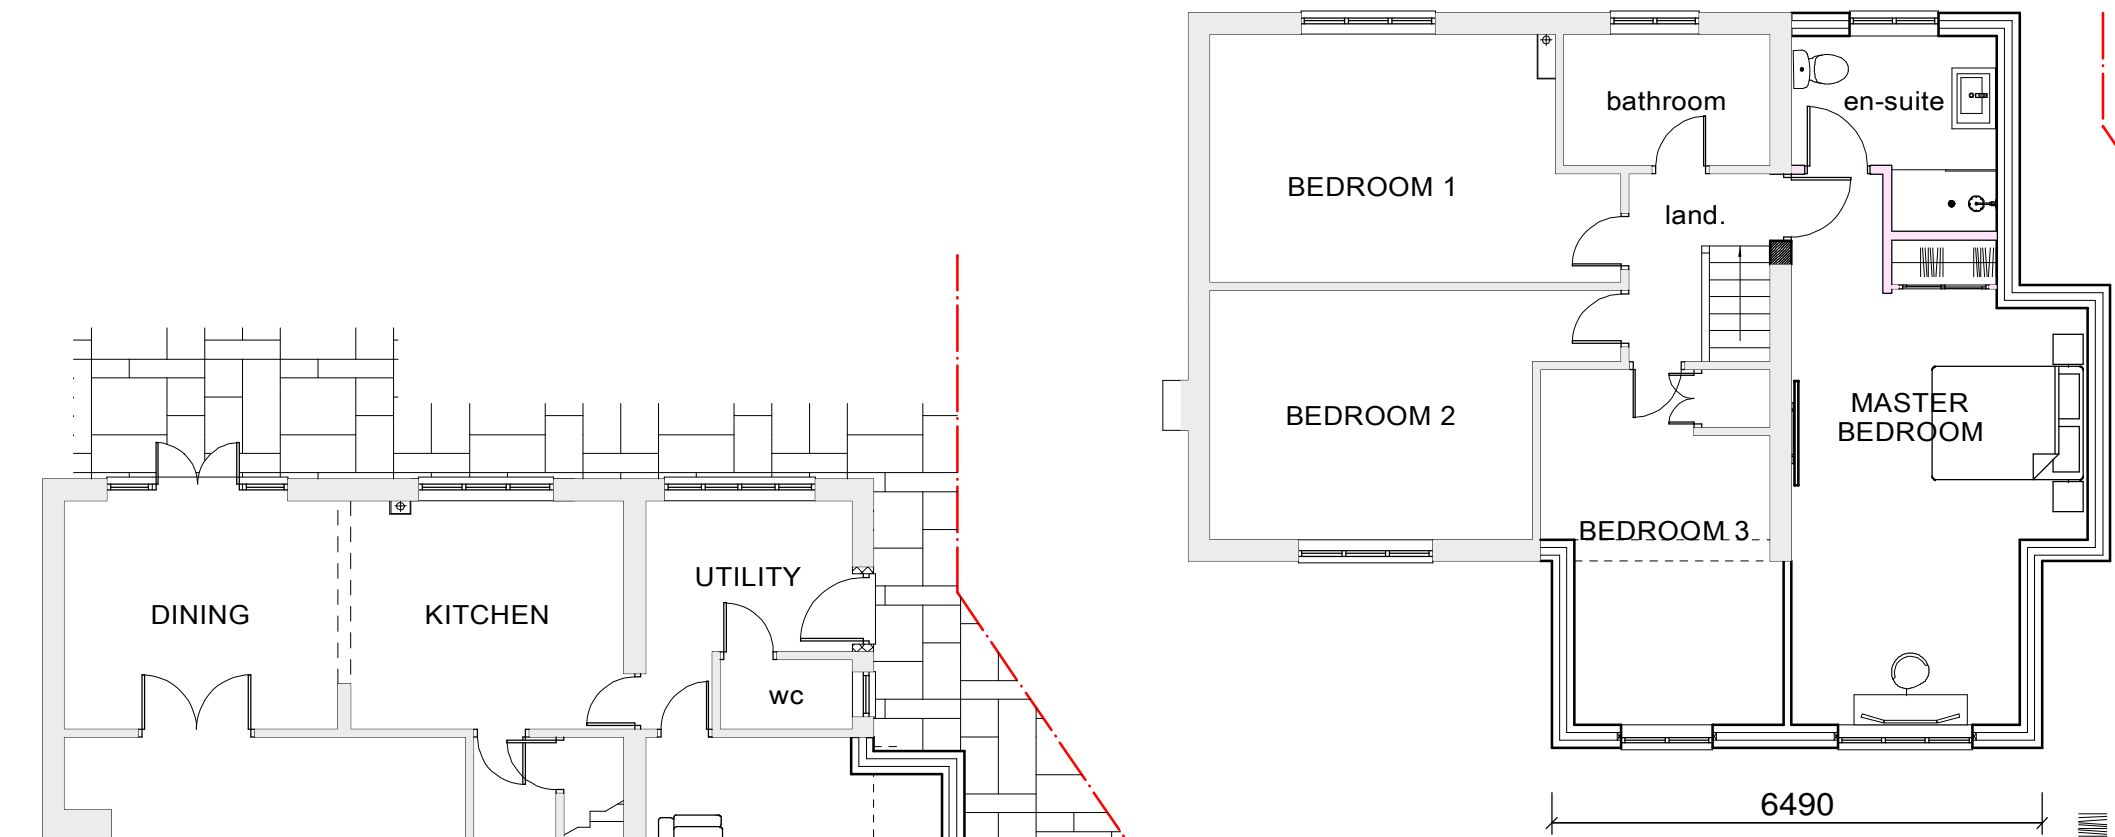

GARDEN ROOM MATERIALS TO MATCH HOUSE MATERIALS

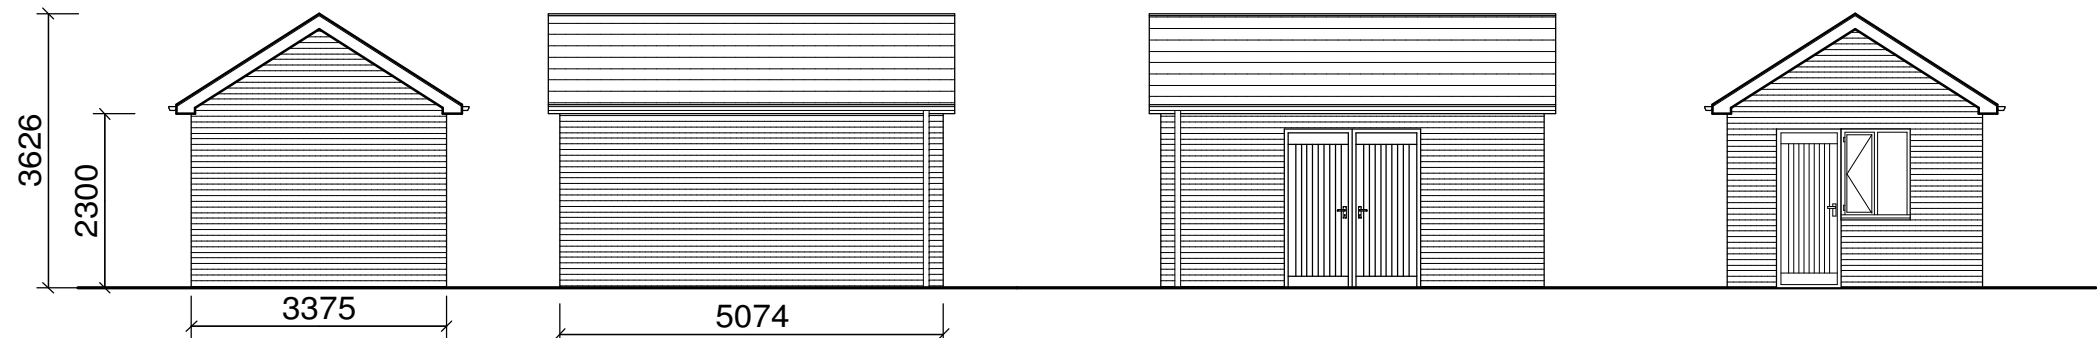

B	14/1/20	CLIENT AMENDS	
A	23/10/20	CLIENT AMENDS	RJS
Rev	Date	Revisions	Name
Drawn by :	Date :		
DAVID OWEN	05th OCTOBER 2020		



2 St Catherine's
23a Dodington
Whitchurch
Shropshire
SY13 1EE

Tel: (01948) 663004

e-mail
info@shenton-owen.co.uk

© copyright

This drawing must not be reproduced without first obtaining written permission

Client :

MR and MRS JUPE

Job Title :

PROPOSED EXTENSIONS AND DETACHED SINGLE
GARAGE AT
STONEHURST
GRANGE ROAD
BRONINGTON
SY13 3HL

Drawing Title :

PROPOSED FLOOR PLANS HOUSE AND GARAGE
PROPOSED ELEVATIONS GARAGE

Dwg No :

W20/2704/02

Scale :

1:100 @ A3

Rev :

B