



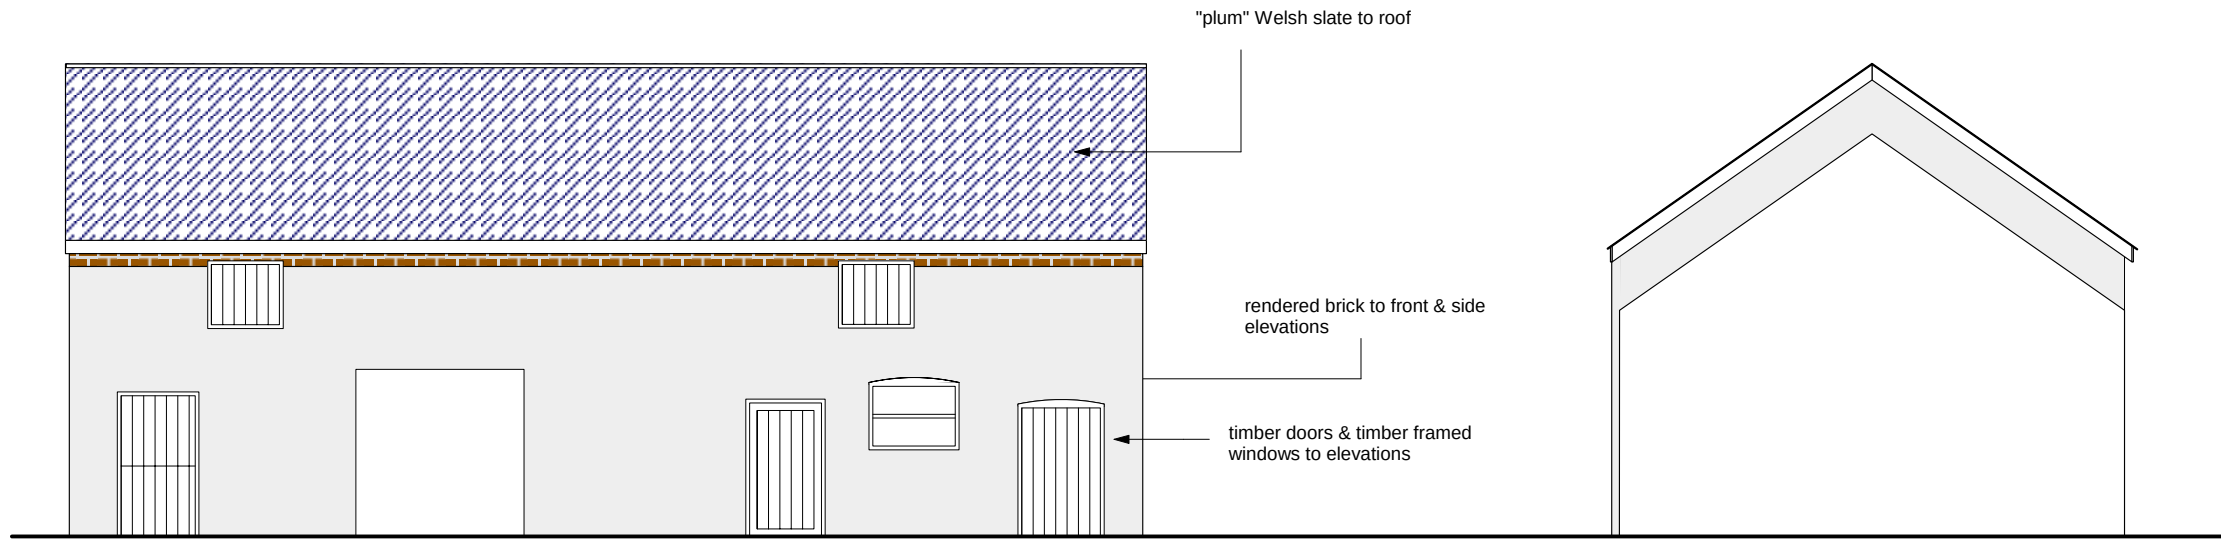


FRONT ELEVATION

LHS ELEVATION

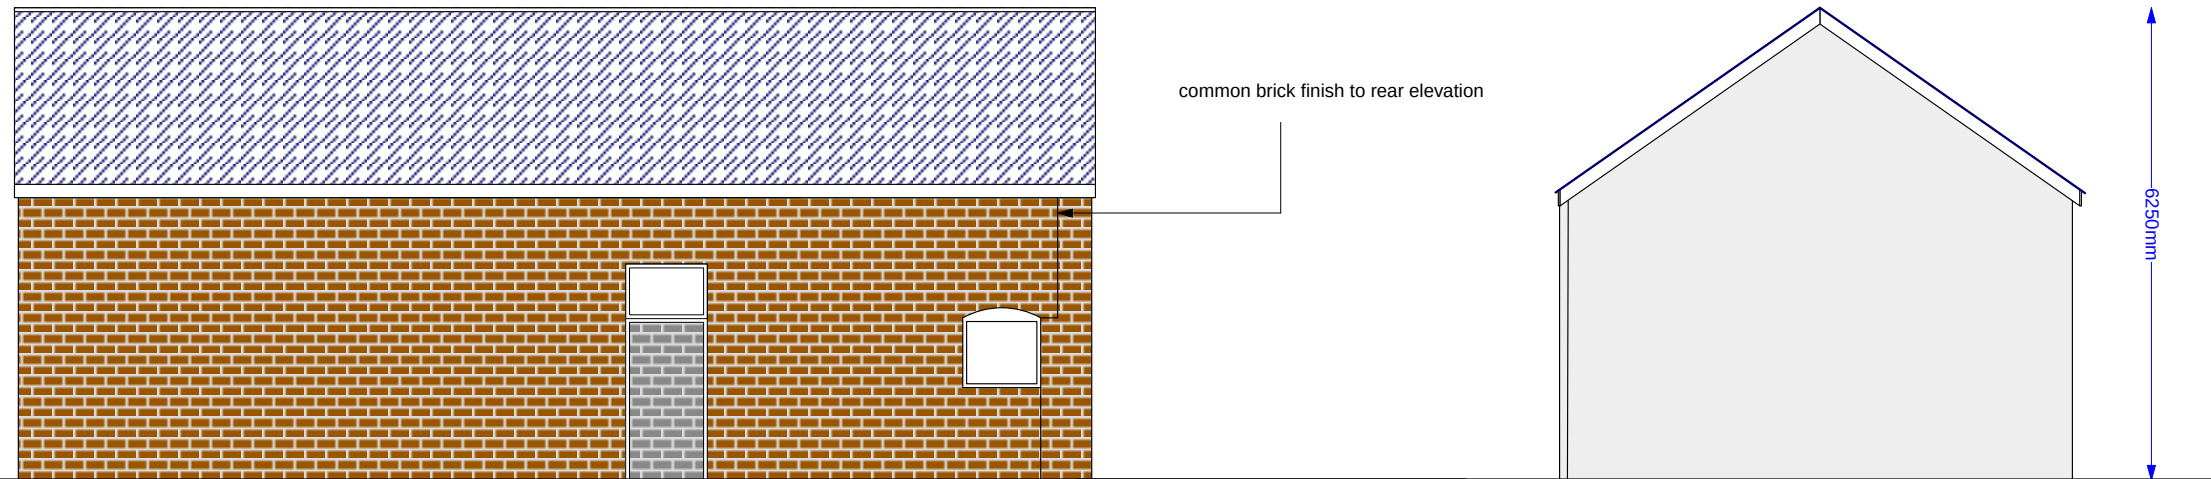

REAR ELEVATION

RHS ELEVATION

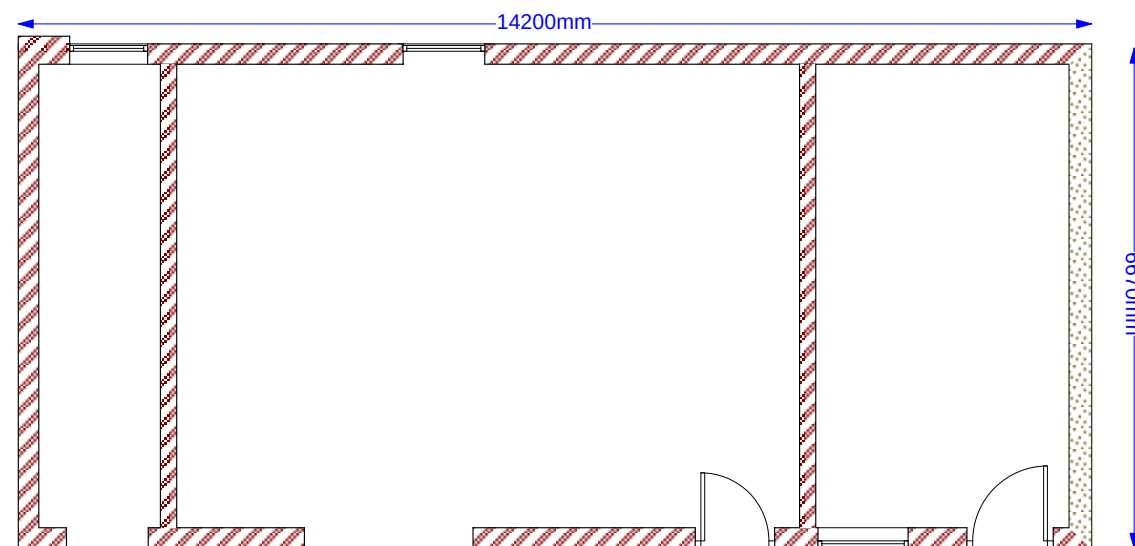

PLAN

Mr. P. Gray,
Plas Grono Farm,
Erddig

Existing Barn

Dwg No. G23/1

Rev.

Scale 1/100 @ A3

Date May 2020

Drawn by:

JNLDESIGN
Tel:07792 595 480